




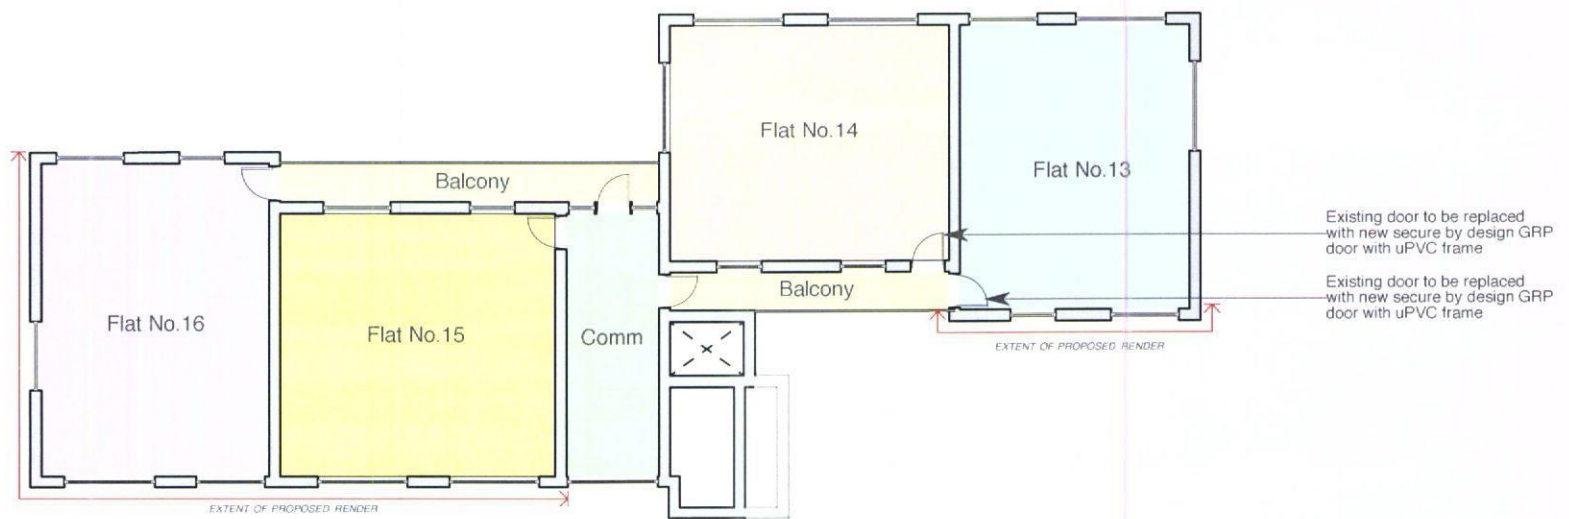


PROPOSED THIRD FLOOR PLAN

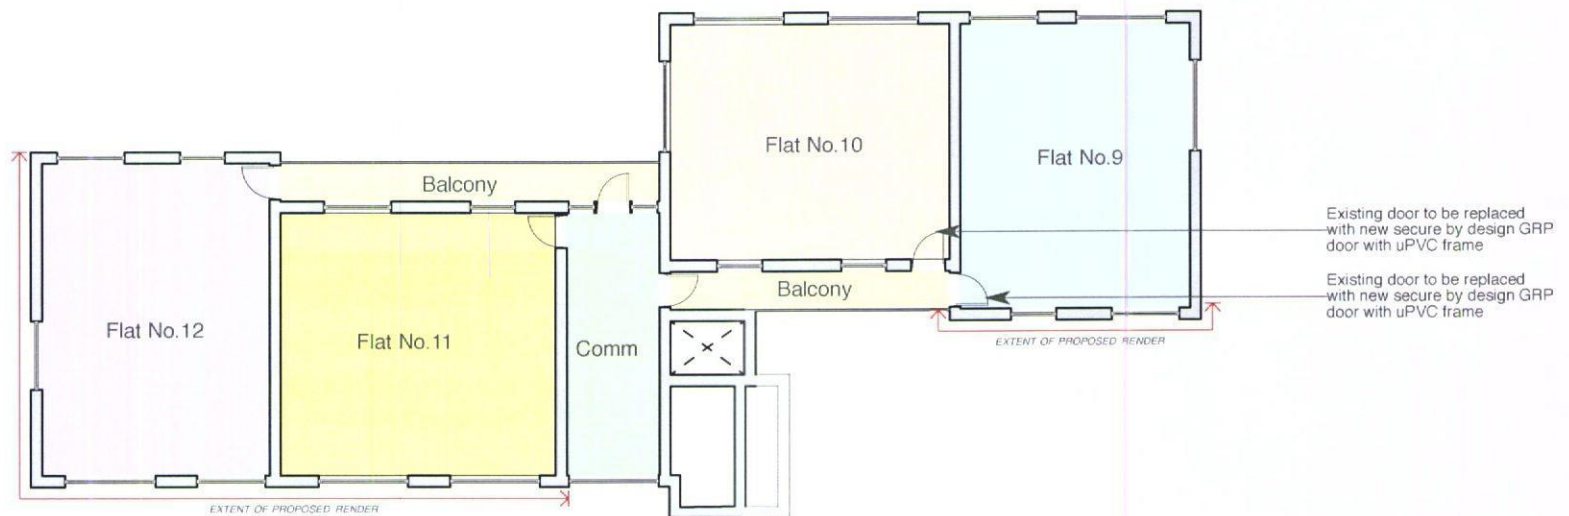

PROPOSED SECOND FLOOR PLAN

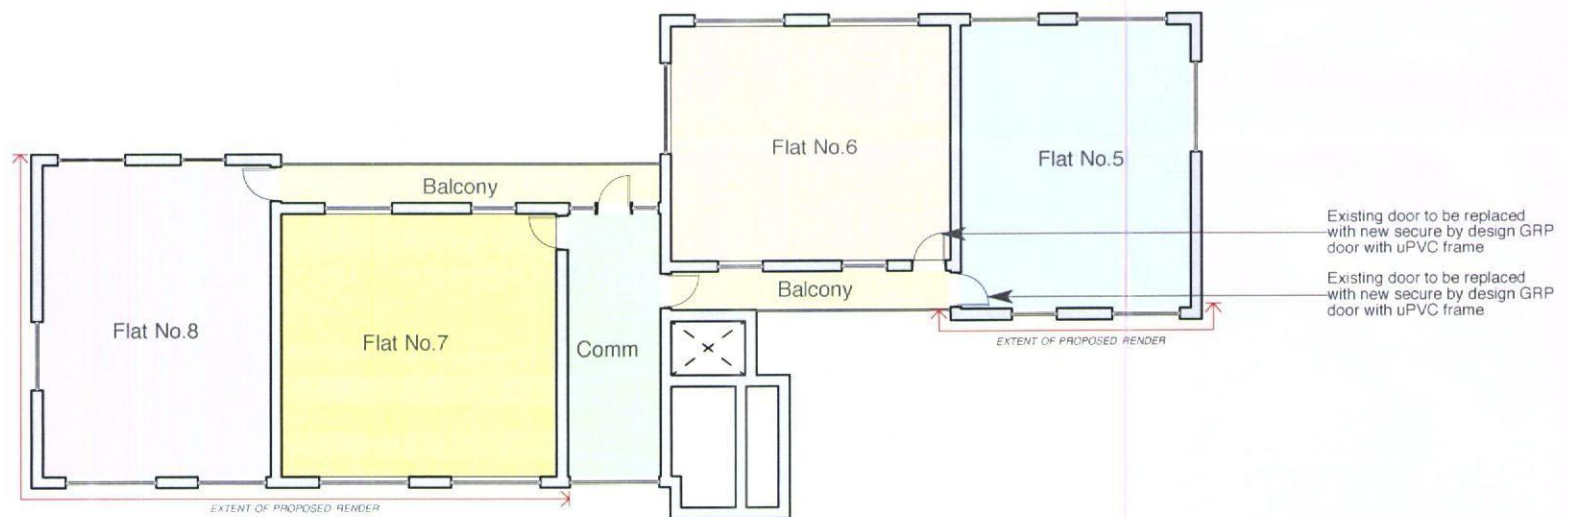

PROPOSED FIRST FLOOR PLAN

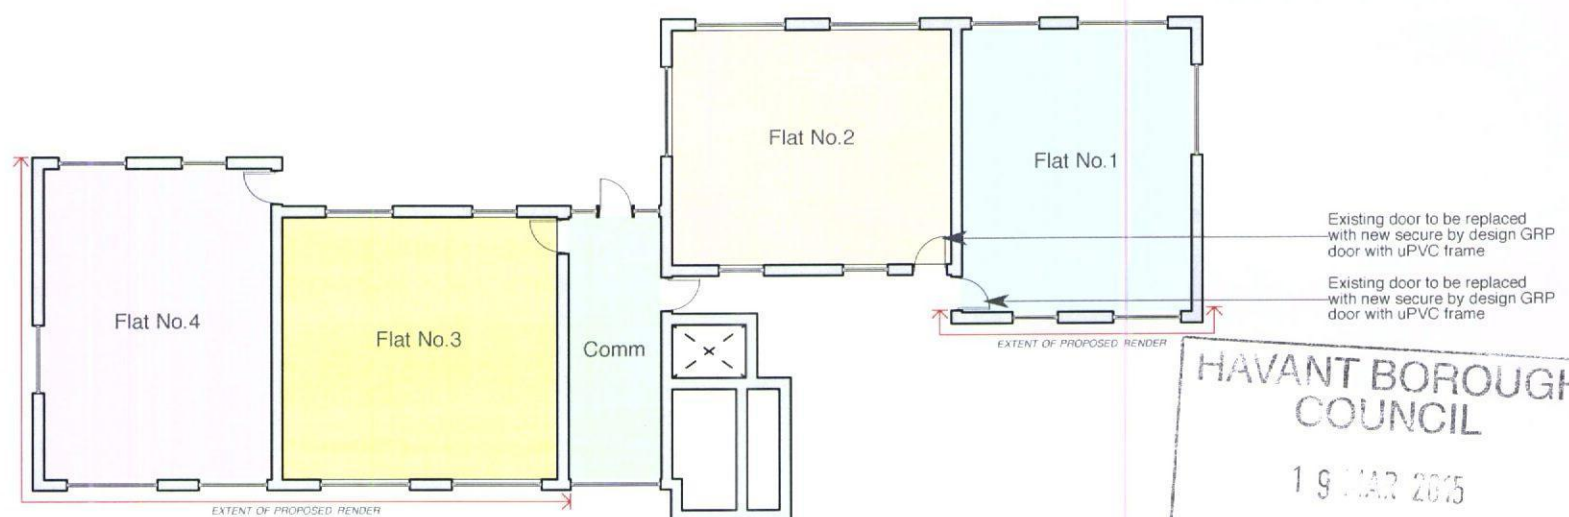

PROPOSED GROUND FLOOR PLAN



Chartered Architects
Chartered Building Surveyors
Interior Designers
CDM Co-ordinators
Unit 1 Lakeside, Headlands
Business Park, Salisbury Road,
Ringwood BH24 3PB
+44 (0)1425 472 833
www.kendallkingscott.co.uk

Project
Enderleigh House, Havant

Client
Guinness Hermitage

Scale: 1:200
Paper Size: A3
Filename: 140684.vwx
© Copyright

Rv Date By Ap Note

Drawing Title
Proposed Floor Plan

Project No.	Drawing No.	Rev.	
	140684 L(0)06	-	
Date	Drawn	Checked	Status
3/3/15	TC	SB	PLANNING

Check all dimensions and levels on site.

Check all dimensions and levels on site.

