

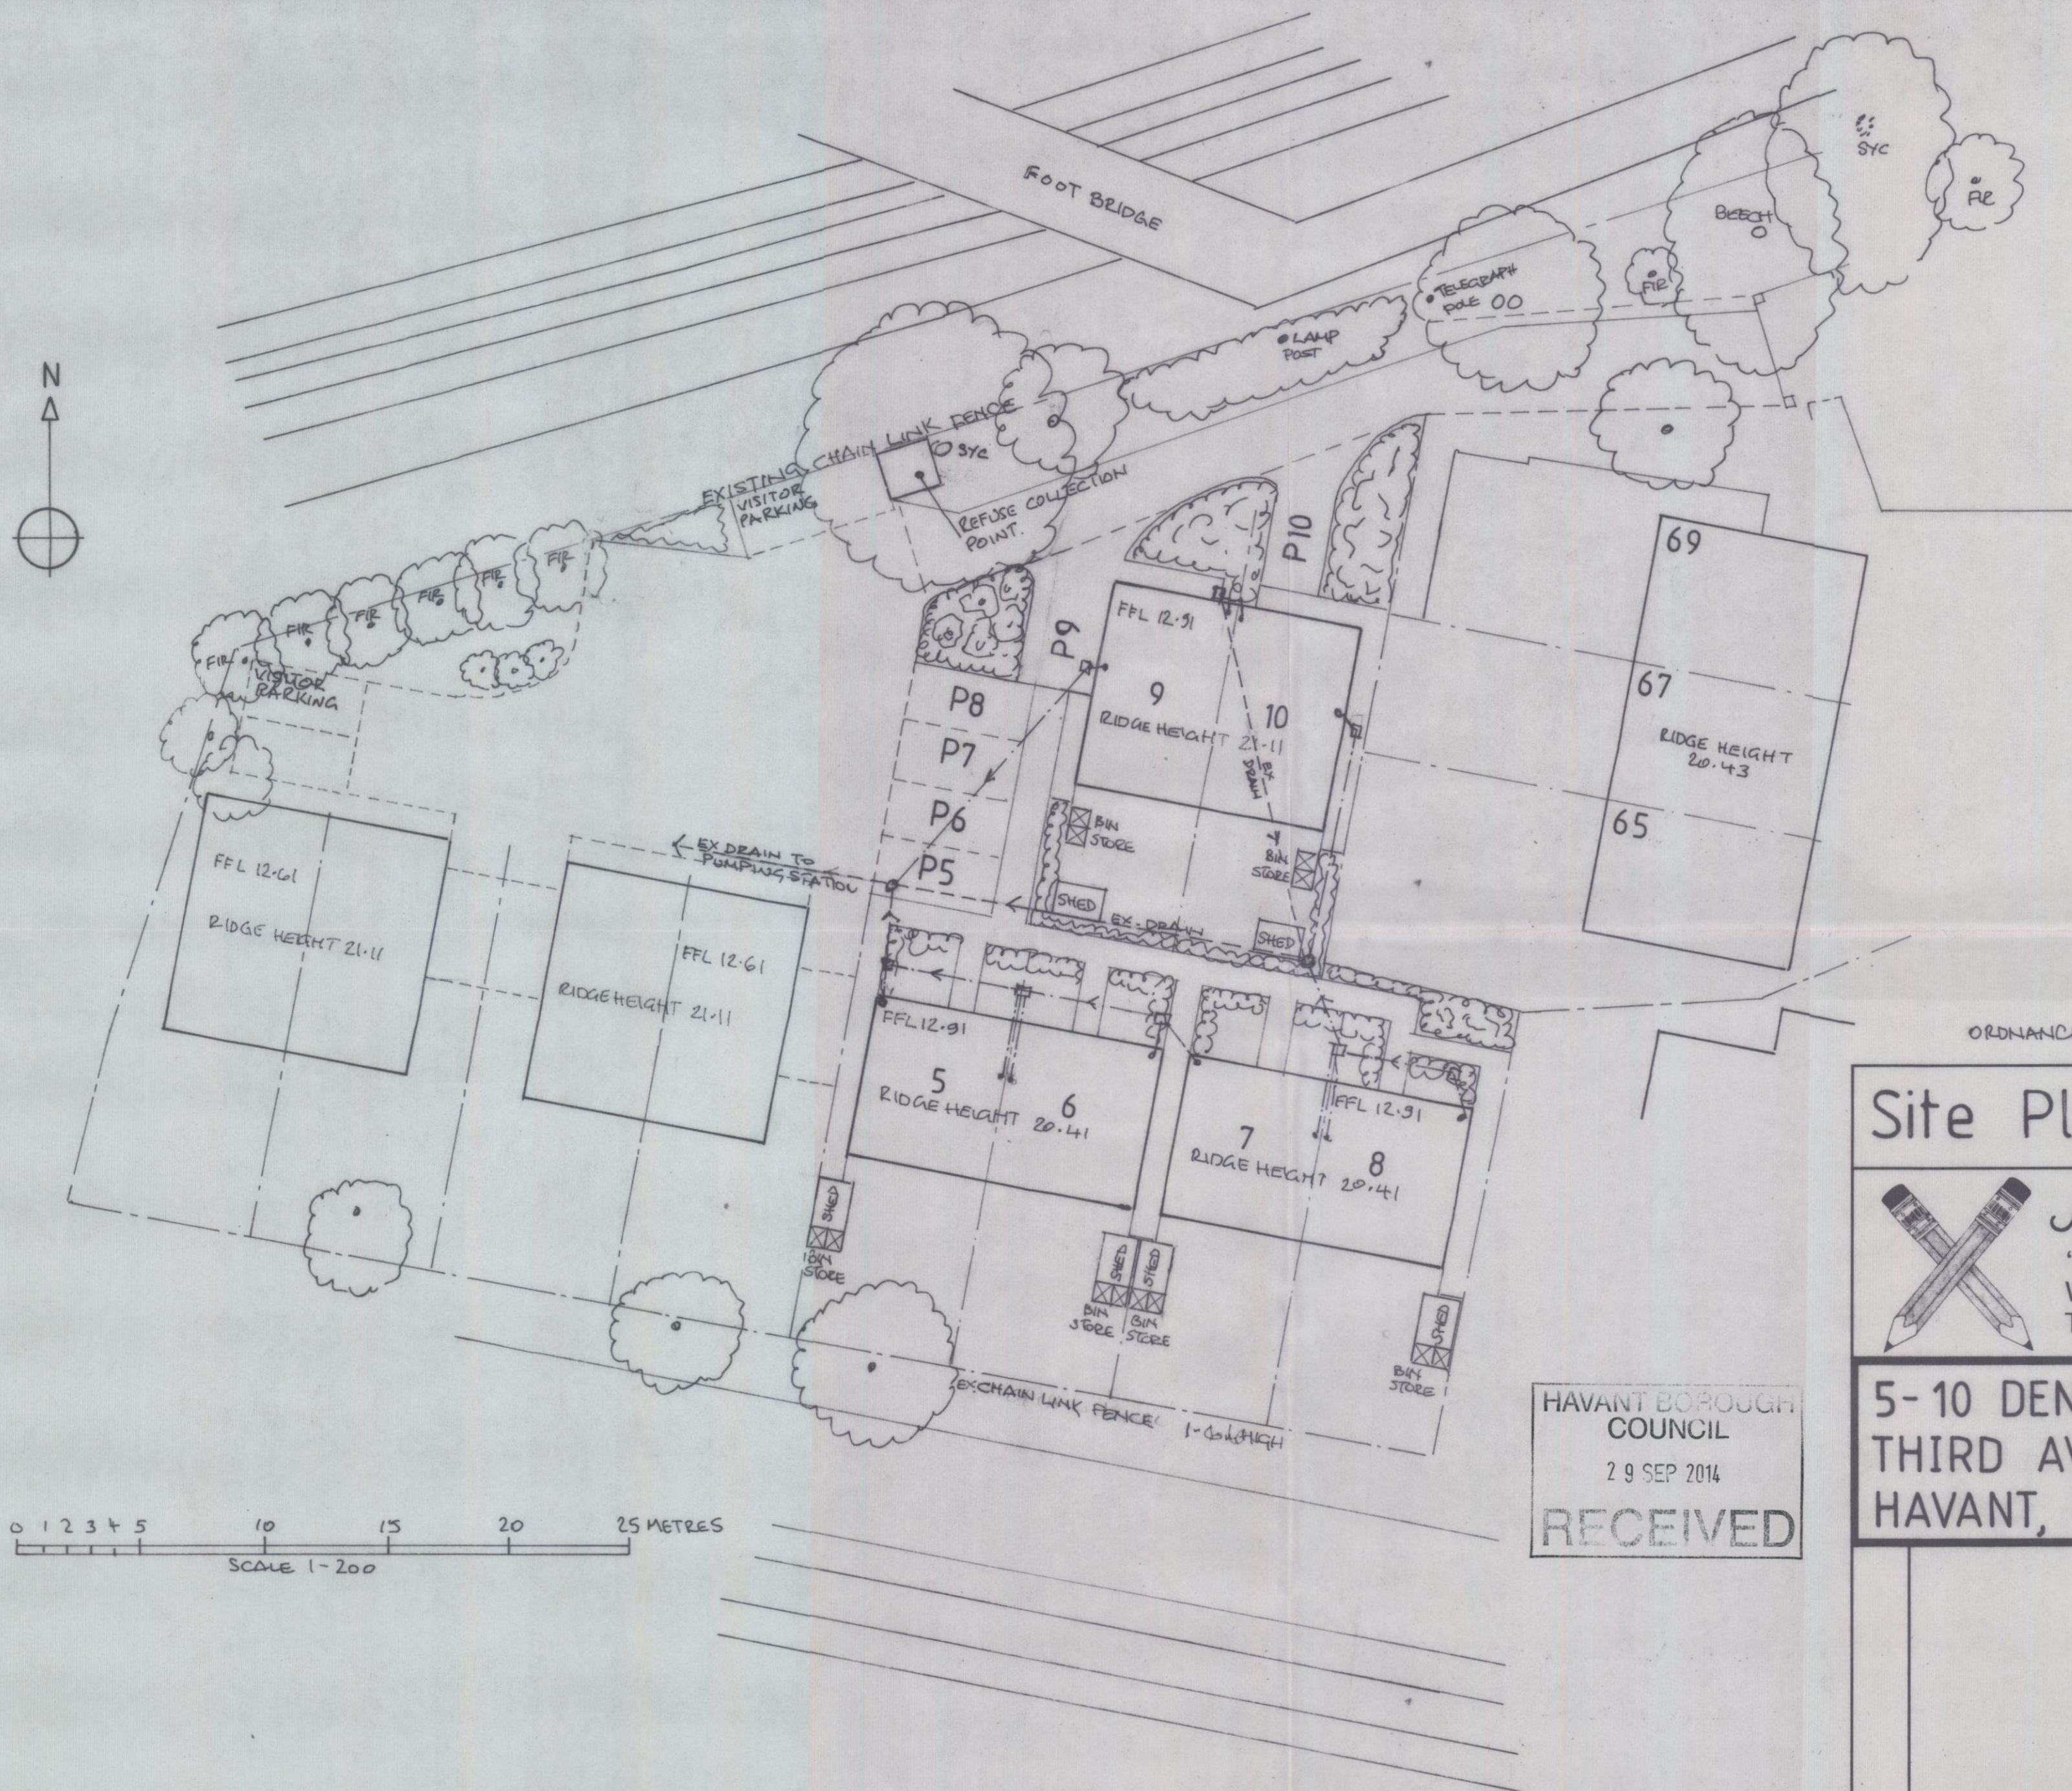


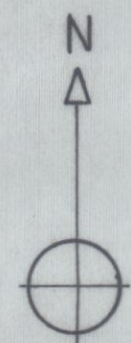

ORDNANCE SURVEY LICENCE NUMBER 100045436

Site Plan.

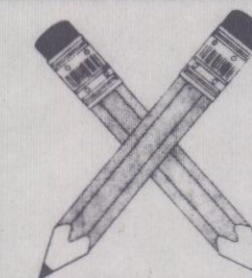

Mike Gillings - Building Plans

'Oakdene', 248 Milton Road, Cowplain,
Waterlooville, Hampshire. PO8 8TX
Tel: 023-9264 8053 Fax: 023-9278 2670

**5-10 DENVILLES COURT,
THIRD AVENUE, DENVILLES,
HAVANT, HAMPSHIRE. PO9 2QR.**

Scales 1 - 200

Date August 2014

Project NO 14 / 2165 D

Drawing NO

2165.01

NO Amendment