



NOTES


- 1. The contents of this drawing are copyright.
- 2. Do not scale. Typed dimensions only to be used.
- 3. Contractors must verify all dimensions and report any discrepancies before building work in hand or making any shop drawings.

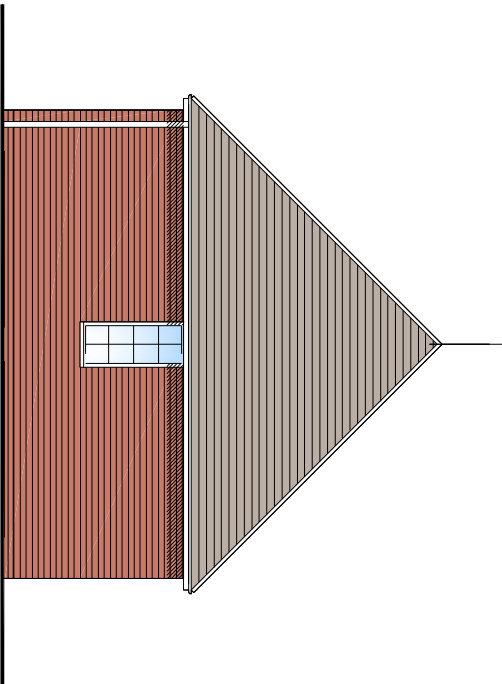


South East Elevation
1:100

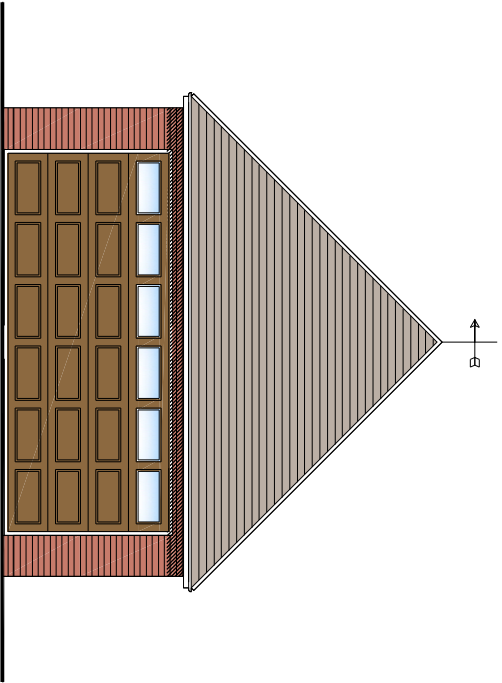


North East Elevation
1:100

 

Scale 1:100 Drawing size A3

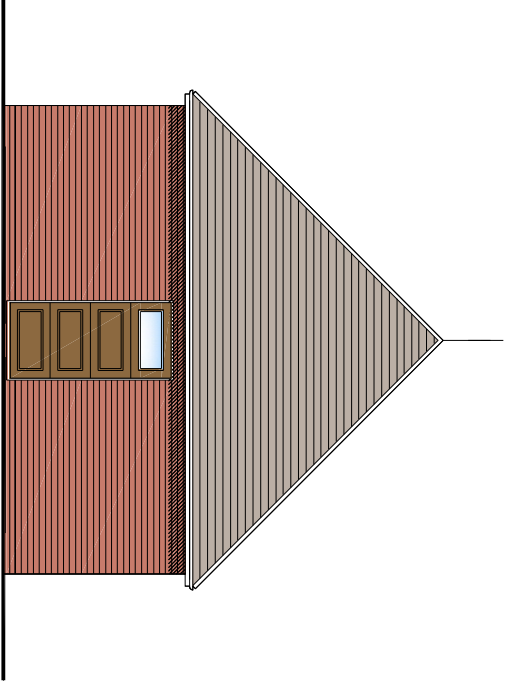

North West Elevation
1:100

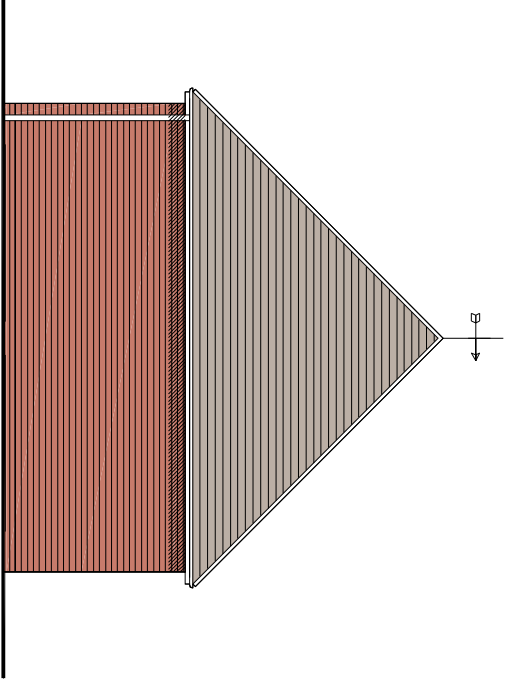

South West Elevation
1:100

Rev.	Date	Details	Drawn	Checked
Issued By:				
B July 14	Elevation orientations corrected	TA	ACA	
A June 14	garage doors detailed	TA	ACA	

PLANNING

Project Name	Project No:
19, Castle Avenue	1341
Havant	TA
Drawn By:	Drawn:
ACA	004
Checked By:	Checked:
TA	B

Scale: 1:100 @ A3

Drawings	North
Proposed Garage Elevations at 45 deg to frontage	
Drawn By:	Date:
ACA	Mar 14
Checked By:	Date:
TA	Mar 14

Allies
ASSOCIATES