


revision	date	by	chk

All dimensions to be verified on site, and the Architect informed of any discrepancy. All drawings and specifications should be read in conjunction with the Health and Safety Plan; all conflicts should be reported to the CDM Co-ordinator.

DO NOT SCALE THIS DRAWING

This drawing is the copyright of Bowman Riley Architects Limited.

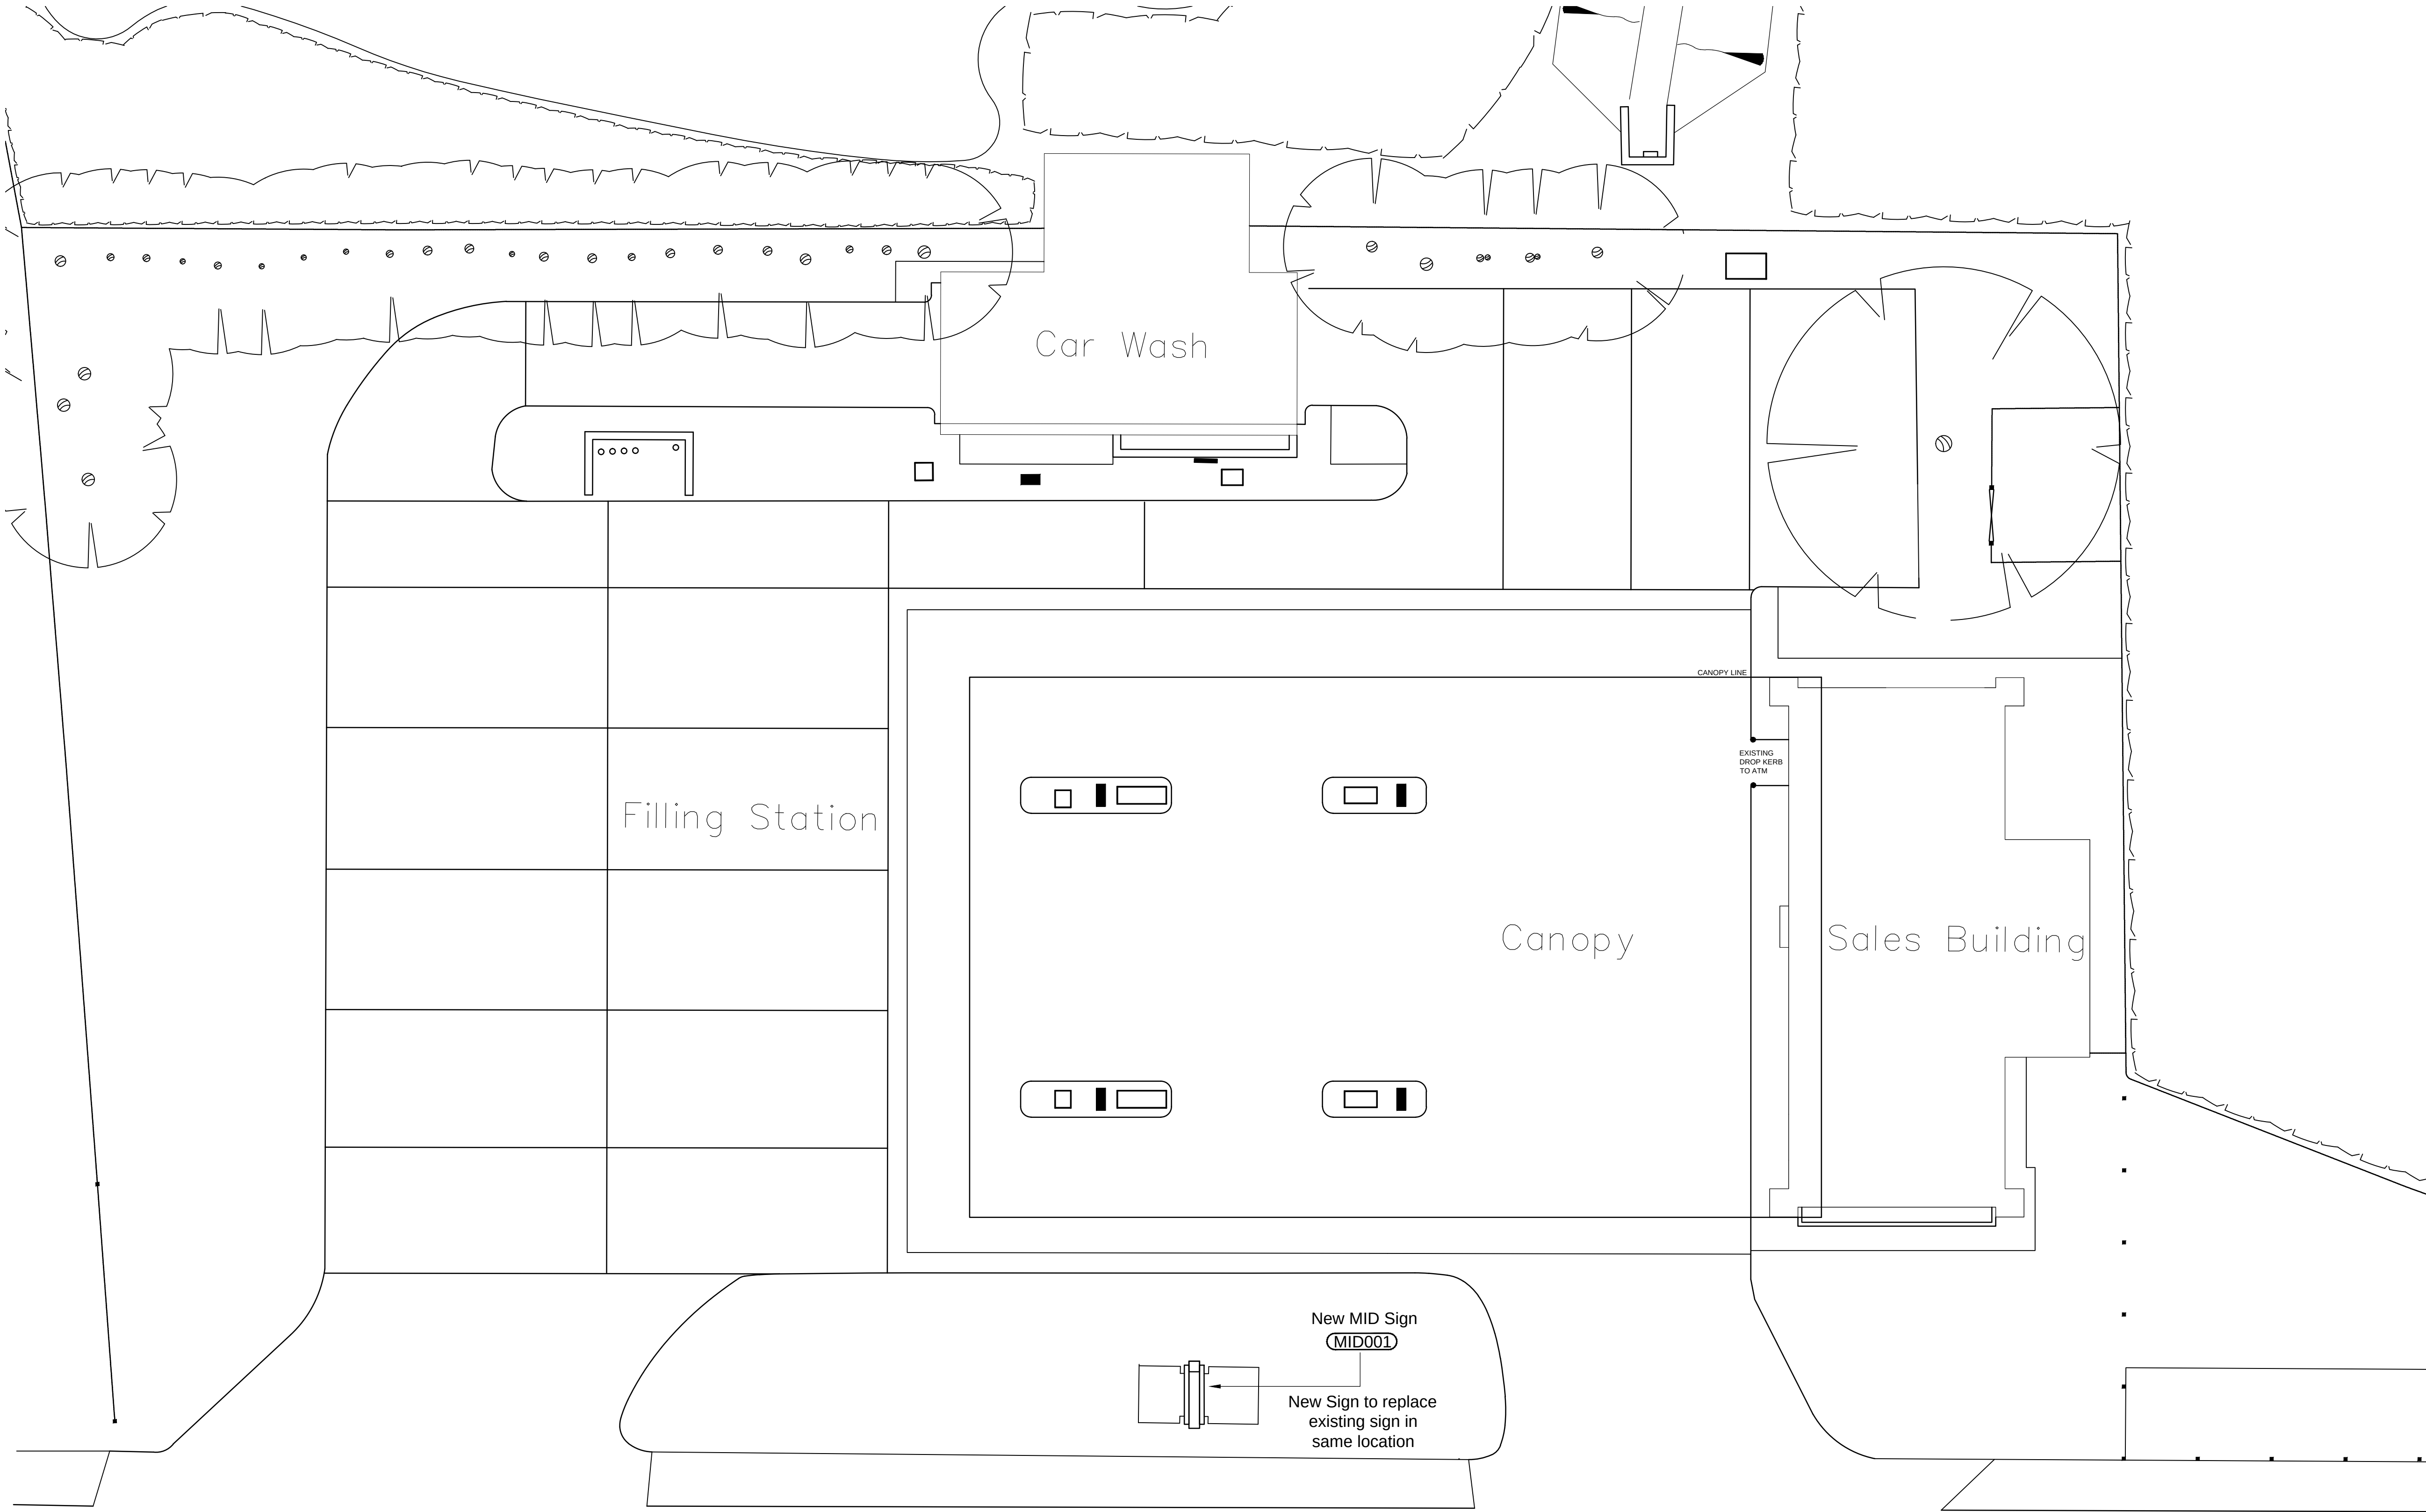

LEEDS SKIPTON · wallington house · olley street · skipton · north yorkshire · BD23 1EL · 01756 795 611 · bowmanriley.com


bowmanrileyarchitects



drawn by	checked by	date	scale
CJR	BQ	May 13	1:100@A1

project
Hayling Service Station
181 Havant road, Hayling Island,
Hampshire, PO11 0LG

drawing title	BRA job no.	ESSO pbl no.	drawing no.	revision
Proposed Site Plan	7236	200816	002P	#

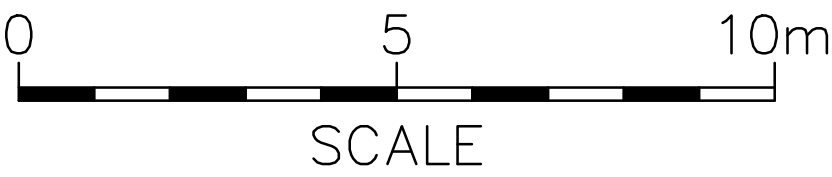

cad reference: G:\P\7236 - ABG - Image Upgrade Project\7236 - 03 Cad\Hayling\Hayling 200816 Site Plan.dwg