
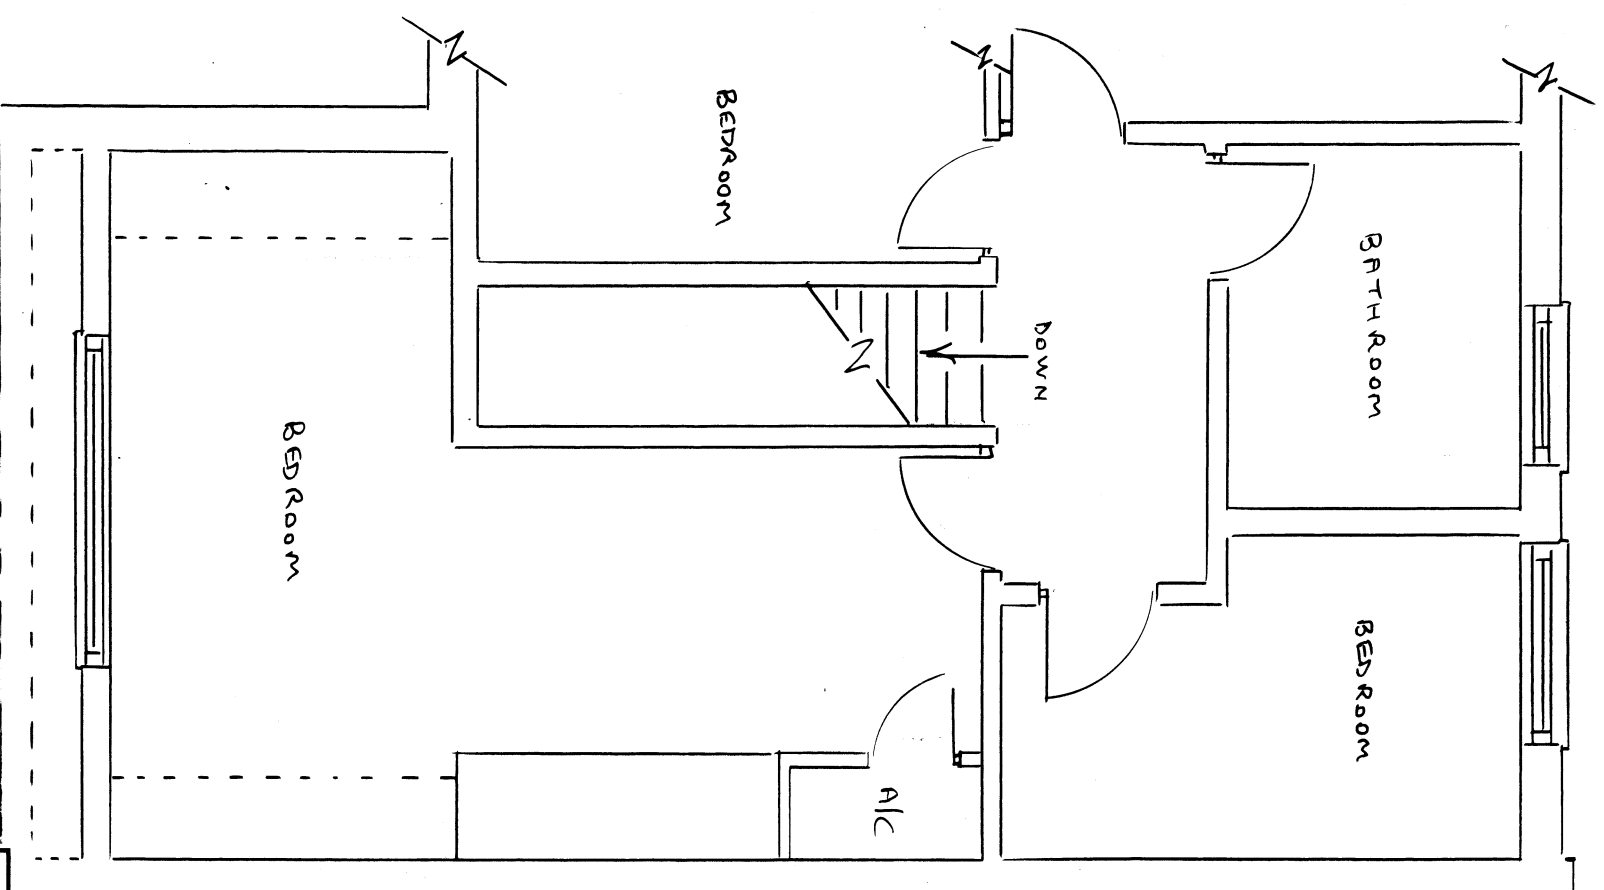


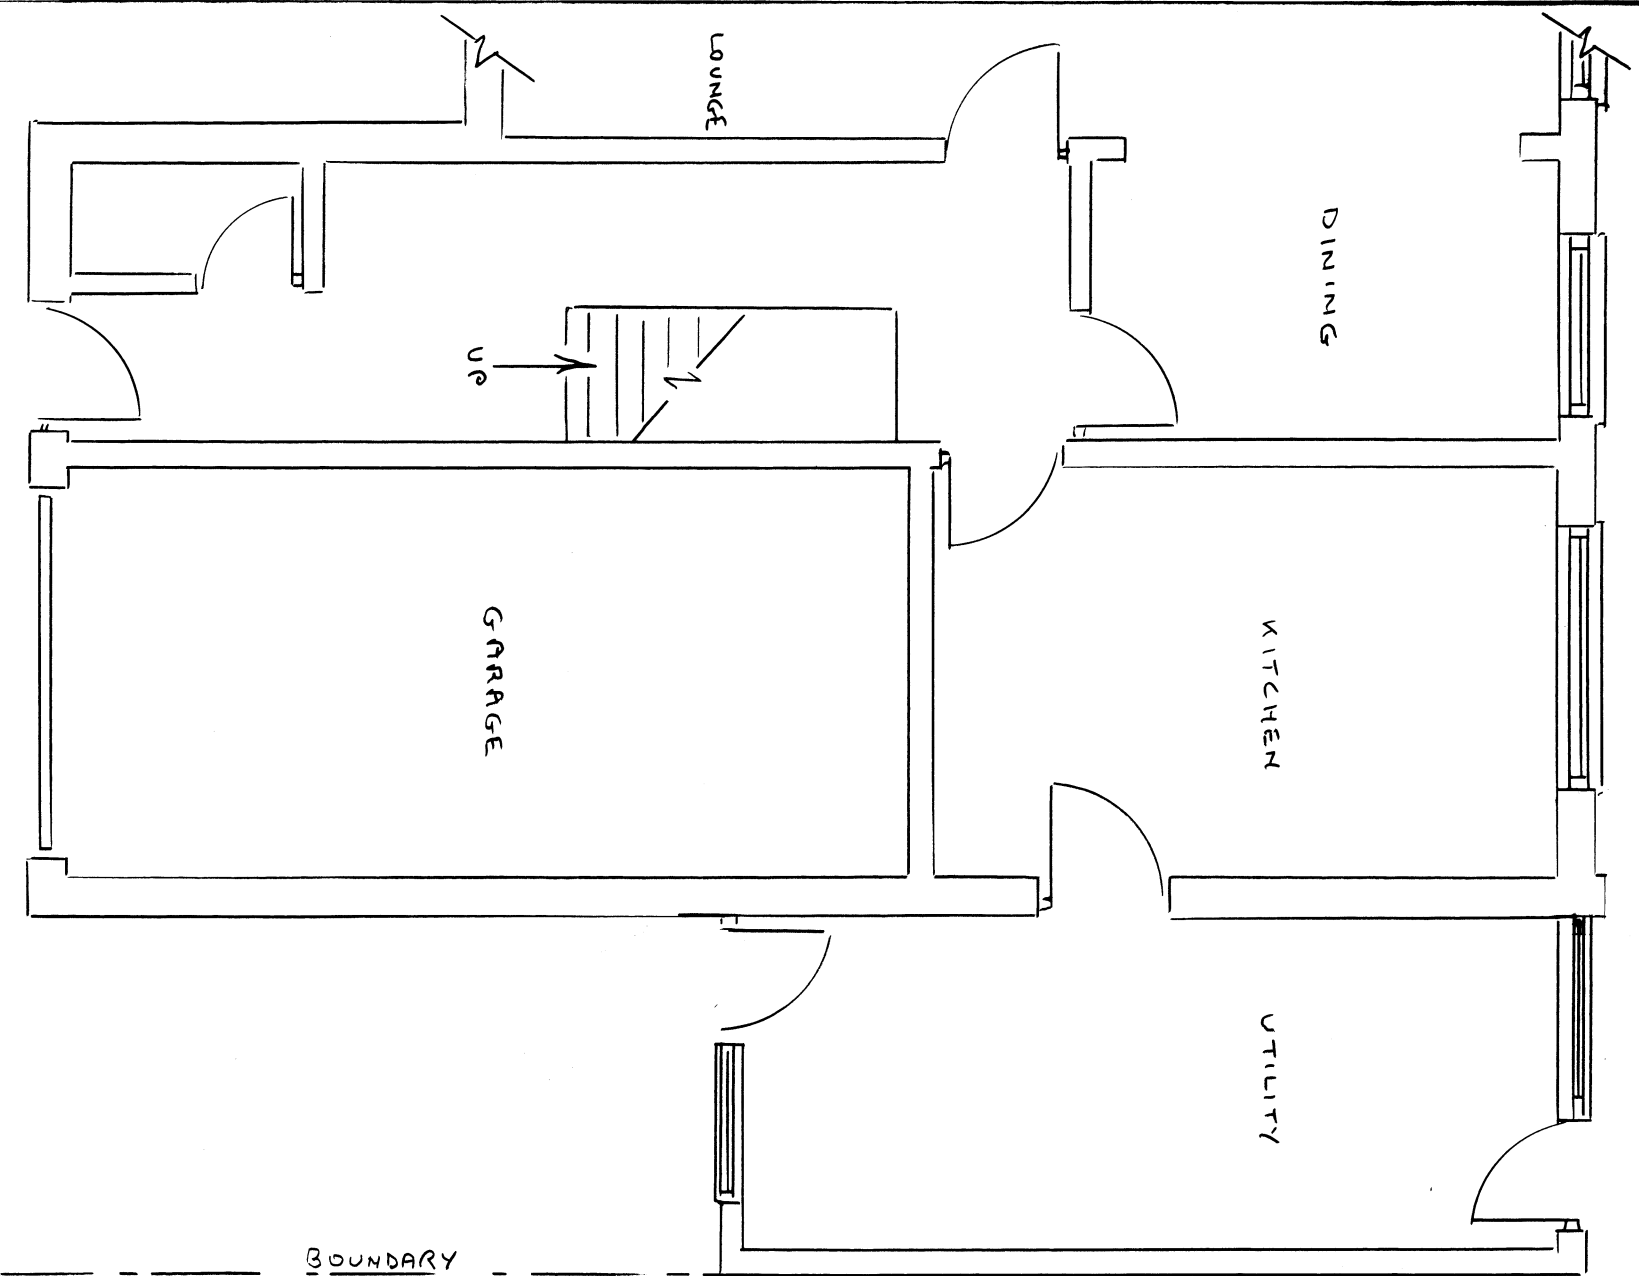

ROGER CLARK (ARCHITECTURAL SERVICES)	
Tel: 023 9237 3841	
PLAN No:	240/284 / 5
Existing Floor Plans	Scale: 1:50
PROPOSED EXTENSION	
18 PENNANT HILLS	
BEDHAMPTON HAVANT	

EXISTING FLOOR PLANS 1:50