




Proposed Elevations

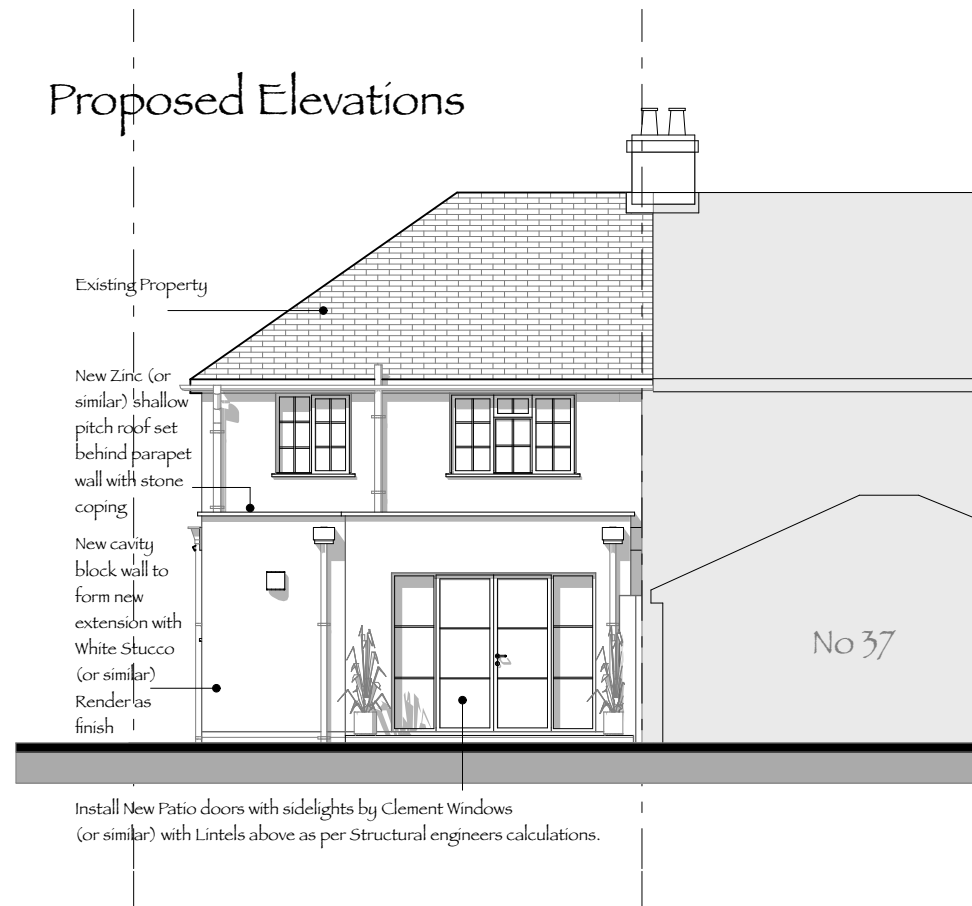

Proposed Rear Elevation D-D

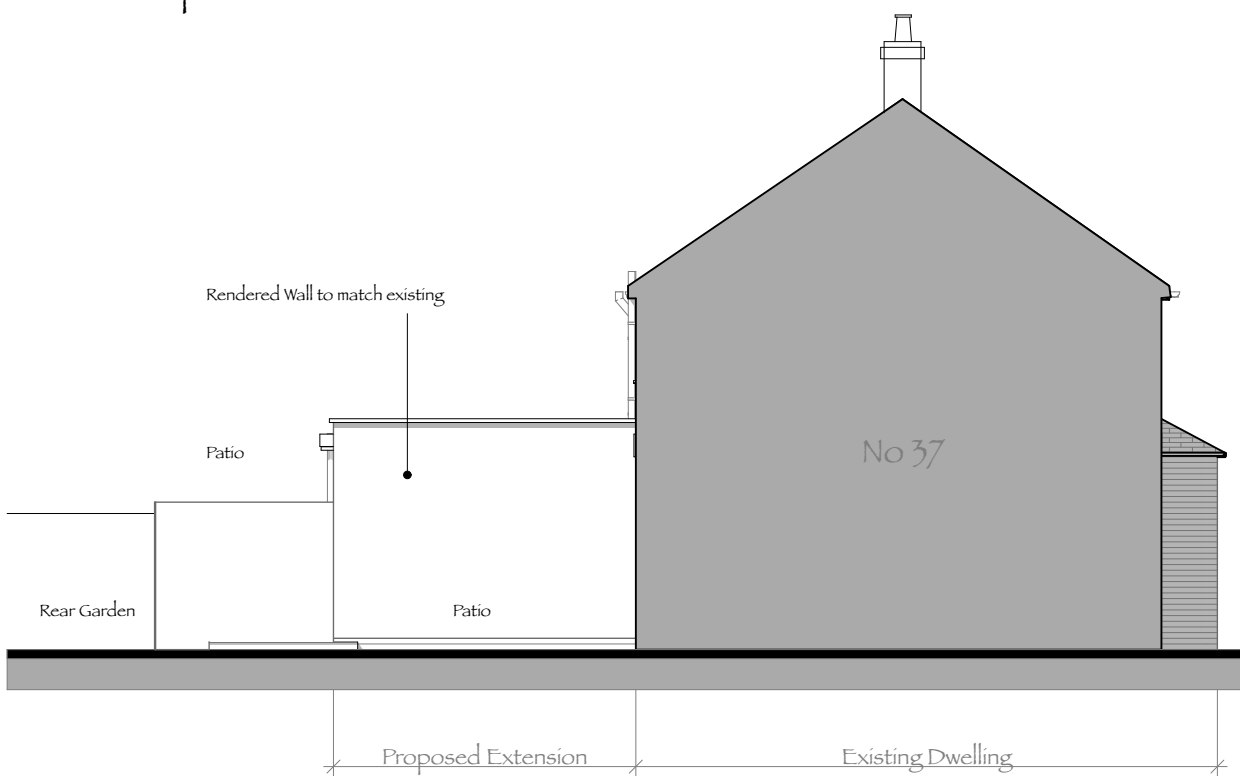



Proposed Side Elevation E-E

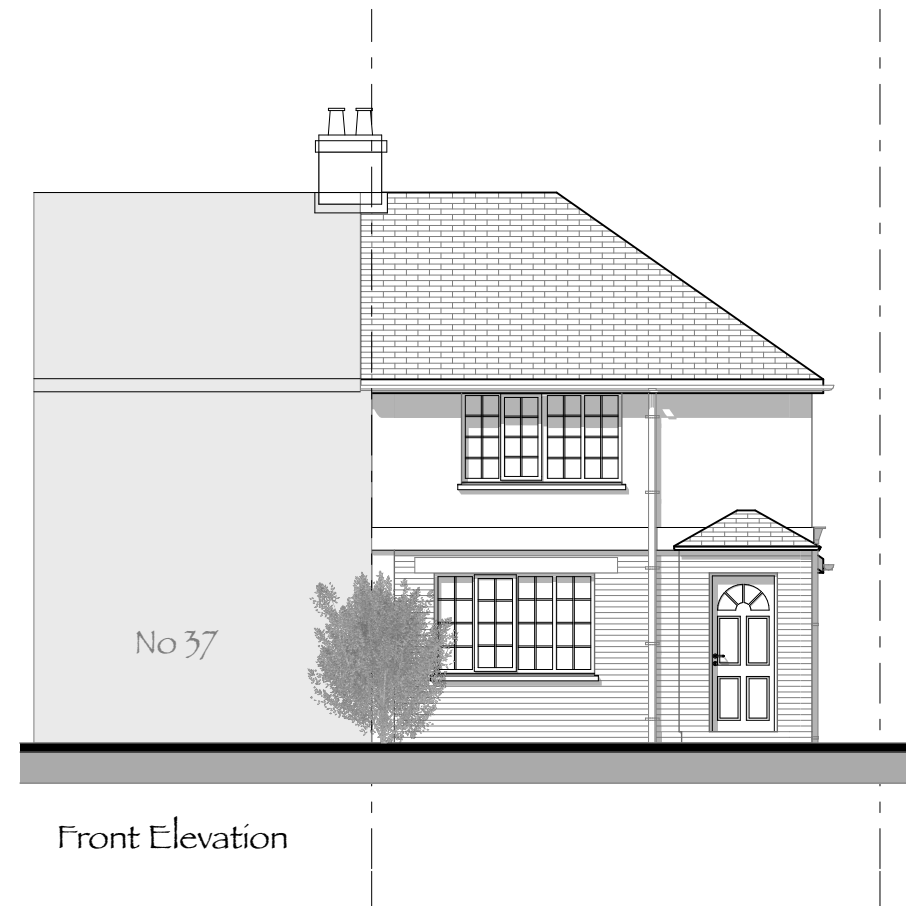

Front Elevation

All dimensions to be checked on site before any construction work commences. Client has provided and is responsible for all dimensions, survey data and drawings which these drawings were based on.

Key Plan

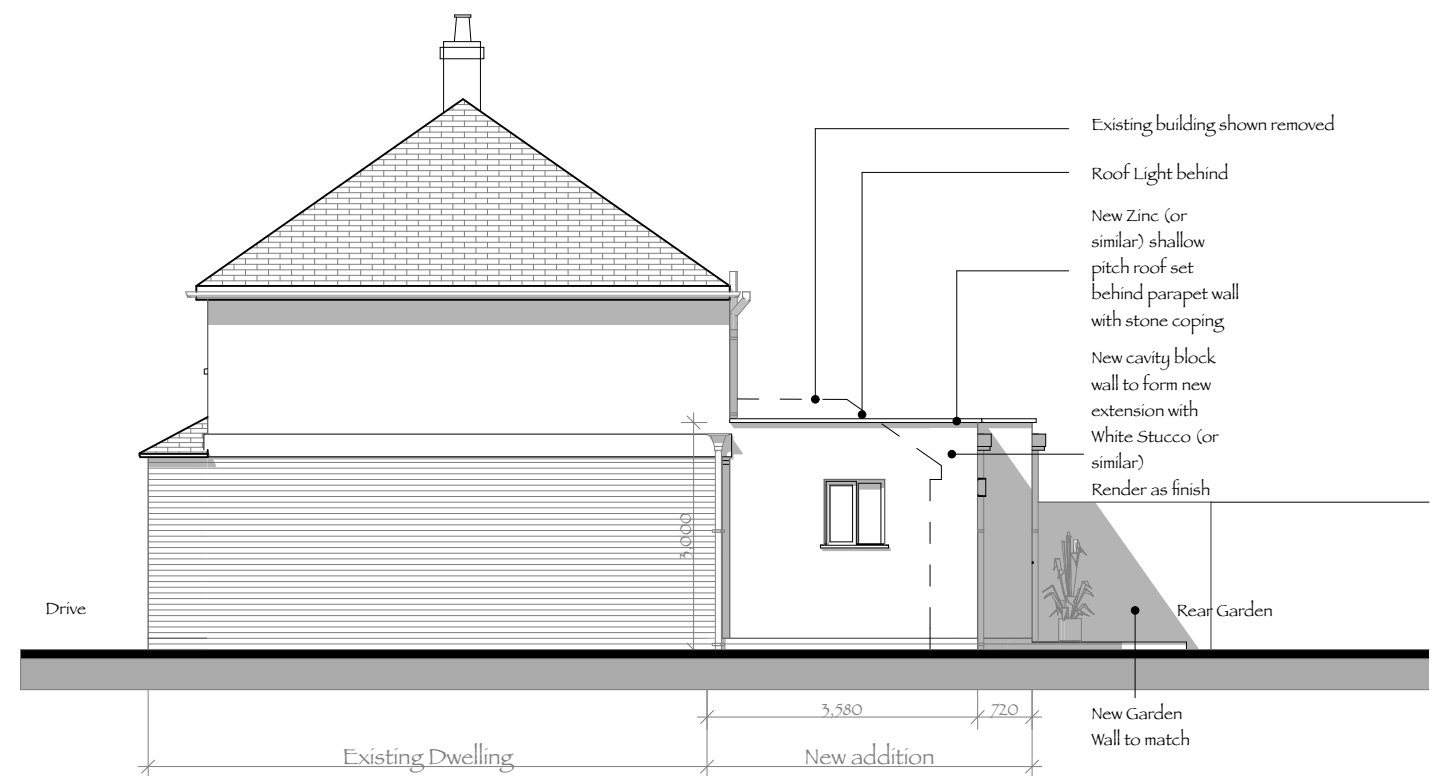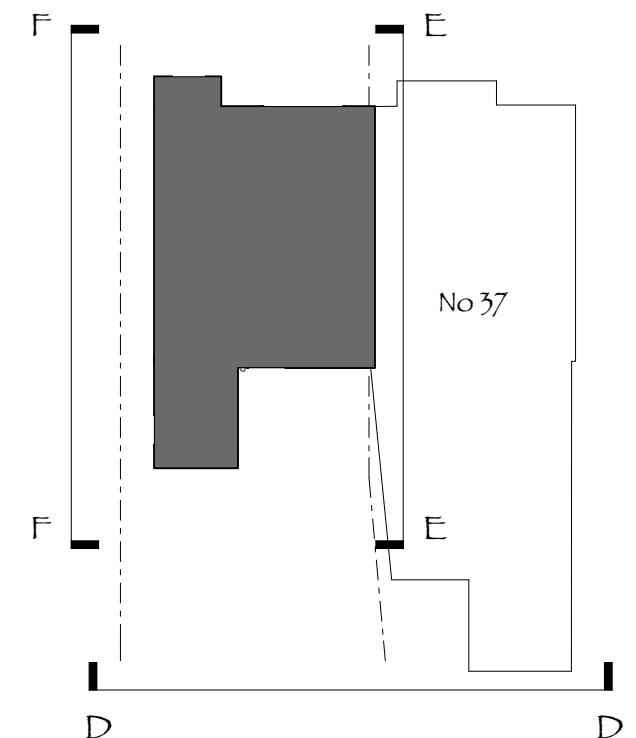

Proposed Side Elevation F-F



Purpose of Issue	status	Drawn By	Date	Scales @ A3	Client	Layout Title	Date:	Drawing Number	Rev
PLANNING		Checked By	Date	1:100	JAN GOODRIDGE & MR GARETY	Proposed Elevations	March 2015	JG.02.15.005	
		Approved By	Date		36 BATH ROAD EMSWORTH PO10 7ER				