
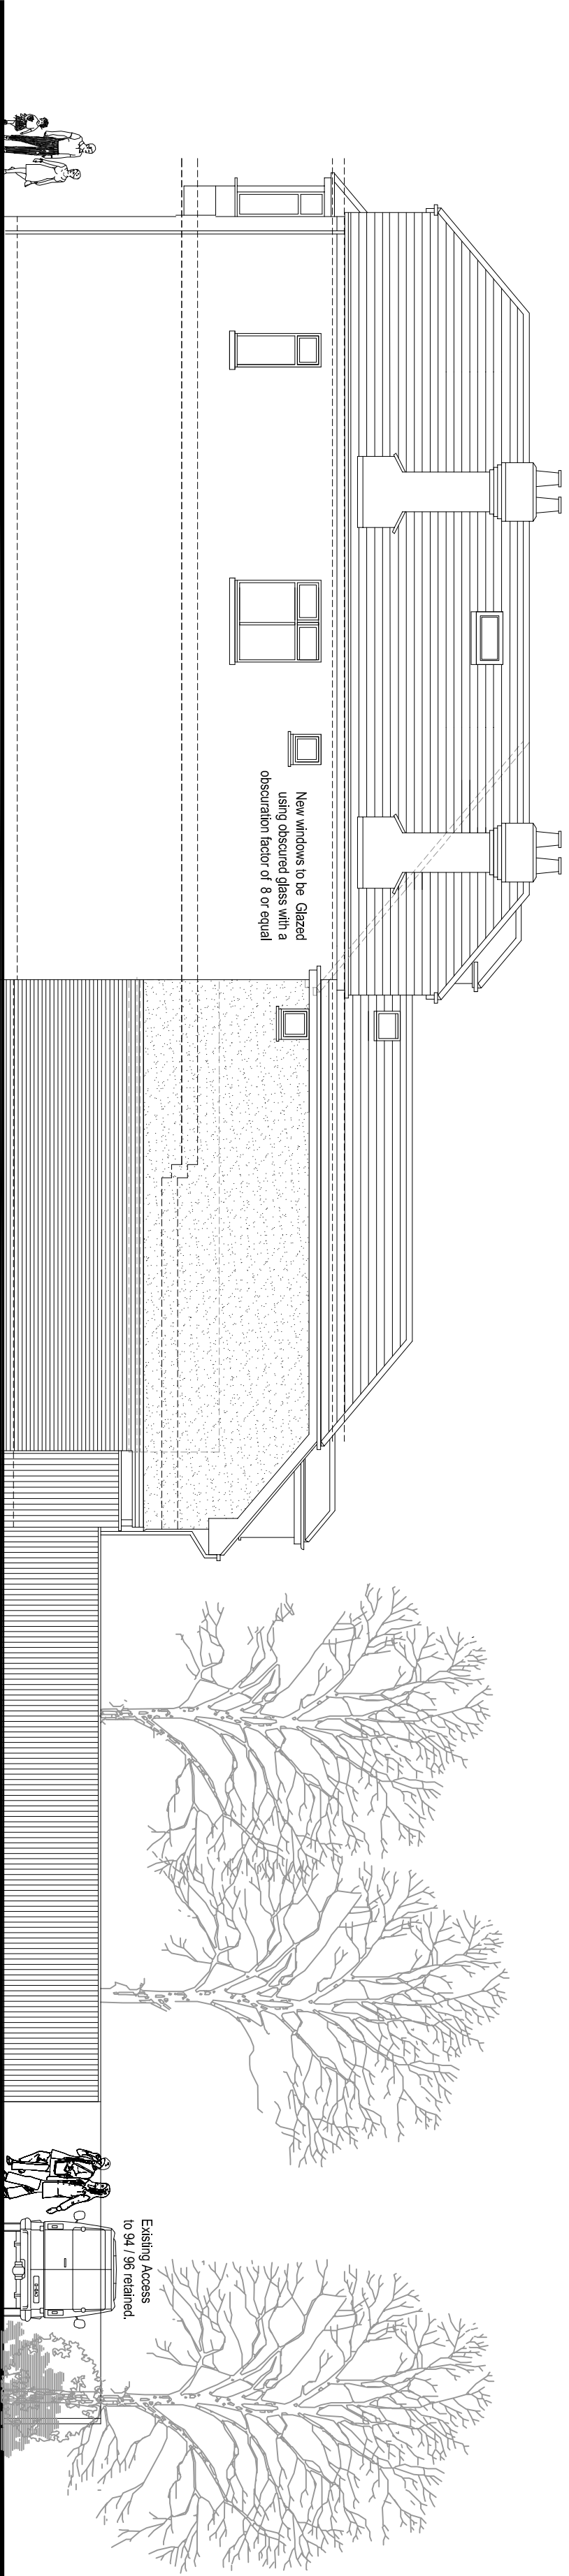


- (1) FIGURED DIMENSIONS MUST BE TAKEN IN PREFERENCE TO SCARED DIMENSIONS AND SITE DIMENSIONS ARE TO BE CHECKED BEFORE WORK IS PUT IN HAND
- (2) THIS DRAWING IS THE COPYRIGHT OF DANIEL'S HARRISON CHARTERED SURVEYORS AND MUST NOT BE REPRODUCED OR USED WITHOUT THEIR WRITTEN PERMISSION
- (3) O.S DATA REPRODUCED UNDER LICENCE No 1.000111.120

**Proposed
West Elevation / Side.**

**Proposed
South Elevation.**

**Proposed
North Elevation.**

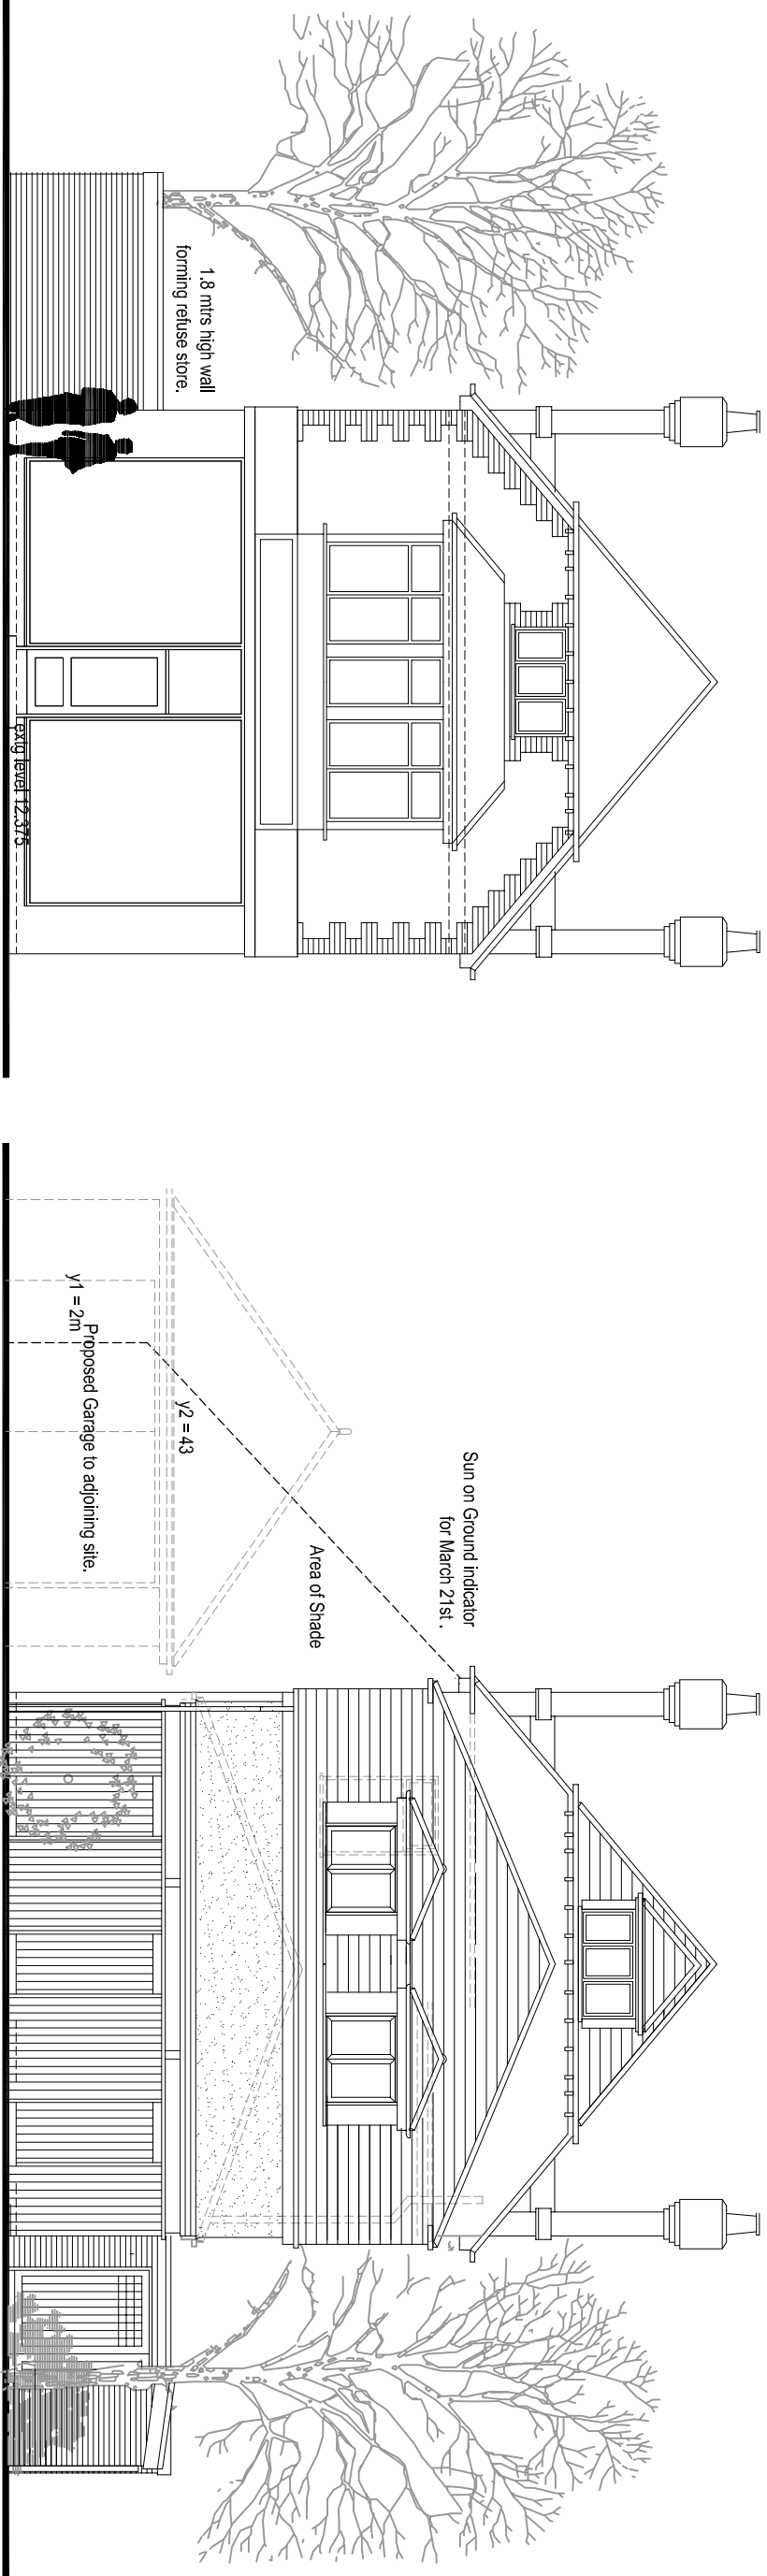

12,275

Stair

Eating storage area

Bedroom 2

Lounge Dining

Lounge Dining

Bedroom 1

Corridor

Study

Bath

Lounge Dining

Bedroom

Landing

Staff access to Plaza over

Retail Area Increased

SCALE 1:100 at A1