



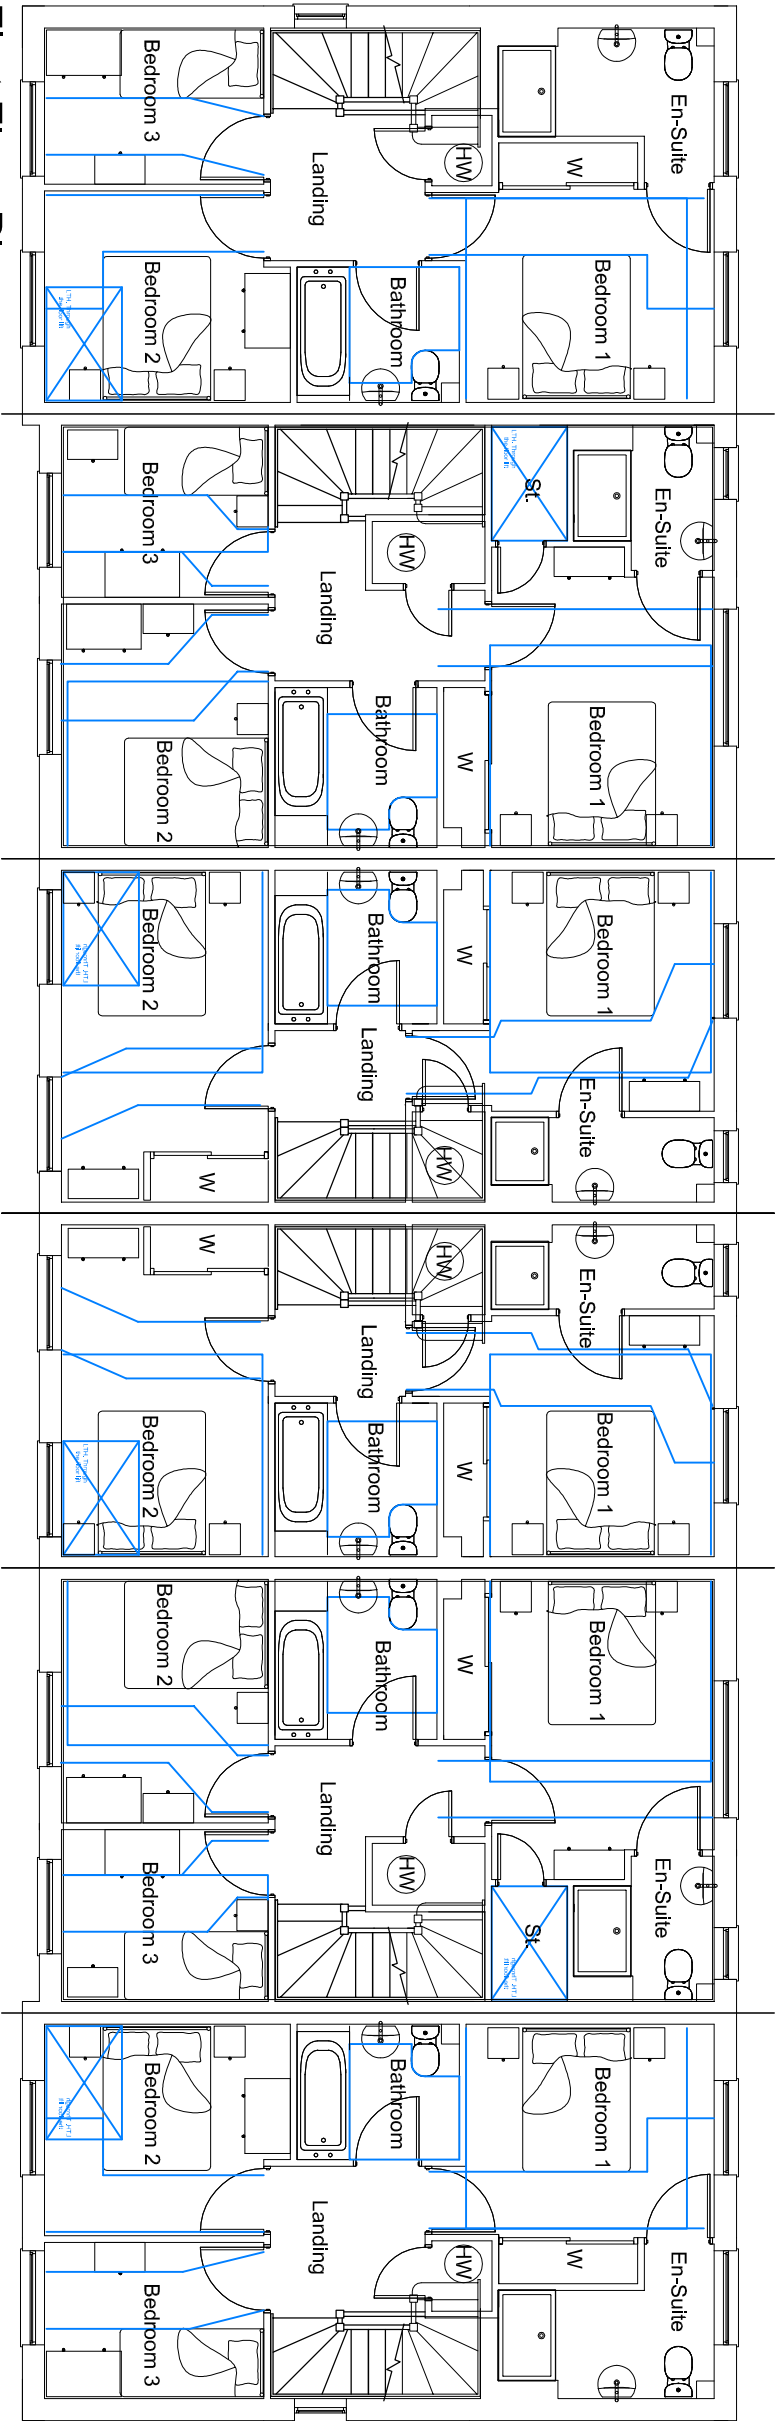


First Floor Plan

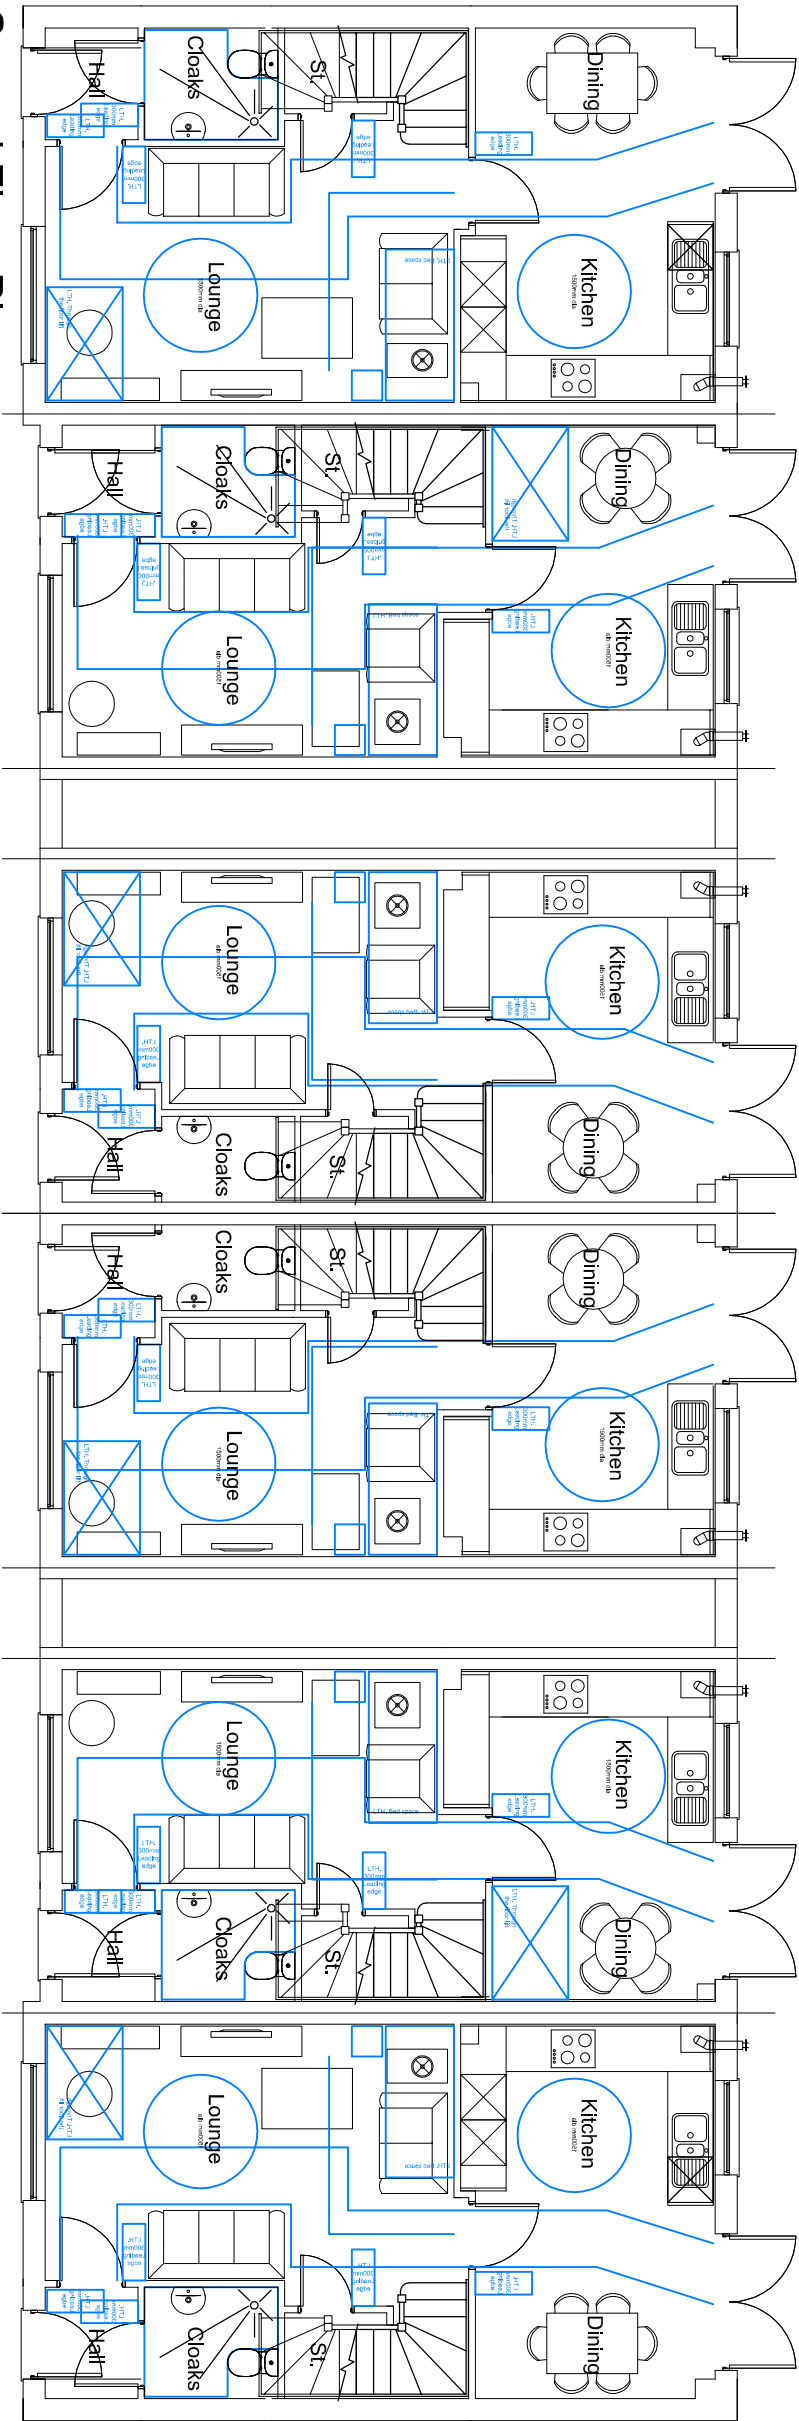

Ground Floor Plan

HouseType	Variation	HouseType	Variation	HouseType	Variation	HouseType	Variation
MAL	LTH	LED	LTH	LED3	LTH		
Bedrooms	Persons	Bedrooms	Persons	Bedrooms	Persons		
3	5	2	4	3	5		
Sq.ft	Sq.m	Sq.ft	Sq.m	Sq.ft	Sq.m		
944	87.69	815	75.75	926	86.07		

 

NOTES

Permission is granted to scale from this drawing for the purpose of local Authority Planning Approval only. In all other circumstances DO NOT scale from this drawing. Please contact this office for any additional information required.

Contractors, Sub Contractors and Suppliers are to check all relevant dimensions and levels of the site and building before commencing any shop drawings or building work. Any discrepancies should be recorded to the Architect.

Where applicable this drawing is to be read in conjunction with the Consultants' drawings.

This drawing is the copyright of Tetlow King Ltd ©. All rights reserved.

Ordinance Survey Data © Crown Copyright. All rights reserved. Licence No. 100007359

REV	DESCRIPTION	DATE	AUTH	CHKD
-----	-------------	------	------	------

PLANNING

TETLOW KING

ARCHITECTS : URBAN DESIGNERS : SUSTAINABILITY CONSULTANTS

Building 300, The Grange, Romney Road, Hatching, Romney, Hampshire, SO5 0AE

Tel: 01794 367703 Fax: 01794 515517 Web: www.tetlowking.co.uk

PROJECT

Berewood, Phase 2

Waterlooville

For: Redrow Homes (Southern)

DRAWING

Plots 210-215

Floor Plans

Lifetime Homes

SCALE	DATE	AUTHOR	CHKD
1:100	@ A3	Dec 2013	ND
JOB NO.	DRAWING NO.	REV	
REDR130524	P.210-215.p		