




SUPERSEDED

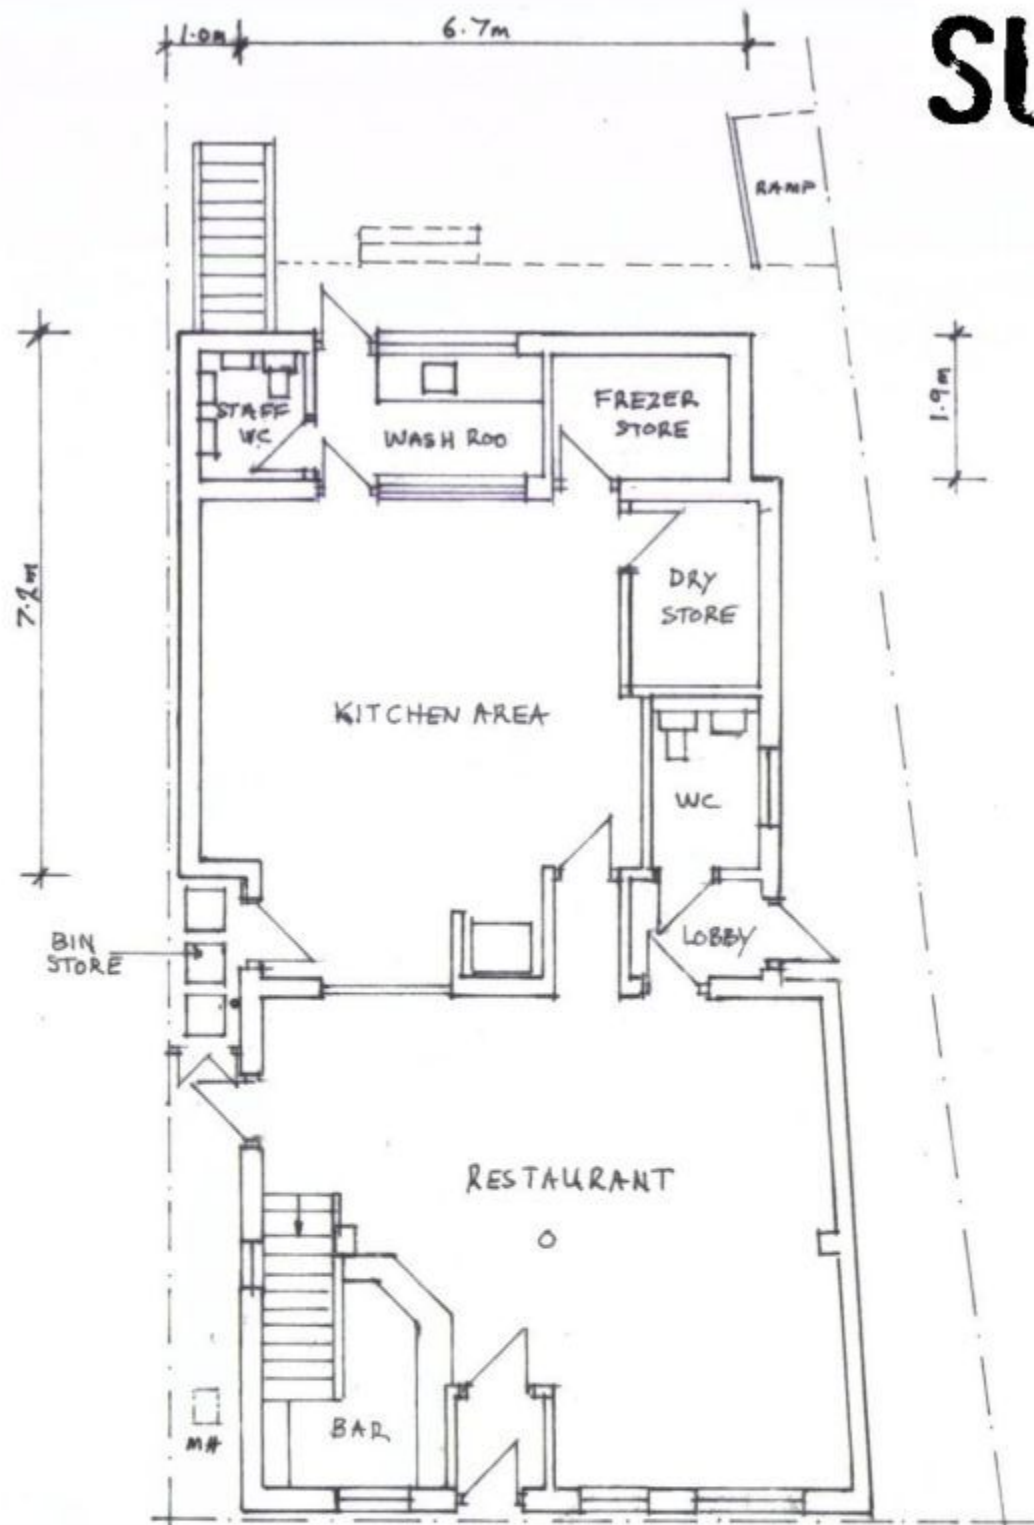


GROUND

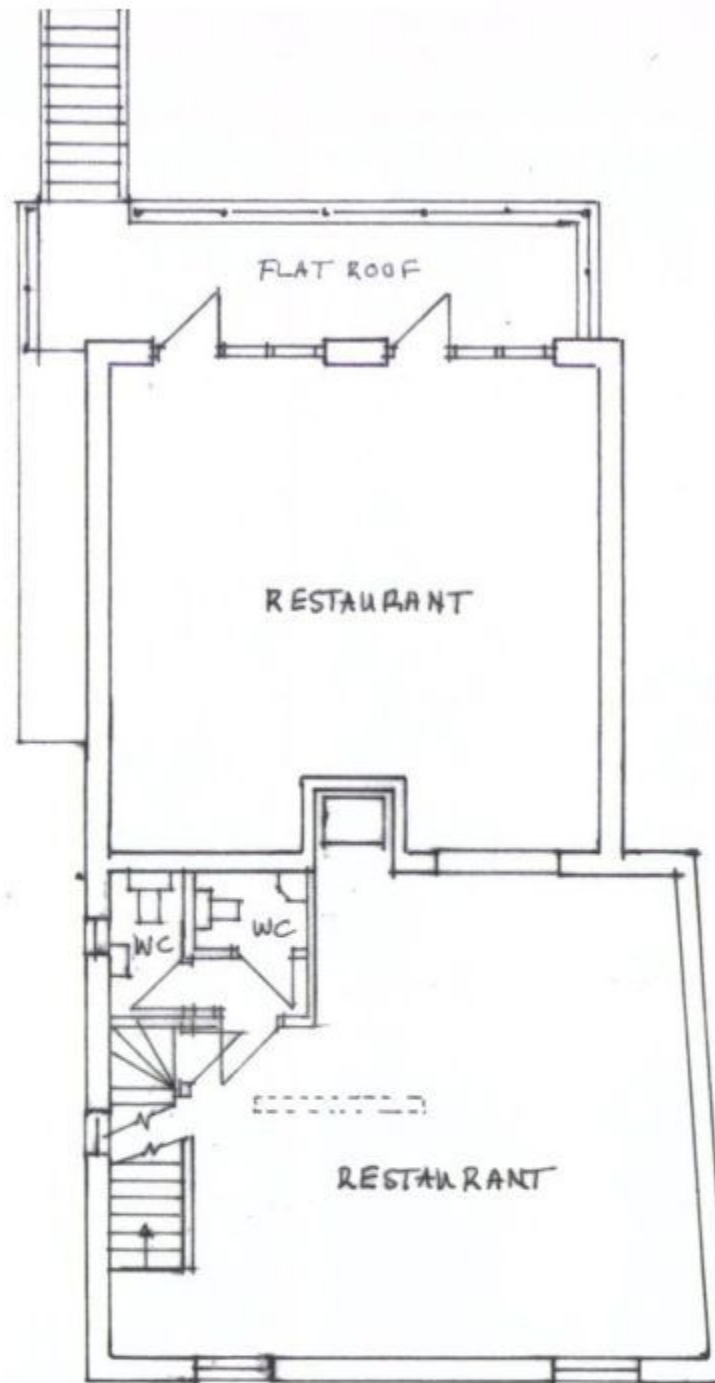

FIRST

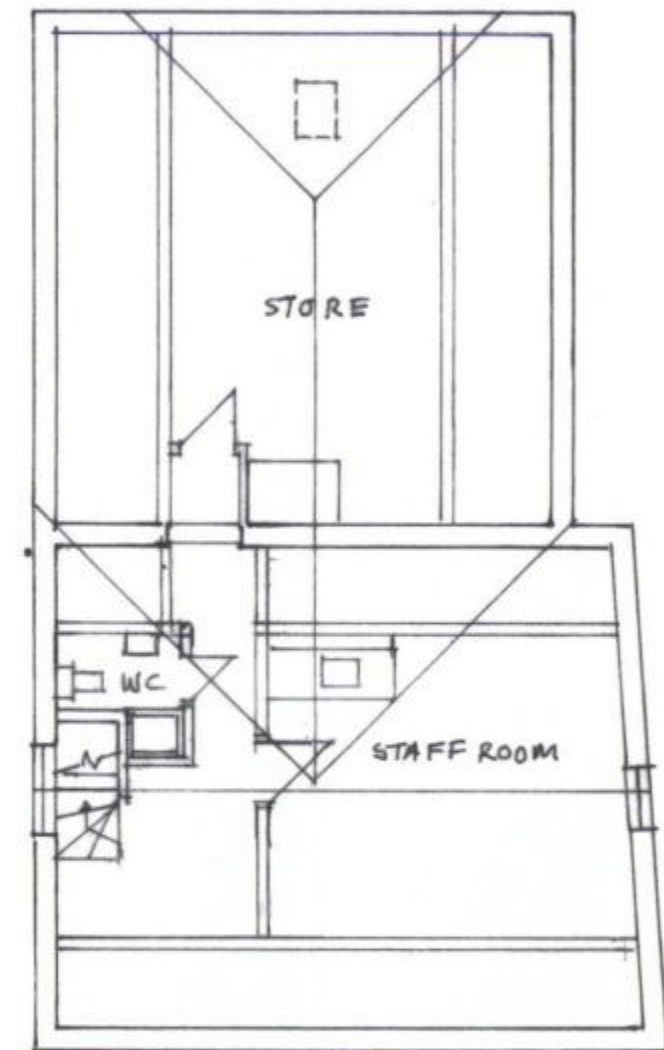


SECOND

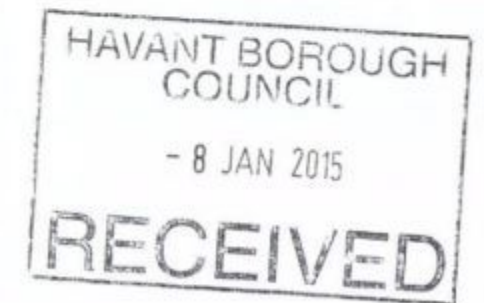

PROPOSED FLOOR PLANS

SCALE: 1:100 @ A3

 

PROJECT: Proposed Extensions & Alterations

DRAWING: Proposed Floor Plans SCALE: 1:100

ADDRESS: 36-38 North Street
Emsworth PO10 7DG

CLIENT: Mr Gupta TELE: [REDACTED]