




1:100 scale bar (Metres)

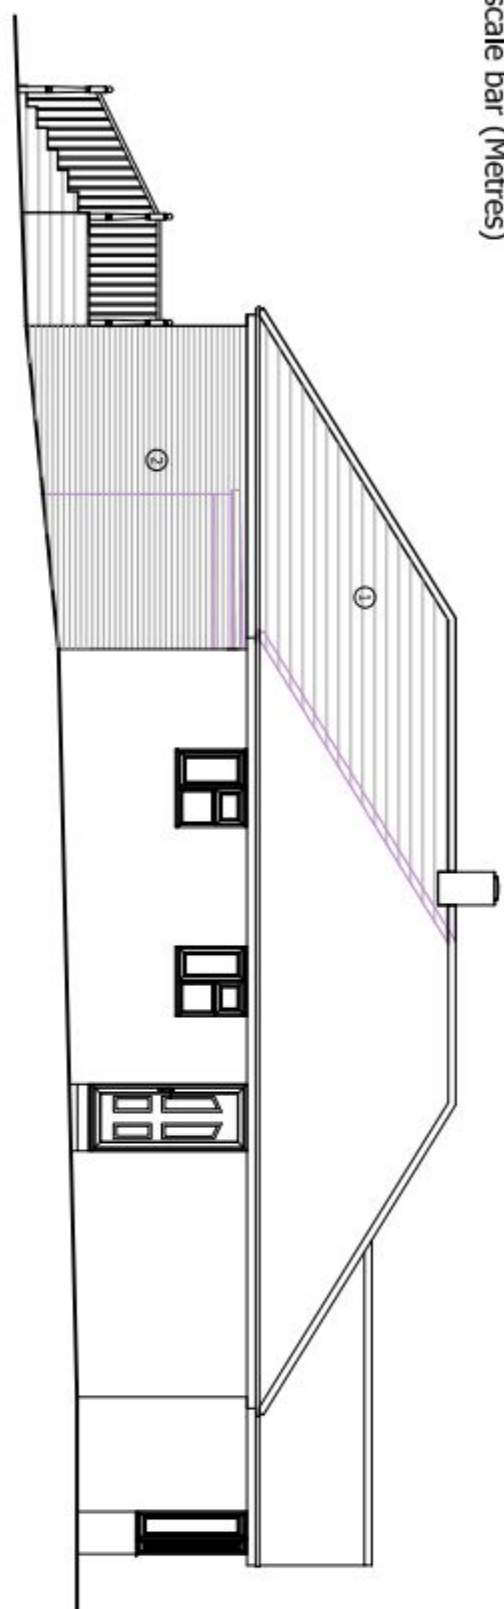


Proposed Side Elevation
(North West)

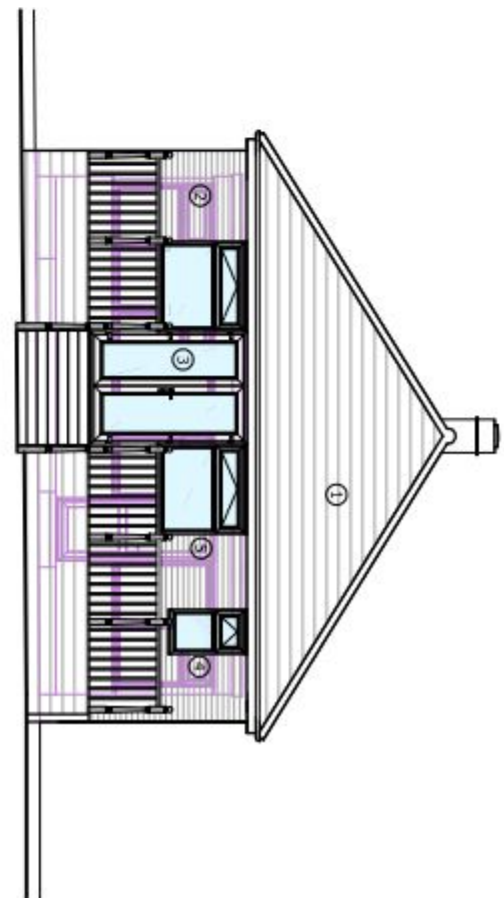


Proposed Rear Elevation
(North East)

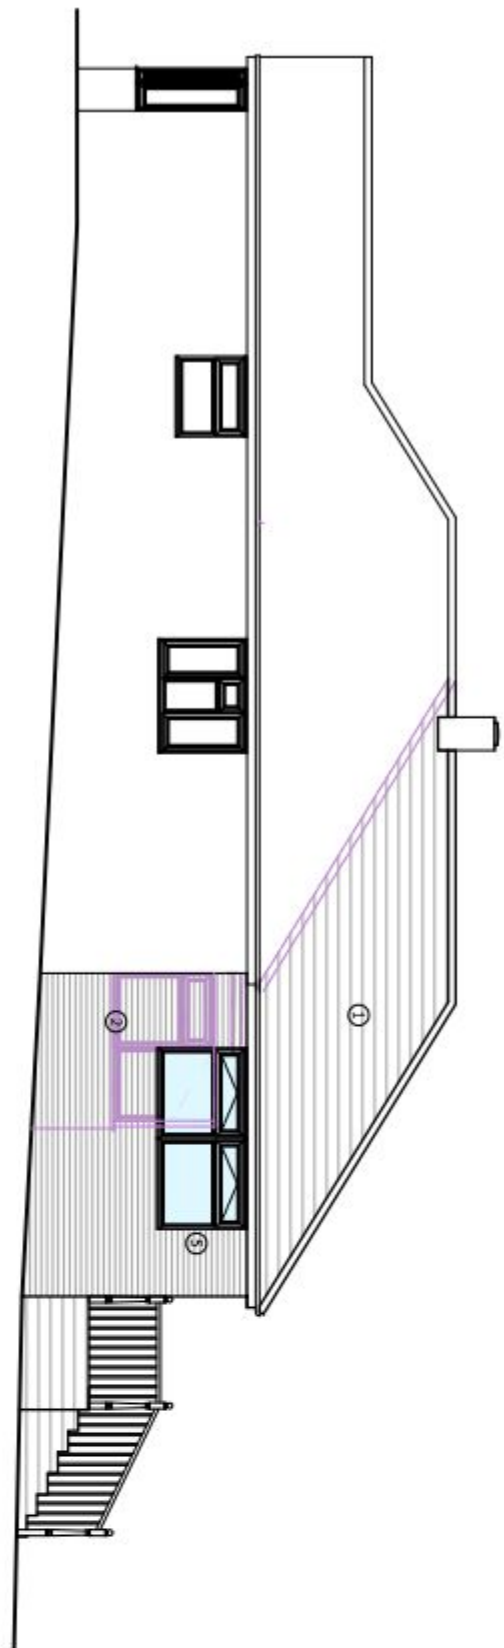


Proposed Side Elevation
(South East)

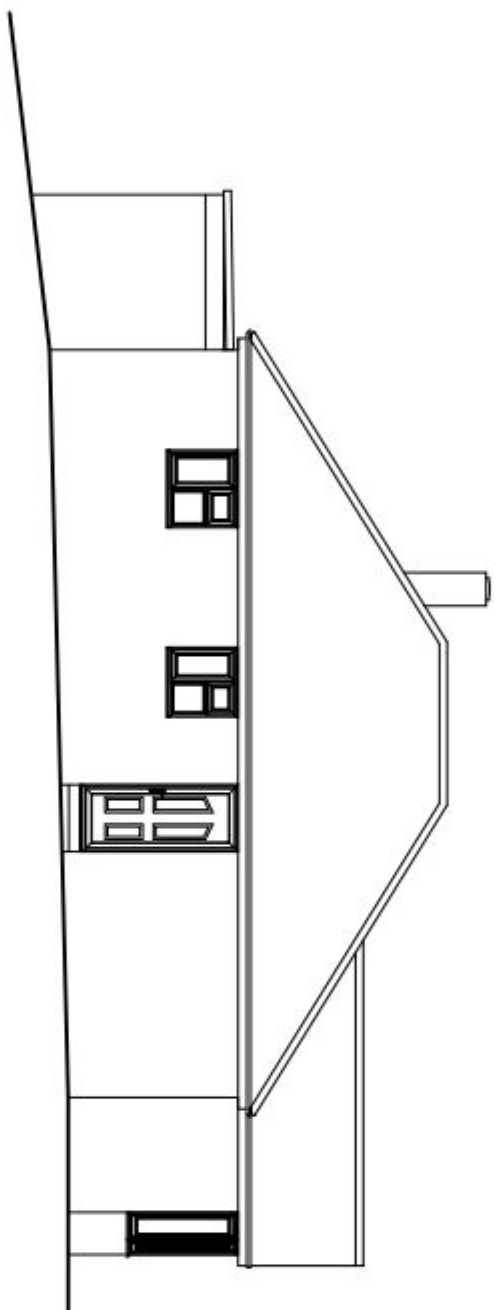

Existing Side Elevation
(North West)

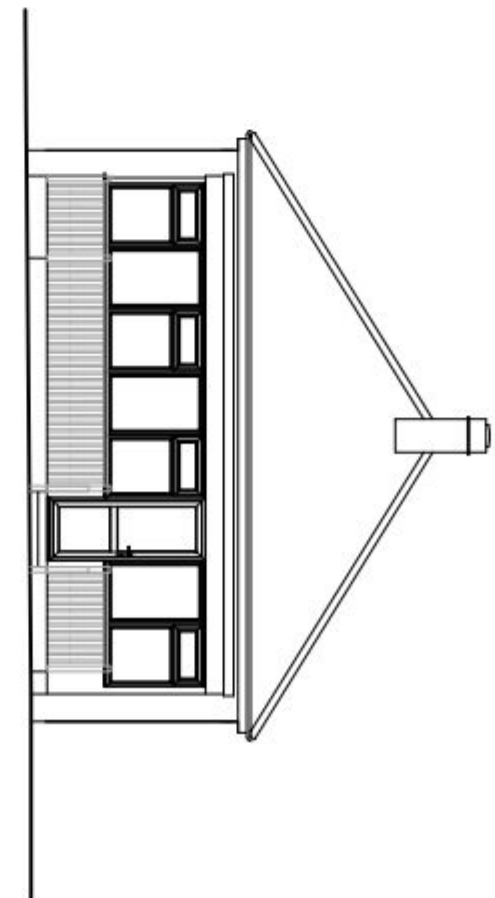

Existing Rear Elevation
(North East)

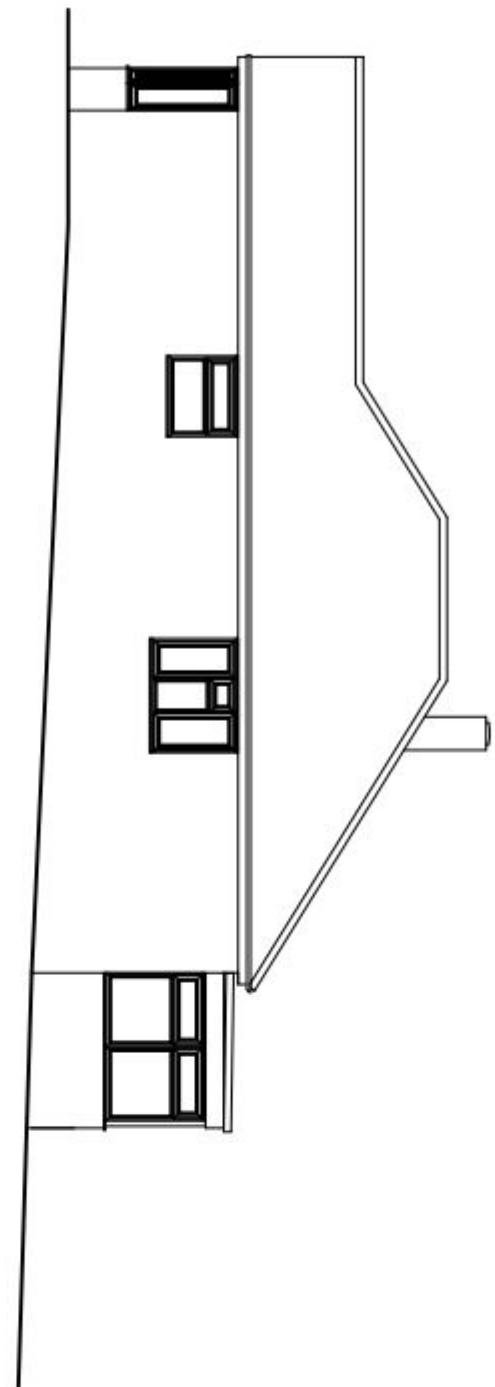


Existing Side Elevation
(South East)


SUPERSEDED

LEGEND


- ① New roof pitched to match existing, finished with profiled concrete tiles to match existing (existing tiles to be re-used). Closed eaves detail to match existing
- ② Face brickwork to match existing
- ③ Double glazed white PVCu french doors with flush threshold to blend with existing
- ④ Double glazed white PVCu window to match existing, with obscure glazing (minimum privacy level 4) to WC
- ⑤ Double glazed white PVCu windows to match existing
- ⑥ Raised timber patio area with Part M access steps

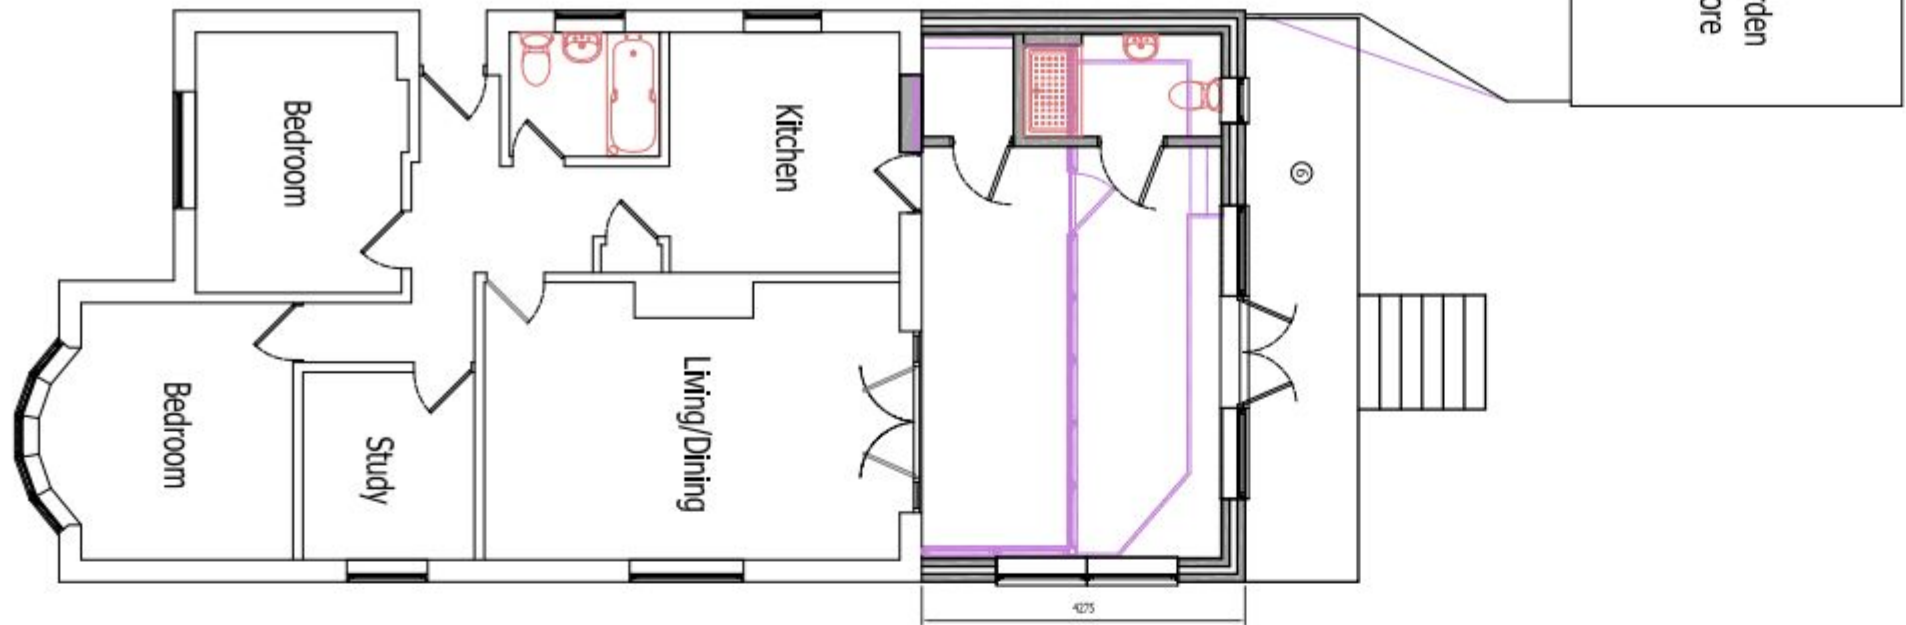


Proposed Ground Floor Plan

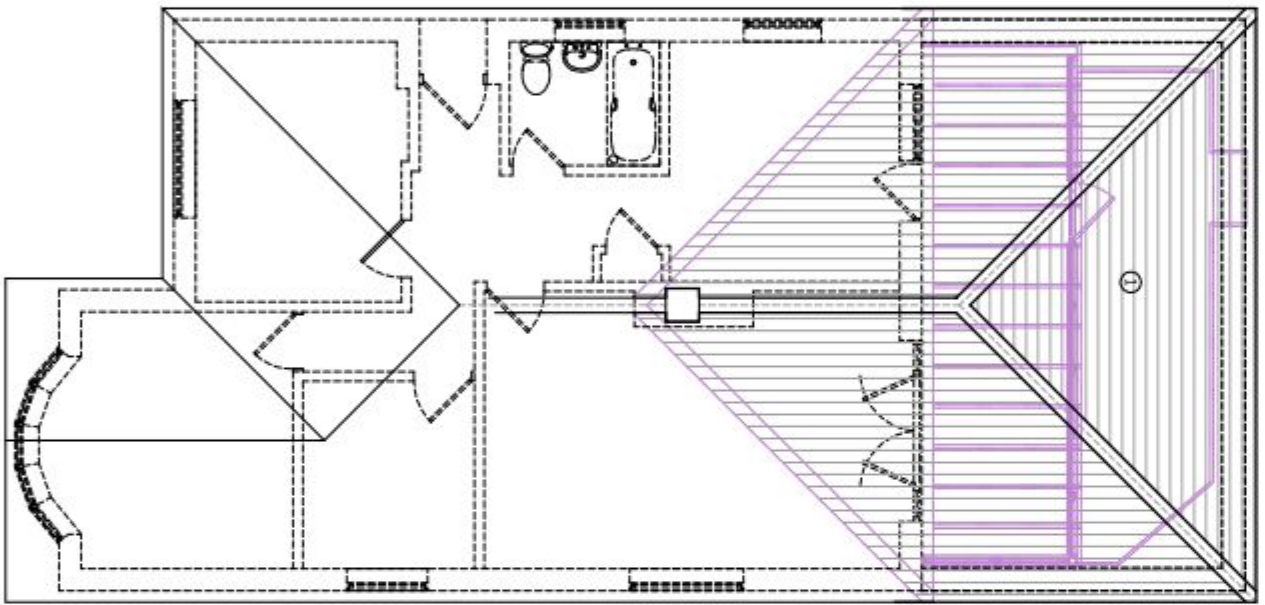


Proposed Roof Plan

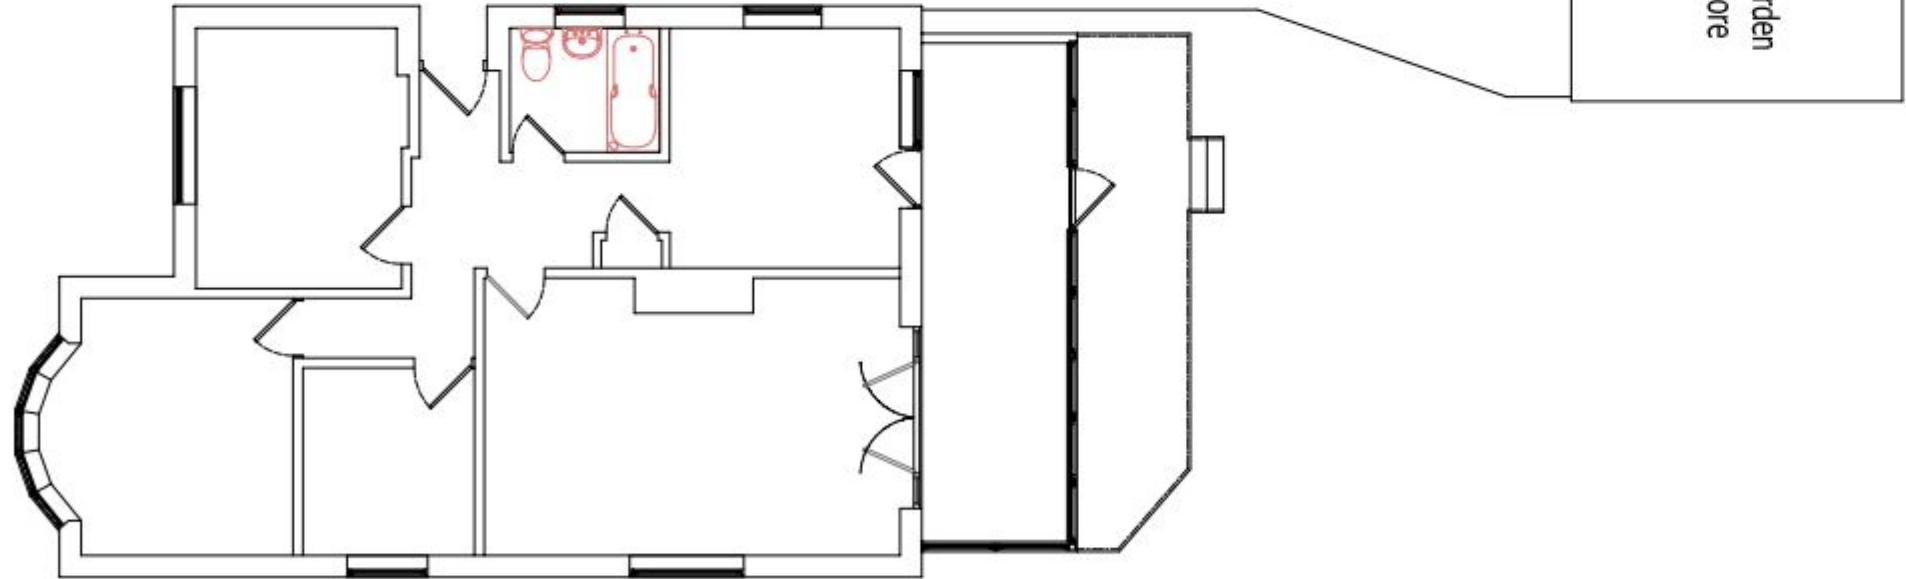


Existing Ground Floor Plan

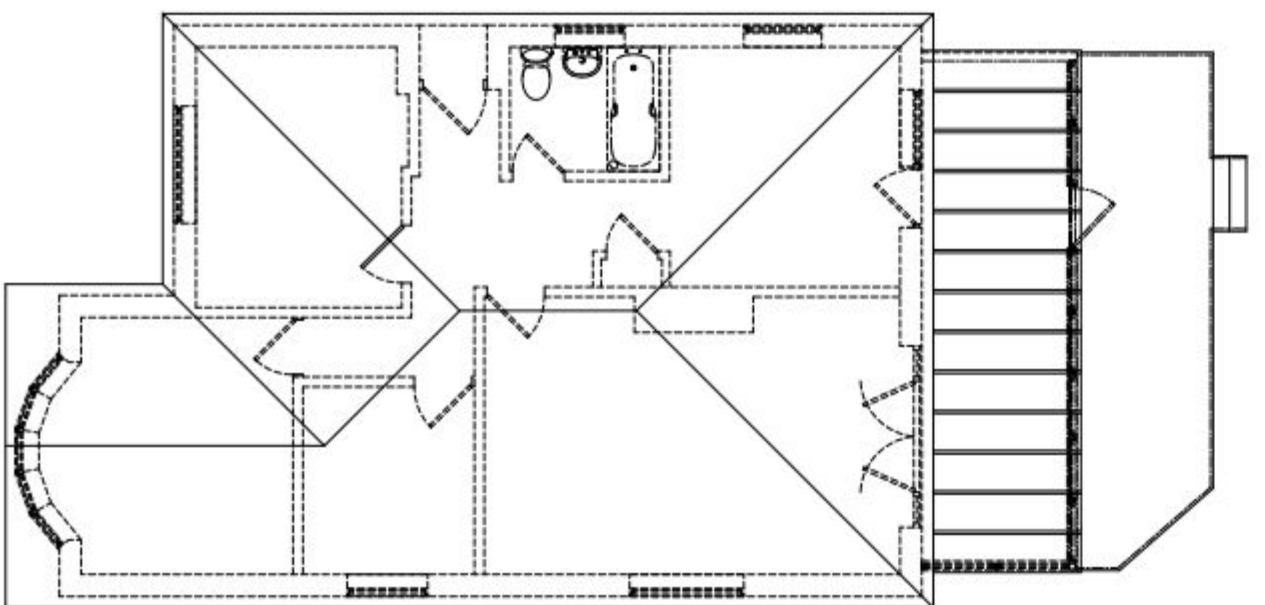


Existing Roof Plan

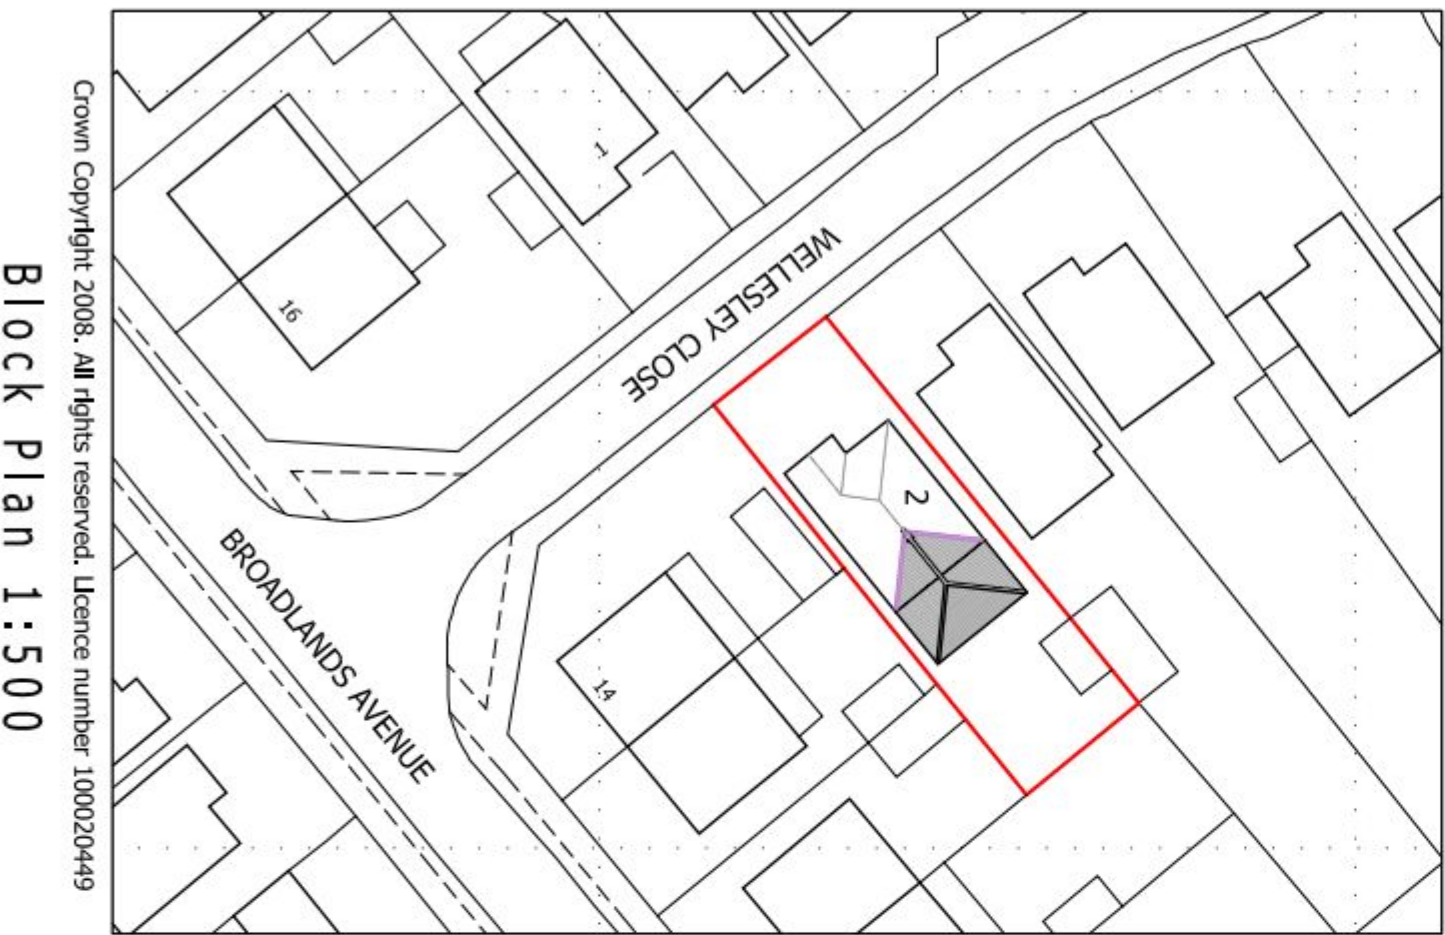


Block Plan 1:500

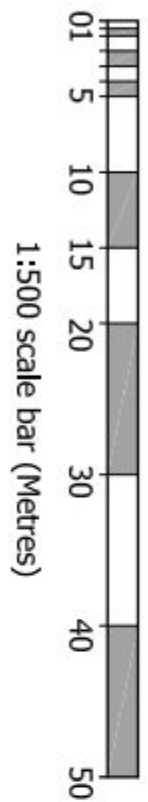

1:500 scale bar (Metres)

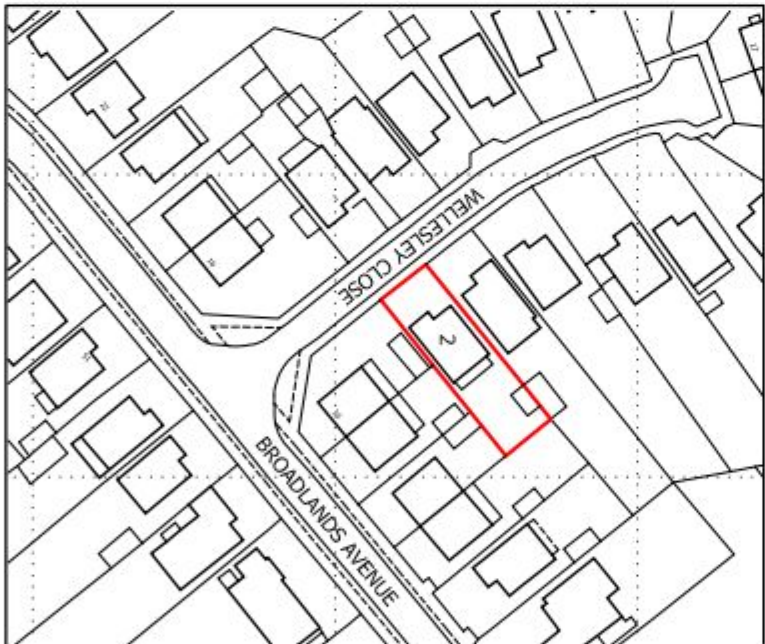

Site Plan 1:1250

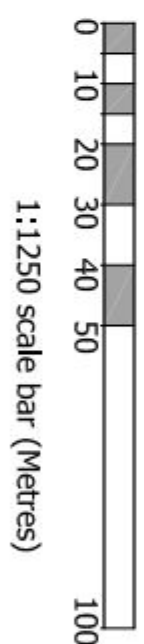

1:1250 scale bar (Metres)

24/09/14 Issued for Planning		REV	DATE	DESCRIPTION	BY
HJCONCEPTSLTD					
Suite 100, Fareham Reach 166 Fareham Road, Gosport, Hampshire, PO13 0FW Telephone: 01329 286884, Email: office@hjconceptsltd.co.uk					
L14-1011 PROJECT SHEET					
Mr & Mrs C Lewington 2 Wellesley Close, Putbrook Hampshire, PO7 7JD					
Plans & Elevations					
DRAWING TITLE		DRAWING NO.			
CA		1:100, 500, 1250			
Sept 14		1:100, 500, 1250			
14-1011 —		PL.01			