



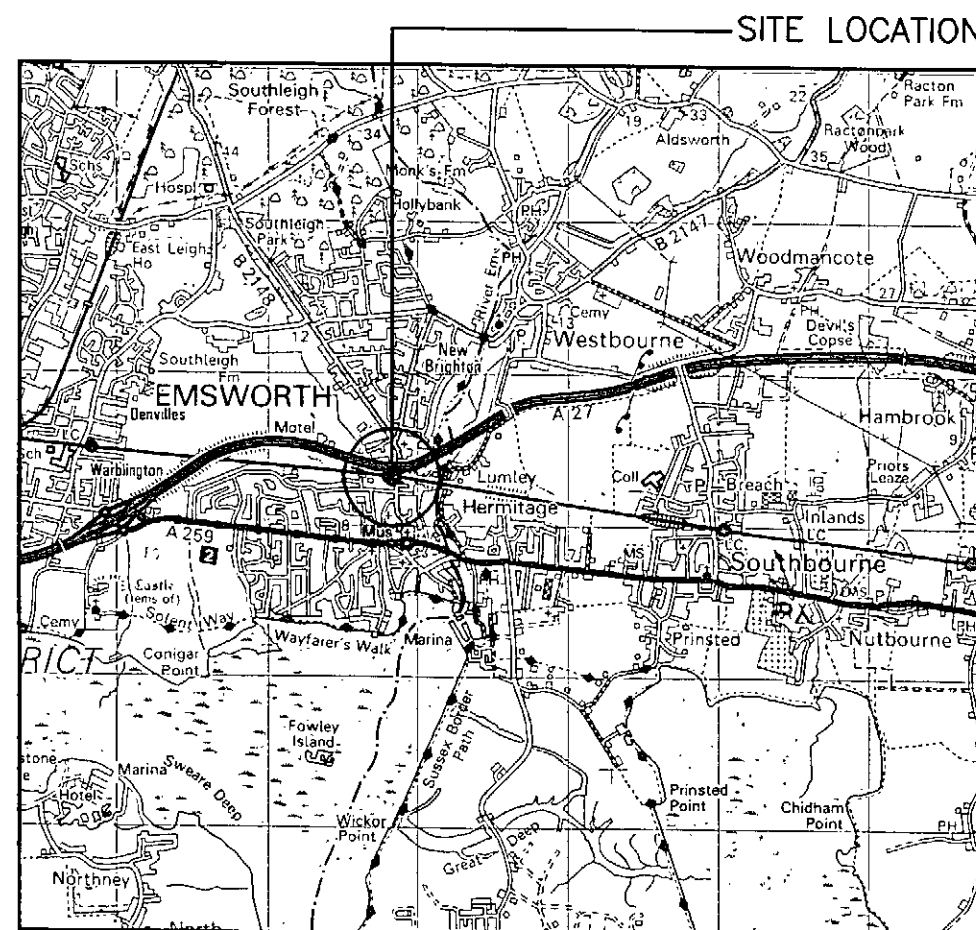


SITE LOCATION (Scale 1:50000)

Ordnance Survey map extract
based upon Landranger map series
with the permission of the controller of
Her Majesty's Stationery Office
Crown copyright.

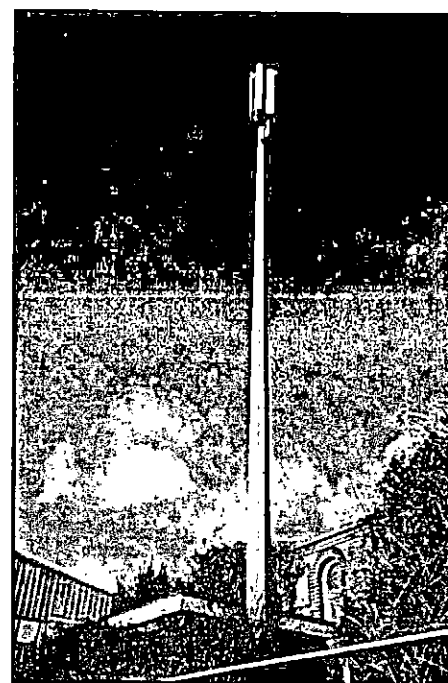


SITE PHOTOGRAPH

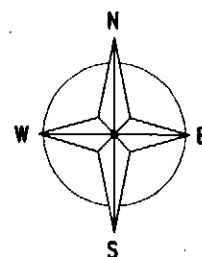

106300

← - - = Access Route
← - - = Directions to Site

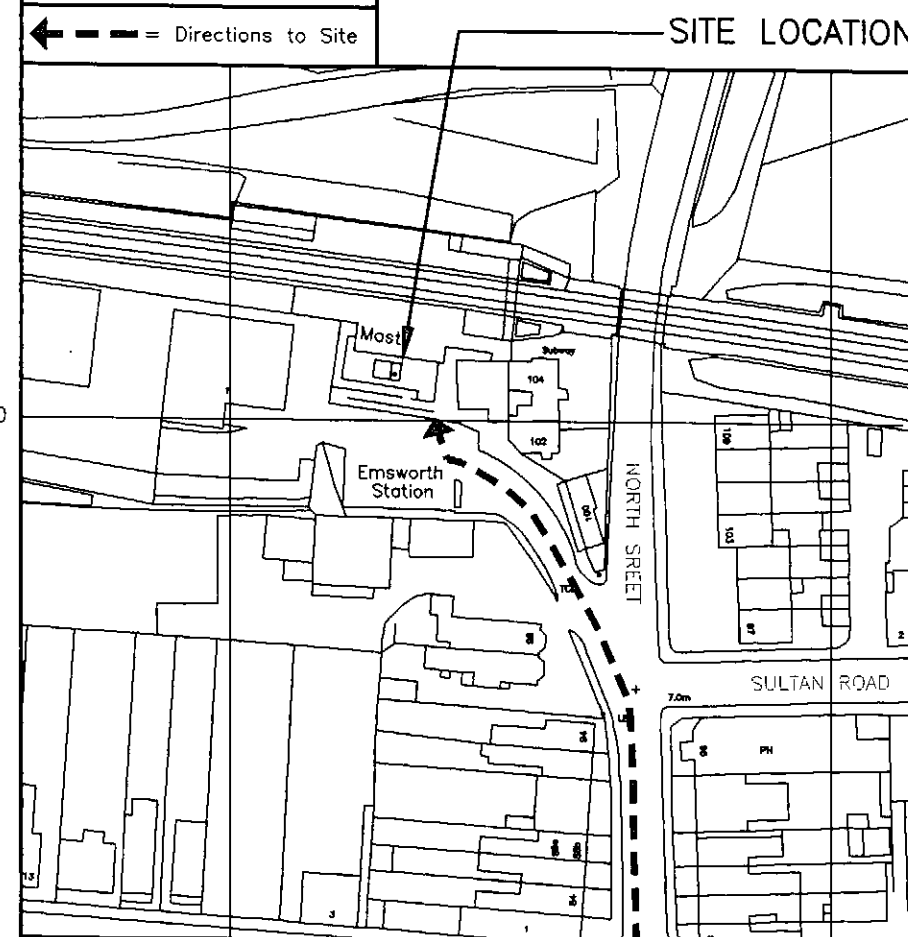


DETAILED SITE LOCATION (Scale 1:1250)

Based upon Ordnance Survey map extract
with the permission of the Controller of
Her Majesty's Stationery Office.
Crown copyright.
Promap licence no. 100020449

N.G.R. E: 474830 N: 106308

- NOTES:
1. ALL DIMENSIONS ARE IN mm UNLESS NOTED OTHERWISE
 2. SITE ACCESS:
TAKE THE A3 M27 TOWARDS CHICHESTER. GO PAST
HAVENT SLIP ROAD AND TAKE THE NEXT SLIP ROAD TO
EMSWORTH ON A259. ON ARRIVAL INTO EMSWORTH TURN
LEFT INTO NORTH STREET, FOLLOW THIS UNTIL YOU REACH
THE RAILWAY STATION, SITE IS IN CAR PARK AT SIDE OF
THE STATION
 3. SURROUNDING AREA IS - RESIDENTIAL/COMERCIAL
 4. DISTANCE TO PUBLIC HIGHWAY APPROX 50m

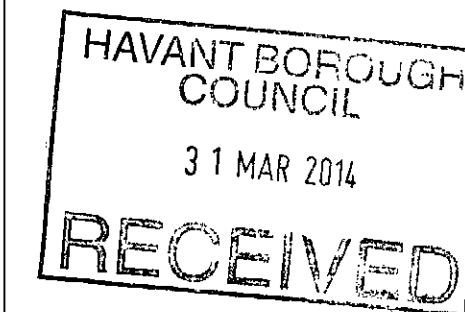


A Issued for Approval		CS	MT	05.02.14
REV	MODIFICATION	BY	CH	DATE

Caip The Barn
Elms Farm
Hobb Lane, Daresbury
Warrington, Cheshire
WA4 5LS
Tel: 01925 741 810
Fax: 01925 740 621



Cell Name		Opt
EMSWORTH STATION		-
Cell ID No		
CORNERSTONE (CTIL)	TEF	VF
122094	NA	3012
Site Address / Contact Details		
STATION APPROACH EMSWORTH HAMPSHIRE PO10 7PH		
Drawing Title: PROPOSED LOCATION MAPS		
Purpose of Issue: PLANNING		
Drawing Number: 100		
Scale: As Shown	Drawn: GS	Date: 05.02.14
Checked: MT	Date: 05.02.14	Approved: RB
		Date: 05.02.14
		Issue: V1

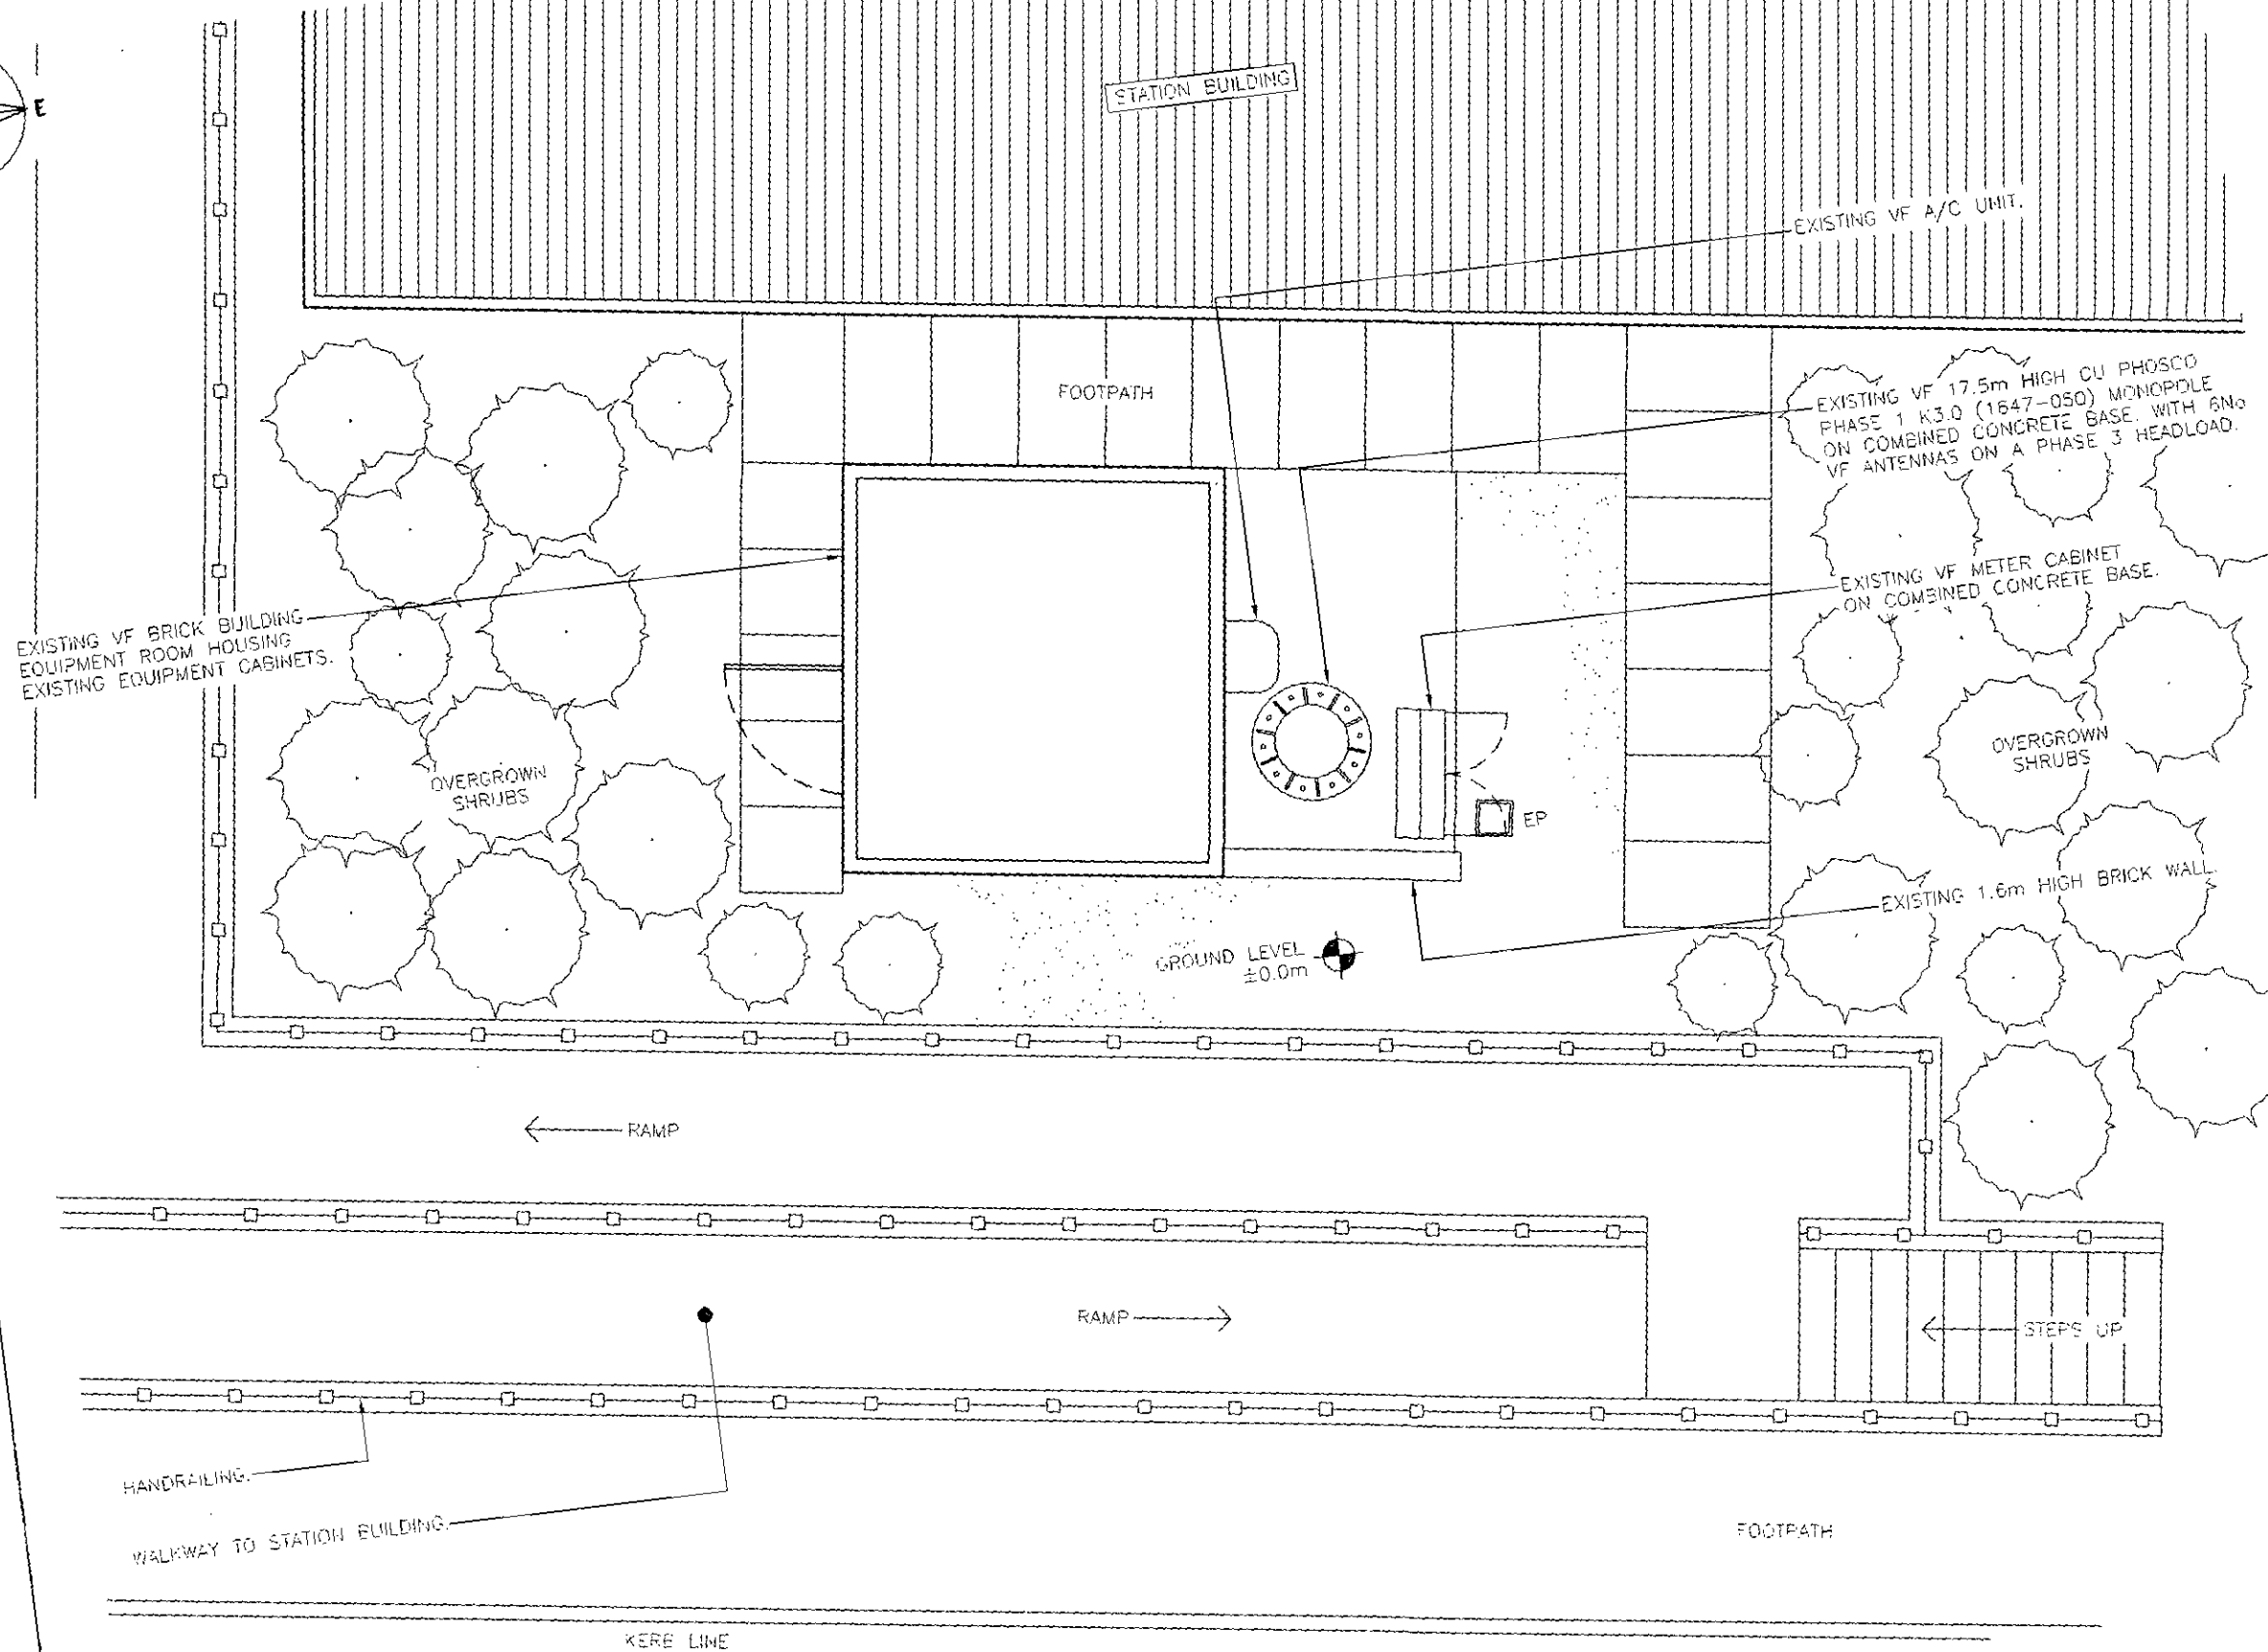

EXISTING SITE PLAN
1:50

NOTES:
1. ALL DIMENSIONS ARE UNLESS OTHERWISE SPECIFIED
2. ASSUME ALL SITE DETAILS ARE EXISTING UNLESS OTHERWISE NOTED.
3. THE DRAWINGS COMPLY WITH STANDARD ICNIRP GUIDELINES.

HAVANT BOROUGH COUNCIL
31 MAR 2014
RECEIVED

REV	A	Issued for Approval	CS	MT	05.02.14
		MODIFICATION	BY	CH	DATE

Caip
Tel: 01925 741 810
Fax: 01925 740 621
The Barn
Elms Farm
Hobb Lane, Daresbury
Warrington, Cheshire
WA4 5LS

vodafone
CTIL



Cell Name		Opt
EMSWORTH STATION		-
Cell ID No		VF
CORNERSTONE (CTIL)	TEF	VF
122094	NA	3012
Site Address / Contact Details		
STATION APPROACH EMSWORTH HAMPSHIRE PO10 7PH		

Drawing Title: EXISTING SITE PLAN

Purpose of Issue: PLANNING

Drawing Number: 200

Scale:	As Shown	Drawn:	CS	Date:	05.02.14
Checked:	MT	Date:	05.02.14	Approved:	RB
				Date:	05.02.14

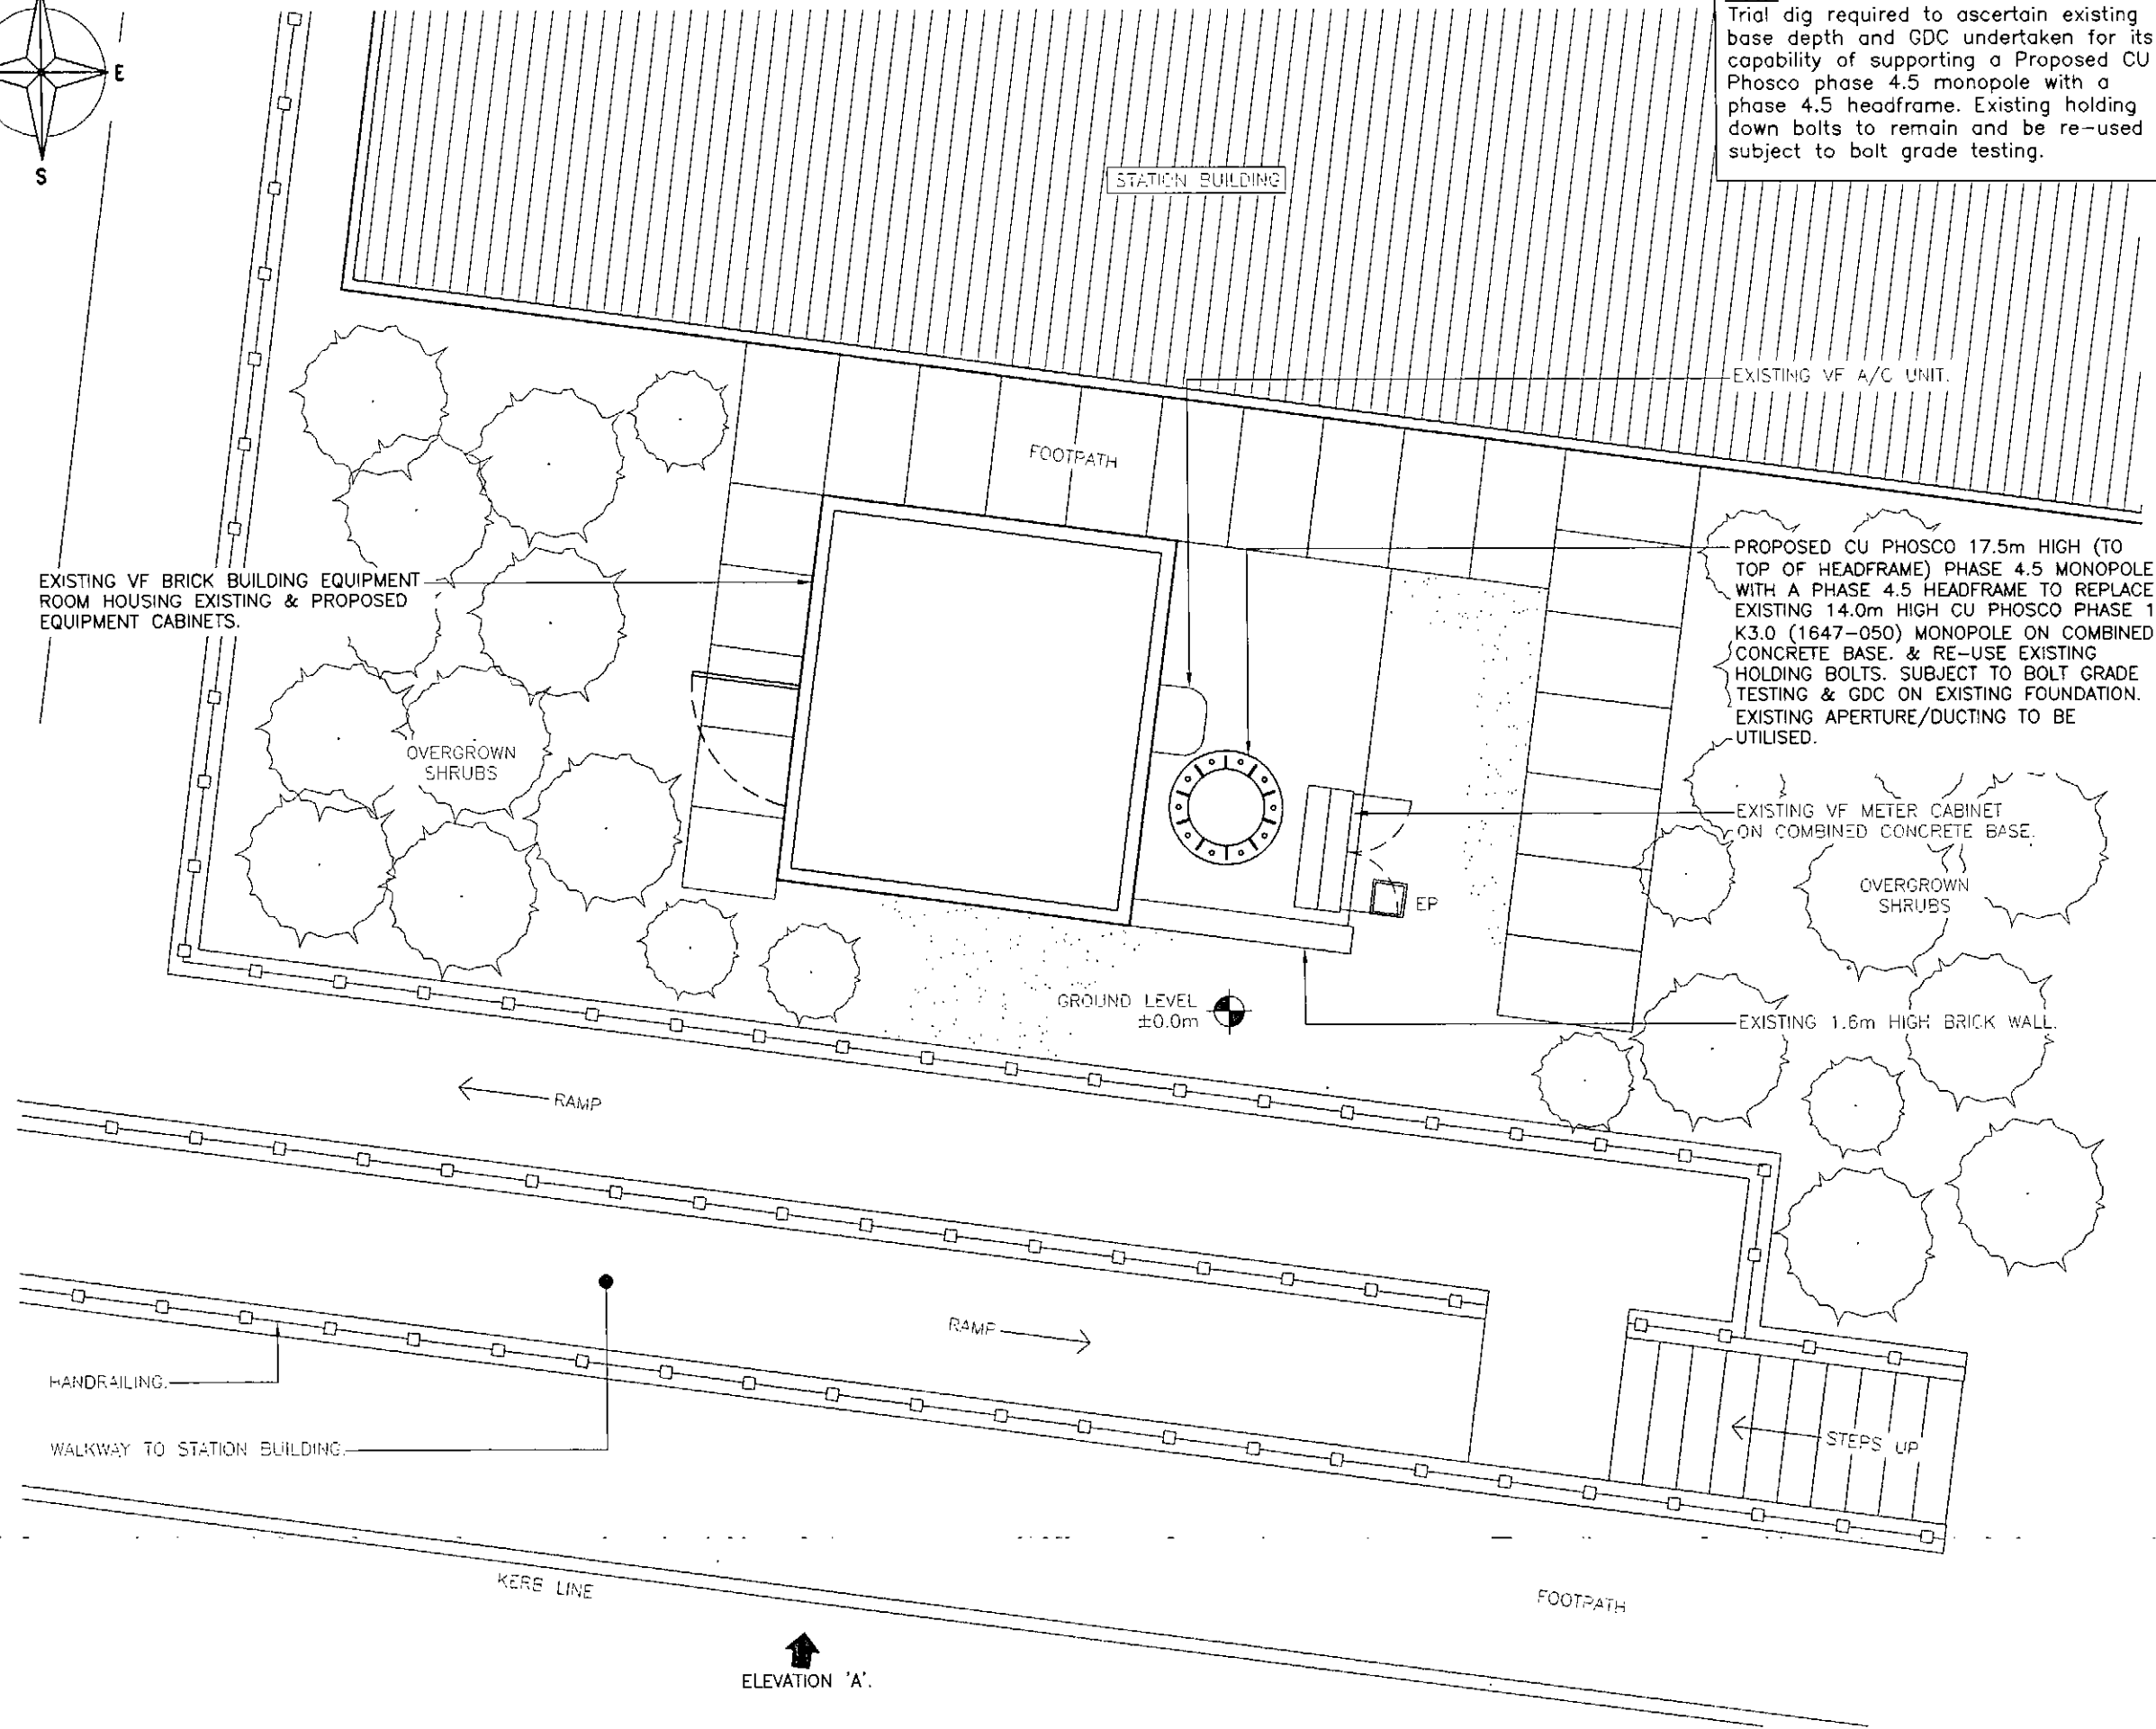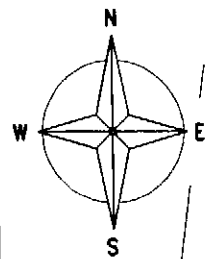

Note:
Trial dig required to ascertain existing base depth and GDC undertaken for its capability of supporting a Proposed CU Phosco phase 4.5 monopole with a phase 4.5 headframe. Existing holding down bolts to remain and be re-used subject to bolt grade testing.

N.G.R. E: 474830 N: 106308

- NOTES:**
1. ALL DIMENSIONS ARE IN MILLIMETRES UNLESS OTHERWISE SPECIFIED
 2. ASSUME ALL SITE DETAILS ARE EXISTING UNLESS OTHERWISE NOTED.
 3. THE DRAWINGS COMPLY WITH STANDARD ICNIRP GUIDELINES.

HAVANT BOROUGH COUNCIL

31 MAR 2014

RECEIVED

A	Issued for Approval	GS	MT	05.02.14
REV	MODIFICATION	BY	CH	DATE



Tel: 01925 741 810
Fax: 01925 740 621

The Barn
Elms Farm
Hobb Lane, Daresbury
Warrington, Cheshire
WA4 5LS



Cell Name		Opt
EMSWORTH STATION		-
Cell ID No		
CORNERSTONE (CTIL)	TEF	VF
122094	NA	3012


Site Address / Contact Details

STATION APPROACH
EMSWORTH
HAMPSHIRE
PO10 7PH

Drawing Title: PROPOSED SITE PLAN			
Purpose of Issue: PLANNING			
Drawing Number: 201			
Scale: As Shown	Drawn: GS	Date: 05.02.14	Issue: V1
Checked: MT	Date: 05.02.14	Approved: RR	Date: 05.02.14

PROPOSED SITE PLAN

1:50

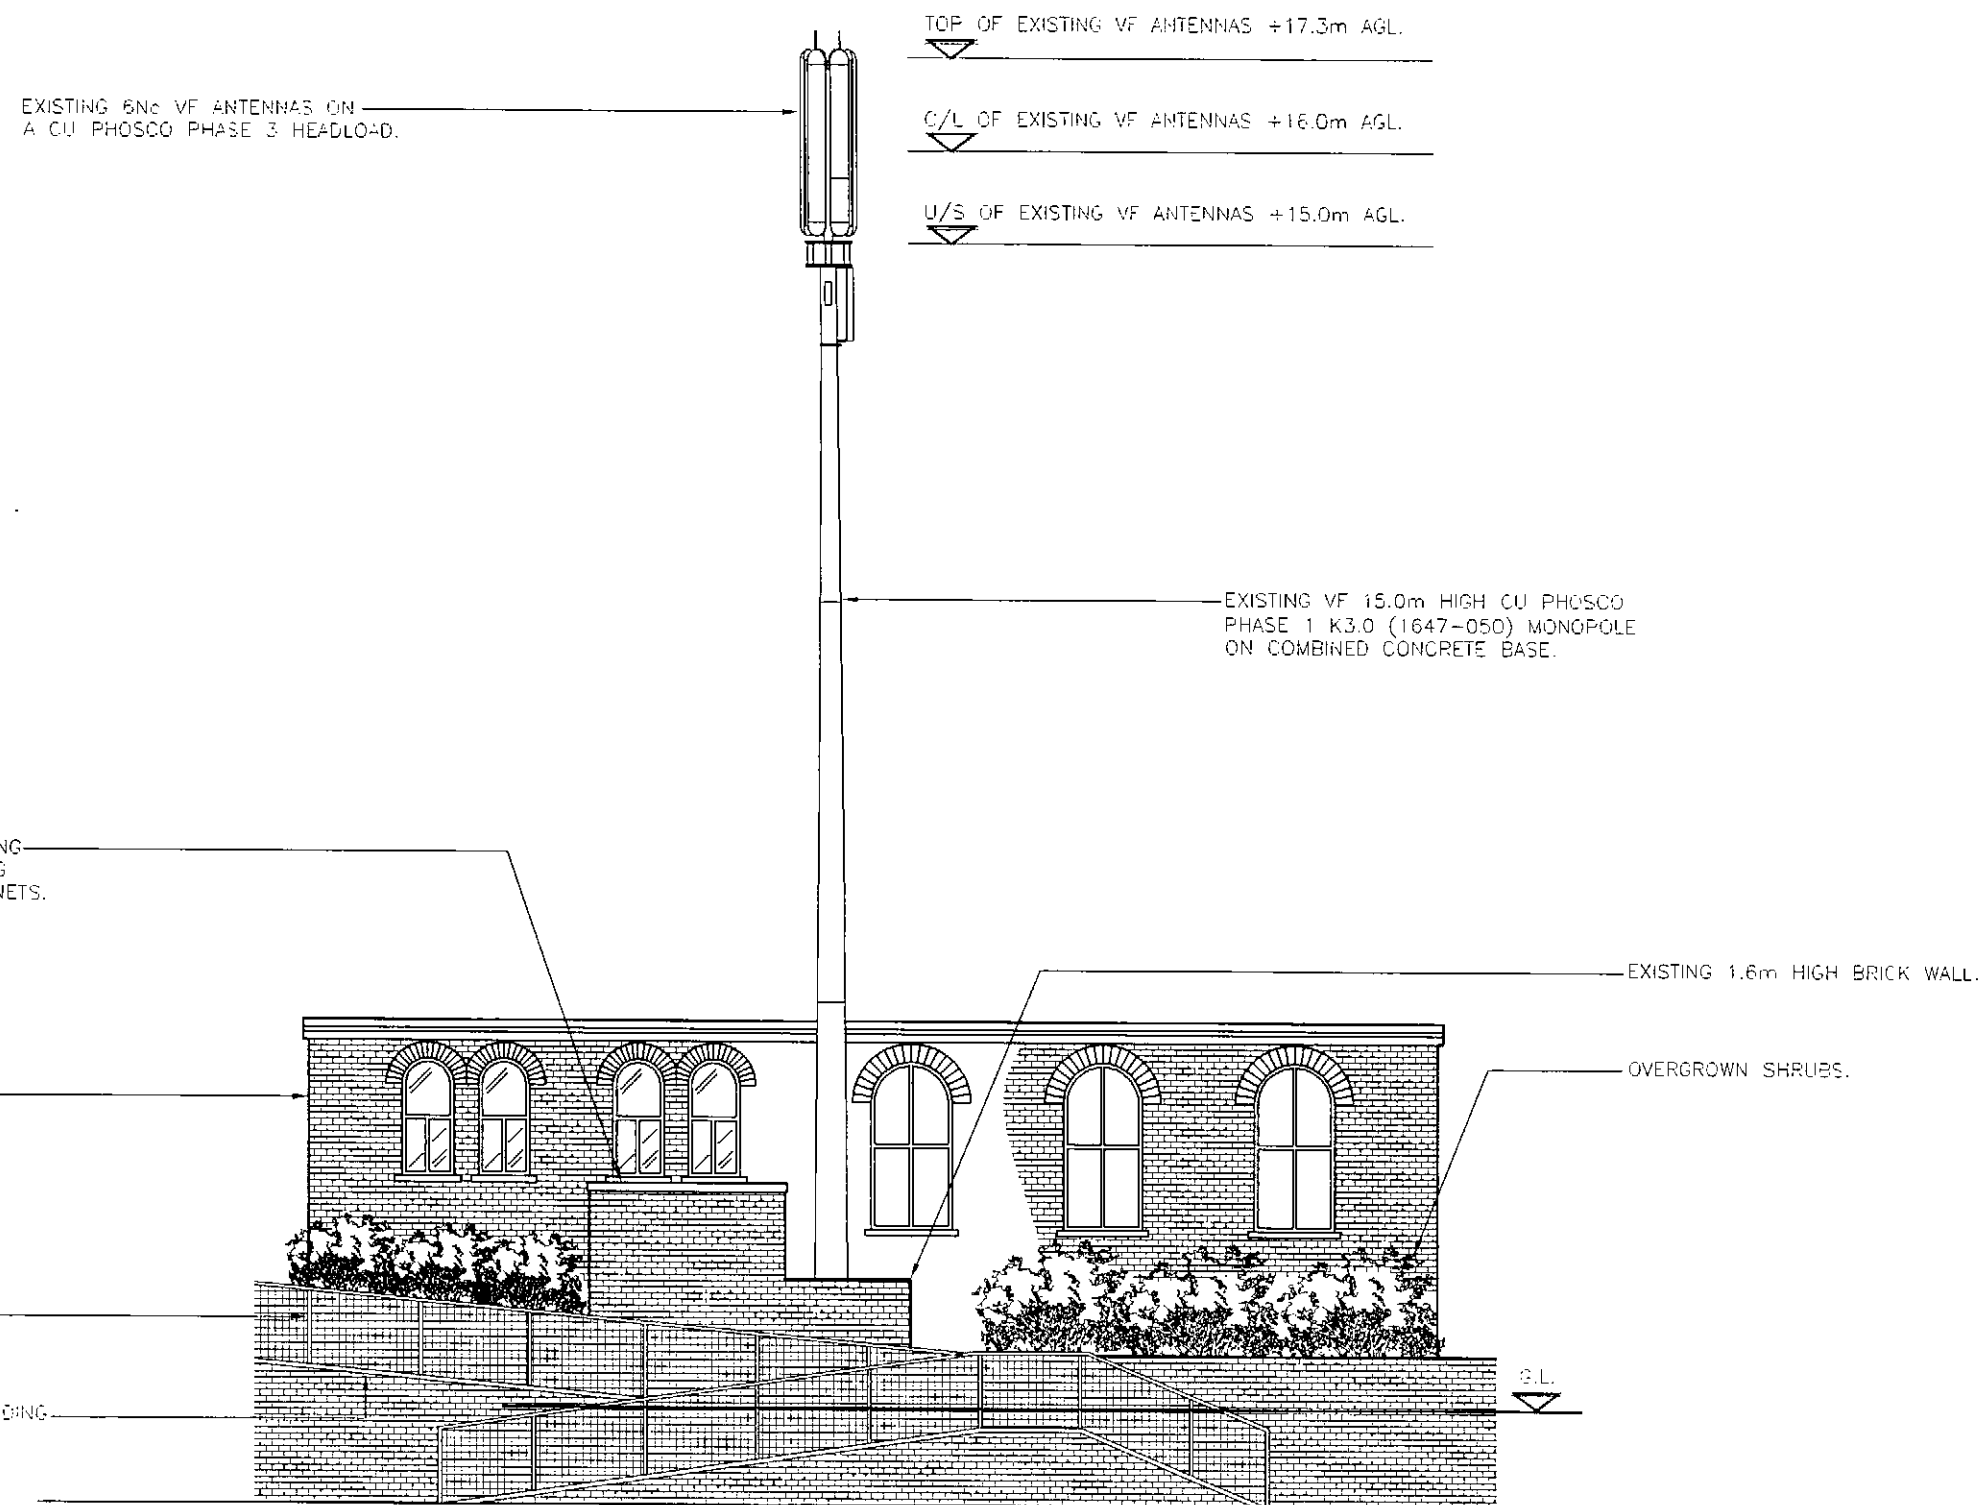


EXISTING SITE ELEVATION 'A'

1:100

N.G.R. E: 474830 N: 106308

- NOTES:
1. ALL DIMENSIONS ARE IN MILLIMETRES UNLESS OTHERWISE SPECIFIED
 2. ASSUME ALL SITE DETAILS ARE EXISTING UNLESS OTHERWISE NOTED.
 3. THE DRAWINGS COMPLY WITH STANDARD ICNIRP GUIDELINES.

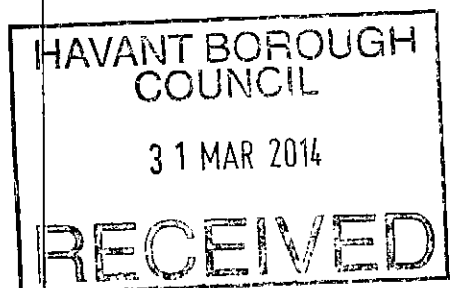

A	Issued for Approval	GS	MT	05.02.14
REV	MODIFICATION	BY	CH	DATE



Tel: 01925 741 810
Fax: 01925 740 621

The Barn
Elms Farm
Hobb Lane, Daresbury
Warrington, Cheshire
WA4 5LS



Cell Name		Opt
EMSWORTH STATION		-
Cell ID No		
CORNERSTONE (CTIL)	TEF	VF
122094	NA	3012
Site Address / Contact Details		
STATION APPROACH EMSWORTH HAMPSHIRE PO10 7PH		
Drawing Title: EXISTING SITE ELEVATION 'A'		
Purpose of Issue: PLANNING		
Drawing Number: 300		
Scale:	As Shown	Drawn: GS Date: 05.02.14
Checked: MT	Date: 05.02.14	Approved: RB Date: 05.02.14
		Issue: V1


Note:

Trial dig required to ascertain existing base depth and GDC undertaken for its capability of supporting a Proposed CU Phosco phase 4.5 monopole with a phase 4.5 headframe. Existing holding down bolts to remain and be re-used subject to bolt grade testing.

N.G.R. E: 474830 N: 106308

NOTES:

1. ALL DIMENSIONS ARE IN MILLIMETRES UNLESS OTHERWISE SPECIFIED
2. ASSUME ALL SITE DETAILS ARE EXISTING UNLESS OTHERWISE NOTED.
3. THE DRAWINGS COMPLY WITH STANDARD ICNIRP GUIDELINES.

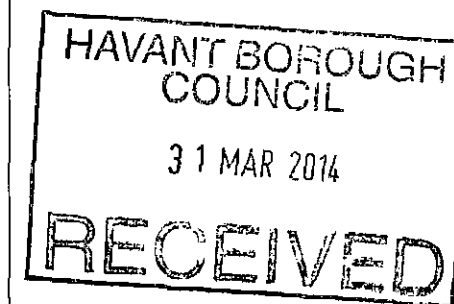

A	Issued for Approval	GS	MT	05.02.14
REV	MODIFICATION	BY	CH	DATE



The Barn
Elms Farm
Hobb Lane, Daresbury
Warrington, Cheshire
WA4 5LS
Tel: 01925 741 810
Fax: 01925 740 621



Cell Name

Opt

EMSWORTH STATION

Cell ID No

CORNERSTONE (CTIL)	TEF	VF
122094	NA	3012

Site Address / Contact Details

STATION APPROACH
EMSWORTH
HAMPSHIRE
PO10 7PH

Drawing Title:
PROPOSED SITE ELEVATION 'A'

Purpose of Issue:
PLANNING

Drawing Number:
301

Scale:	As Shown	Drawn:	GS	Date:	05.02.14	Issue:	V1
Checked:	MT	Date:	05.02.14	Approved:	RS	Date:	05.02.14

PROPOSED 6No 4 PORT ANTENNAS ON
NEW CU PHOSCO PHASE 4.5 HEADFRAME
TO REPLACE EXISTING 6No VF ANTENNAS.

PROPOSED 3No RRU's MOUNTED
ON NEW CU PHOSCO PHASE 4.5
HEADFRAME UNDER ANTENNAS.

TOP OF PROPOSED ANTENNAS +17.40m AGL.

C/L OF PROPOSED ANTENNAS +16.40m AGL.

U/S OF PROPOSED ANTENNAS +15.40m AGL.

C/L OF PROPOSED 2No 300Ø DISHES +13.85m AGL.

PROPOSED CU PHOSCO 17.5m HIGH (TO TOP OF
HEADFRAME) PHASE 4.5 MONOPOLE WITH A PHASE
4.5 HEADFRAME TO REPLACE EXISTING 14.0m HIGH
CU PHOSCO PHASE 1 K3.0 (1647-050) MONOPOLE
ON COMBINED CONCRETE BASE. & RE-USE EXISTING
HOLDING BOLTS. SUBJECT TO BOLT GRADE TESTING
& GDC ON EXISTING FOUNDATION. EXISTING
APERTURE/DUCTING TO BE UTILISED.

EXISTING VF BRICK BUILDING EQUIPMENT
ROOM HOUSING EXISTING & PROPOSED
EQUIPMENT CABINETS.

STATION BUILDING.

HANDRAILING.

WALKWAY TO STATION BUILDING.

EXISTING 1.6m HIGH BRICK WALL.

OVERGROWN SHRUBS.

G.L.

PROPOSED SITE ELEVATION 'A'

1:100