

Proposed Rear Extension
 10 Highfield Avenue
 Waterlooville
 For Mr & Mrs S Miller
 Scale - 1:50 at Page Size A3
 Date - September 2010

Drawing No. 3191/1

These Plans have been prepared for the purpose of obtaining Planning Permission and/or Building Regulation Approval for the work shown thereon only and should not be used for any other purpose.

© These Plans remain the copyright of the architect and must not be copied or reproduced in any way without written permission with the exception of Local Authorities for Planning Purposes



Andrew R Dunks

BSc(Hons) MRICS MBEng


Chartered Surveyor and Building Engineer

Unit 1, Brambles Enterprise Centre


Waterlooville, Hants, PO7 7TH

Tel: (023) 9225 3034

e-mail: plans@dunks.freemove.co.uk

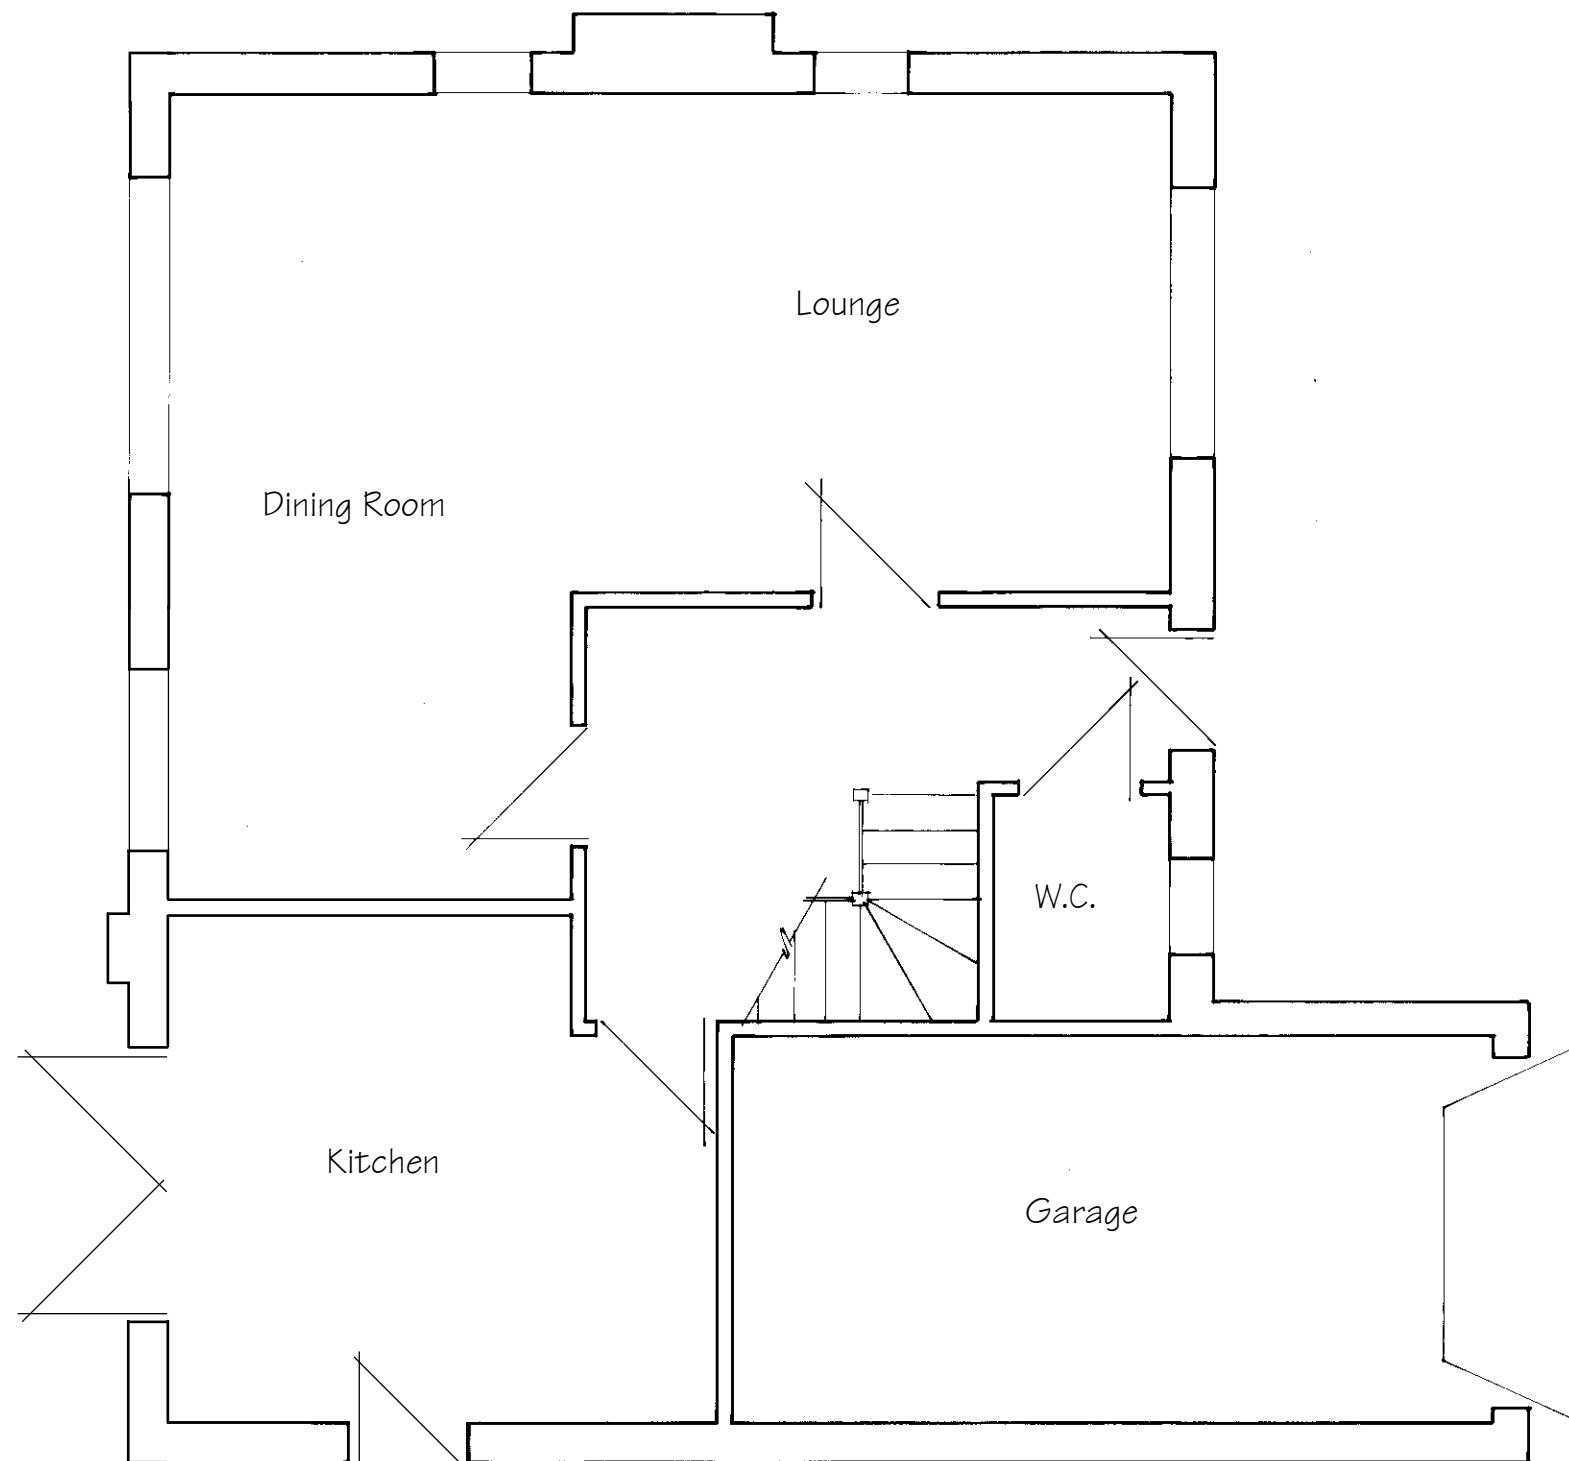

Existing Ground Floor Plan

 

Metres @ 1:50 Scale

Proposed Rear Extension
 10 Highfield Avenue
 Waterlooville
 For Mr & Mrs S Miller
 Scale - 1:50 at Page Size A3
 Date - September 2010

Drawing No. 319½ - Rev B

These Plans have been prepared for the purpose of obtaining Planning Permission and/or Building Regulation Approval for the work shown thereon only and should not be used for any other purpose.

© These Plans remain the copyright of the architect and must not be copied or reproduced in any way without written permission with the exception of Local Authorities for Planning Purposes




Andrew R Dunks


BSc(Hons) MRICS MBEng

Chartered Surveyor and Building Engineer

Unit 1, Brambles Enterprise Centre
 Waterlooville, Hants, PO7 7TH
 Tel: (023) 9225 3034
 e-mail: plans@dunks.freemove.co.uk

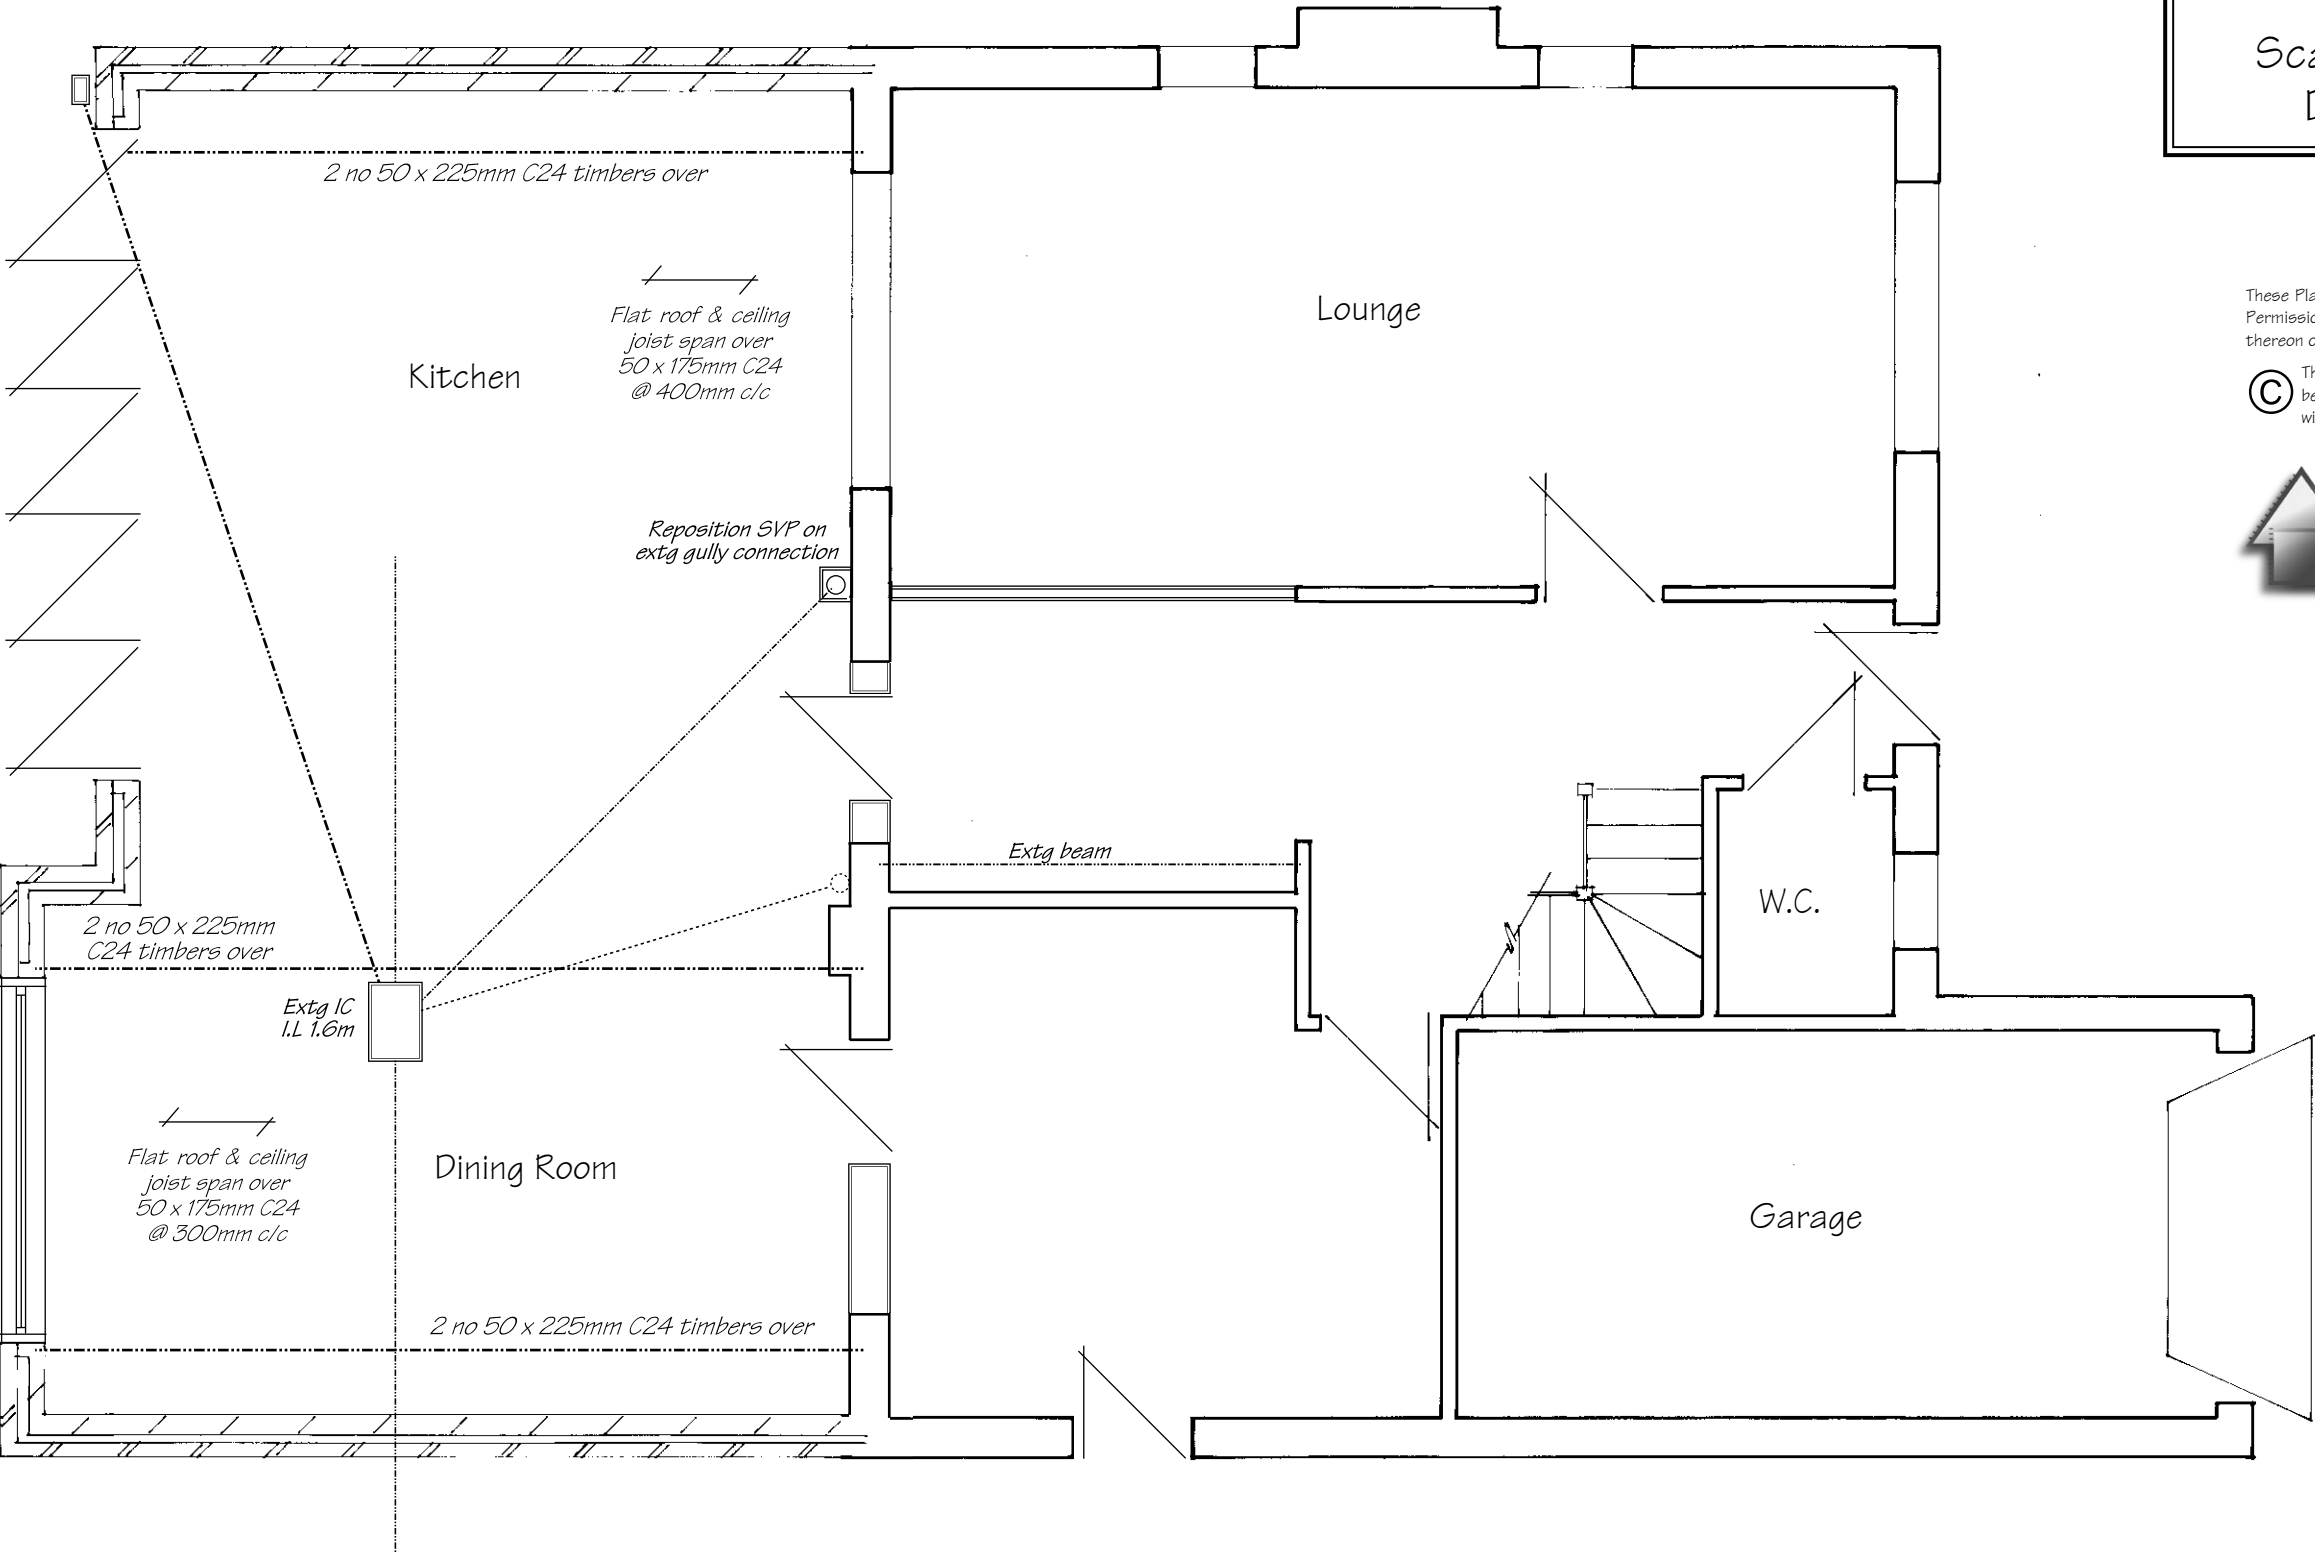

Proposed Ground Floor Plan

 



Proposed West/Side Elevation

Proposed South/Rear Elevation

Proposed East/Side Elevation



Existing West/Side Elevation

Existing South/Rear Elevation

Existing East/Side Elevation

These Plans have been prepared for the purpose of obtaining Planning Permission and/or Building Regulation Approval for the work shown thereon only and should not be used for any other purpose.

© These Plans remain the copyright of the architect and must not be copied or reproduced in any way without written permission with the exception of Local Authorities for Planning Purposes

1 0 1 2 3 4
Metres @ 1:100 Scale



Andrew R Dunks


BSc(Hons) MRICS MBEng

Chartered Surveyor and Building Engineer


Unit 1, Brambles Enterprise Centre
Waterlooville, Hants, PO7 7TH
Tel: (023) 9225 3034
e-mail: plans@dunks.freemove.co.uk

Proposed Rear Extension
10 Highfield Avenue
Waterlooville
For Mr & Mrs S Miller
Scale - 1:100 at Page Size A3
Date - September 2010

Drawing No. 3191/3 - Rev B

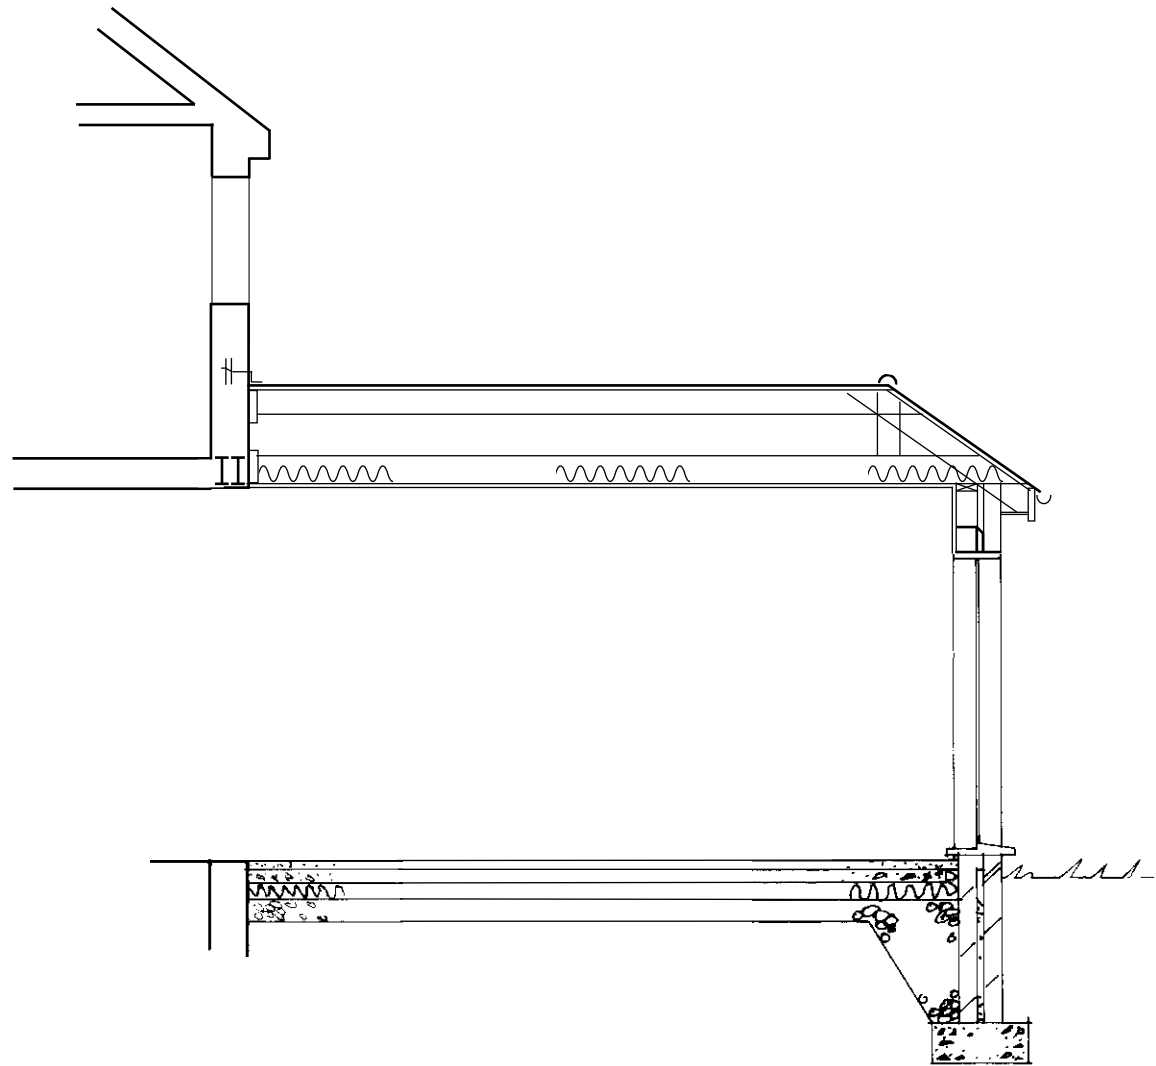

Cross-Section

 

Metres @ 1:50 Scale

These Plans have been prepared for the purpose of obtaining Planning Permission and/or Building Regulation Approval for the work shown thereon only and should not be used for any other purpose.

© These Plans remain the copyright of the architect and must not be copied or reproduced in any way without written permission with the exception of Local Authorities for Planning Purposes



Andrew R Dunks

BSc(Hons) MRICS MBEng

Chartered Surveyor and Building Engineer

Unit 1, Brambles Enterprise Centre

Waterlooville, Hants, PO7 7TH

Tel: (023) 9225 3034

e-mail: plans@dunks.freemove.co.uk

Proposed Rear Extension
10 Highfield Avenue
Waterlooville

For Mr & Mrs S Miller

Scale - 1:50 at Page Size A3

Date - September 2010

Drawing No. 3191/4- Rev B