



NOTES

- GENERAL NOTES:**
- 1. THIS DRAWING IS TO BE READ IN CONJUNCTION WITH THE OTHER RELEVANT CONSULTANTS DRAWINGS.
 - 2. ALL FINISHES ARE TO CONFORM TO THE CURRENT BUILDING REGULATIONS.
 - 3. REFER TO A SEPARATE DOCUMENT FOR THE DESIGNERS RISK ASSESSMENT.
 - 4. ALL WORKS OR MATERIALS INDICATED ON THIS DRAWING ARE TO BE TO THE LATEST RELEVANT BRITISH STANDARDS AND CARRIED OUT IN ACCORDANCE WITH THE BRITISH STANDARDS CODES OF PRACTICE OR RECOGNIZED INSTITUTE OR TRADE ASSOCIATION RECOMMENDATIONS AND PUBLICATIONS.

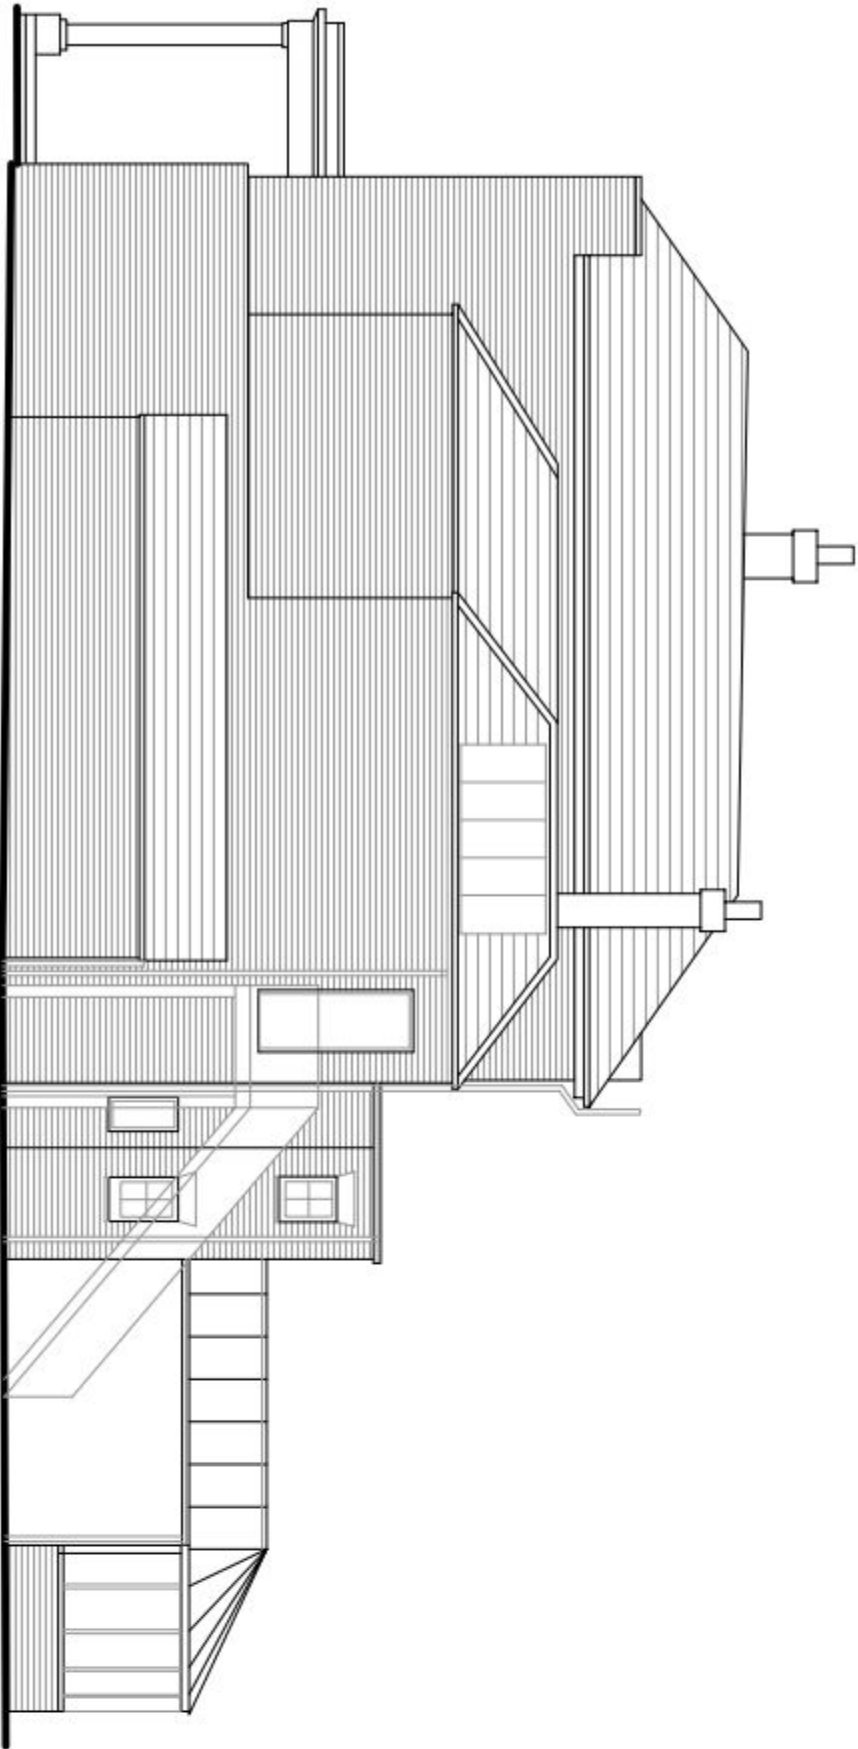


Existing North Elevation (1:100)

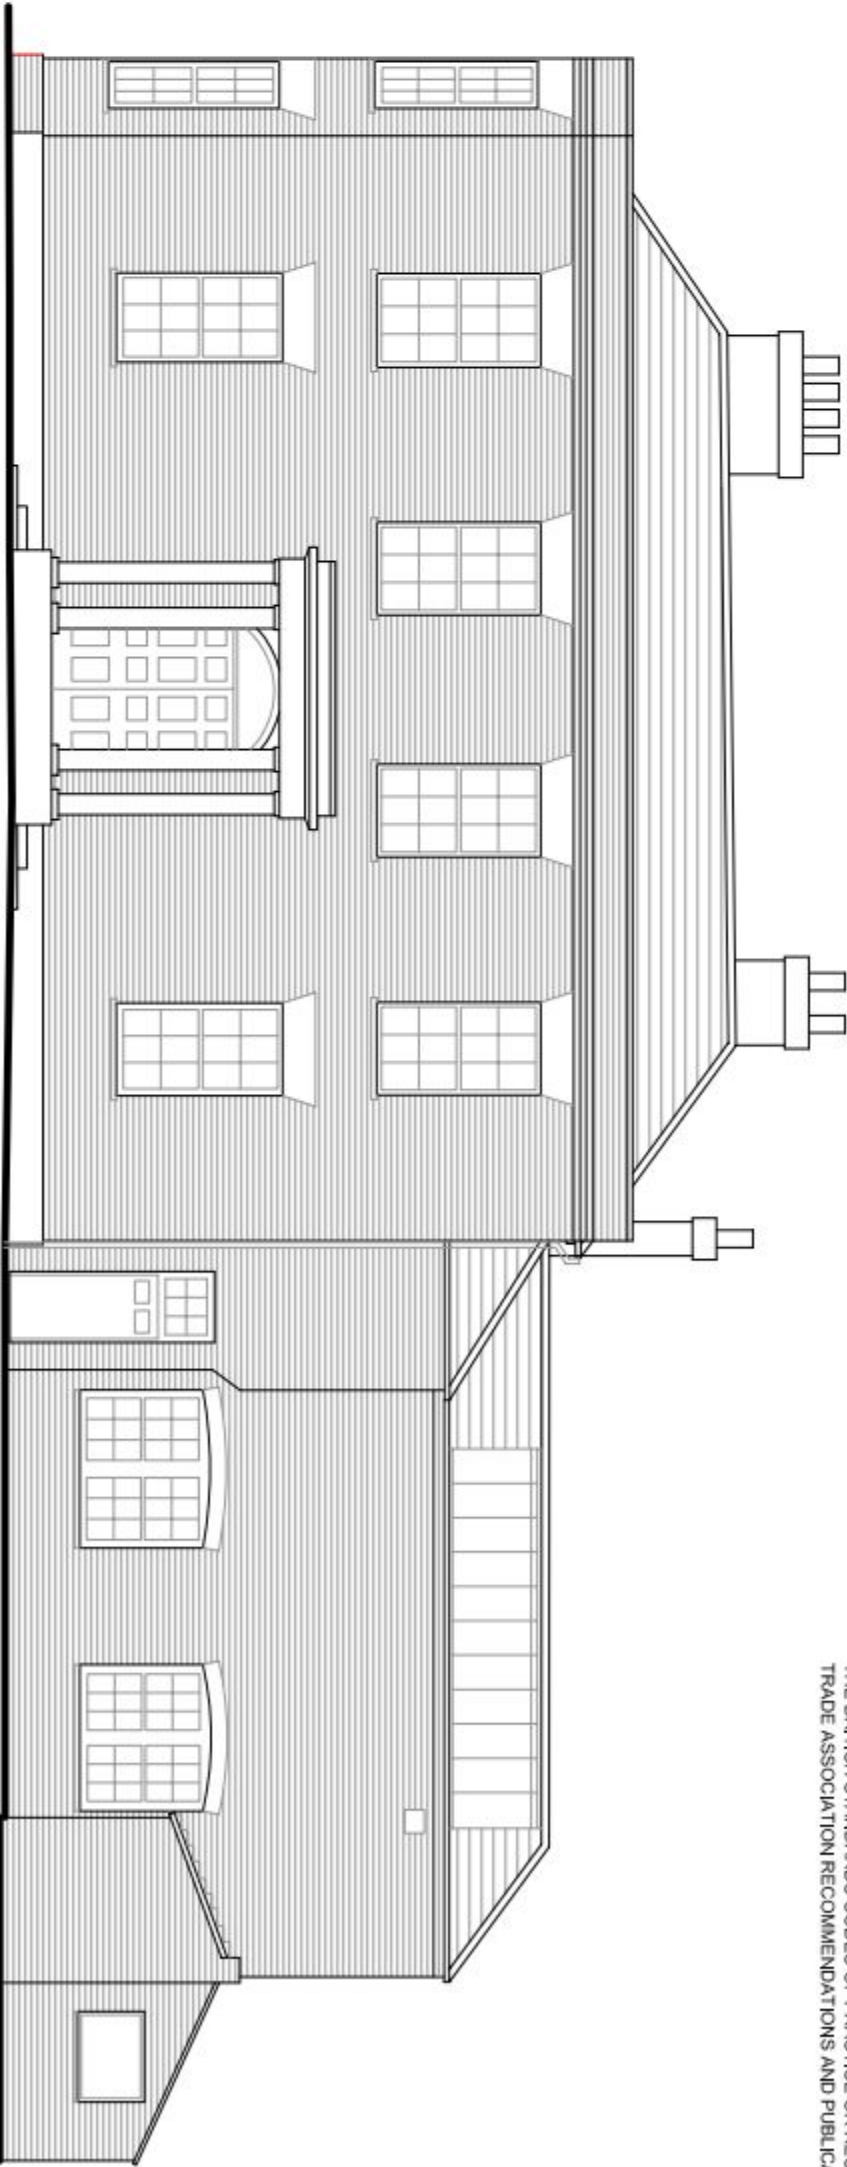


Existing East Elevation (1:100)

PLANNING

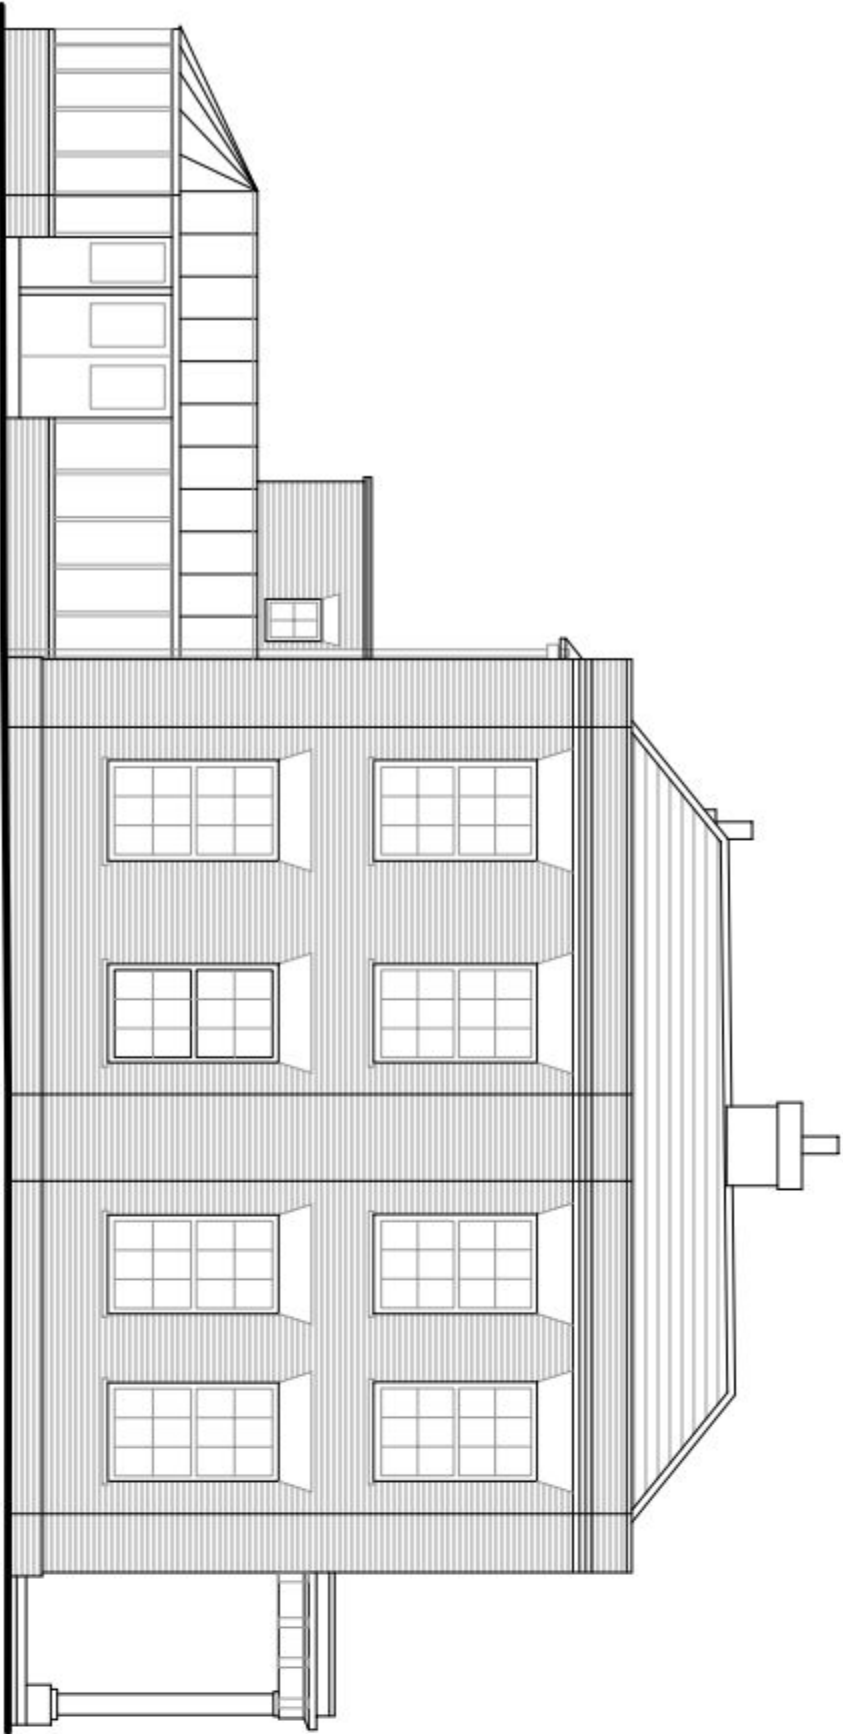

Existing South Elevation (1:100)

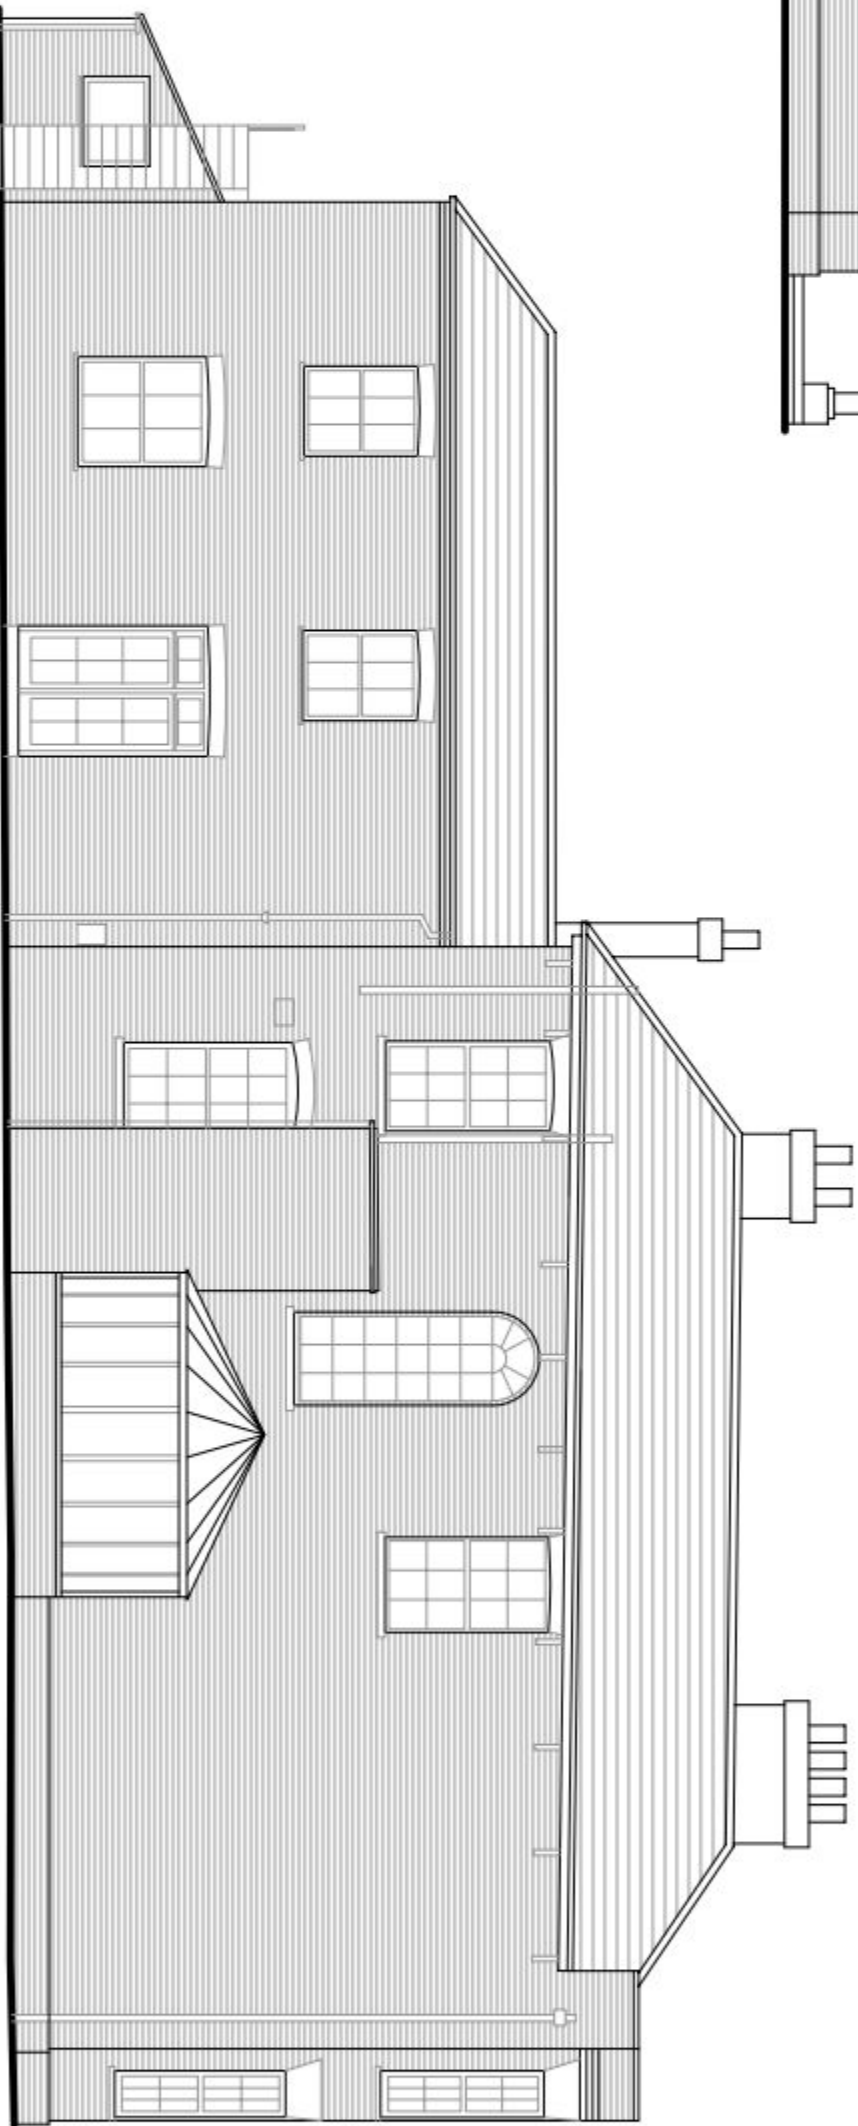

Existing West Elevation (1:100)



Client : THE OWEN AGENCY LTD																	
Project : HALL PLACE, SOUTH STREET, CONVERSION TO FORM RESIDENTIAL DWELLINGS																	
Drawing Title : PROPOSED ELEVATIONS																	
<table><tr><td>Drawn By</td><td>Date</td><td>Checked By</td><td>Date</td><td>Approved By</td><td>Date</td></tr><tr><td>DB</td><td>APR14</td><td>PP</td><td>APR14</td><td></td><td></td></tr></table>						Drawn By	Date	Checked By	Date	Approved By	Date	DB	APR14	PP	APR14		
Drawn By	Date	Checked By	Date	Approved By	Date												
DB	APR14	PP	APR14														
Drawing No. 13.1946.104		Revision: -		Scale: 1/100@A2													
PLC ARCHITECTS © COPYRIGHT RESERVED 2013 NOT TO BE SCALED. DIMENSIONS TO BE CHECKED ON SITE SCALING ONLY FOR LOCAL AUTHORITY PURPOSES																	



Brankesmere House
Queens Crescent, Southsea
Portsmouth PO5 3HT
Hampshire England

Tel: (023) 927 55 333
Fax: (023) 927 55 222
E-Mail: admin@plcarchitects.com
Web: www.plcarchitects.com