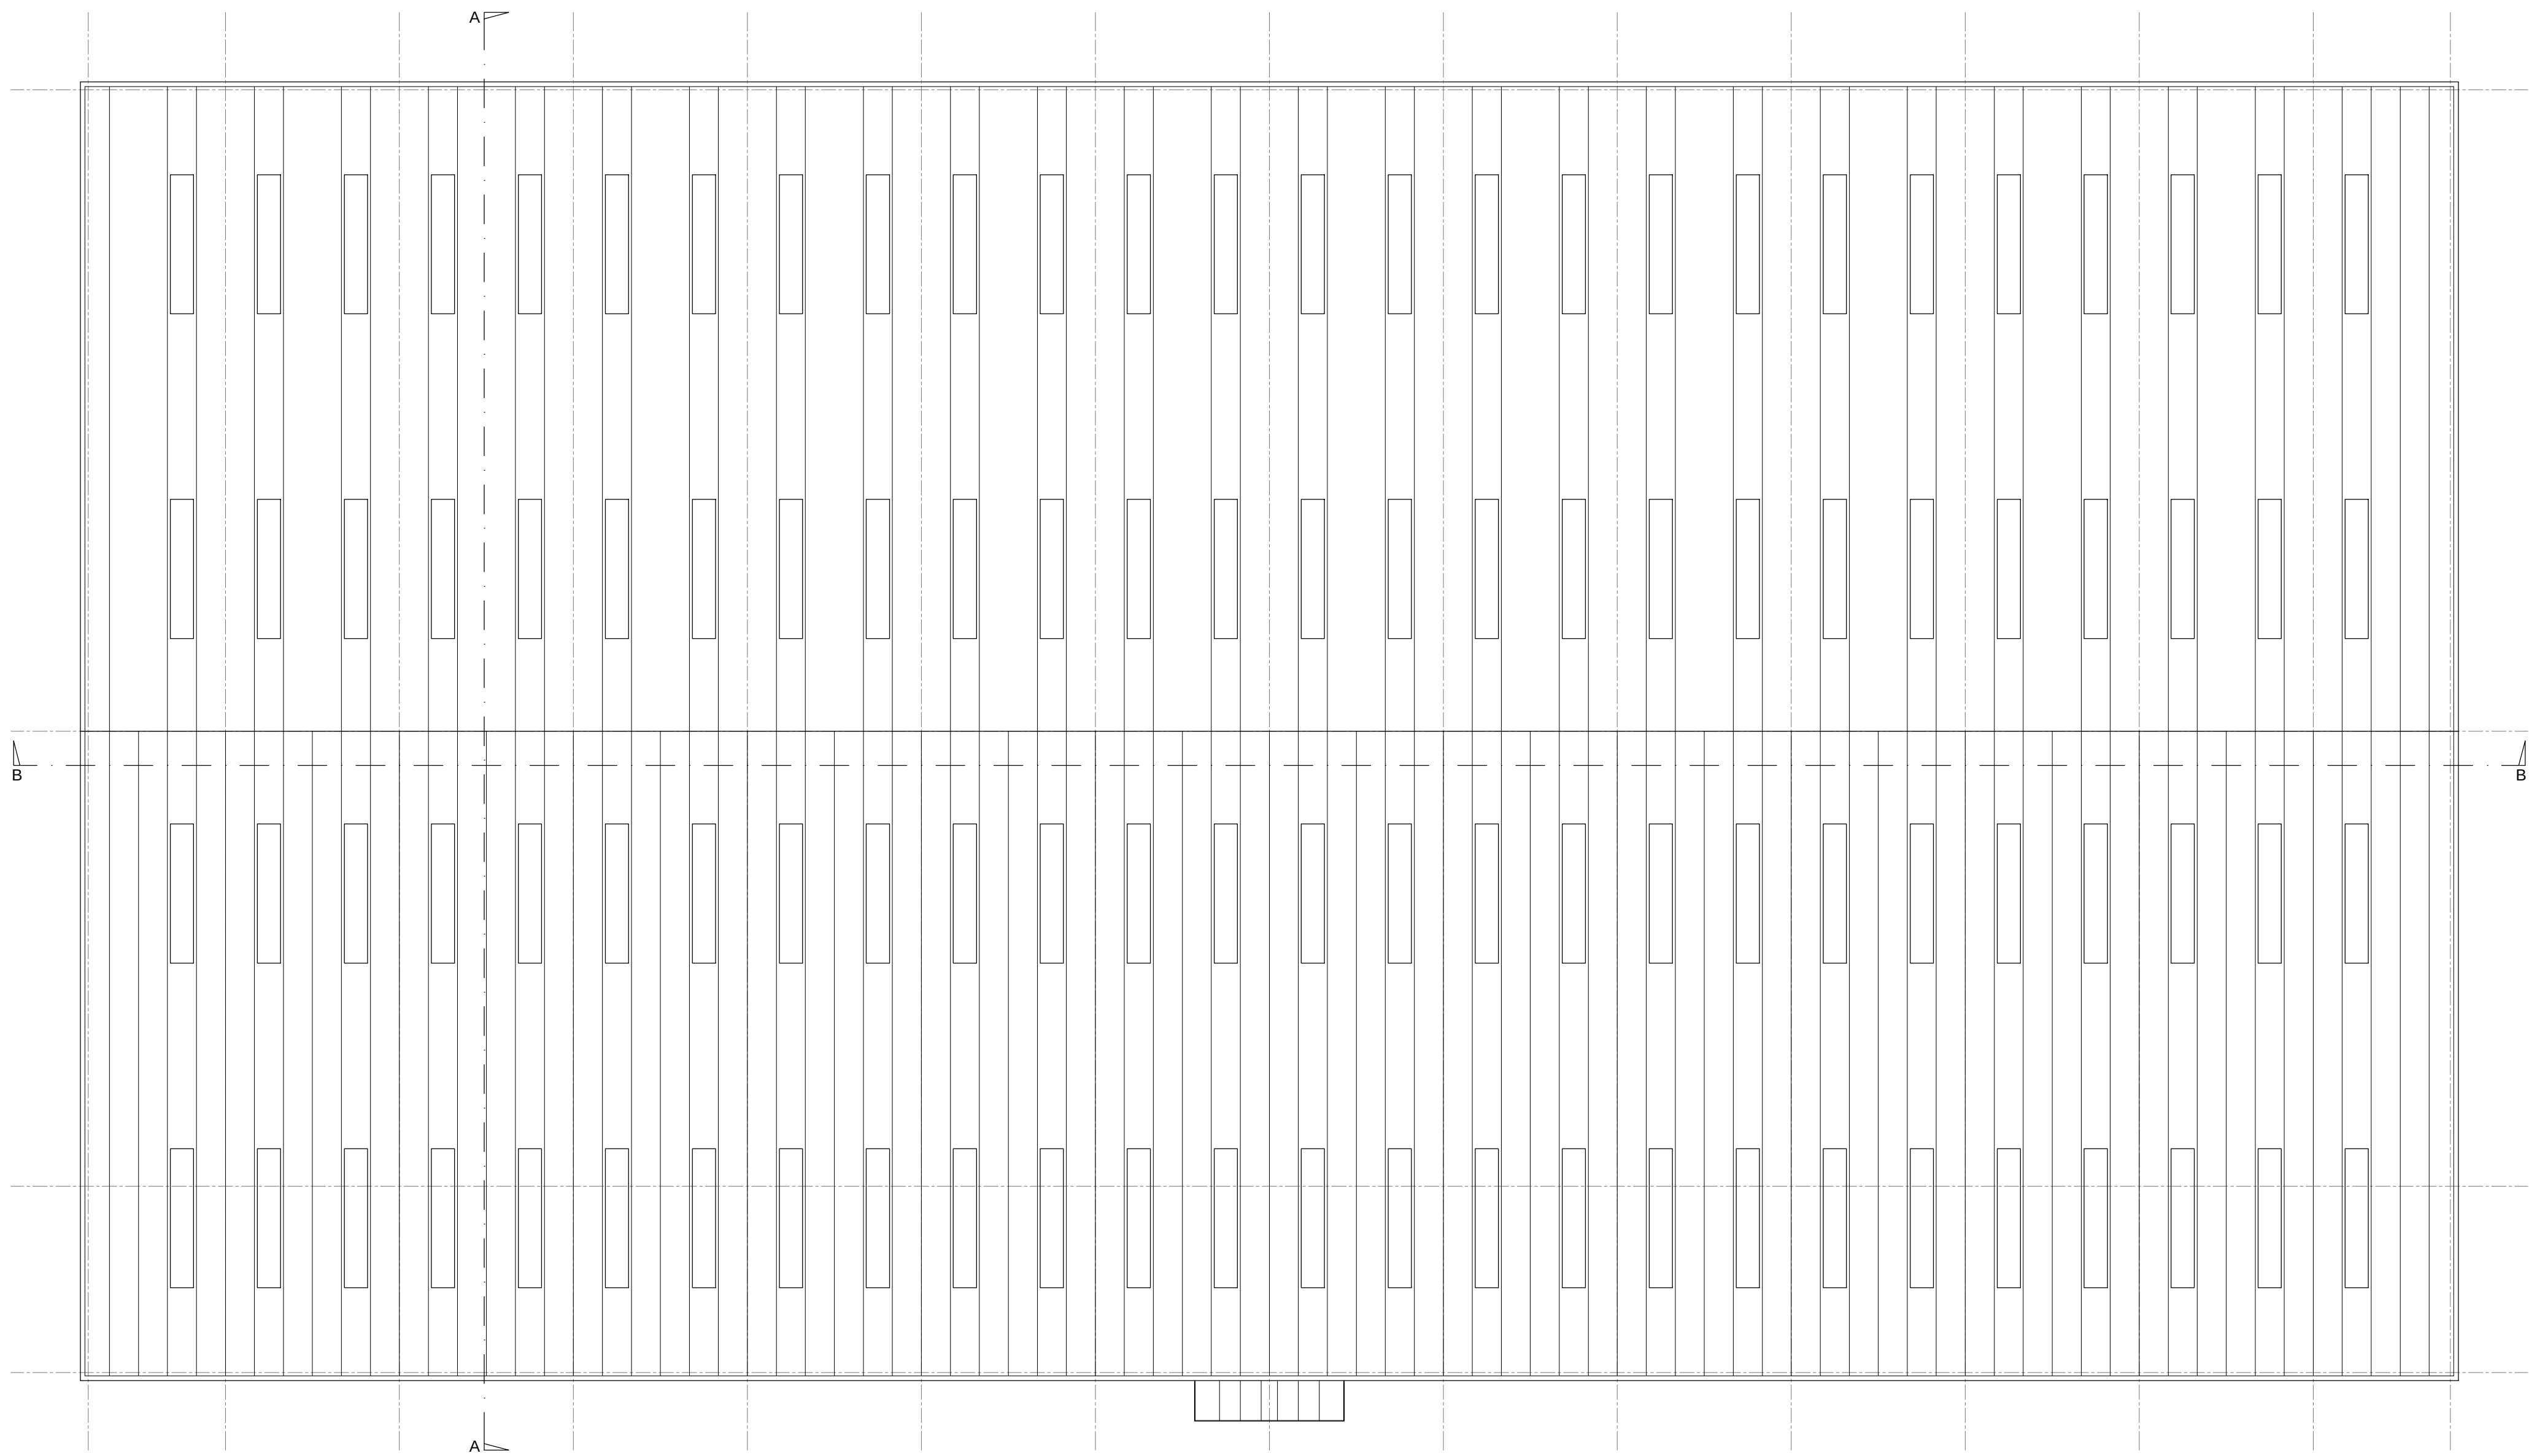


NOTE: The contractor is responsible for checking all site dimensions and levels. These should be checked prior to the ordering of any components and before the commencement of the works. All discrepancies should be brought to the attention of the Contract Administrator

revisions: E | 18.07.2013 | DS | Reserved Matters Application
F | 06.12.2013 | SJB | Entrance canopy amended, roof amended
G | 27.06.2014 | AT | Updated in line with the revised footprint.

revisions:

Durngate Estates Ltd
Development Proposals
Site 4 Harts Farm Way
drawing information title: **Proposed Roof Plan**

status:
date: JAN 2012
scale: 1:200 @ A1
drawn: JG
chk'd: JS

INFORMATION
JAN 2012
1:200 @ A1
JG
JS



PWP Architects Ltd 61 South Street, Havant, Hampshire PO9 1BZ
t: 02392 482494 f: 02392 481152
e: design@pwp-architects.com
w: www.pwp-architects.com

job: **4812** dwg: **1008** rev: **G**