


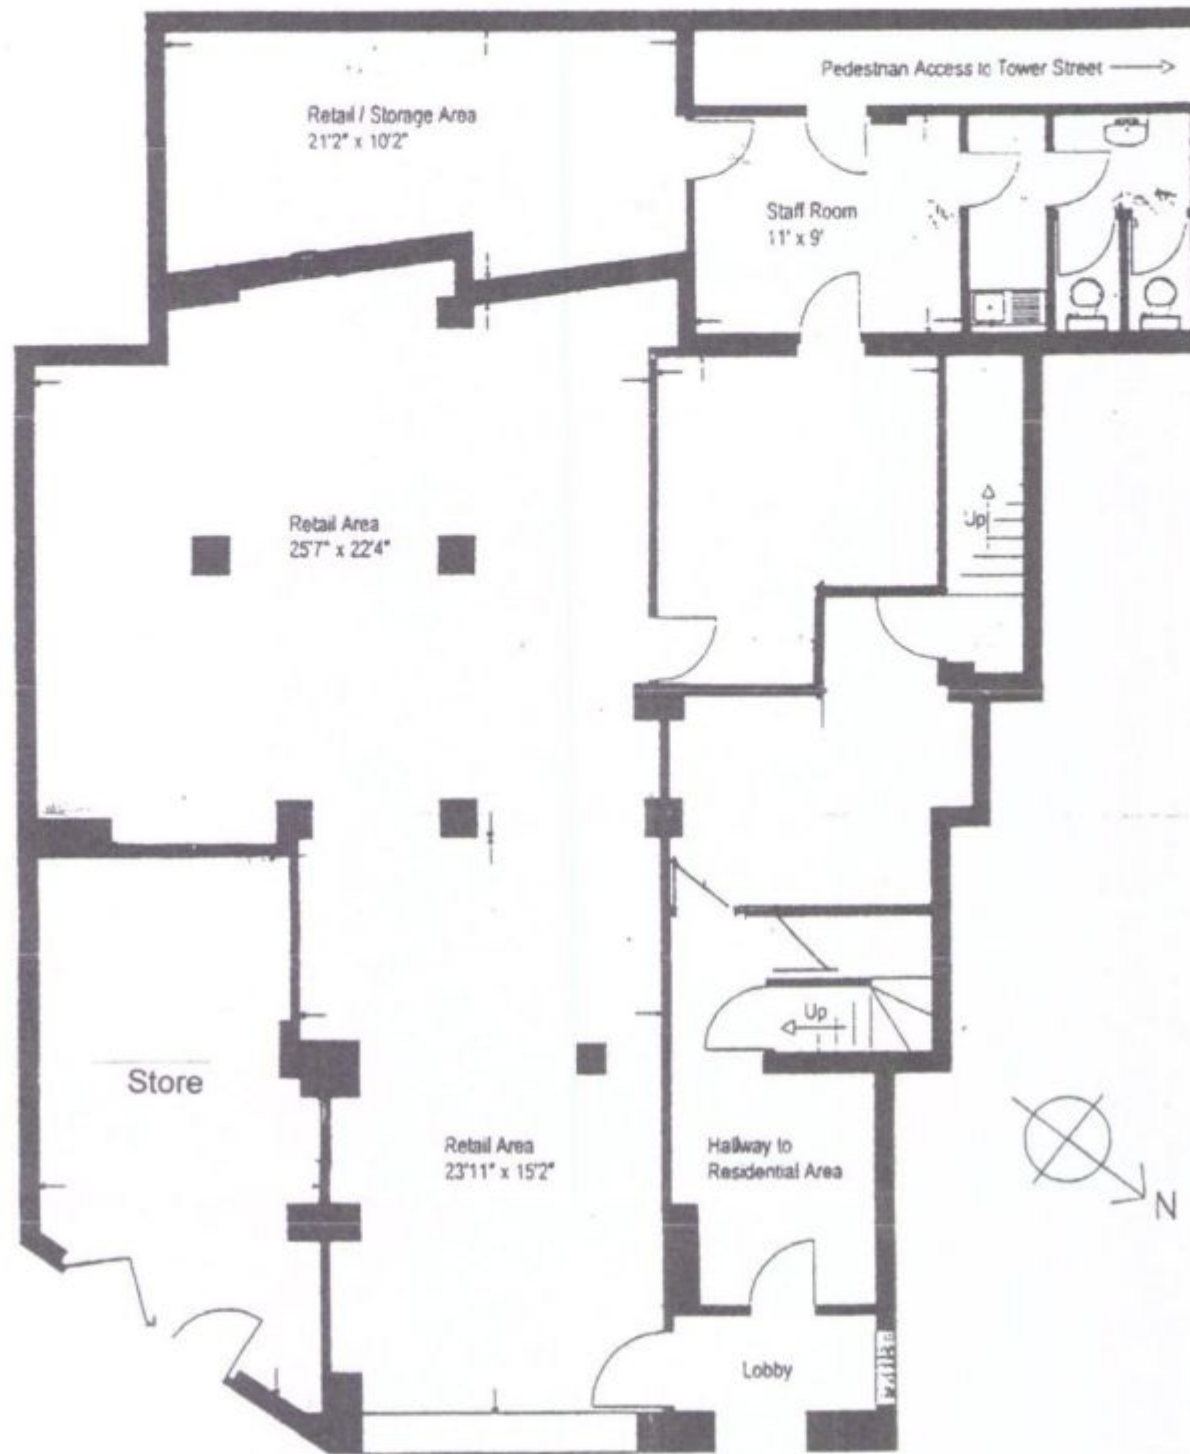

GROUND FLOOR PLAN



RIBA 

Chartered Practice

John Groom Chartered Architect
32A High Street, Emsworth, Hampshire PO10 7AW
T 01243 372560 M 07780 997563

johngroom@freeuk.com

www.johngroomarchitect.co.uk

JOB: Proposed conversion of store to flat
 LOCATION: First floor to rear of 57 High Street, Emsworth
 DRG TITLE: Existing ground floor plan

SCALE: 1:100 DRAWN: JG

DRG NO: 14/276/6 DATE: 24 April 2014