



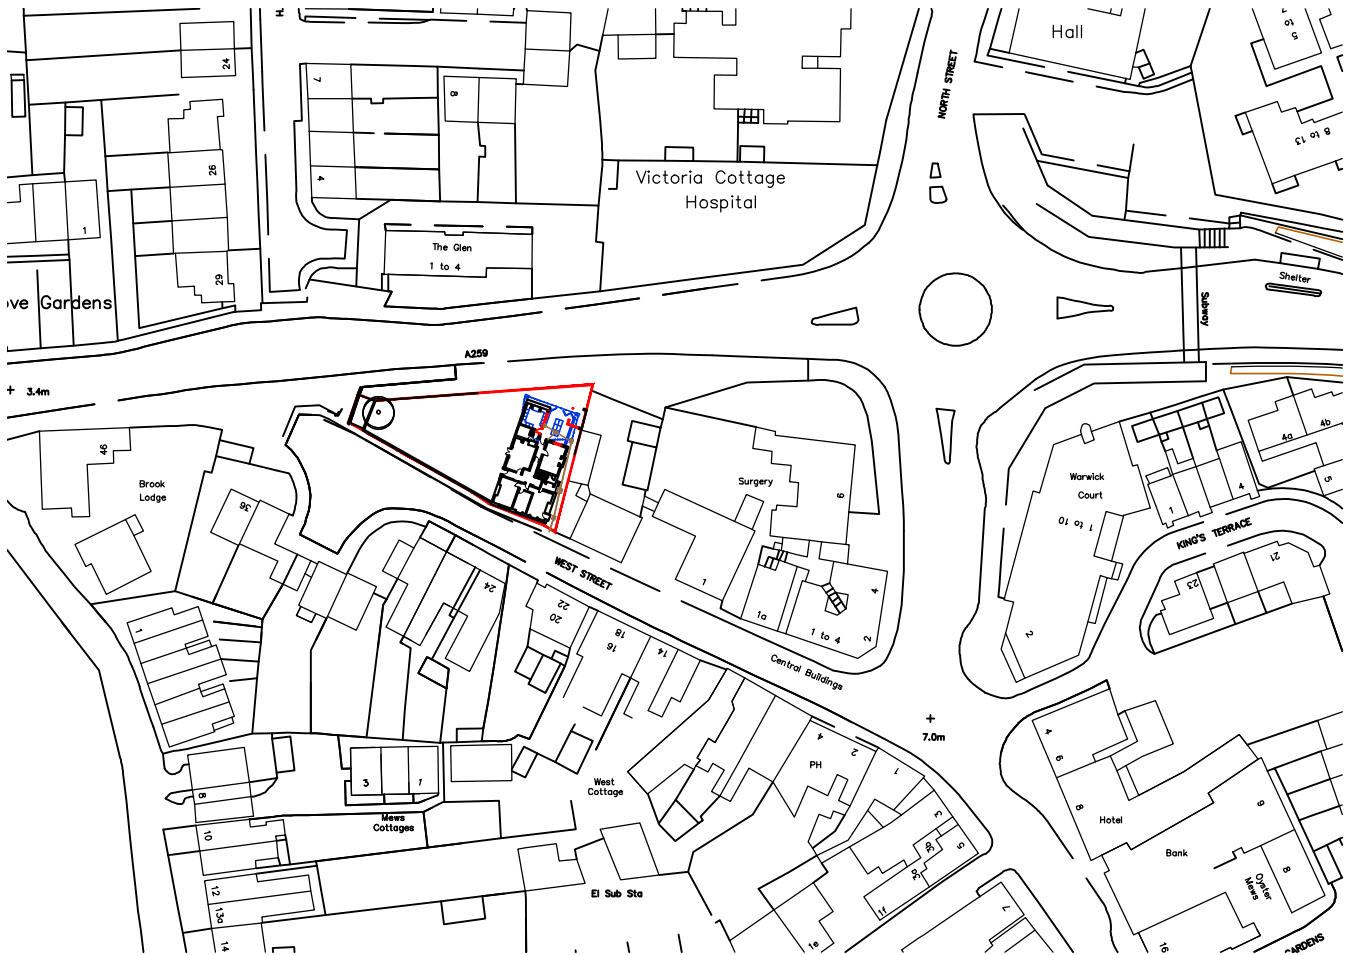

Site Location @ 1:1250
© Crown Copyright 2013.
All rights reserved. Licence number 100020449

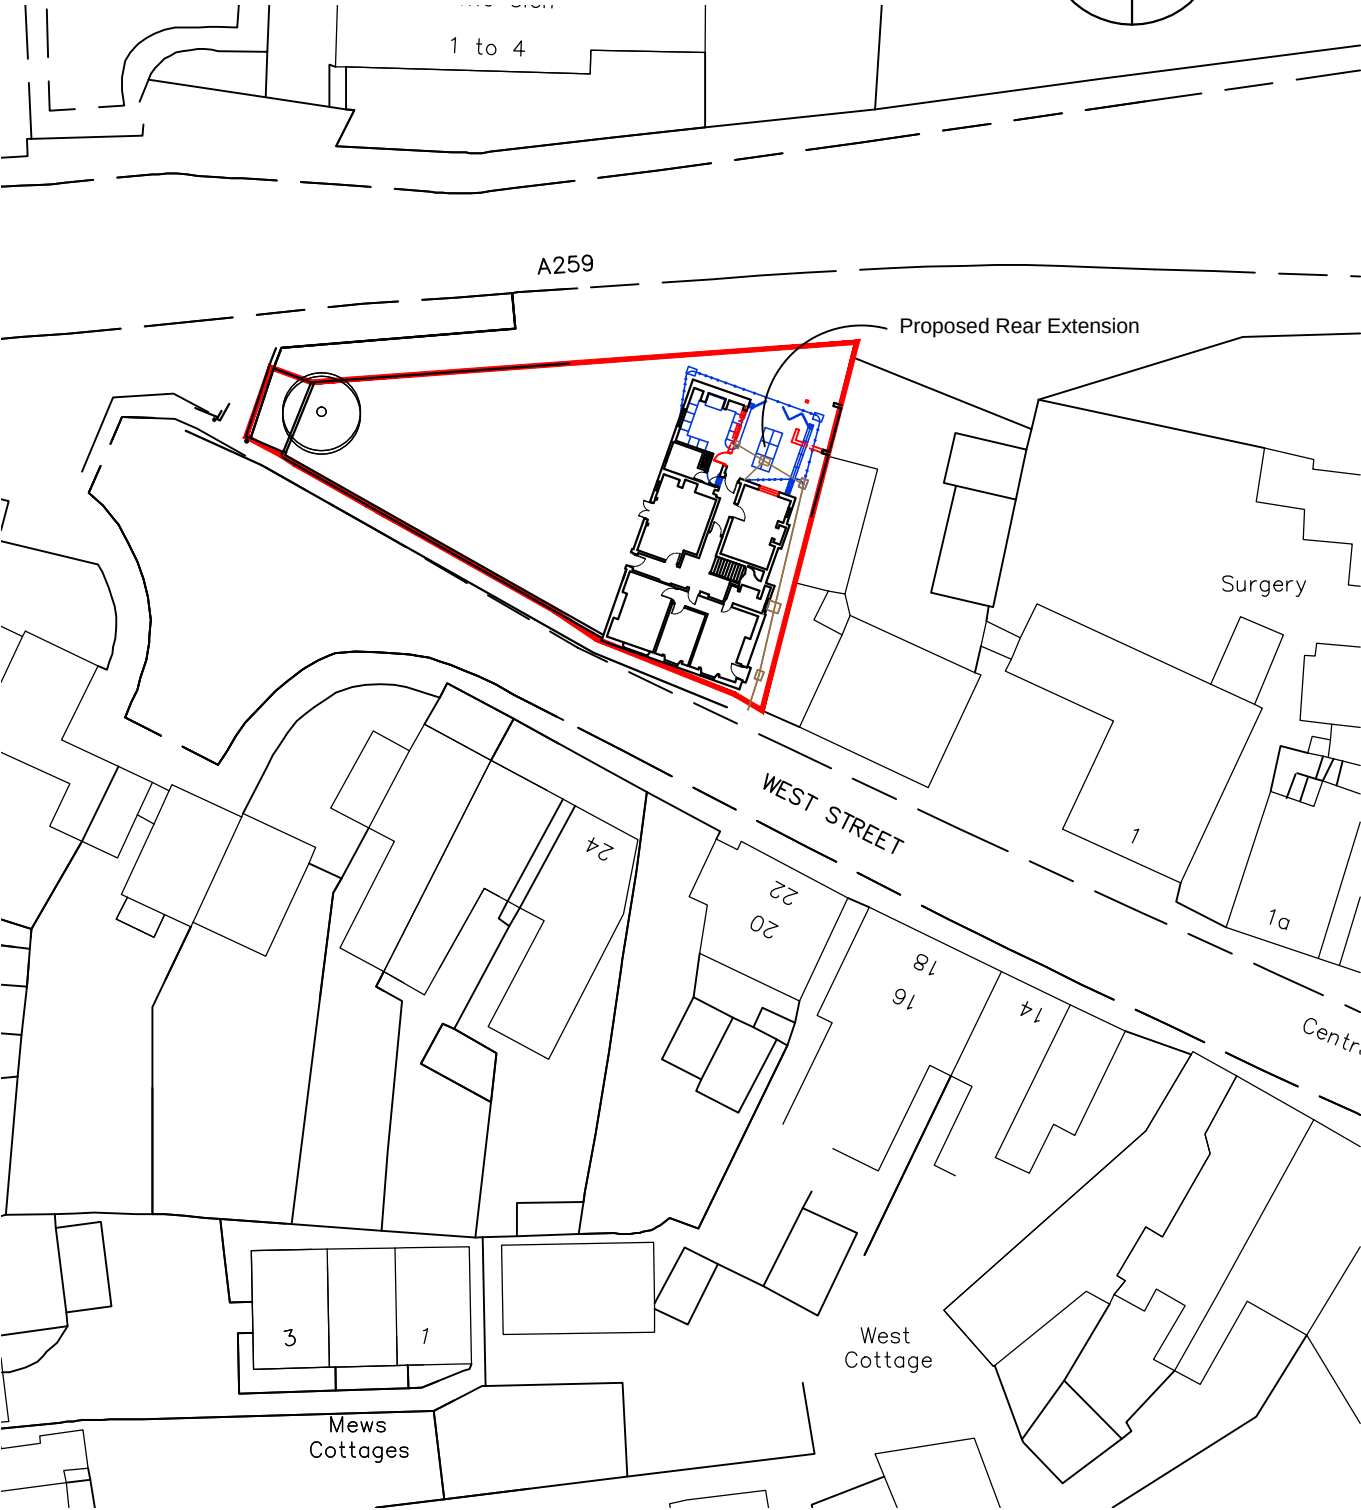


Site Location @ 1:500
© Crown Copyright 2013.
All rights reserved. Licence number 100020449




View of Courtyard Space where the Extension is Proposed.




Proposed North Elevation
scale 1:100

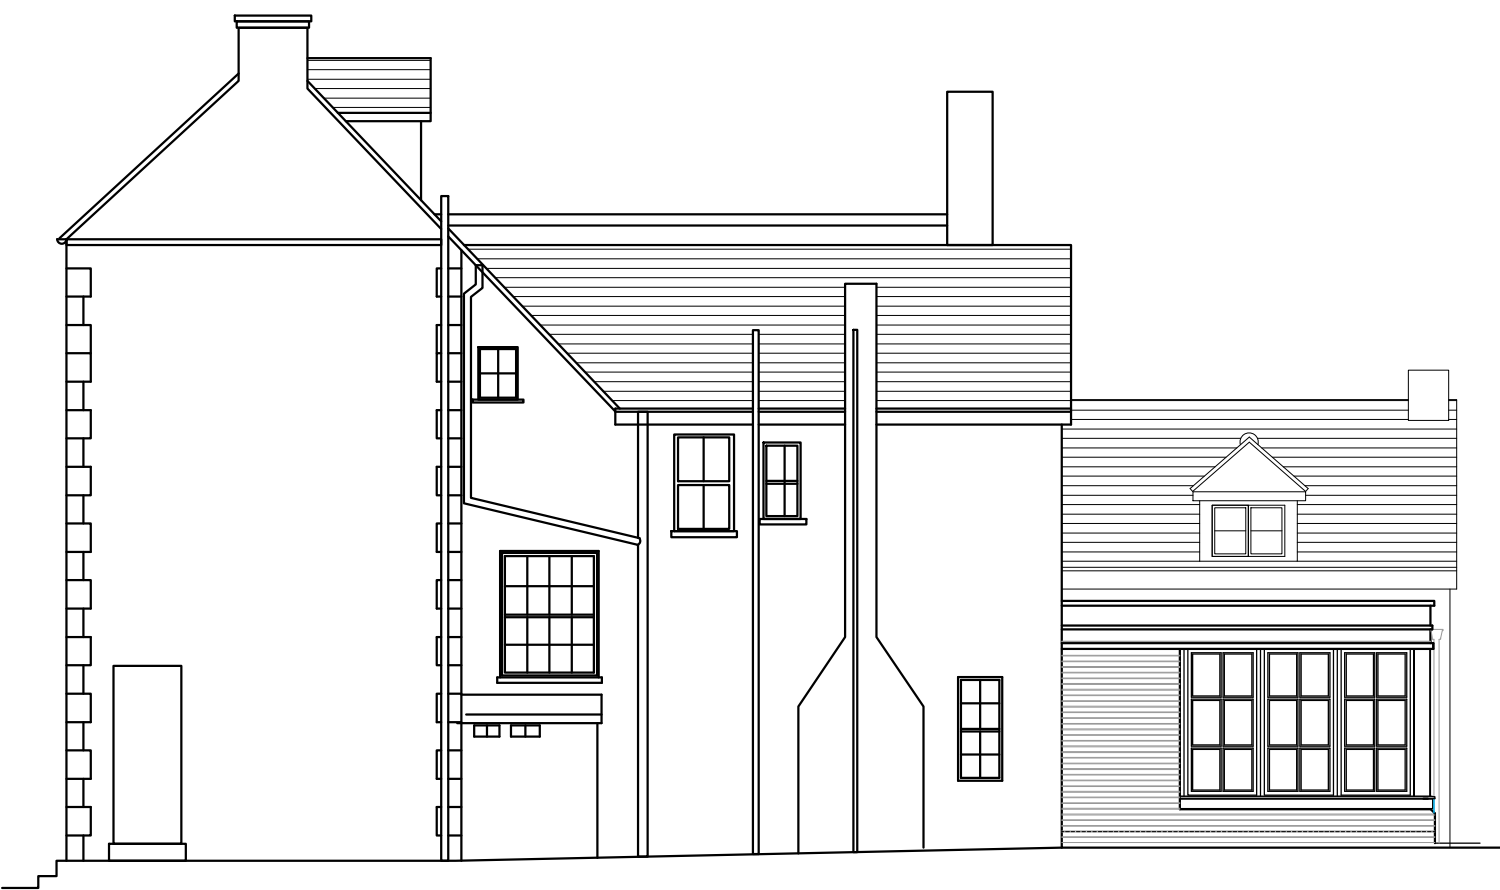

Proposed East Elevation
scale 1:100

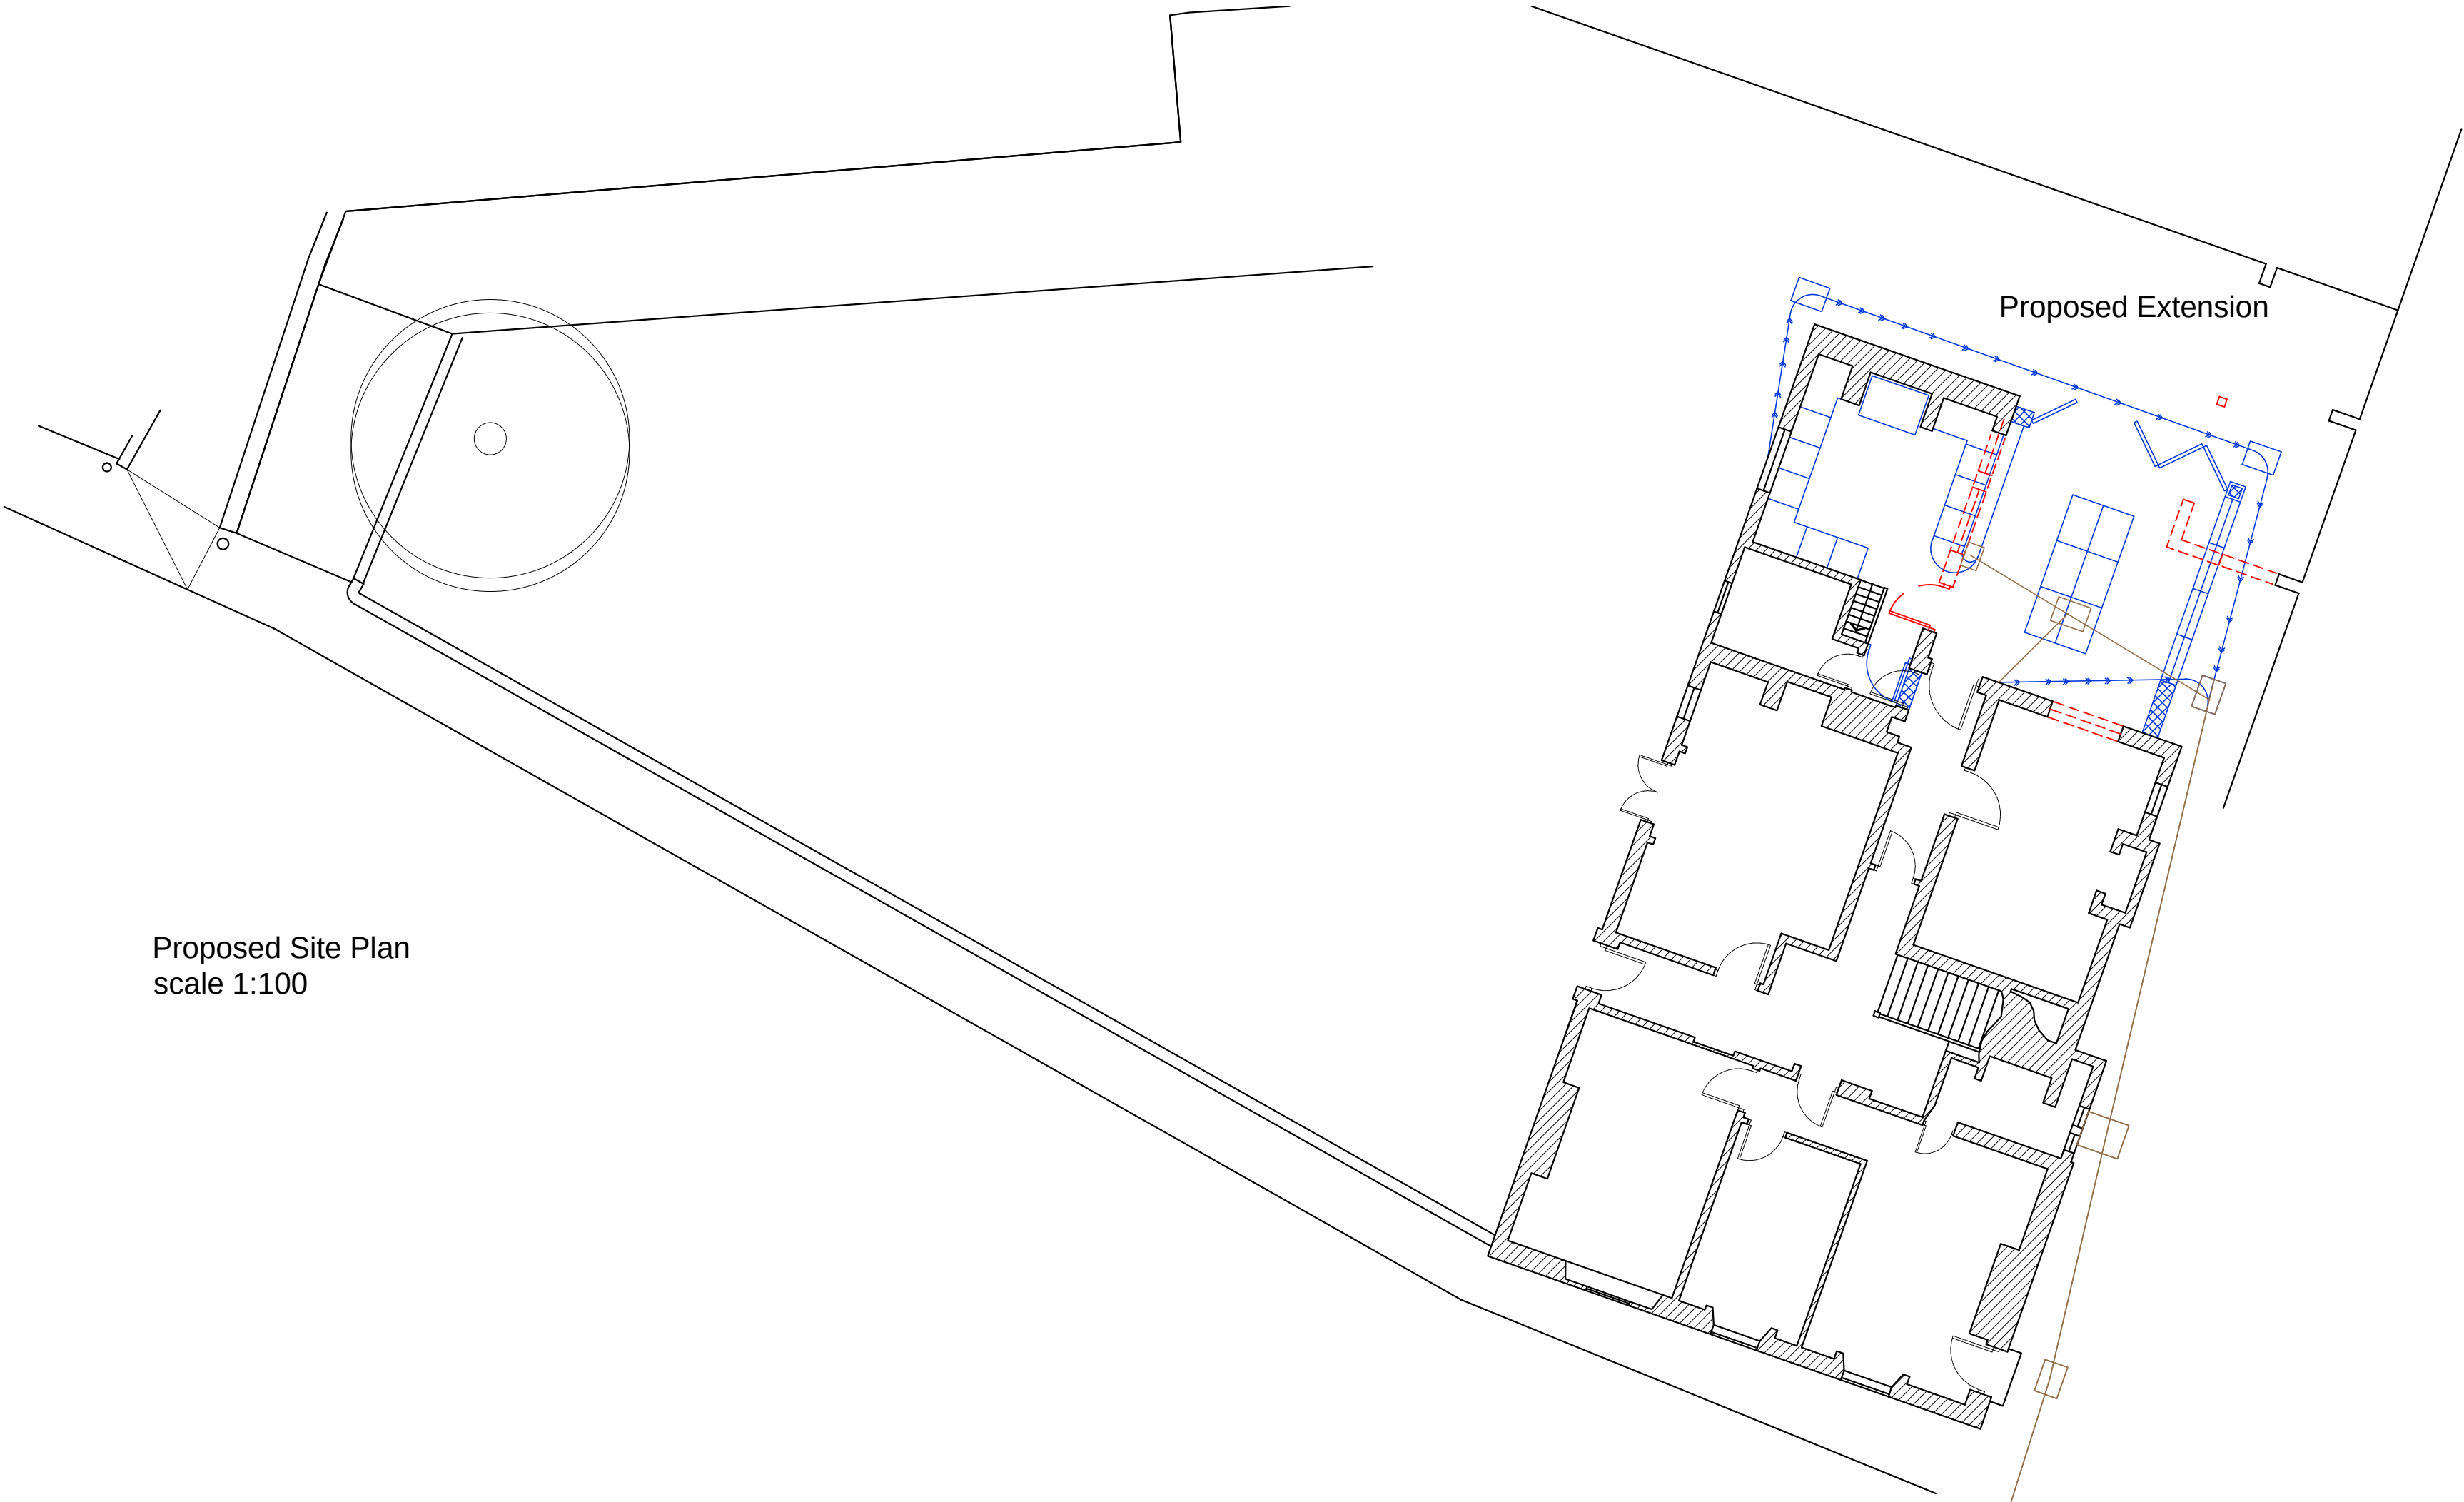

Proposed Site Plan
scale 1:100

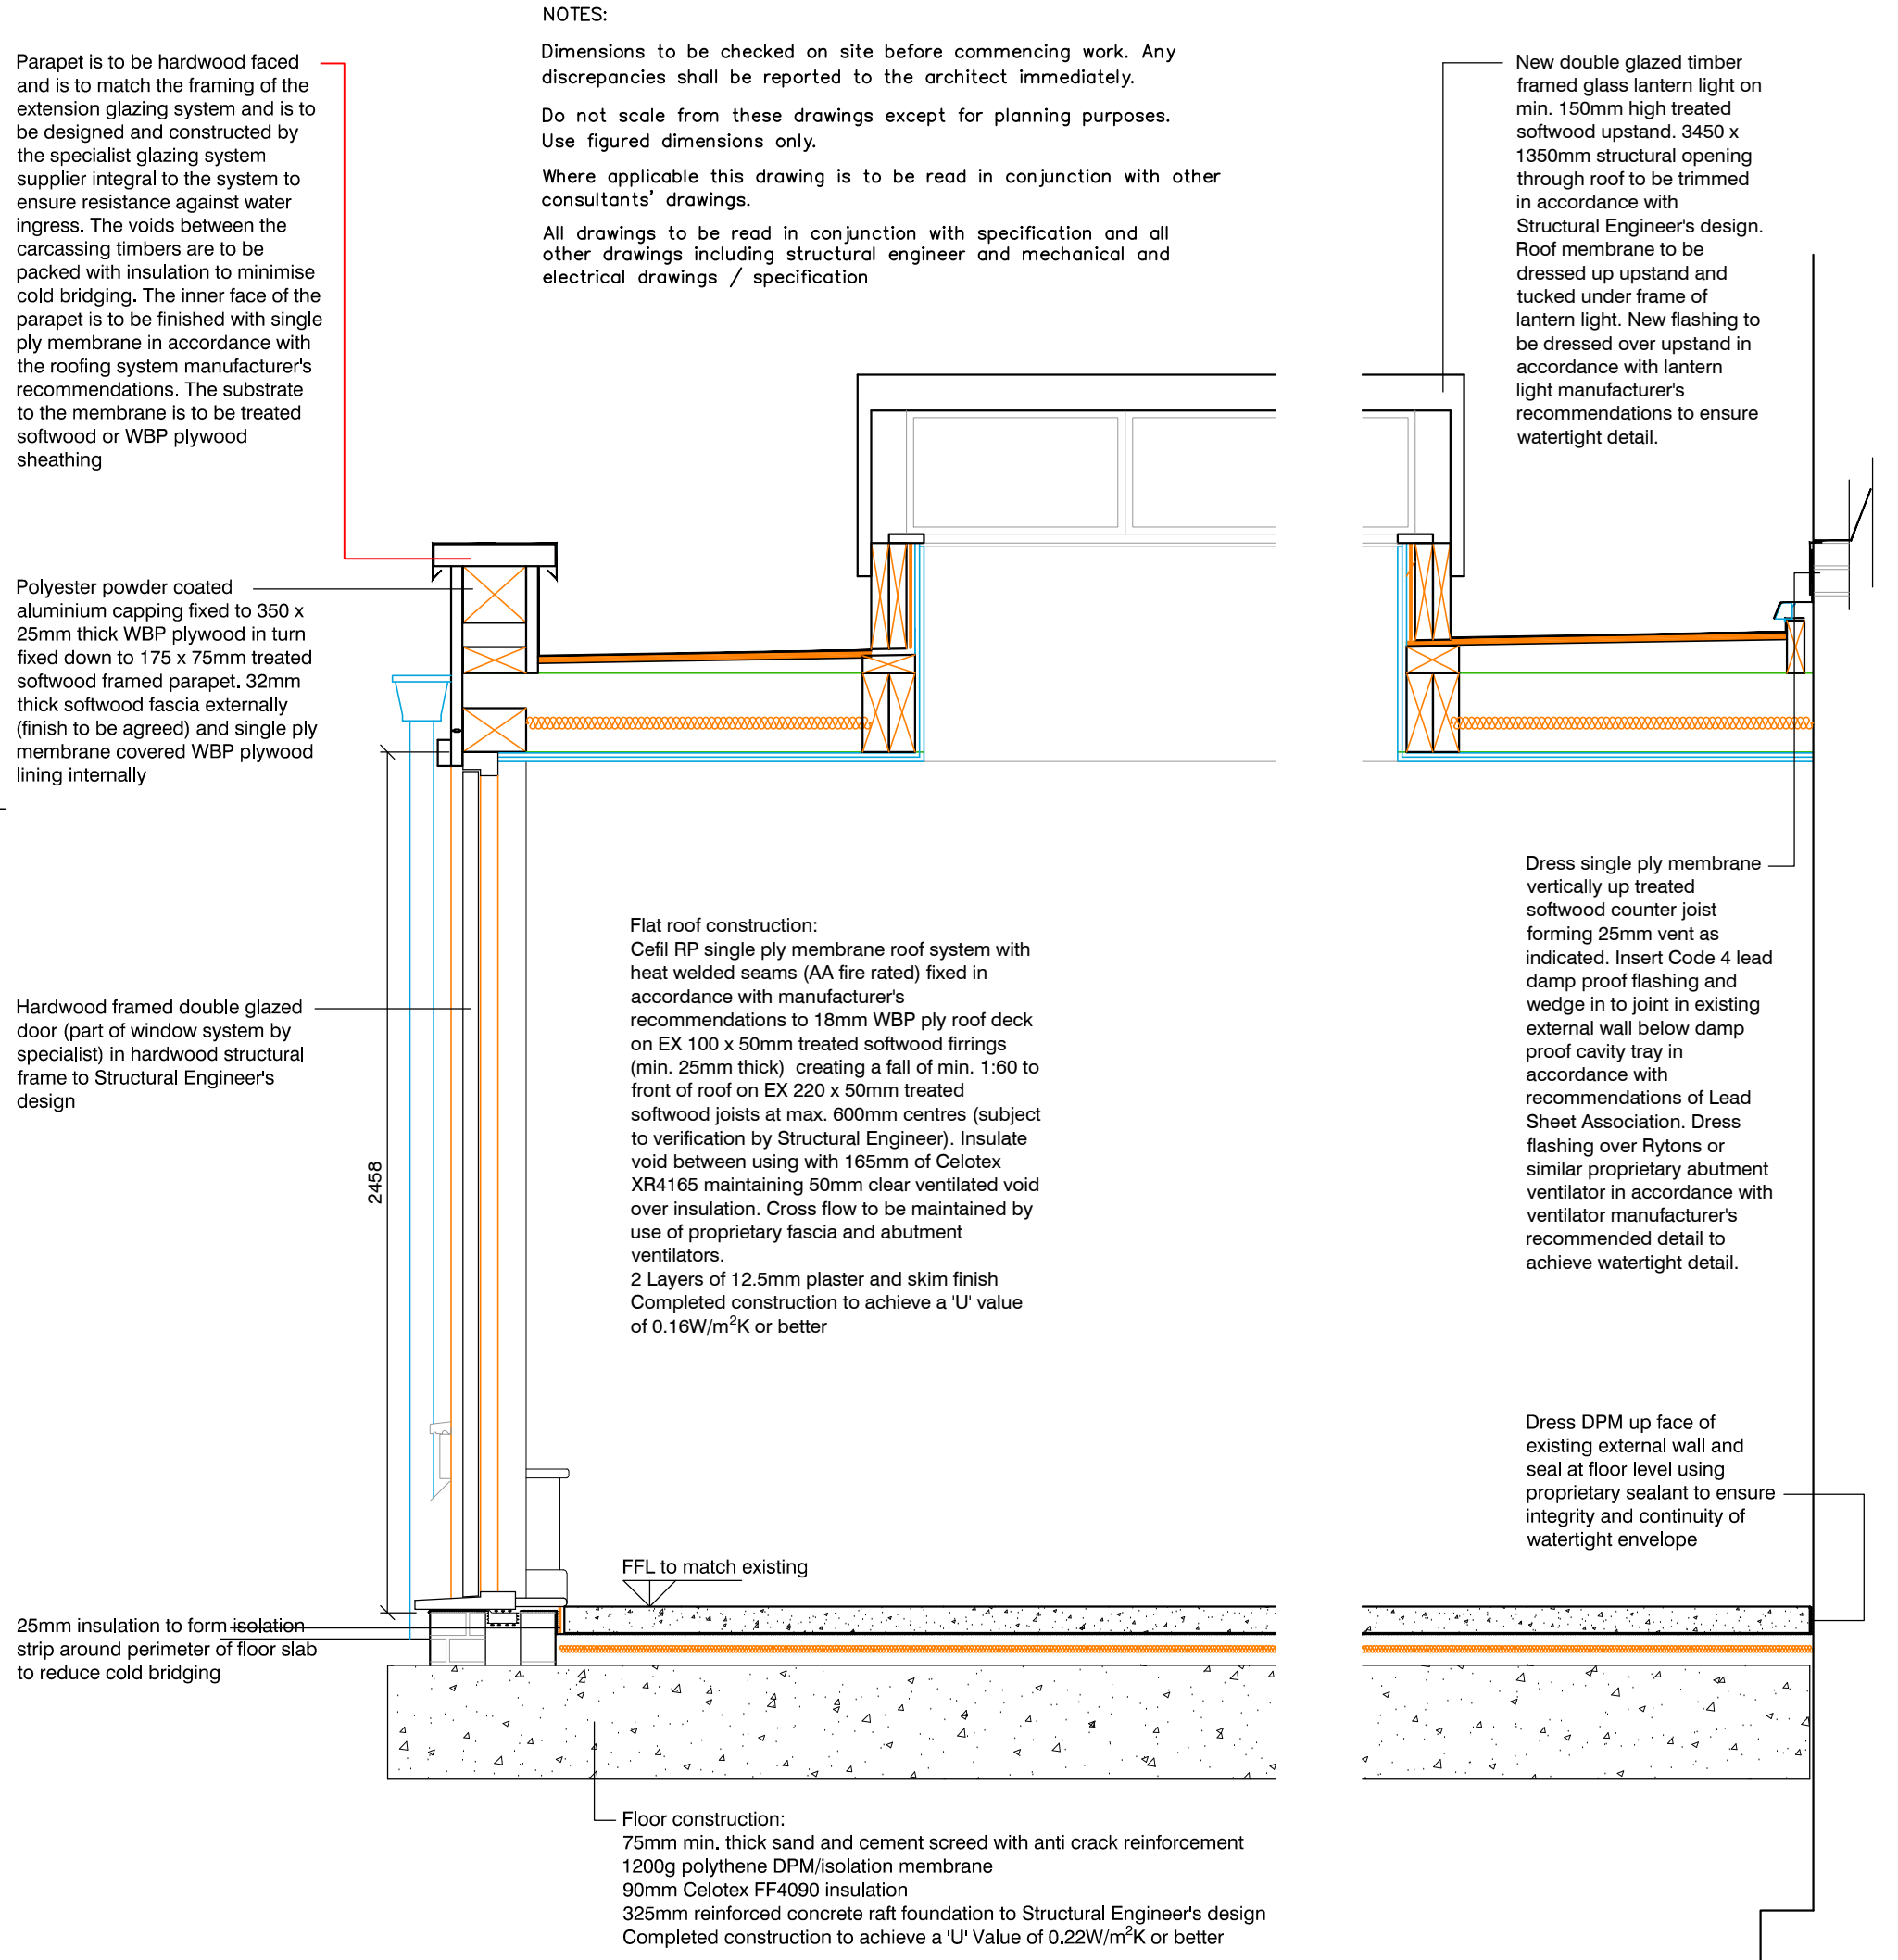

NOTE: THIS HAS BEEN PRODUCED FROM CLIENT SUPPLIED INFORMATION. NO SURVEY OR ANY OTHER FORM OF INVESTIGATIVE WORKS/ DESIGN / SPECIFYING HAVE BEEN CARRIED OUT BY HELYER DAVIES LTD,

REV	DATE	AMENDMENT	DRAWN

Helyer Davies Architects Ltd
1 The Old Flour Mill,
Emsworth, PO10 7BT
01243 370 715
www.hdarchitects.co.uk mail@hdarchitects.co.uk

CLIENT
Mr Giles.

PROJECT
Keppel Lodge
5 West Street
Emsworth
Hampshire
PO10 7PX

DRAWING
General Arrangement Proposed

SCALE
As Noted

DATE	10.06.11.	DRAWN	MRH
DRAWING NUMBER	13080/002	REVISION	1B