
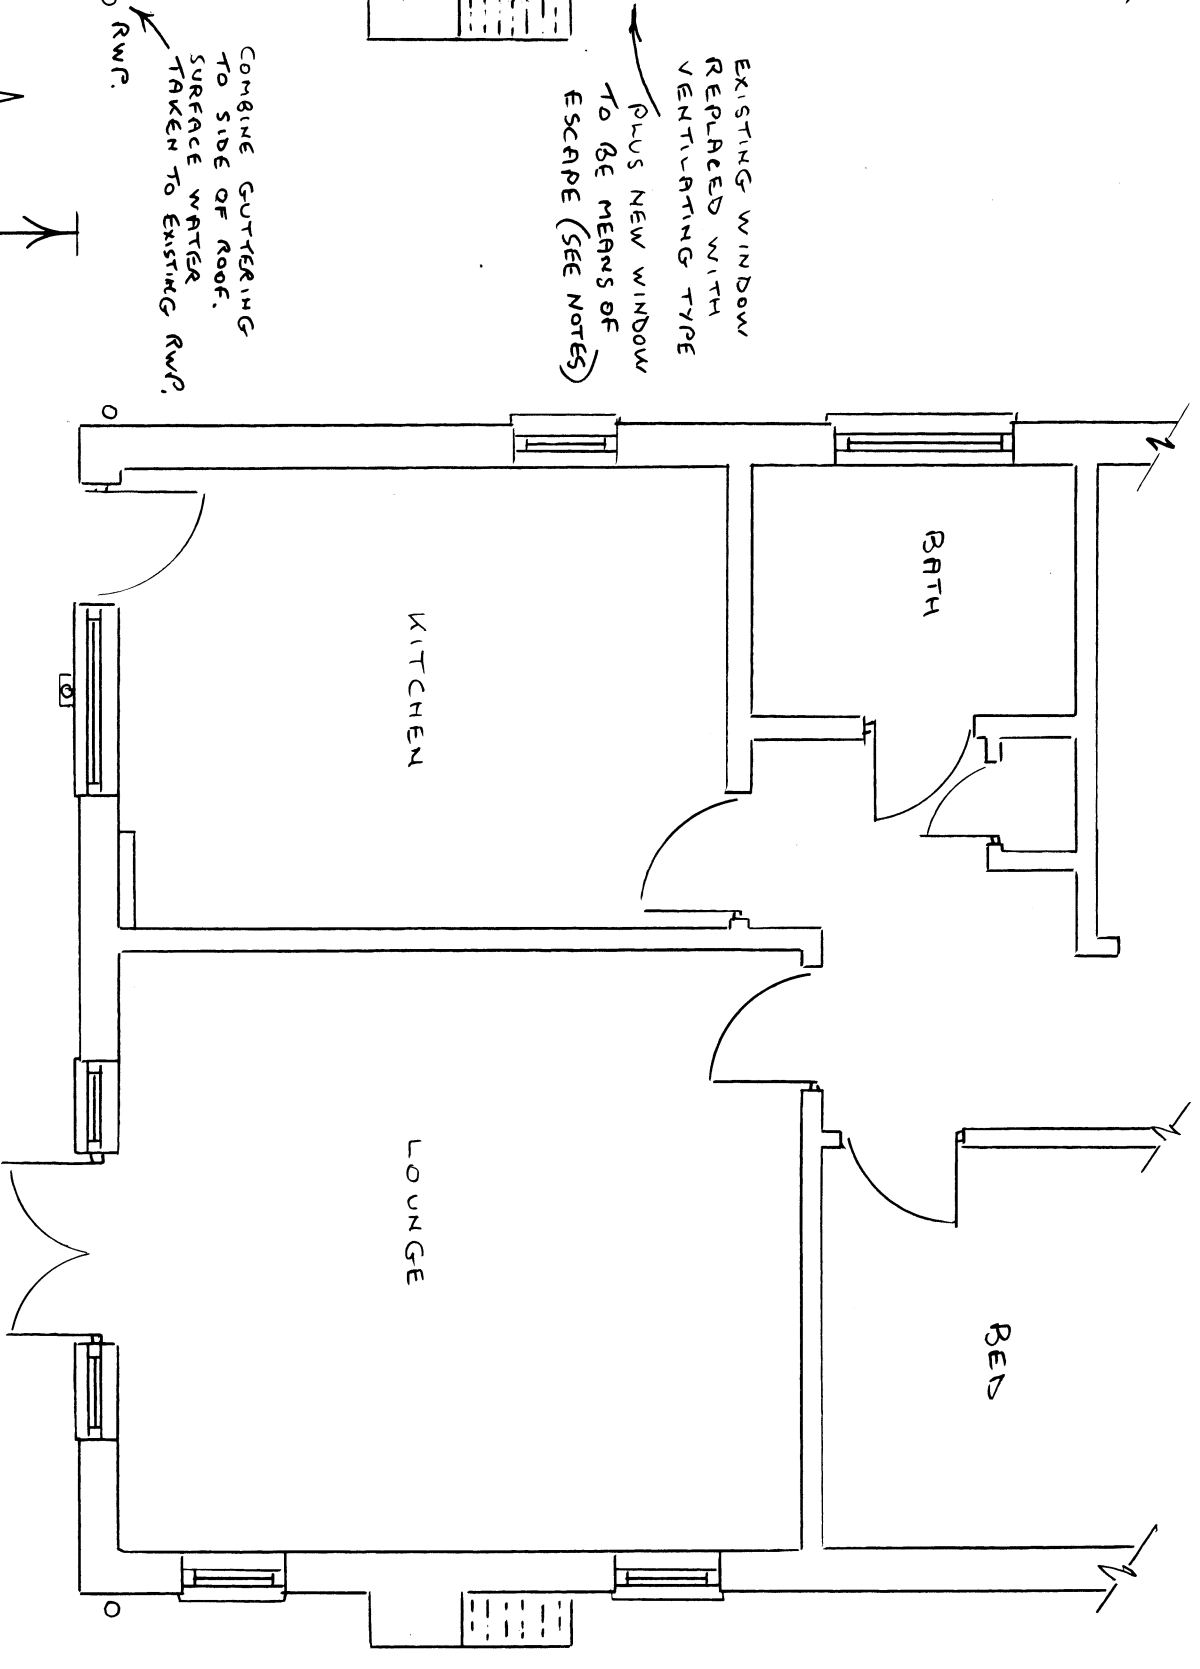


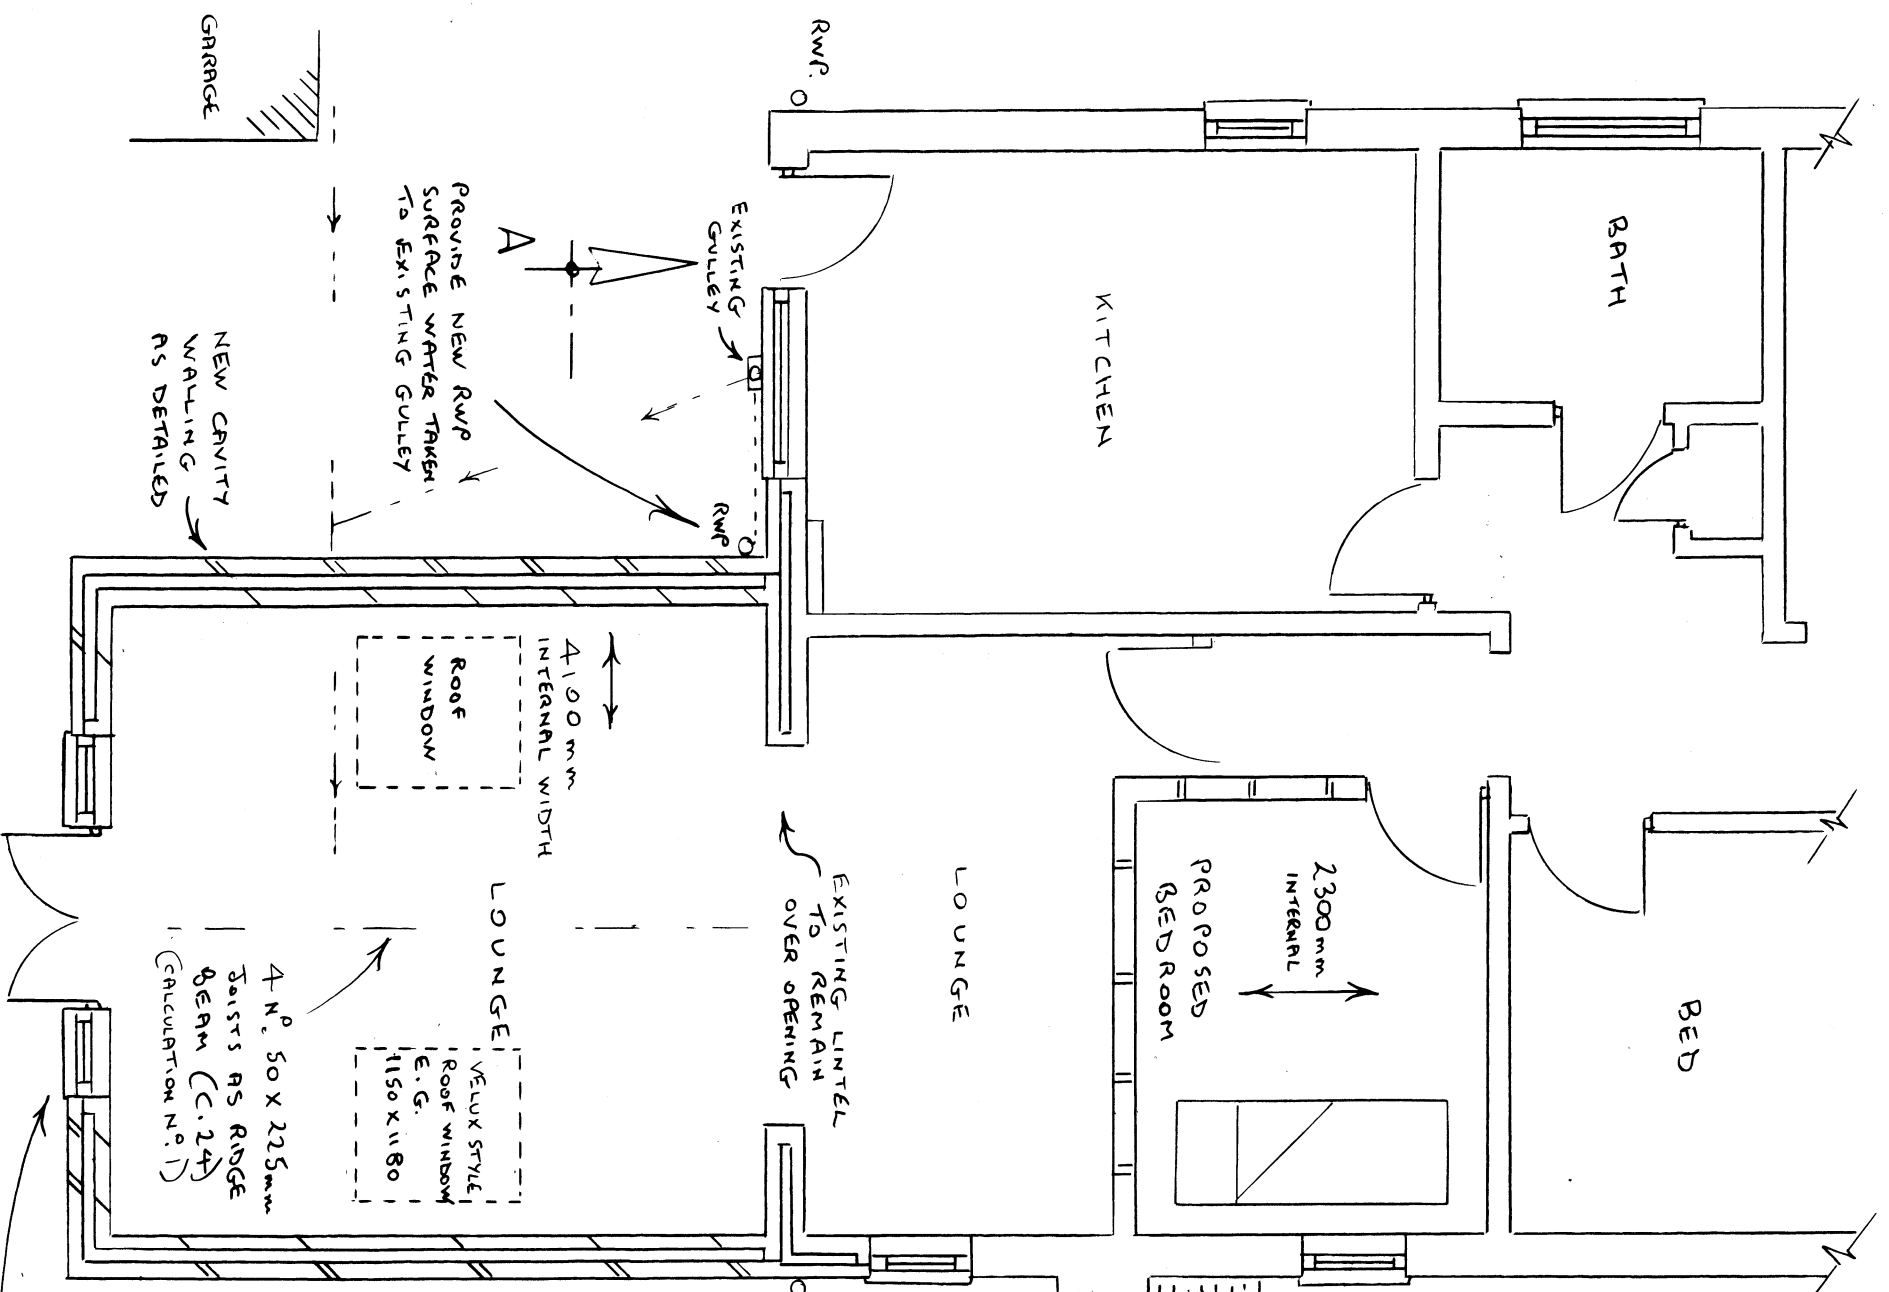

EXISTING GROUND FLOOR 1:50

PROVIDE 1168mm FRENCH DOORS AND 600mm SIDE LIGHTS WITH CATINIC CG 90/100 LINTEL OR SIMILAR (DOORS TO BE CONFIRMED WITH OWNER)

ROGER CLARK (ARCHITECTURAL SERVICES)	
Tel: 023 9237 3841	
PLAN NO:	240/392 / 1
Floor Plans	Scale: 1:50
PROPOSED EXTENSION	
23 HASLAR CRESCENT	
WATEROOVILLE	