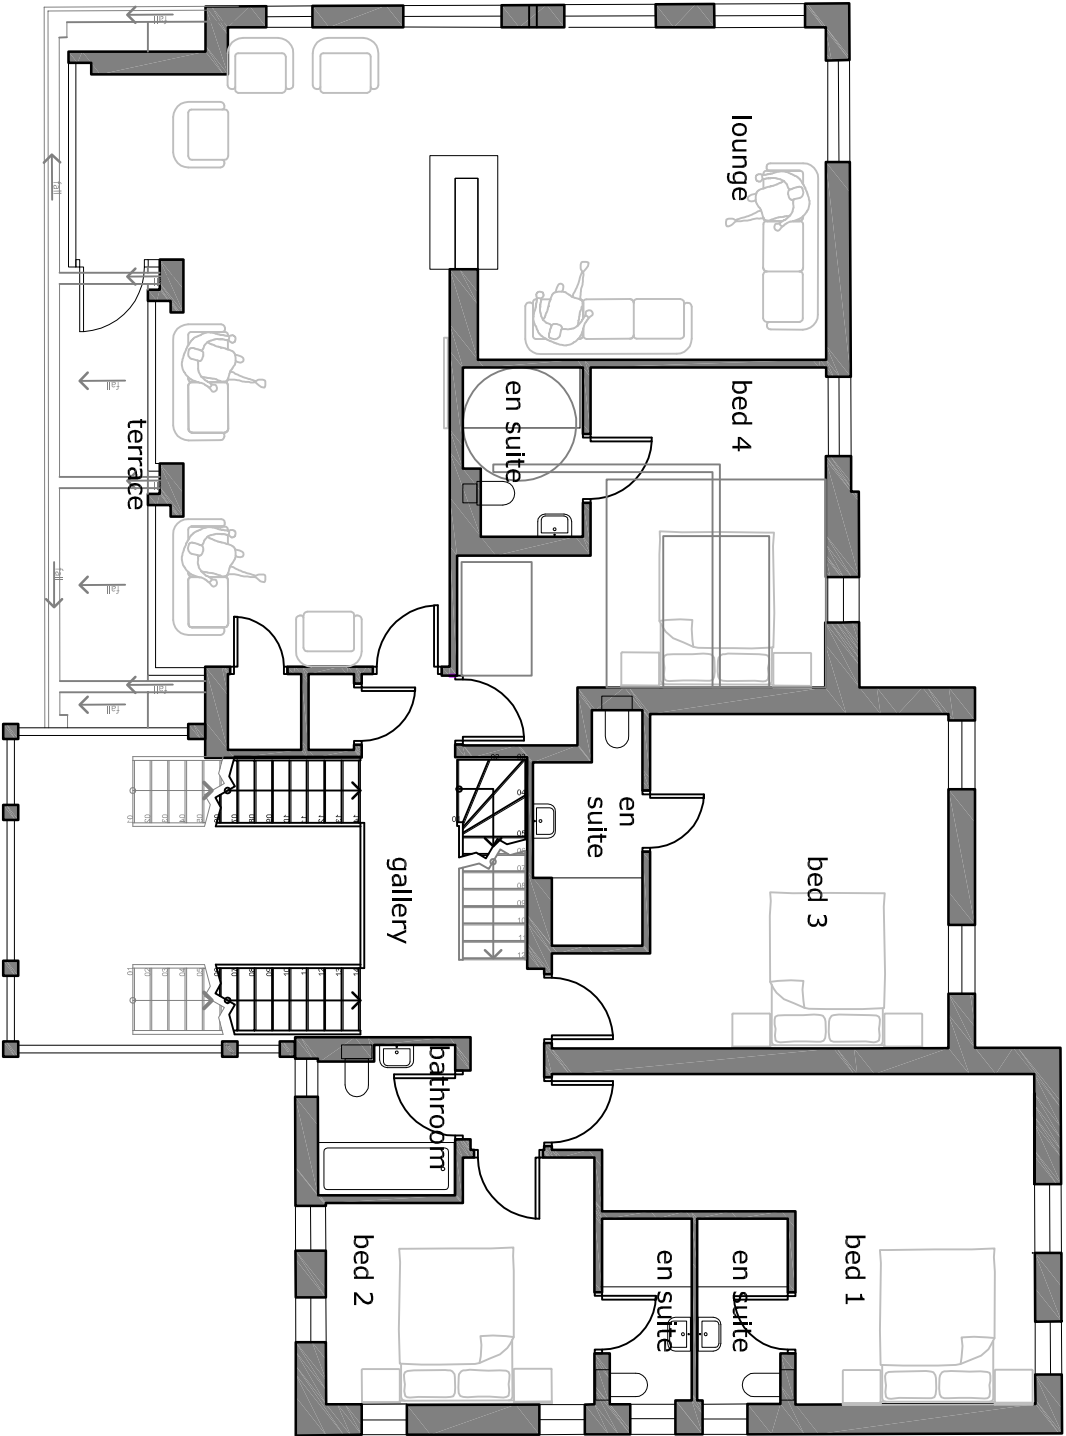


proposed first floor plan

planning issue only


this drawing is not for
construction
this drawing is the
property of:
dwell design
28 beaconsfield avenue
cosham
portsmouth
po6 2pt

revisions

a/27.02.14/glazing revised
b/27.10.14/updated for new application

scale bars

1:100

 

scale

1:100 @ A3

job name

Oak House

date

sept 12

job number

13011

drawing number

(pl)11

drawing name

proposed first
floor plan

status

planning

revision

b

