




Detail view of North Elevation

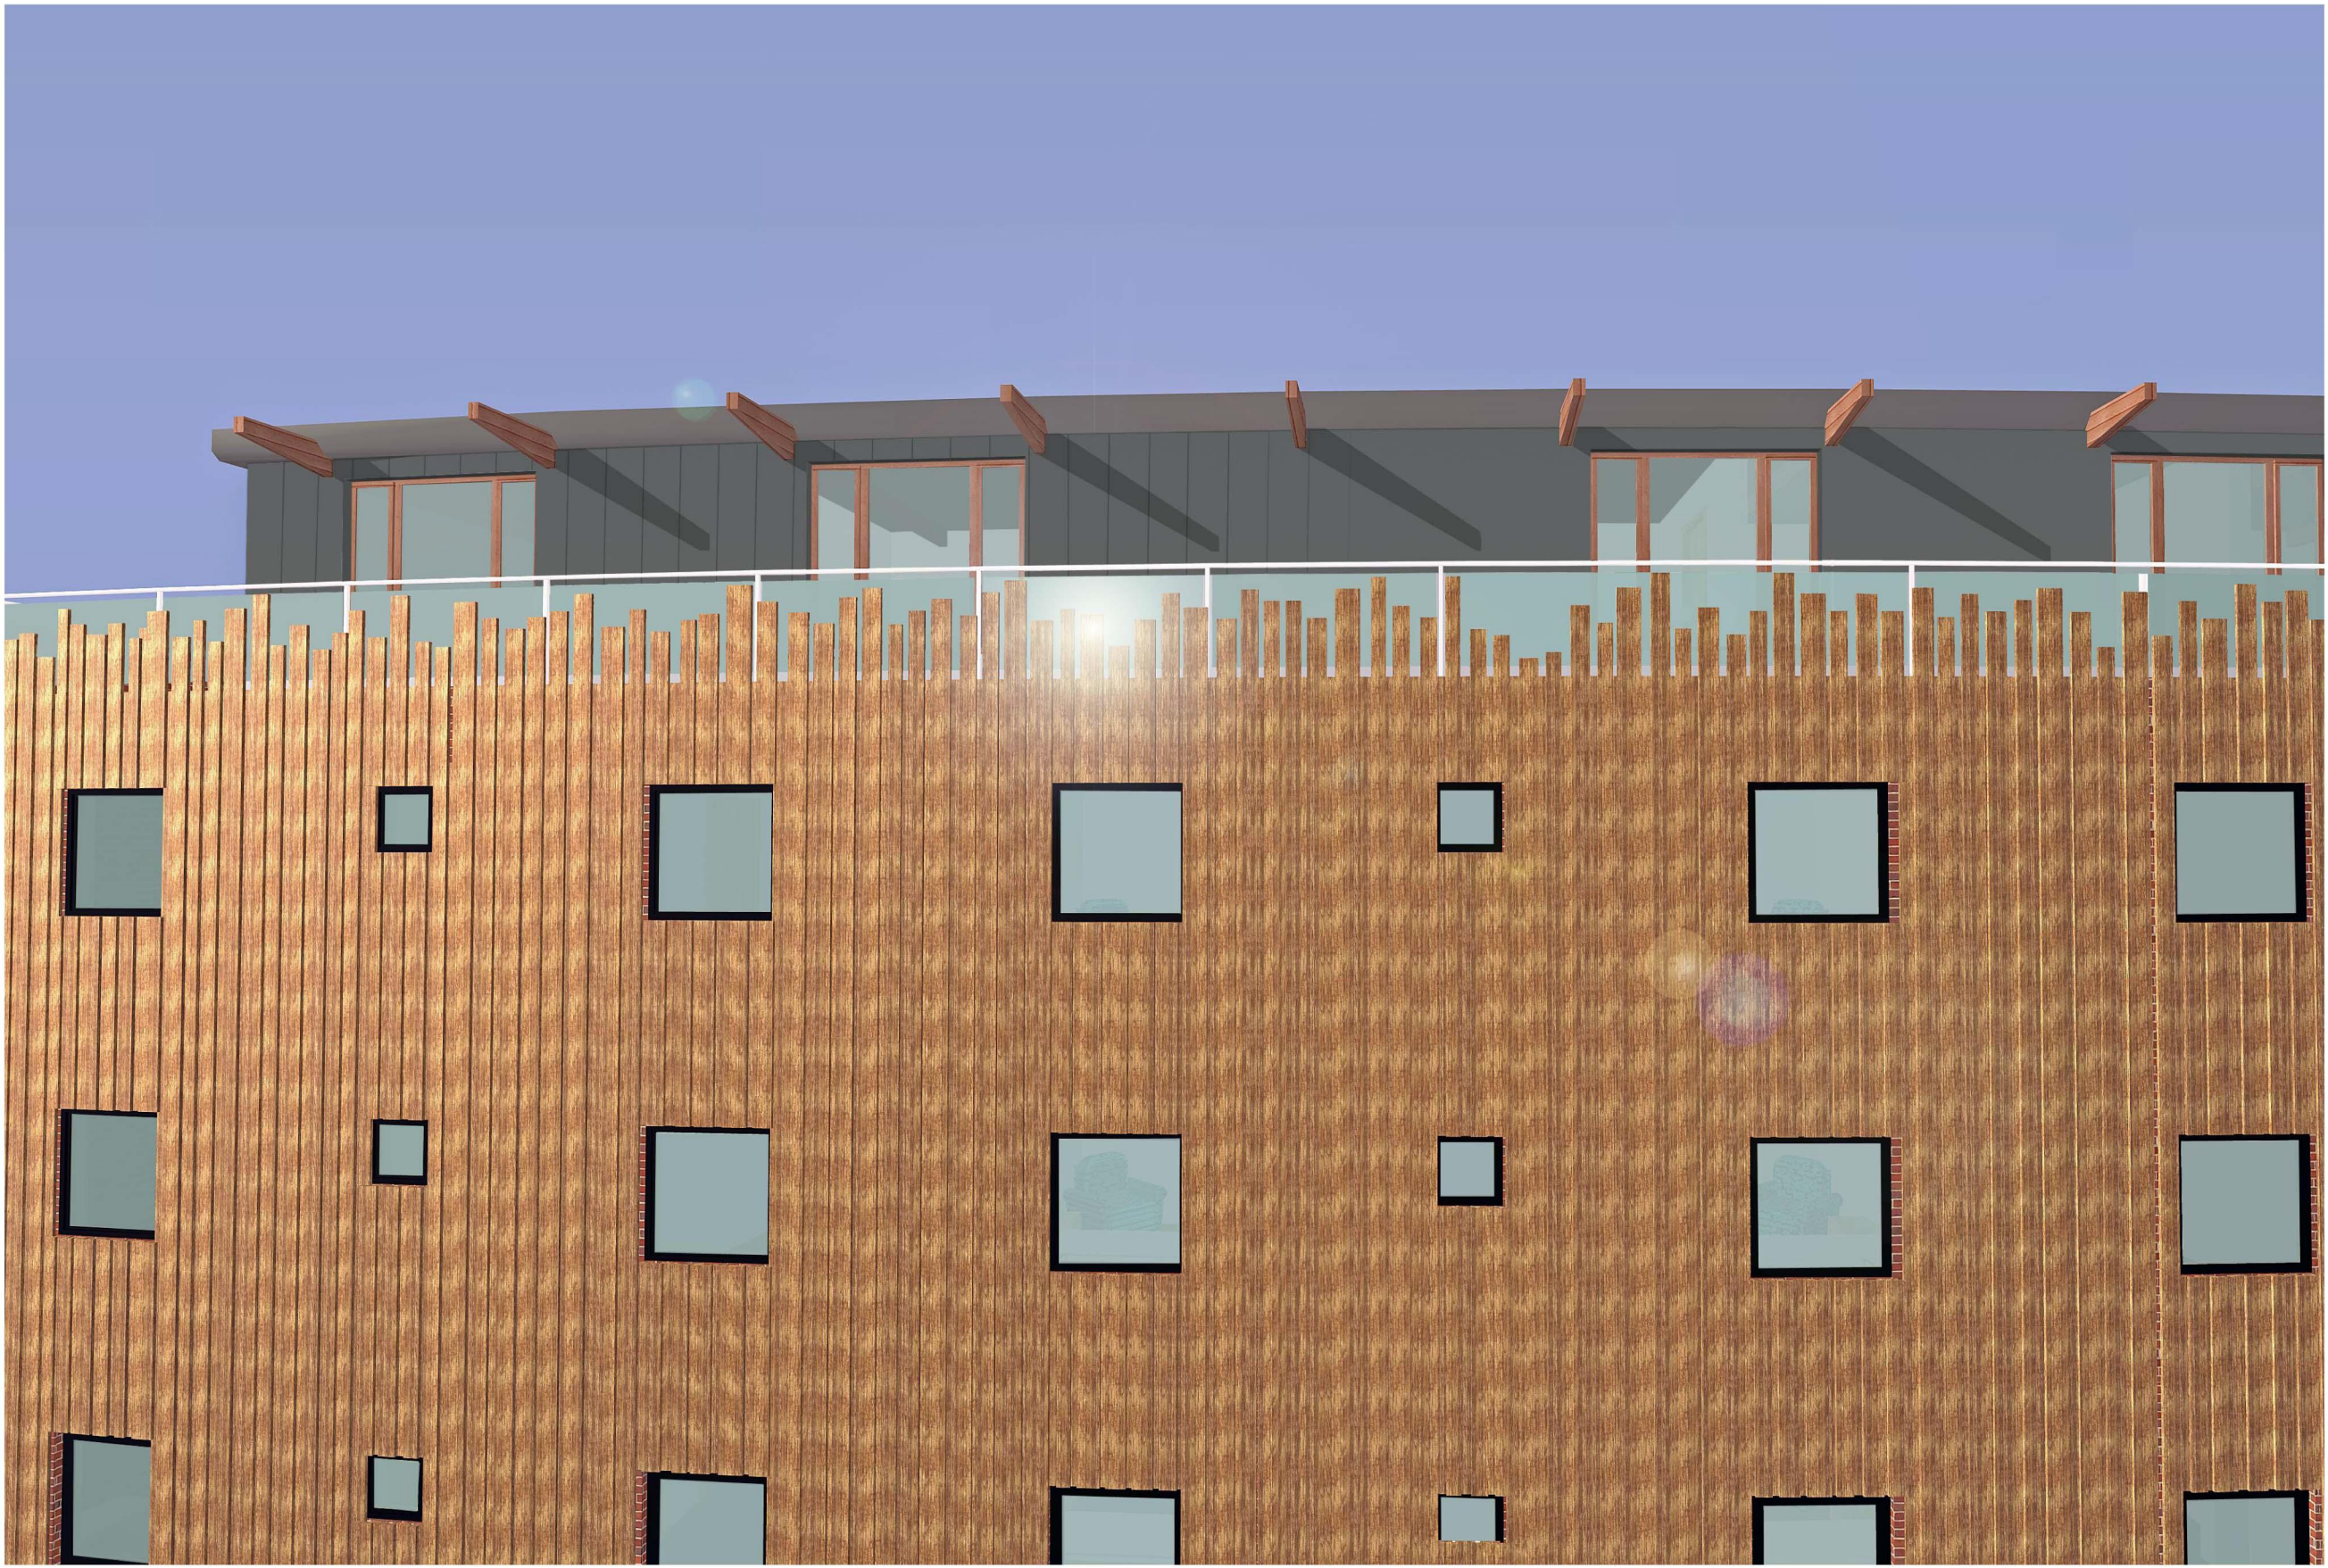

Detail of brickwork and windows on South Elevation

Materials:
The north elevation is to be clad with a rain screen of Oak strips of varying sizes from 75mm to 175mm wide. To be fixed using screws back to frame with Oak plugs to avoid fixings being visible.
The South, West and East elevations are faced in thick brickwork (Michelmersham Red Multi Stock). Joints in brickwork to be 6mm. Mortar to be a white lime colour to match the existing castle.
Brick wall to be capped with stone capping.
All windows below the terrace level are to be Velfac composite type windows or similar. Dark Grey Powder Coated Aluminium to outside face with warm pre finished timber to inside face.
Terrace level windows are to be Timber Casement with natural finish. Roof to be Rheinzink Standing Seam Zinc or similar approved in dark grey.



View from the North East



View from the East

revisions & notes: A 09/04/14 ISSUED FOR CLIENT COMMENTS
B 28/04/14 ISSUED FOR PLANNING
C 26/08/14 AMENDMENTS ADDED. ISSUED FOR PLANNING

SAB
SAB
SAB

project: EXTENSION TO BELMONT
CASTLE
NURSING HOME
PORTSDOWN HILL ROAD
BEDHAMPTON
drawing name: Material Details
status: Planning Application
date: April 14
scale: N/A
drawn: SAB



Project No. **4055** drawing No. **1306** rev **C**