
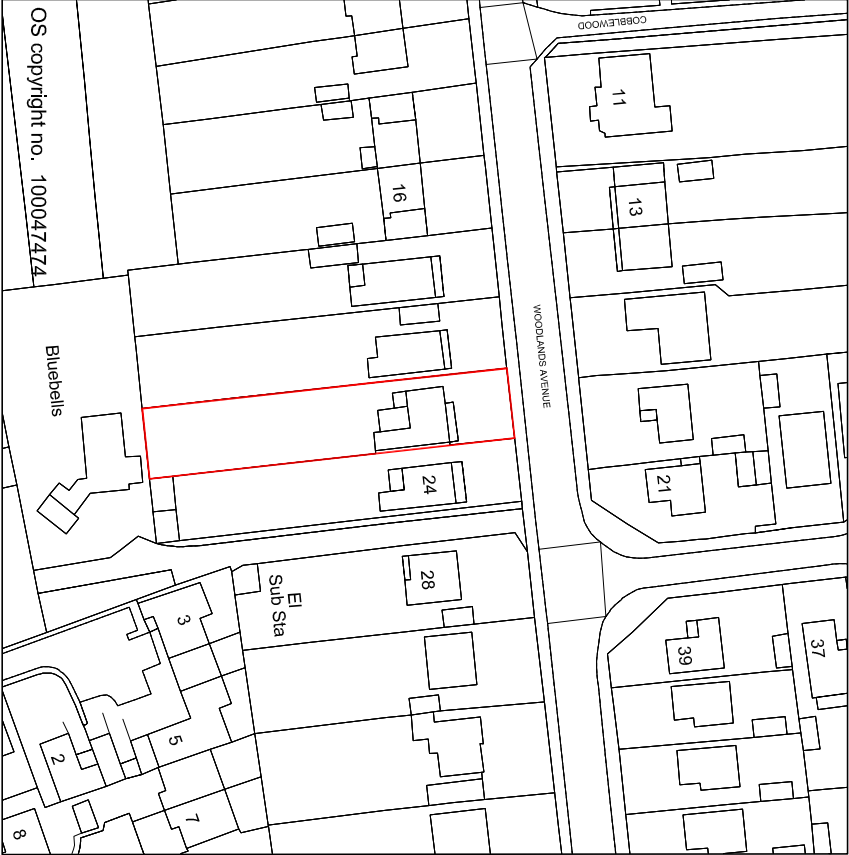


NOTES:


Dimensions to be checked on site before commencing work. Any discrepancies shall be reported to the architect immediately.

Do not scale from these drawings except for planning purposes. Use figured dimensions only.

Where applicable this drawing is to be read in conjunction with other consultants' drawings.

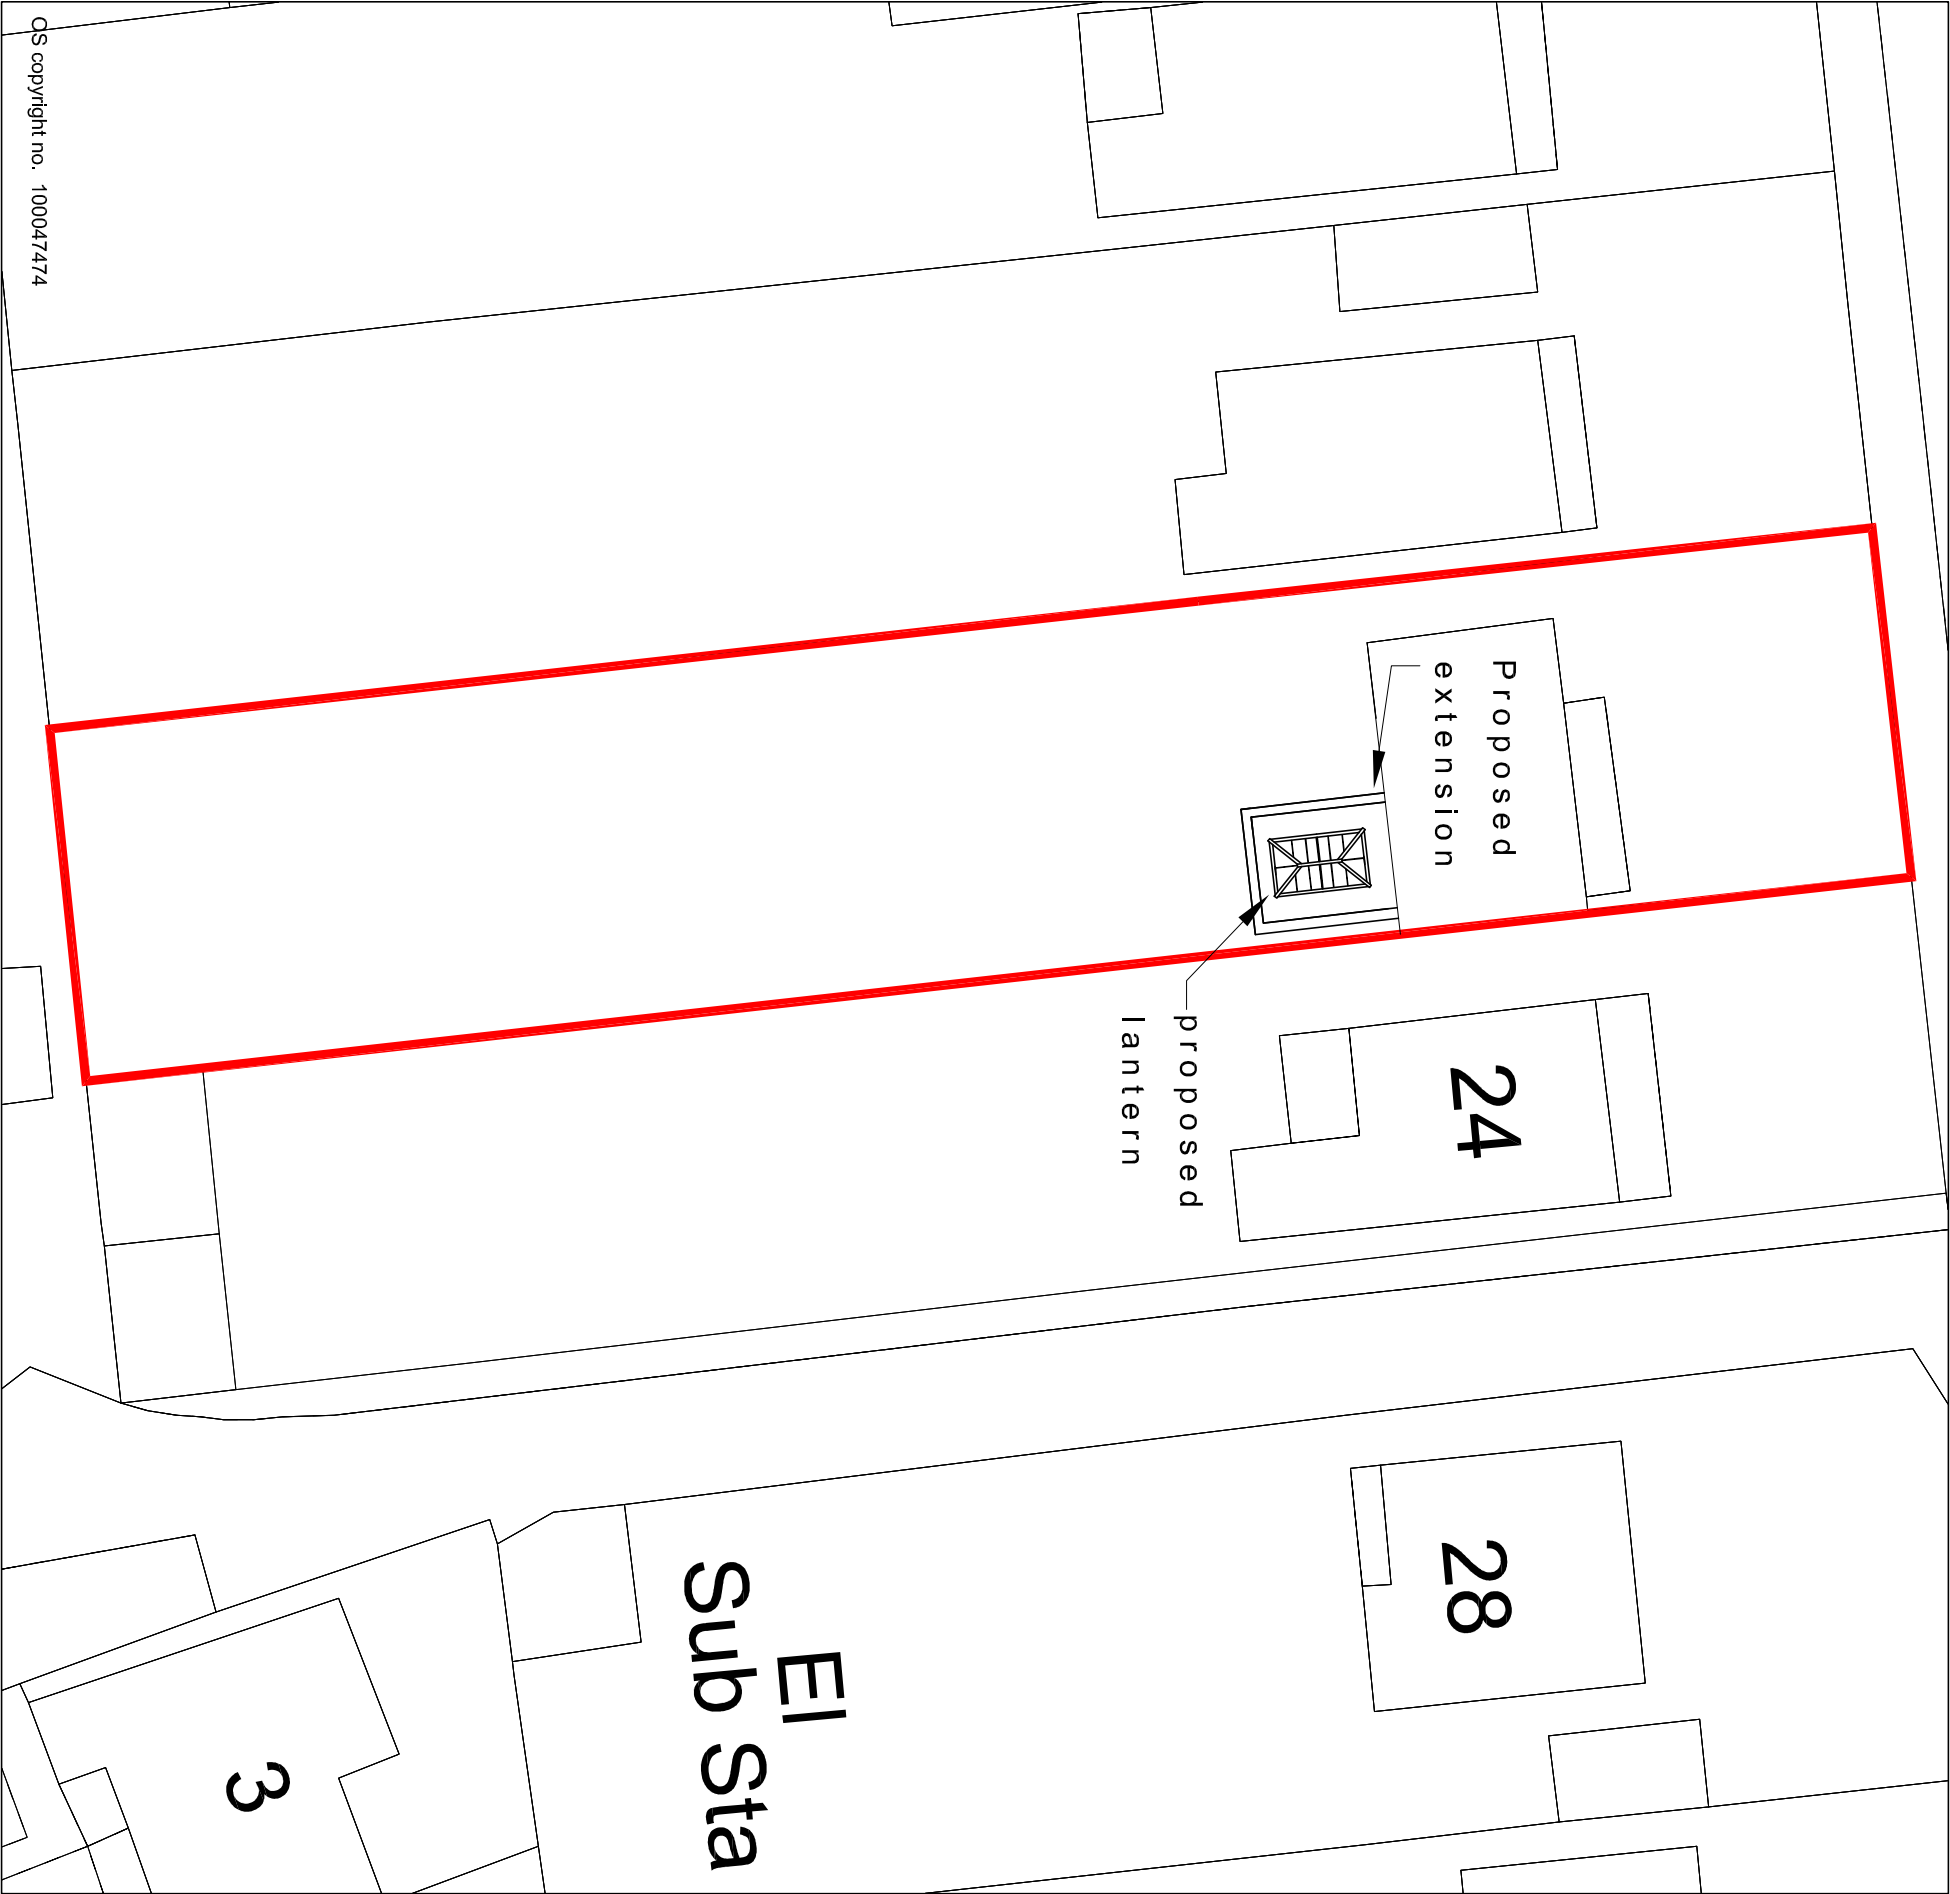

Location plan scale 1:1250

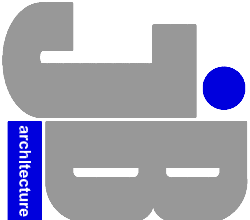

For
MRS MARTINE FOSTER

Project
PROPOSED REAR EXTENSION
AT 22 WOODLANDS AVENUE
EMSWORTH, HANTS
P010 7QE

Title
SITE & LOCATION PLAN

Date	Drawn	Scale	Checked
MAY 2014	JB	As shown @ A3	-
Job Number	Drawing Number	Revision	
CLA.03.14	401		

Proposed site plan scale 1:250

