



Existing Rear Elevation
Scale 1:50
North West


Existing Front Elevation
Scale 1:50
South East




Existing Site Plan
Scale 1:200



Existing Side Elevation
Scale 1:50
North East

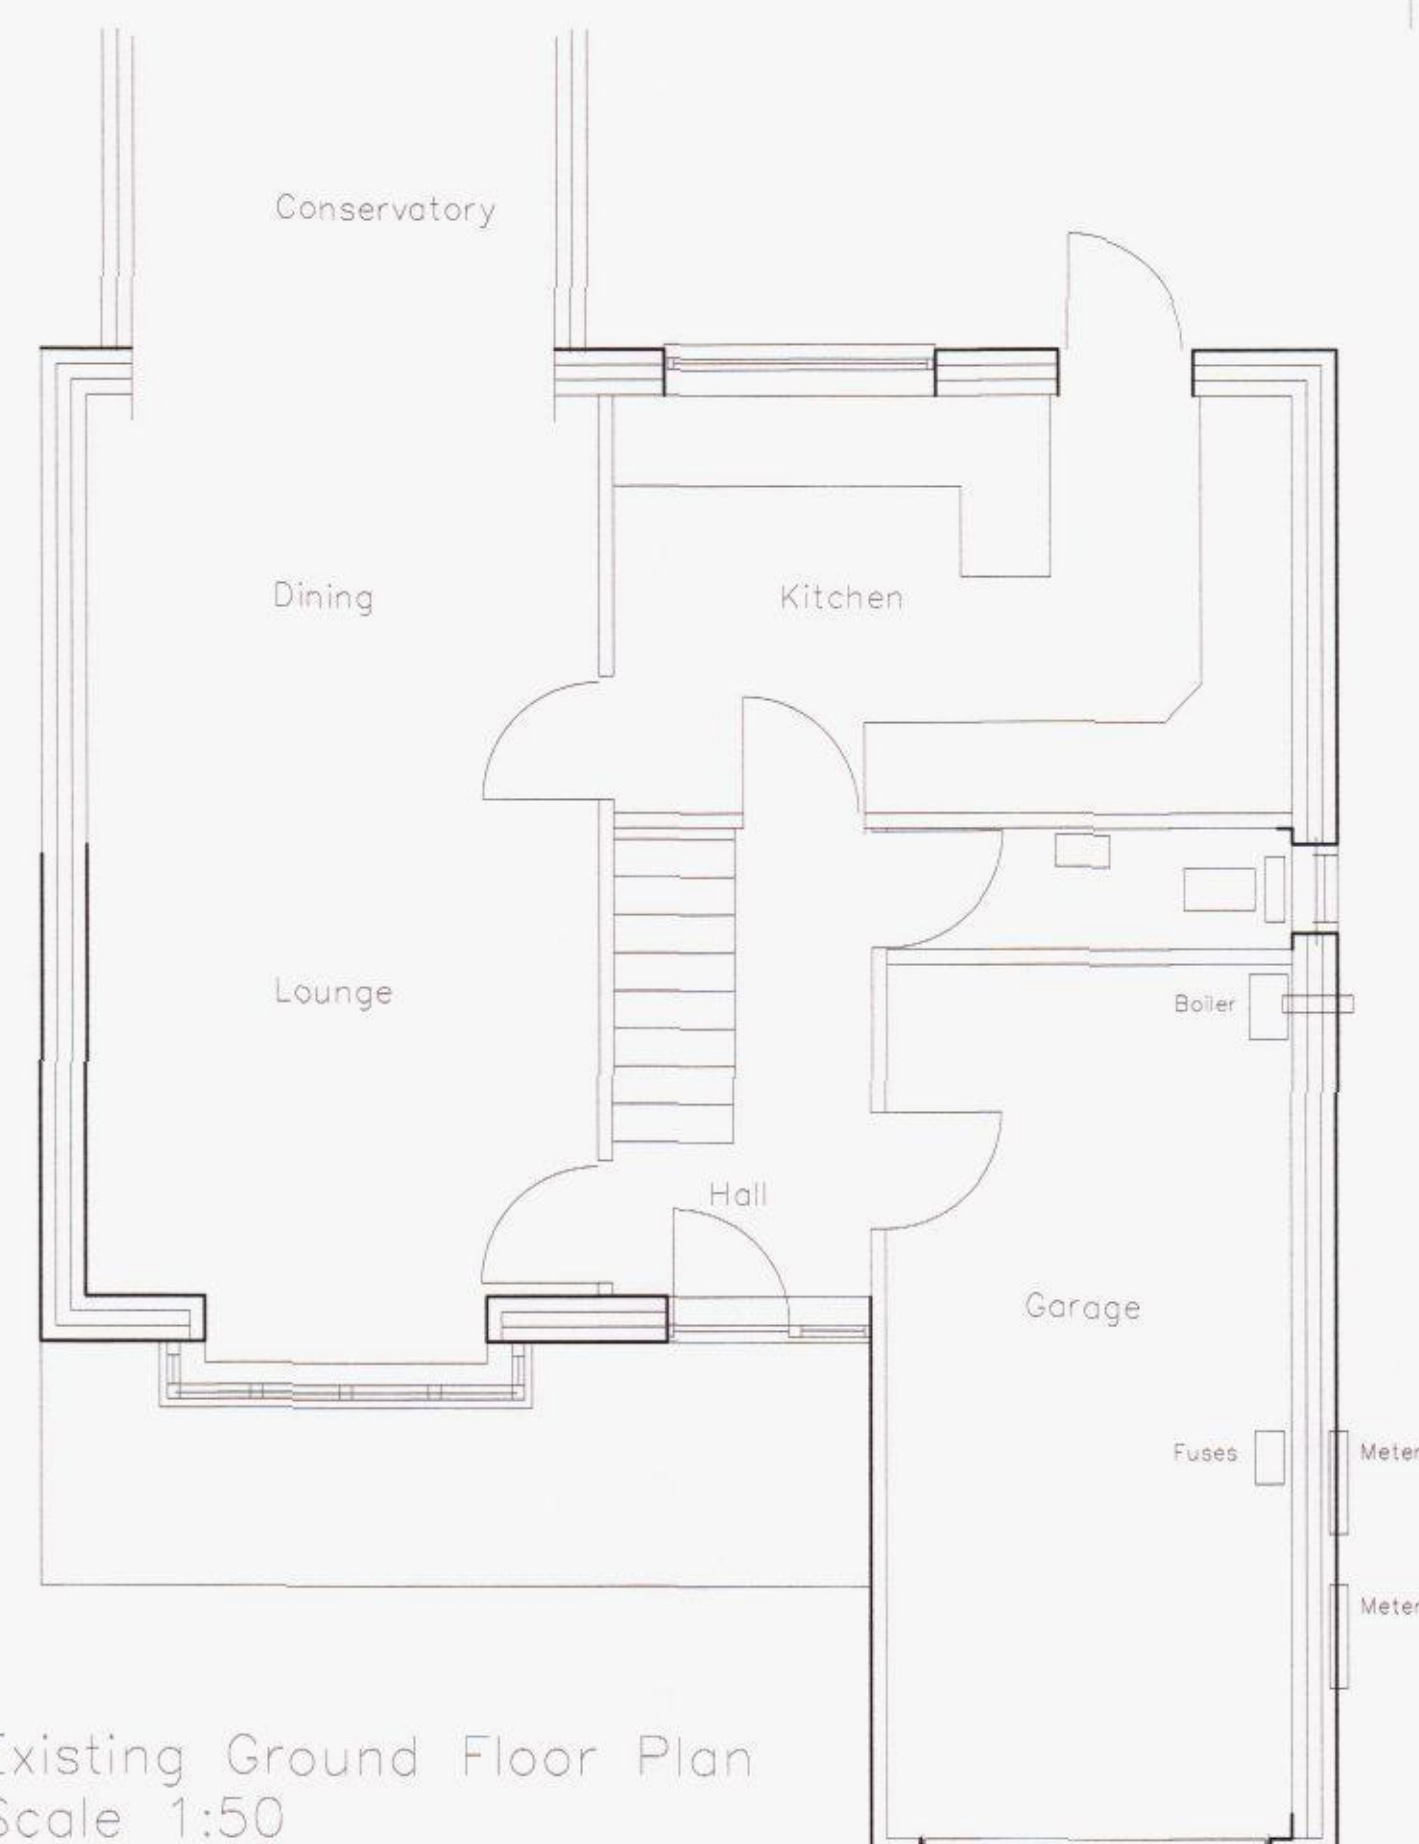

Existing Ground Floor Plan
Scale 1:50

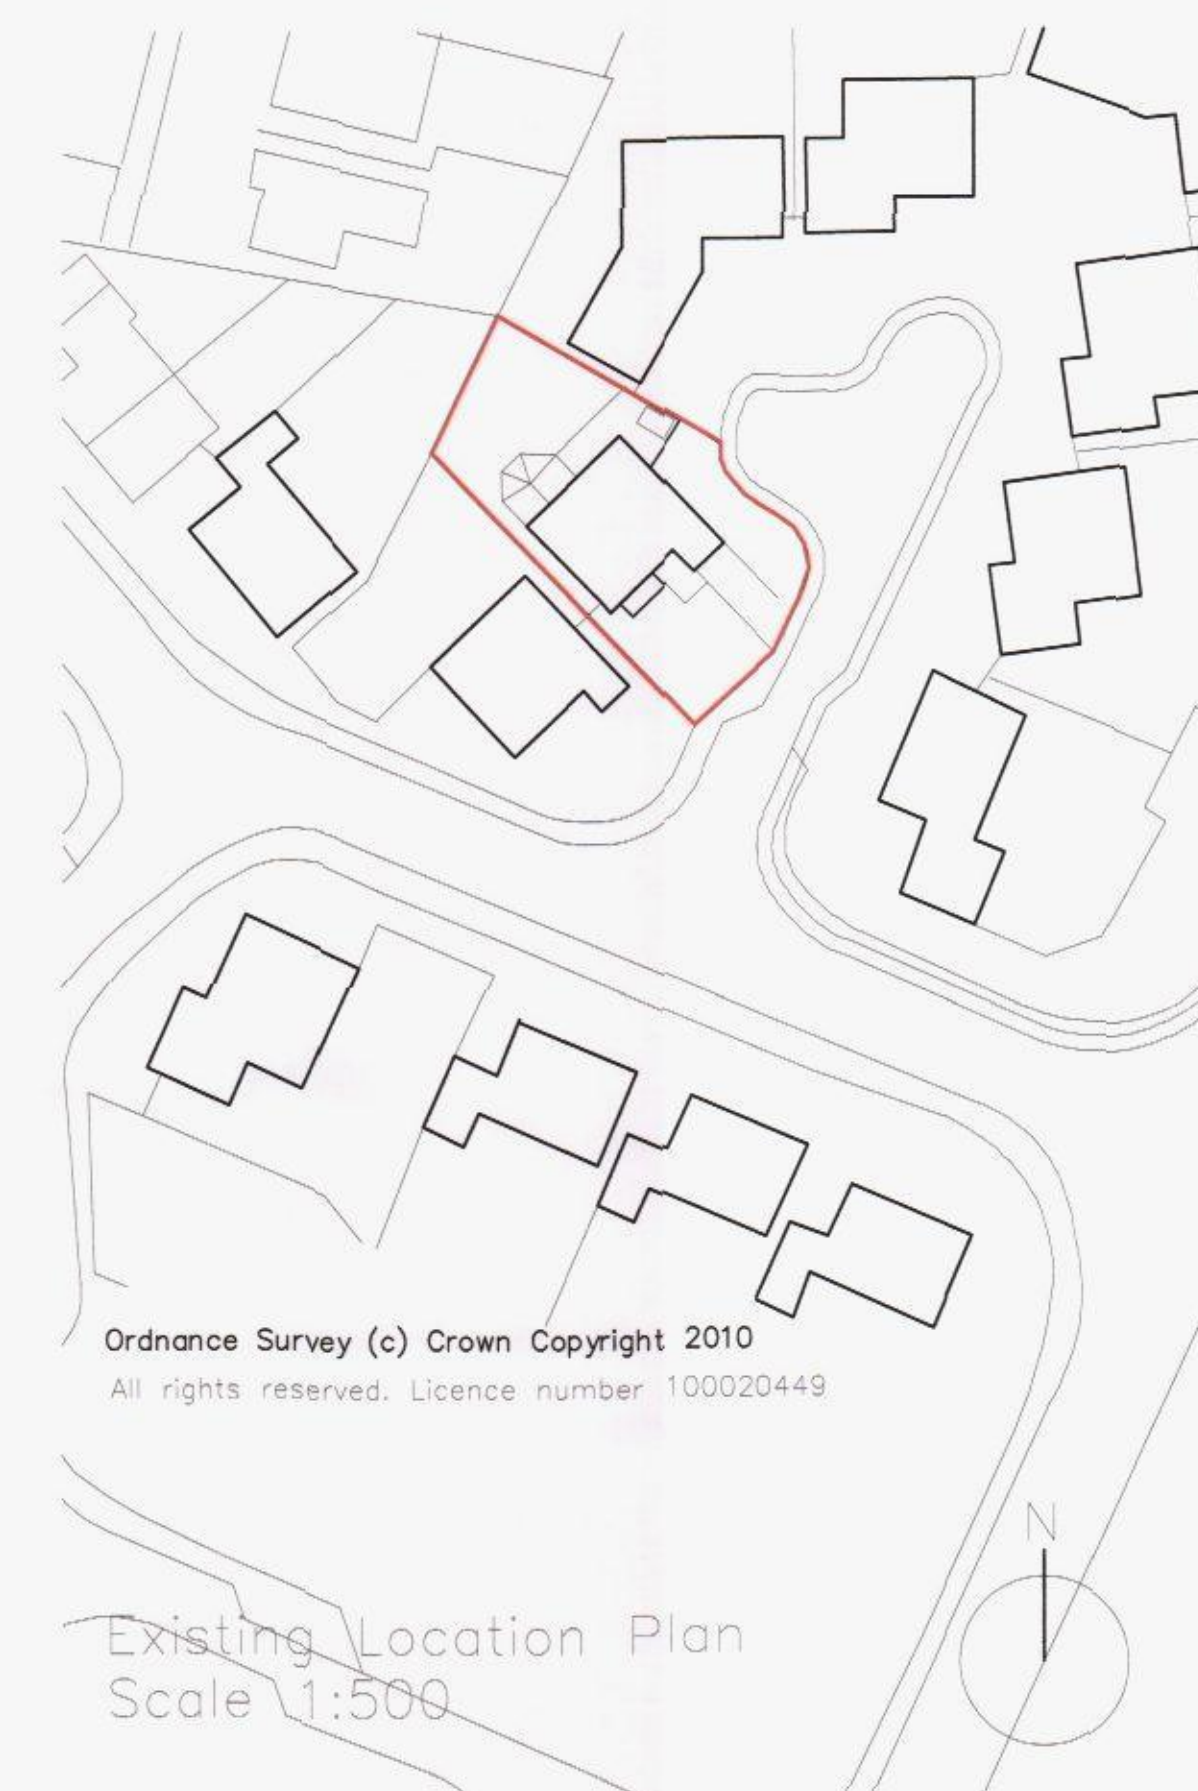

Ordnance Survey (c) Crown Copyright 2010
All rights reserved. Licence number 100020449

Existing Location Plan
Scale 1:500

General Notes

HAVANT BOROUGH COUNCIL
08 DEC 2014
RECEIVED

No.	Revision/Issue	Date

Firm Name and Address
Existing Plans

Project Name and Address
NEW GARAGE
35 GILBERT MEAD
HAYLING ISLAND
PO11 0RE

Project
2014/10
Date
01.10.2014
Scale
As Noted

Sheet
02