

* Indicates Window To Be
Frosted And Fixed Shut




1st Floor Plan

E:\2014 Jobs\14-2038 Wheatheaf Havant\Current Drawings\100 Series Plot Files - Planning Drawings\14-2038-103-105_P6.dwg

Scale in Meters
0 1 2 3 4 5 for 1:100



2nd Floor Plan

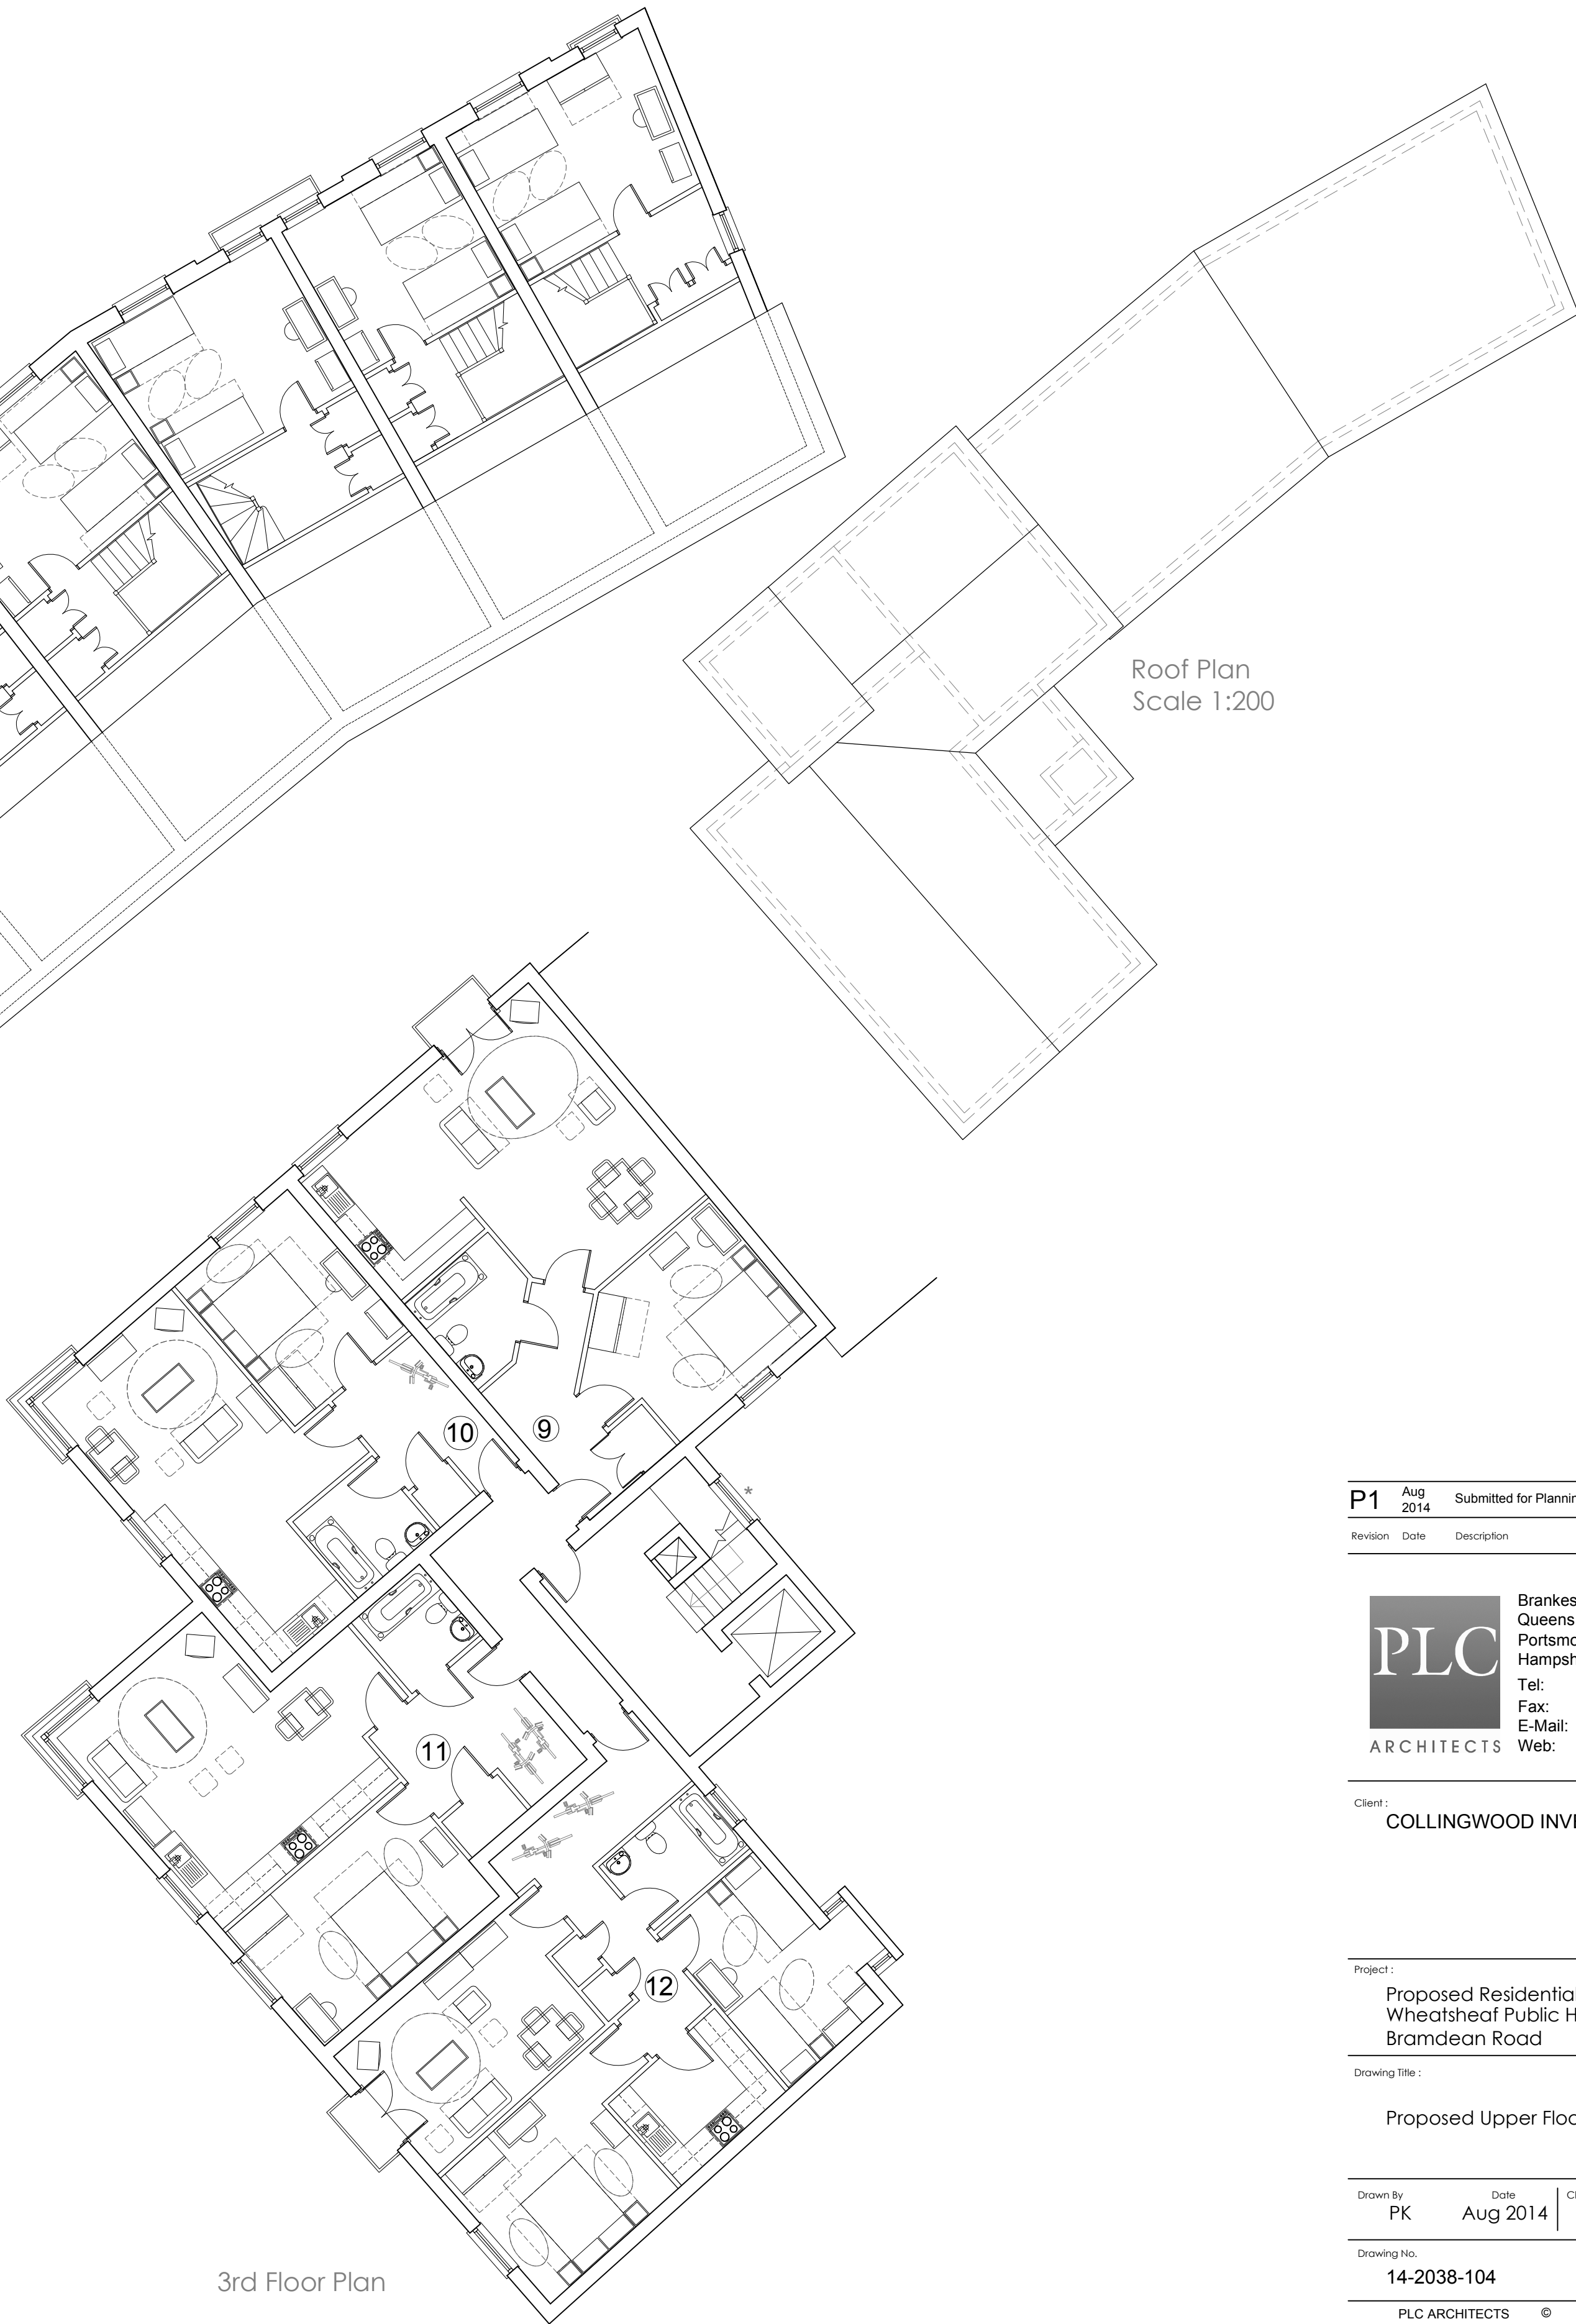

3rd Floor Plan

Roof Plan
Scale 1:200

P1	Aug 2014	Submitted for Planning	PK
Revision	Date	Description	Drawn

PLC
ARCHITECTS

Brankesmere House
Queens Crescent, Southsea
Portsmouth PO5 3HT
Hampshire England
Tel: (023) 927 55 333
Fax: (023) 927 55 222
E-Mail: mail@plcarchitects.com
Web: www.plcarchitects.com

Client :
COLLINGWOOD INVESTMENTS Ltd

Project :
Proposed Residential Development
Wheatheaf Public House
Bramdean Road

Drawing Title :
Proposed Upper Floor Layout

Drawn By	Date	Checked By	Date	Approved By	Date
PK	Aug 2014				

Drawing No.	Revision:	Scale:
14-2038-104	P1	1:100

PLC ARCHITECTS © COPYRIGHT RESERVED 2008
NOT TO BE SCALED. DIMENSIONS TO BE CHECKED ON SITE
SCALING ONLY FOR LOCAL AUTHORITY PURPOSES