


Housetype HT9A

4 Bed / 6 Person


Total GIA : 115sqm (measured inside face of blockwork)

Plot Nos : 19


Tenure : Open market

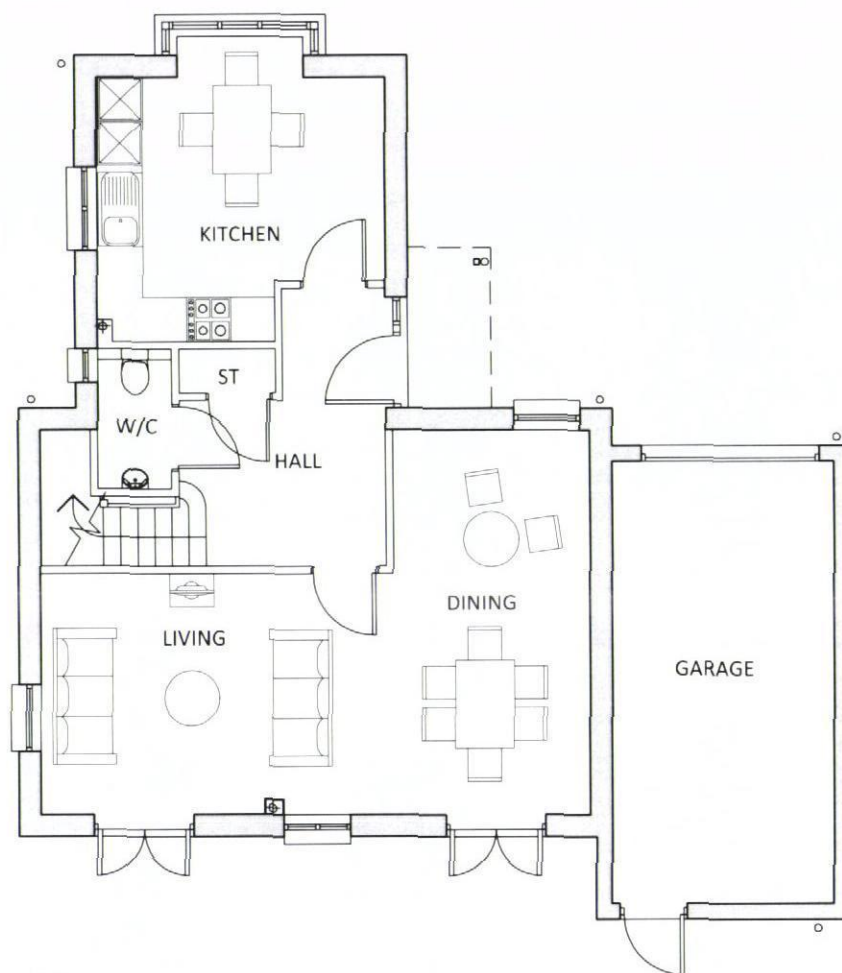

01
41 Ground Floor Plan
GIA - 58.5sqm

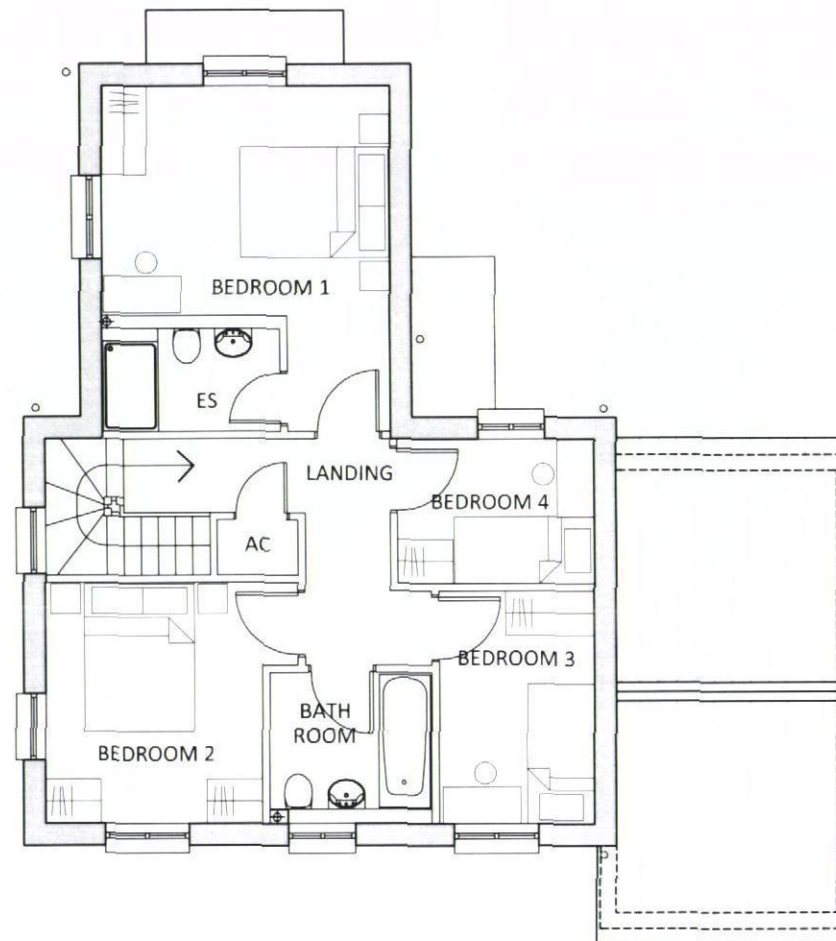

02
41 First Floor Plan
GIA - 57.6sqm

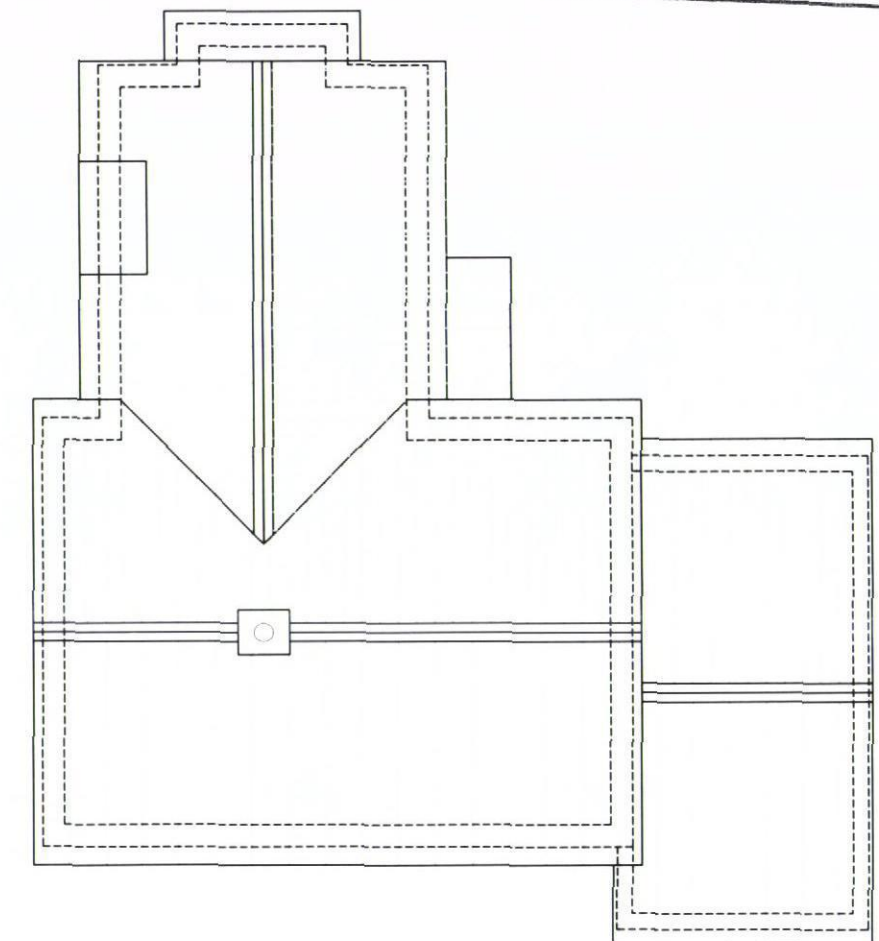

03
41 Roof Plan

General Notes

Refer to site layout for handing of units.

This drawing has been produced for use on this specific project.
This drawing reflects standards agreed for this project and legislative standards current at the time of its production.
Any future changes to these drawings will require review in accordance with changing legislation.

For elevations of houses within the proposed layout, please refer to site section drawings.

External material product refs, colours and finishes all subject to agreement with Planning Authority.

Refer to drawing no 14021/61 for garage details.

Refer to dwg no 14021/62 for car barns and cycle stores.

B	15/08/14	Planning Issue	NR	MD
A	06/08/14	Issued for Client Comment	LC	DH
Rev	Date	Details	Drawn	Checked

PLANNING				
Project/Client:	Bartons Road	Project No:	14021	
	Havant	Dwg No:	41	
		Rev:	B	
Drawing:	Housetype HT9A	Scale:	1:100 @A3	
	4B Open Market	Drawn By:	LC	Date: 05/08/14
	Plans - Plot 19	Checked By:	DH	Date: 05/08/14



15 Glasshouse Studios, Fryern Court Road, Fordingbridge
Hampshire, SP6 1QX
T: (01425) 655806/655639

© BrightSpace Architects Ltd. Contributors must work only to agreed dimensions which are to be checked on site.
Registered Office: 17 Northover Rd, Pennington, Fordingbridge, Hampshire, SP6 1QX. Registered Number: 07398098

For handing of house types refer to site layout drawing no 14021/02

0 1 2 3 4 5m
Scale 1:100