




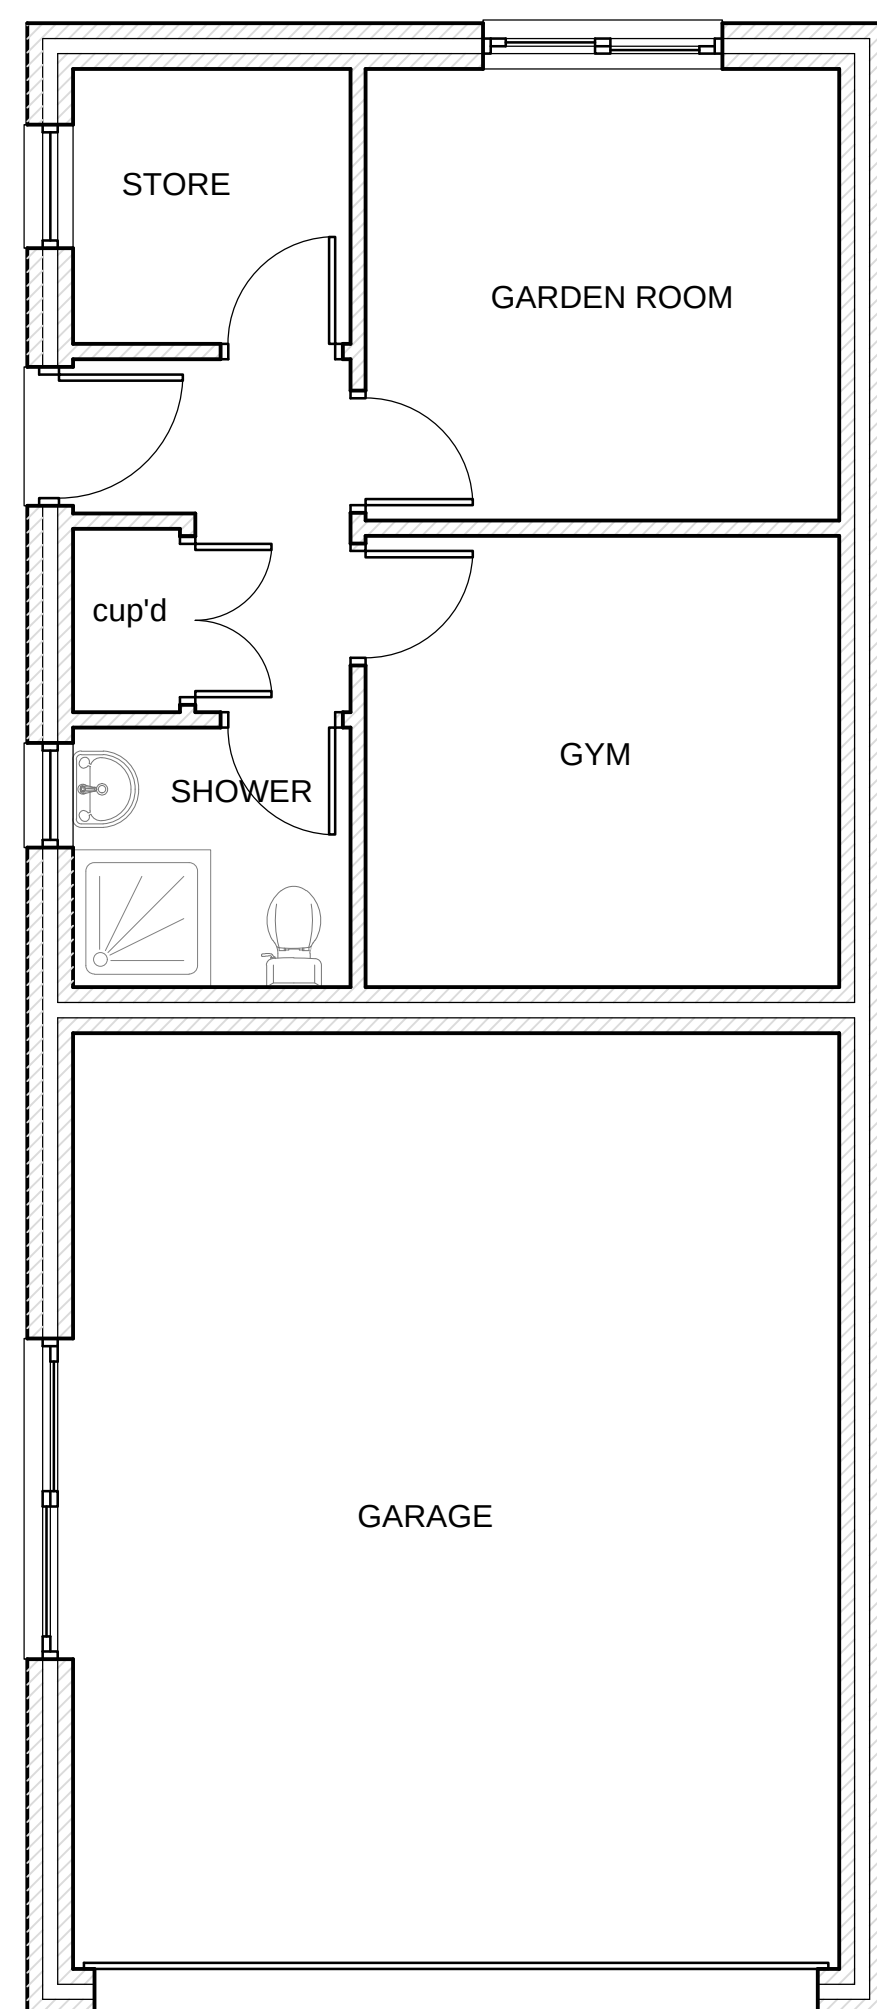


PROPOSED FLOOR PLAN

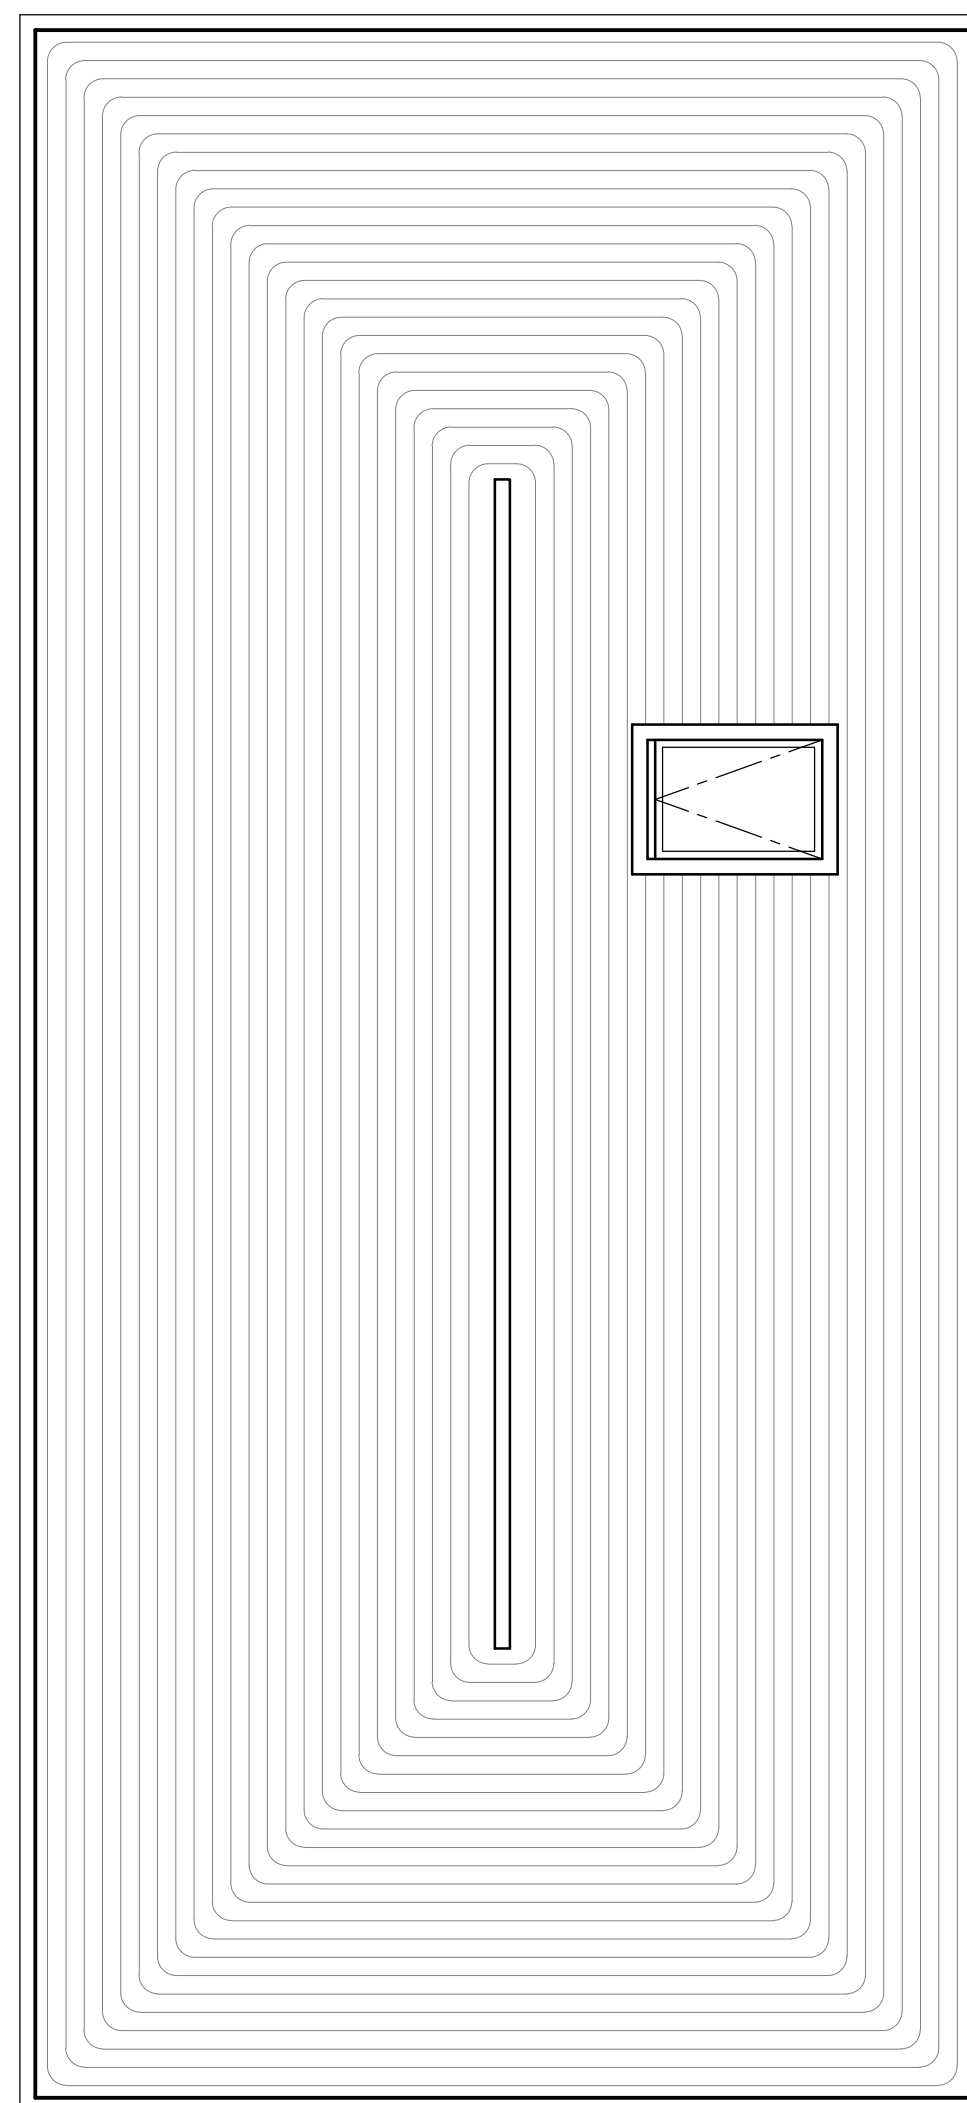

PROPOSED ROOF PLAN

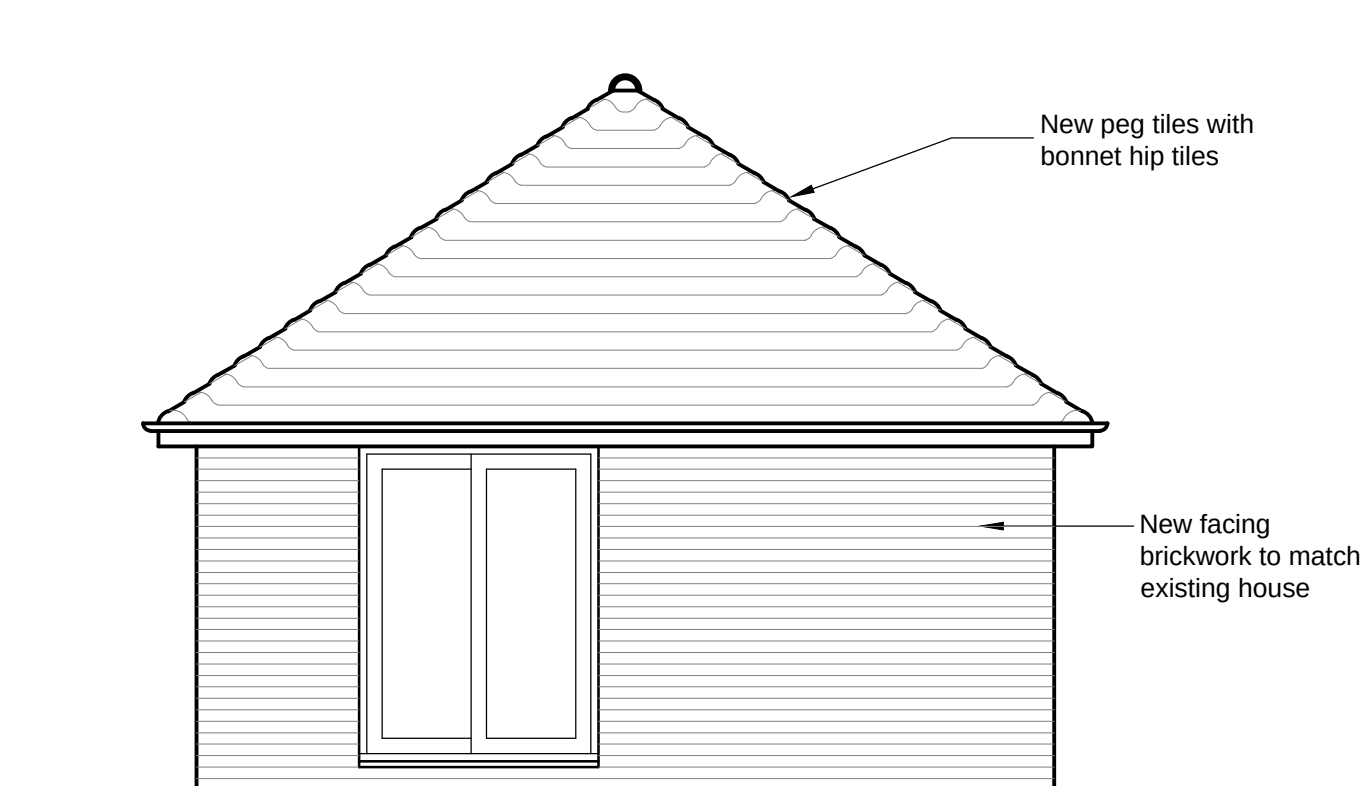


PROPOSED SOUTH ELEVATION

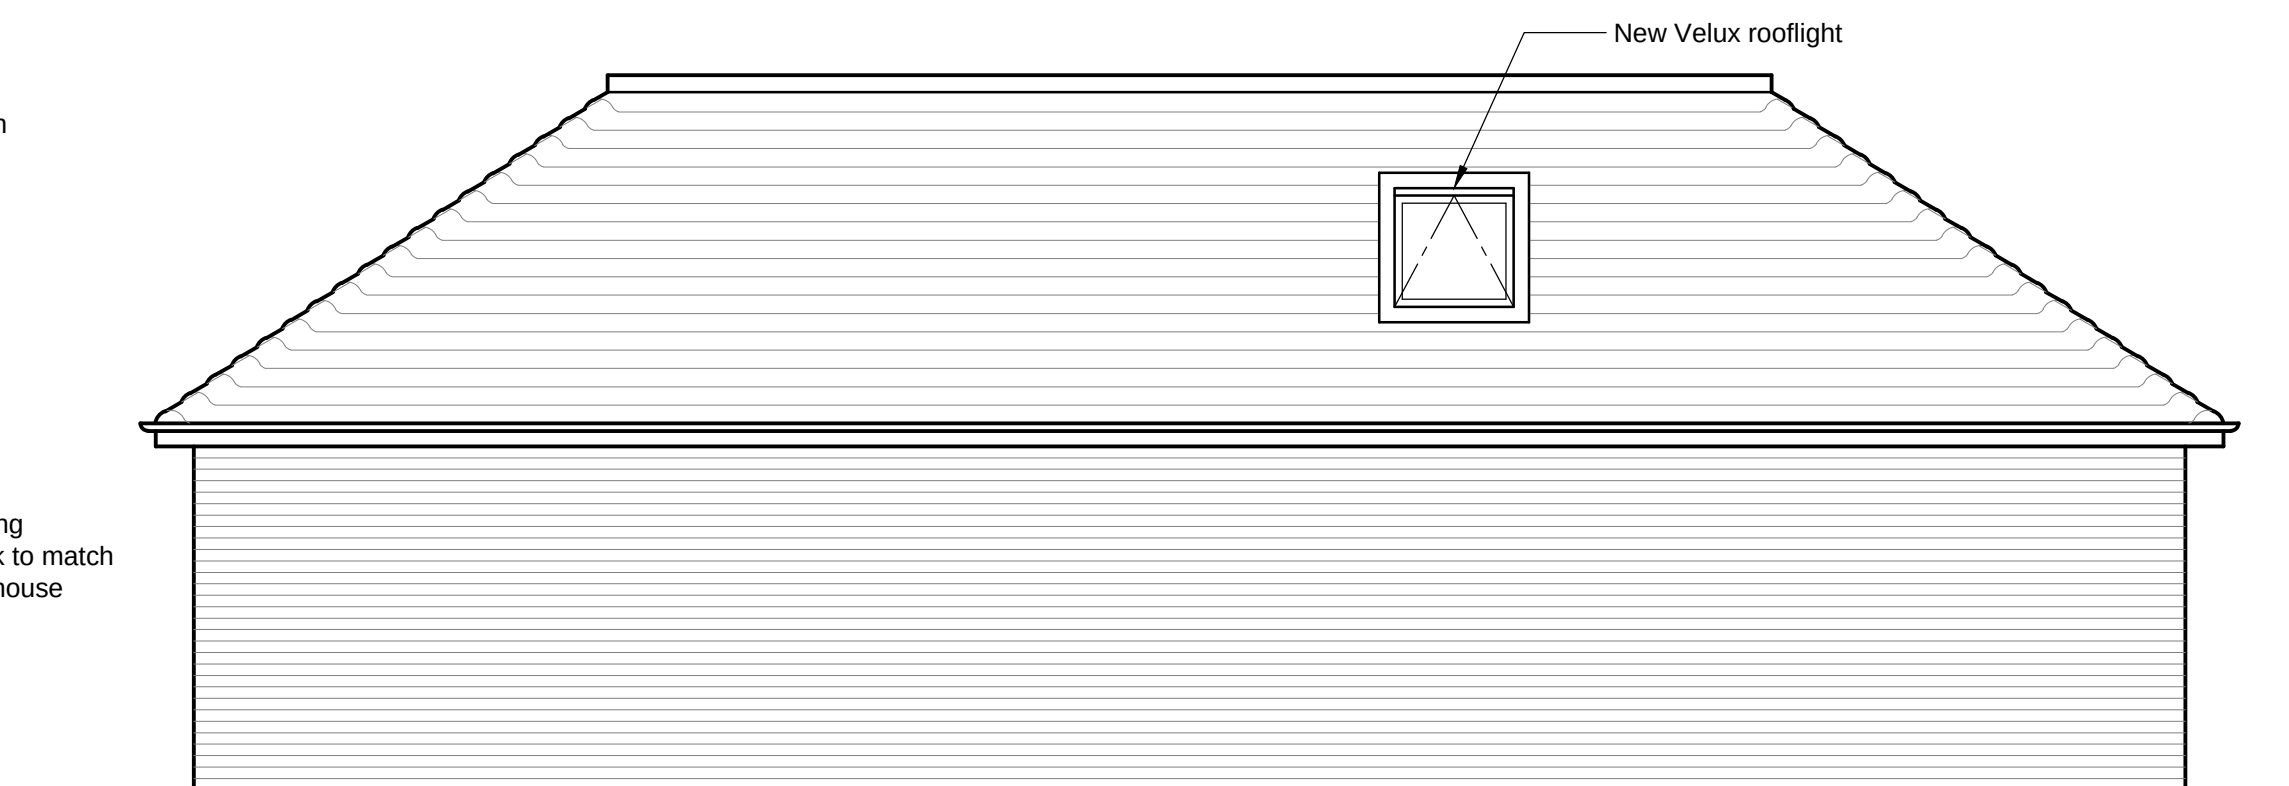


PROPOSED WEST ELEVATION



PROPOSED EAST ELEVATION

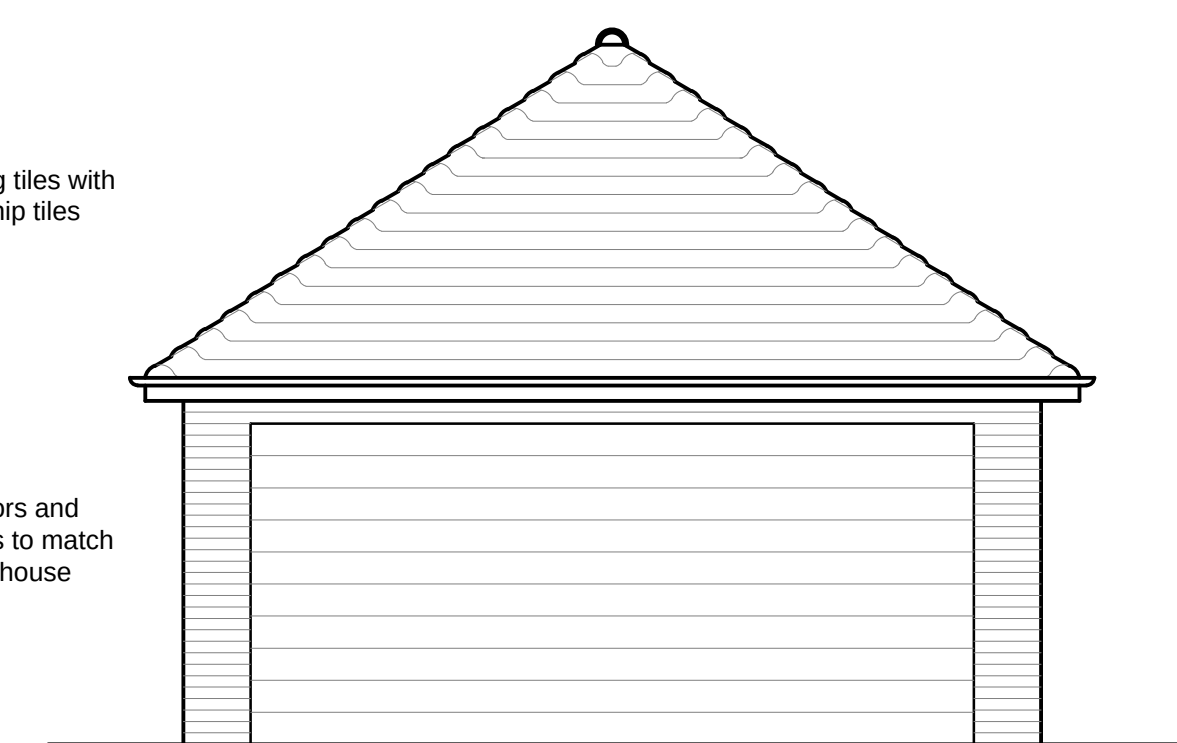

PROPOSED NORTH ELEVATION

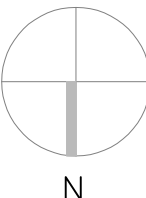 			
Anderson Gould Design Ltd. Suite 4/5 The Grange, 221 Southdown Road, Hove, Brighton, BN1 6PL Tel: 01323 917 5500 Email: info@agdesignltd.co.uk Web: www.agdesignltd.co.uk			
Architectural Design & Drafting Service			
Client: Mr & Mrs A, Leaves			
Project title, Proposed Extensions and Detached Garage 6 Greenfield Crescent Cowplain Hampshire PO8 9EH			
Drawing Title, Proposed Garage Floor Plans & Elevations		Date 23.01.13	
Drawing Status Planning		Drawn RG	
Checked		Checked	
JOB No. AG-13-04-004		SCALE 1:50	
REV		REV	
Copyright This drawing is the copyright of Anderson Gould Design Ltd. and may not be copied, altered or reproduced in any way or passed to a third party without written authority. Do not scale ©			