


SUPERSEDED

Scale for planning purposes only.
Contractors to confirm all dimensions before
commencing work on site or shop drawings.
STAINSBYARCHITECT to be notified of any
discrepancies.

Page 1 of 1

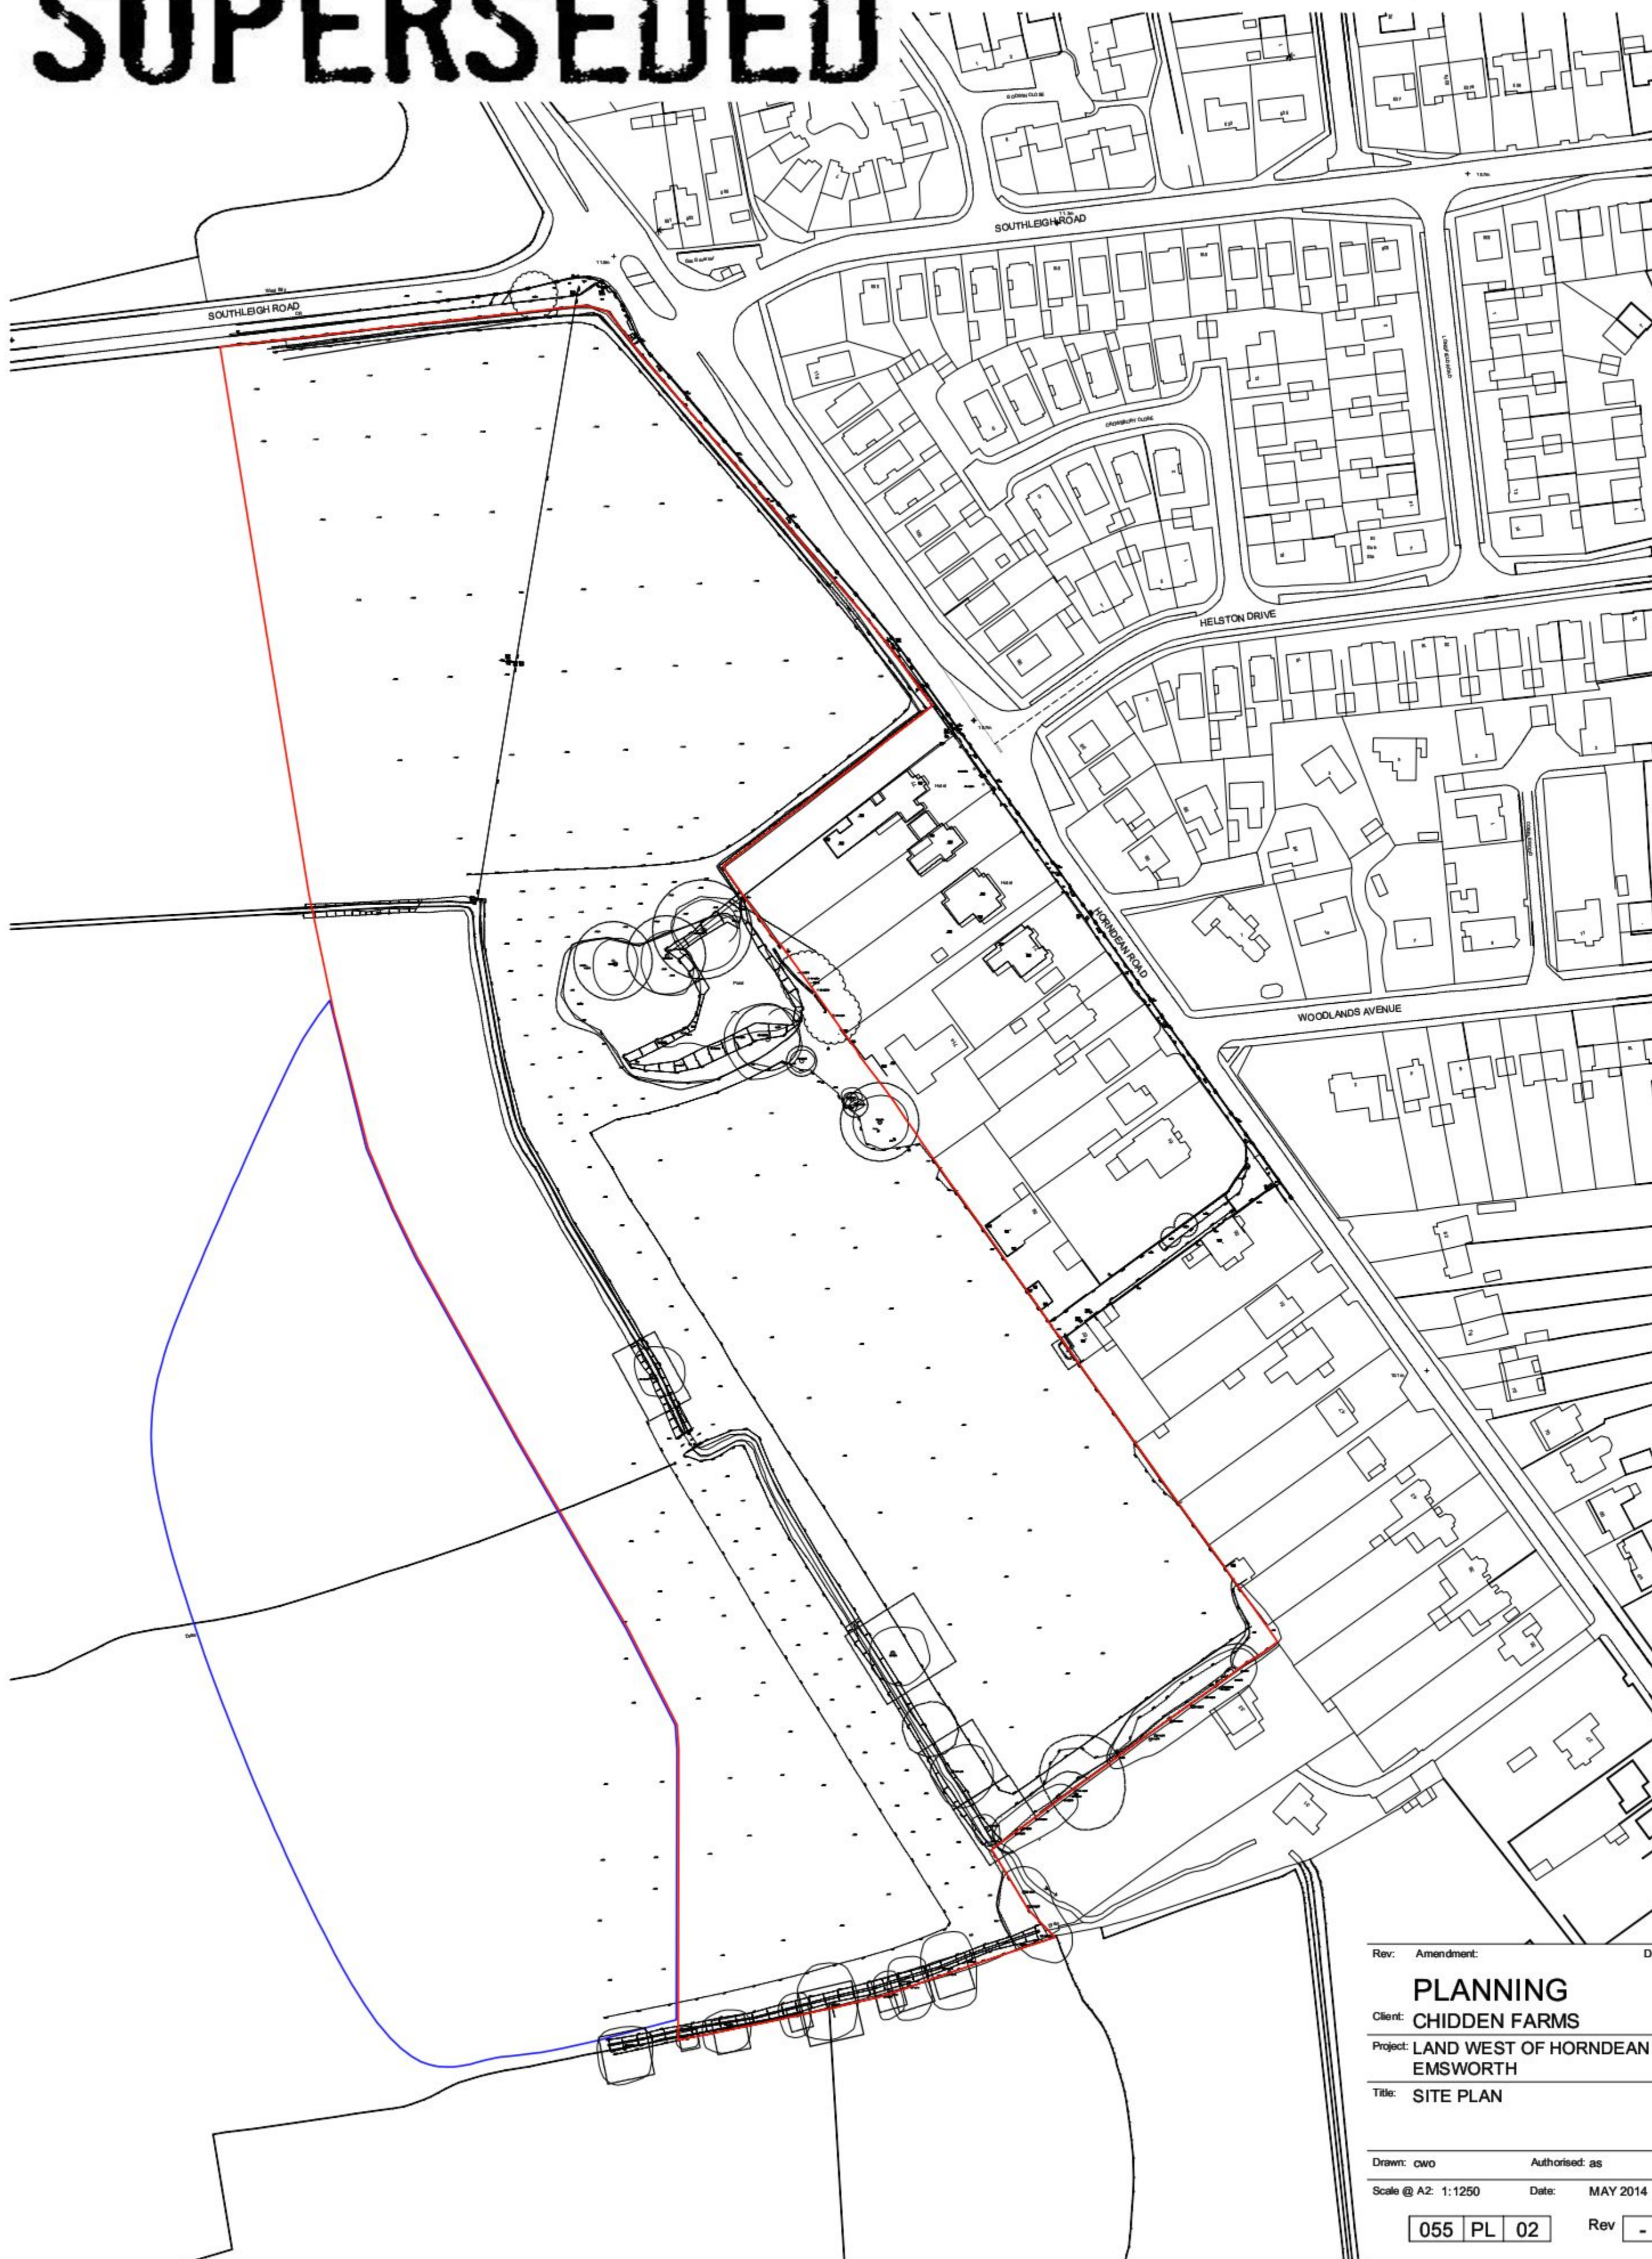

Rev:	Amendment:	Date:
PLANNING		
Client:	CHIDDEN FARMS	
Project:	LAND WEST OF HORNDEAN ROAD EMSWORTH	
Title:	SITE PLAN	
Drawn:	CWO	Authorised: as
Scale @ A2:	1:1250	Date: MAY 2014
055 PL 02		Rev -

STAINSBYARCHITECT

TAB HOUSE
TILFORD ROAD
HINDHEAD
SURREY
GU26 6RA
T 01428 607808
M 07775 357367
E andrew.stainsby@stainsbyarchitect.com



© Crown Copyright 2008. All rights reserved. Licence number 100020449