

1 new doors

2 new windows




3 new rooflight




4 tiles to match existing



5 brick to match existing

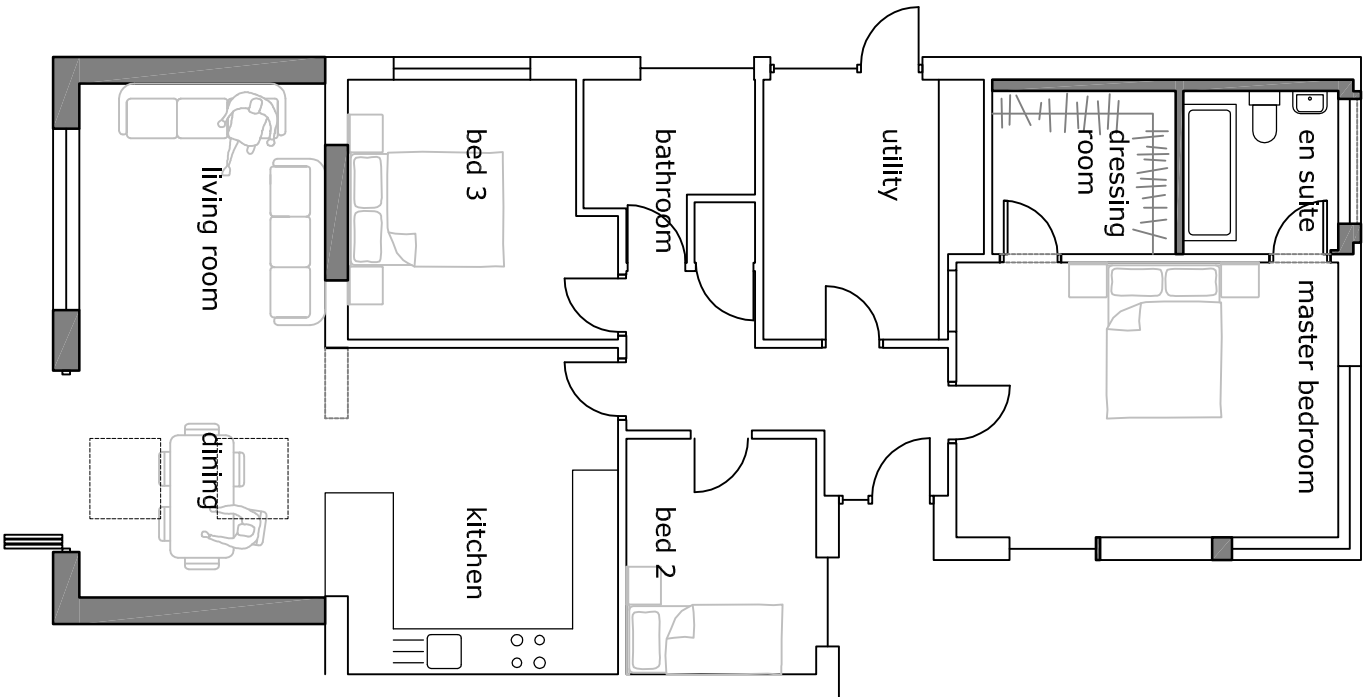


proposed floor plan

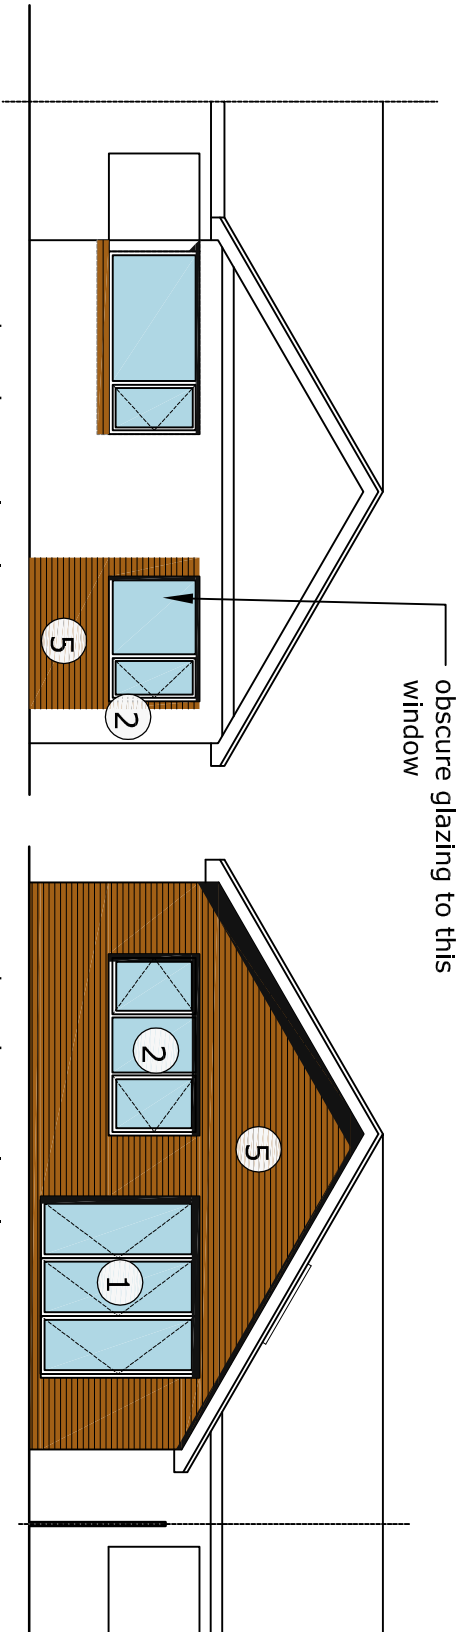

proposed south east elevation

proposed north west elevation

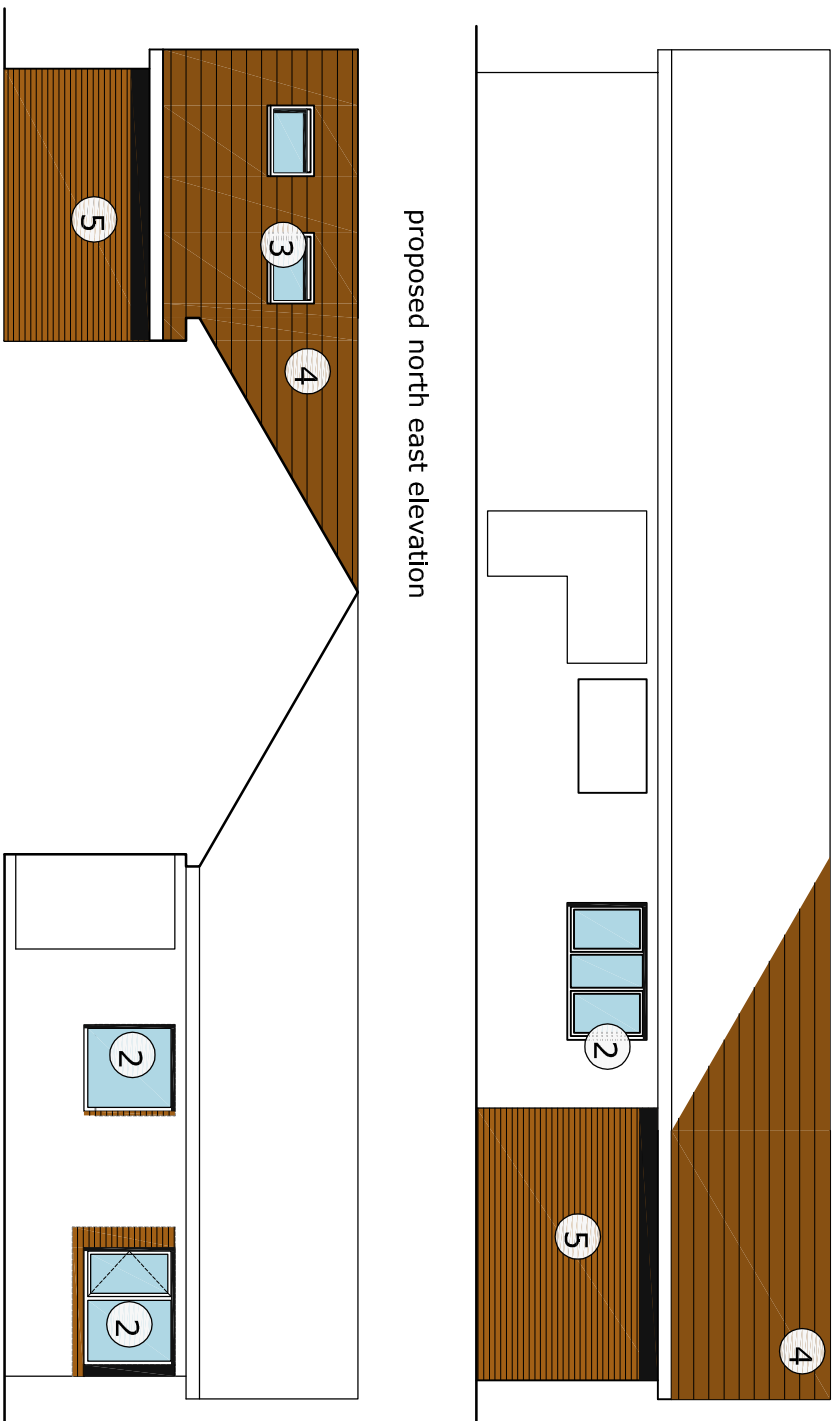

proposed north east elevation


proposed south west elevation

planning issue only

this drawing is not for construction
this drawing is the property of:
dwell design
28 beaconsfield avenue
cosham
portsmouth
po6 2pt

revisions
-/-

scale bars
1:100

 

scale
1:100 @ A3

job name
13 keats close

date
sept 12

job number
14005

drawing number
(pl)03

drawing name
proposed plan
and elevations

status
planning

revision
-

dwell design
ltd