




FRONT ELEVATION


- angular ridge tile
- concrete interlocking roof tiles
- upvc rainwater goods
- upvc eaves & verge
- artificial timber weatherboarding
- clay facing brickwork
- lead covered porch roof
- upvc windows
- timber door with fanlight

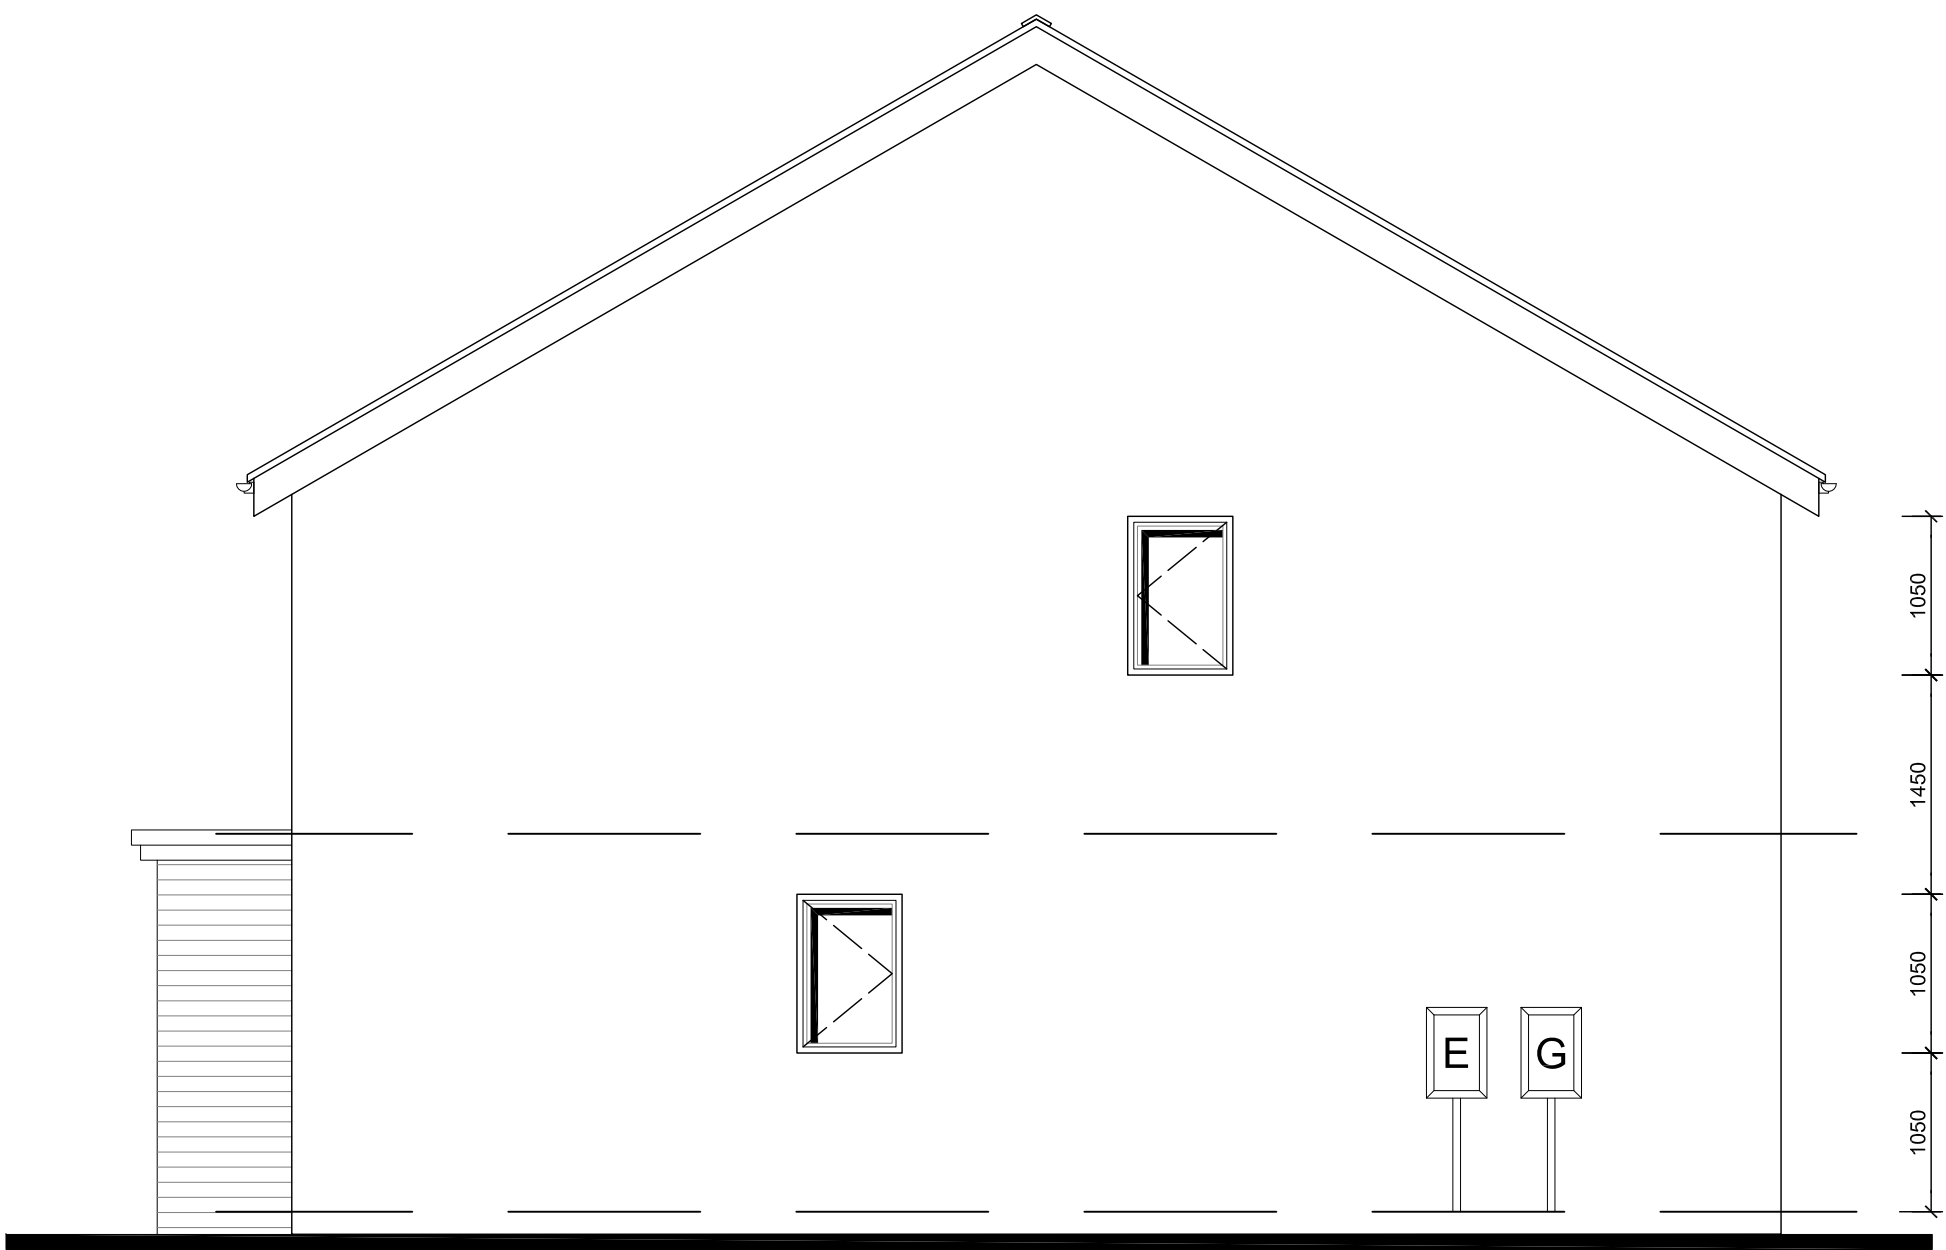


SIDE ELEVATION



REAR ELEVATION

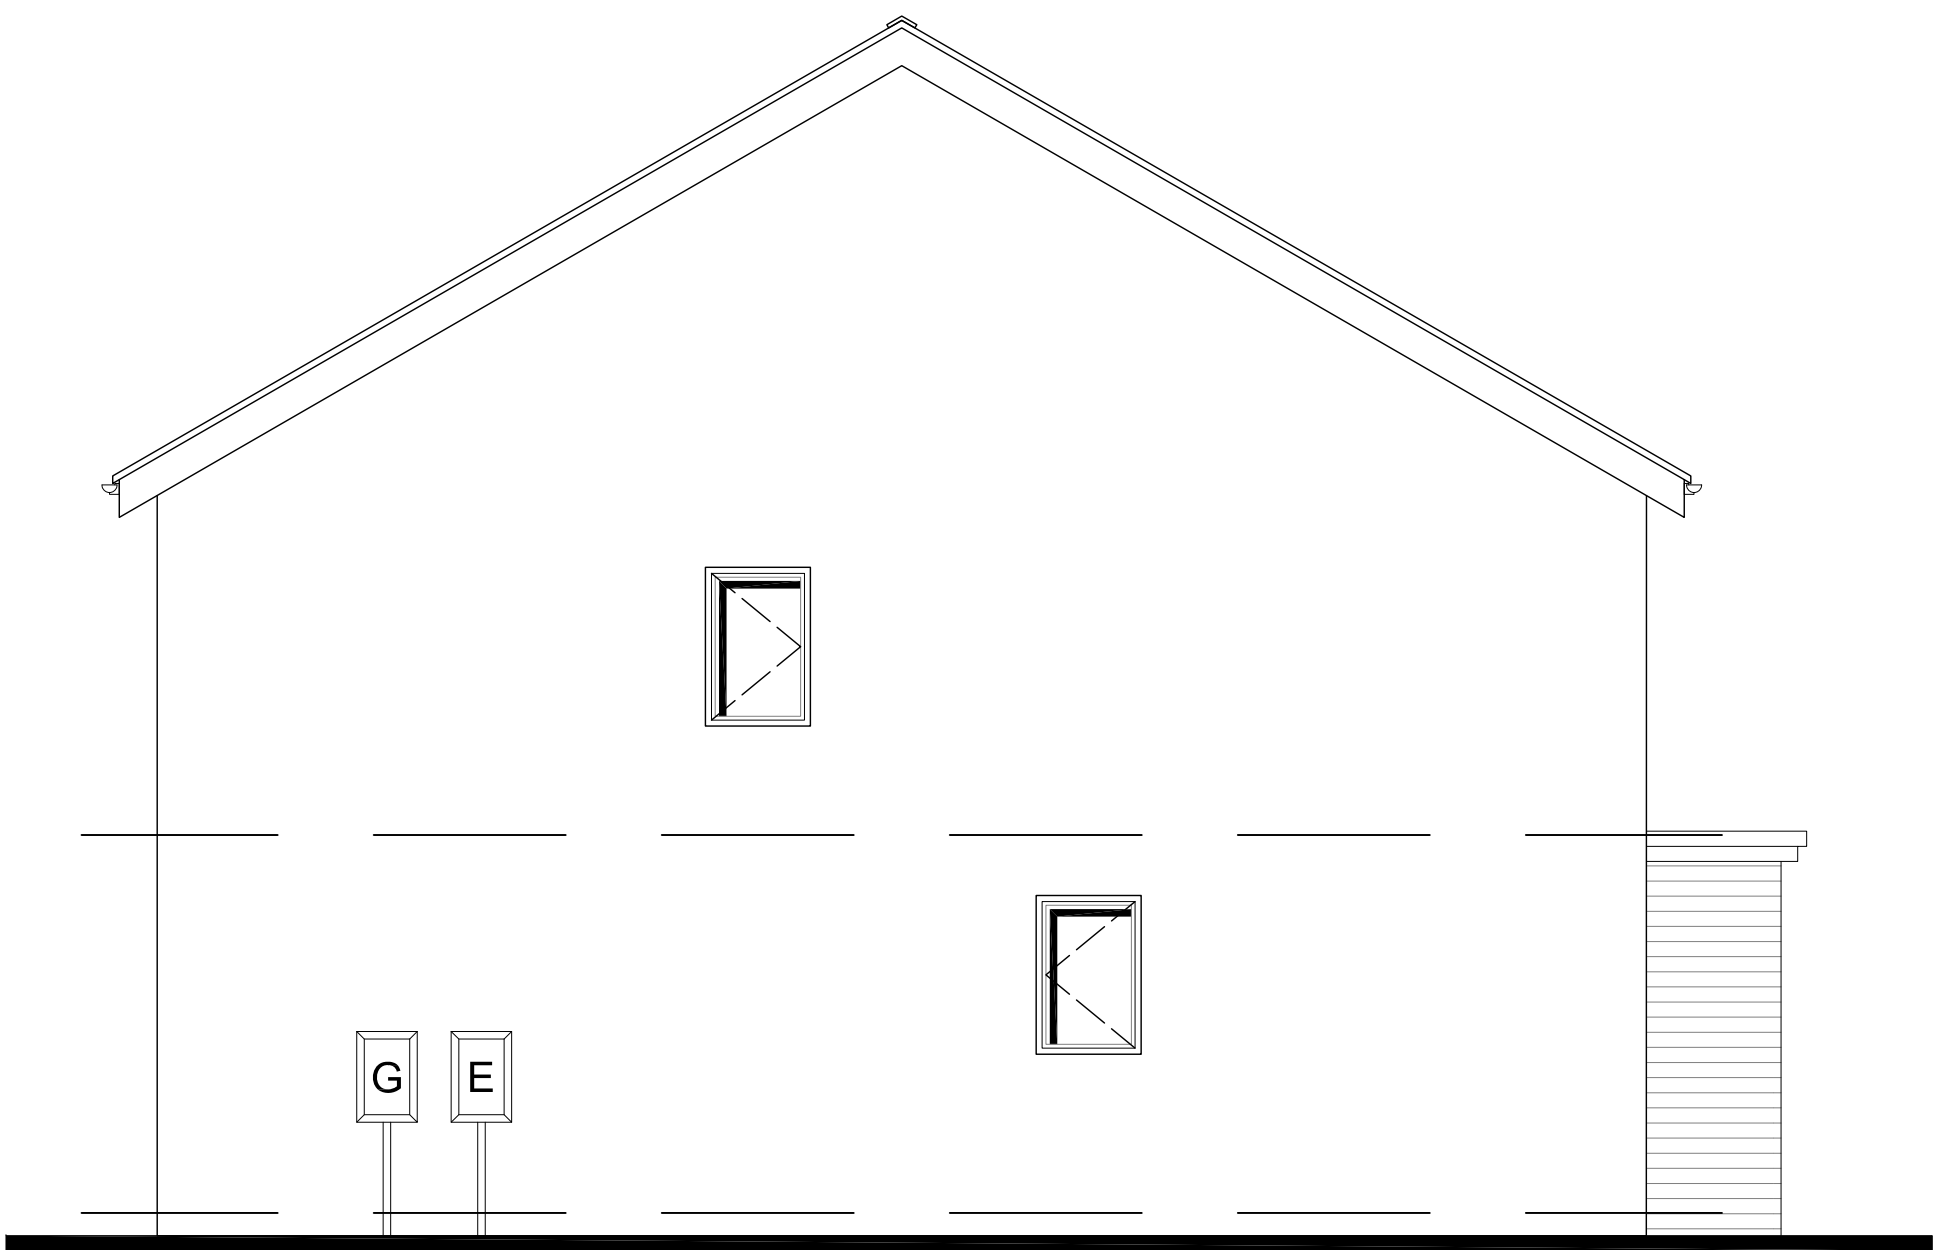

SIDE ELEVATION

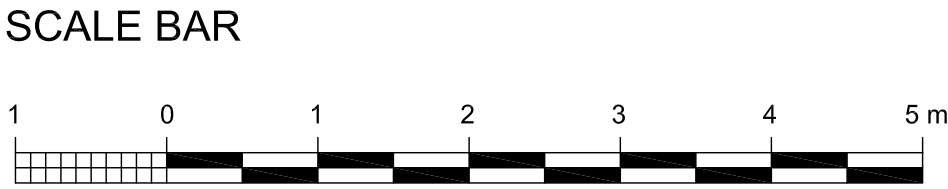

| REVISION | DATE | COMMENTS | TITLE                  |           | AUTHOR / CHECKED |  |
|----------|------|----------|------------------------|-----------|------------------|--|
|          |      |          | HOUSE SH39 (PORTSDOWN) |           |                  |  |
|          |      |          | DETAIL                 |           |                  |  |
|          |      |          | PLANNING 2 of 2        |           |                  |  |
|          |      |          | DATE                   | SCALE     |                  |  |
|          |      |          | FEB 2014               | 1:50 @ A1 | 1:100 @ A3       |  |
|          |      |          | DRAWING No.            | REV.      | AUTHOR / CHECKED |  |
|          |      |          | 10774 - P.01.41        | -         | AC/PF            |  |
|          |      |          | DRAWING-STATUS         | PLANNING  |                  |  |

LHC GROUP

www.lhc.net

☐ EXETER

☐ PLYMOUTH

☐ SOUTHAMPTON

01392

01752

08450

444334

669368

714565

CONTRACTORS MUST CHECK ALL DIMENSIONS ON SITE. ONLY FIGURED DIMENSIONS ARE TO BE WORKED FROM. DISCREPANCIES MUST BE REPORTED TO THE ARCHITECT BEFORE PROCEEDING. © THIS DRAWING IS COPYRIGHT.