



Revisions

A	07/02/14	Floor plans updated to suit planning	AJH
comments dated 24/01/14.			

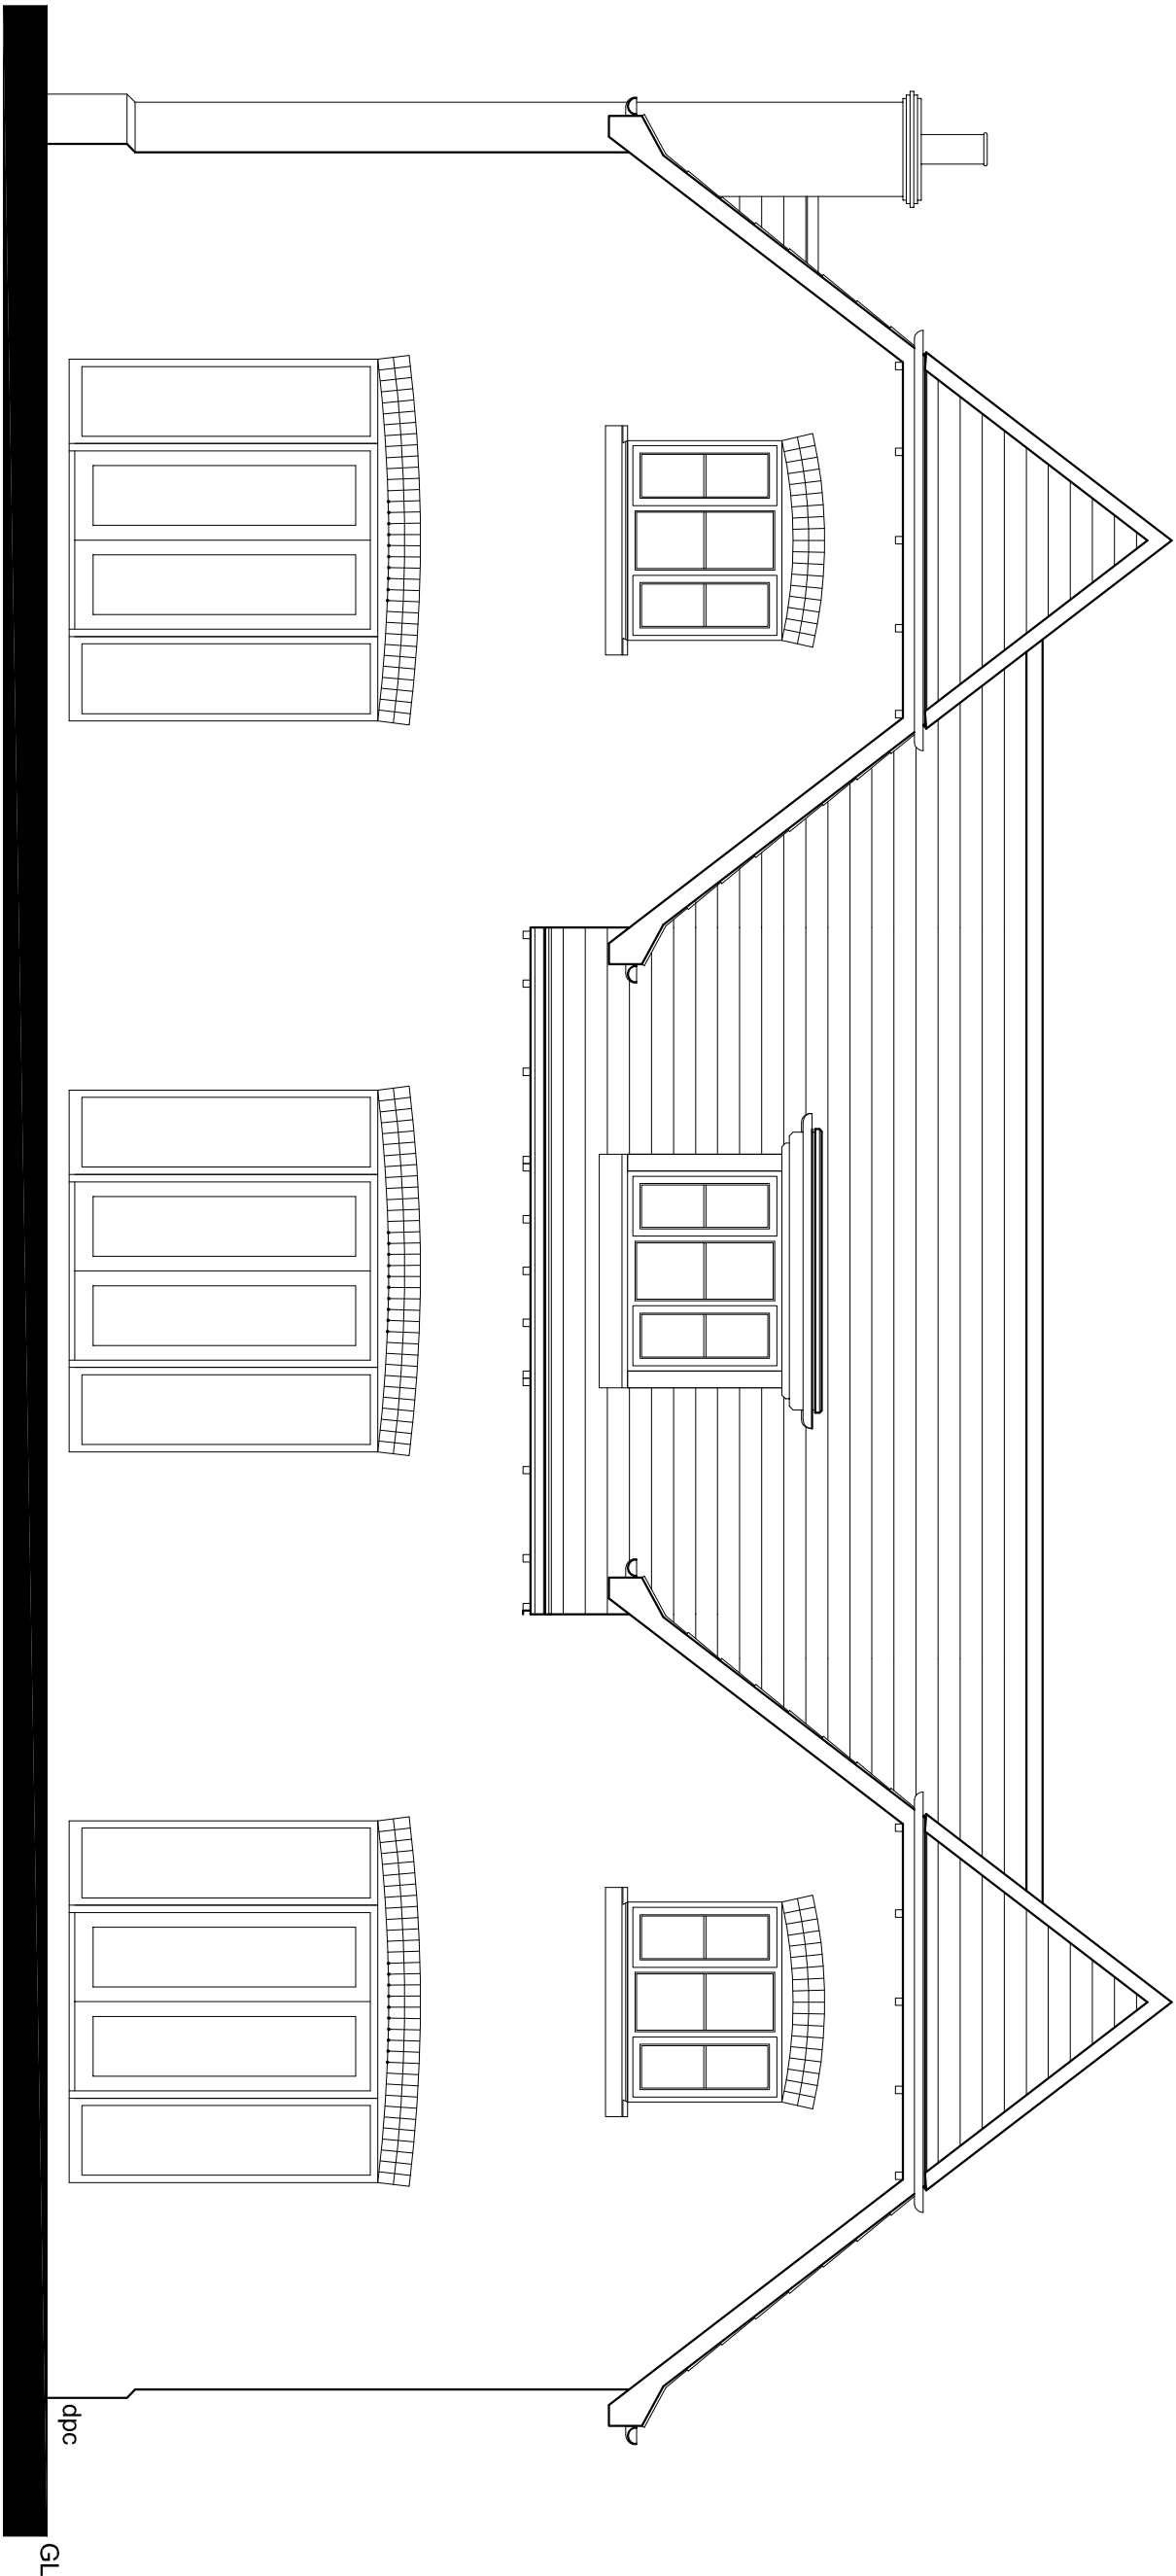

Proposed Rear Elevation

 

JON DALE ARCHITECT LTD.

Jon Dale RIBA 7 Crestwood View, Eastleigh, Hampshire, SO50 4NF Tel: 07787 575126 E-mail: jondalearchitect@gmail.com

Project	Bedhampton School Yard			Title	Rear Elevation		
	Havant Road				3No. New Dwellings		
	Bedhampton						
Scale	Date	Drawn	Checked	Job No.	Drawing No.	Revision	
1:50 @ A3	17/12/2013	AJH		JGM1312-01	CD004	A	