



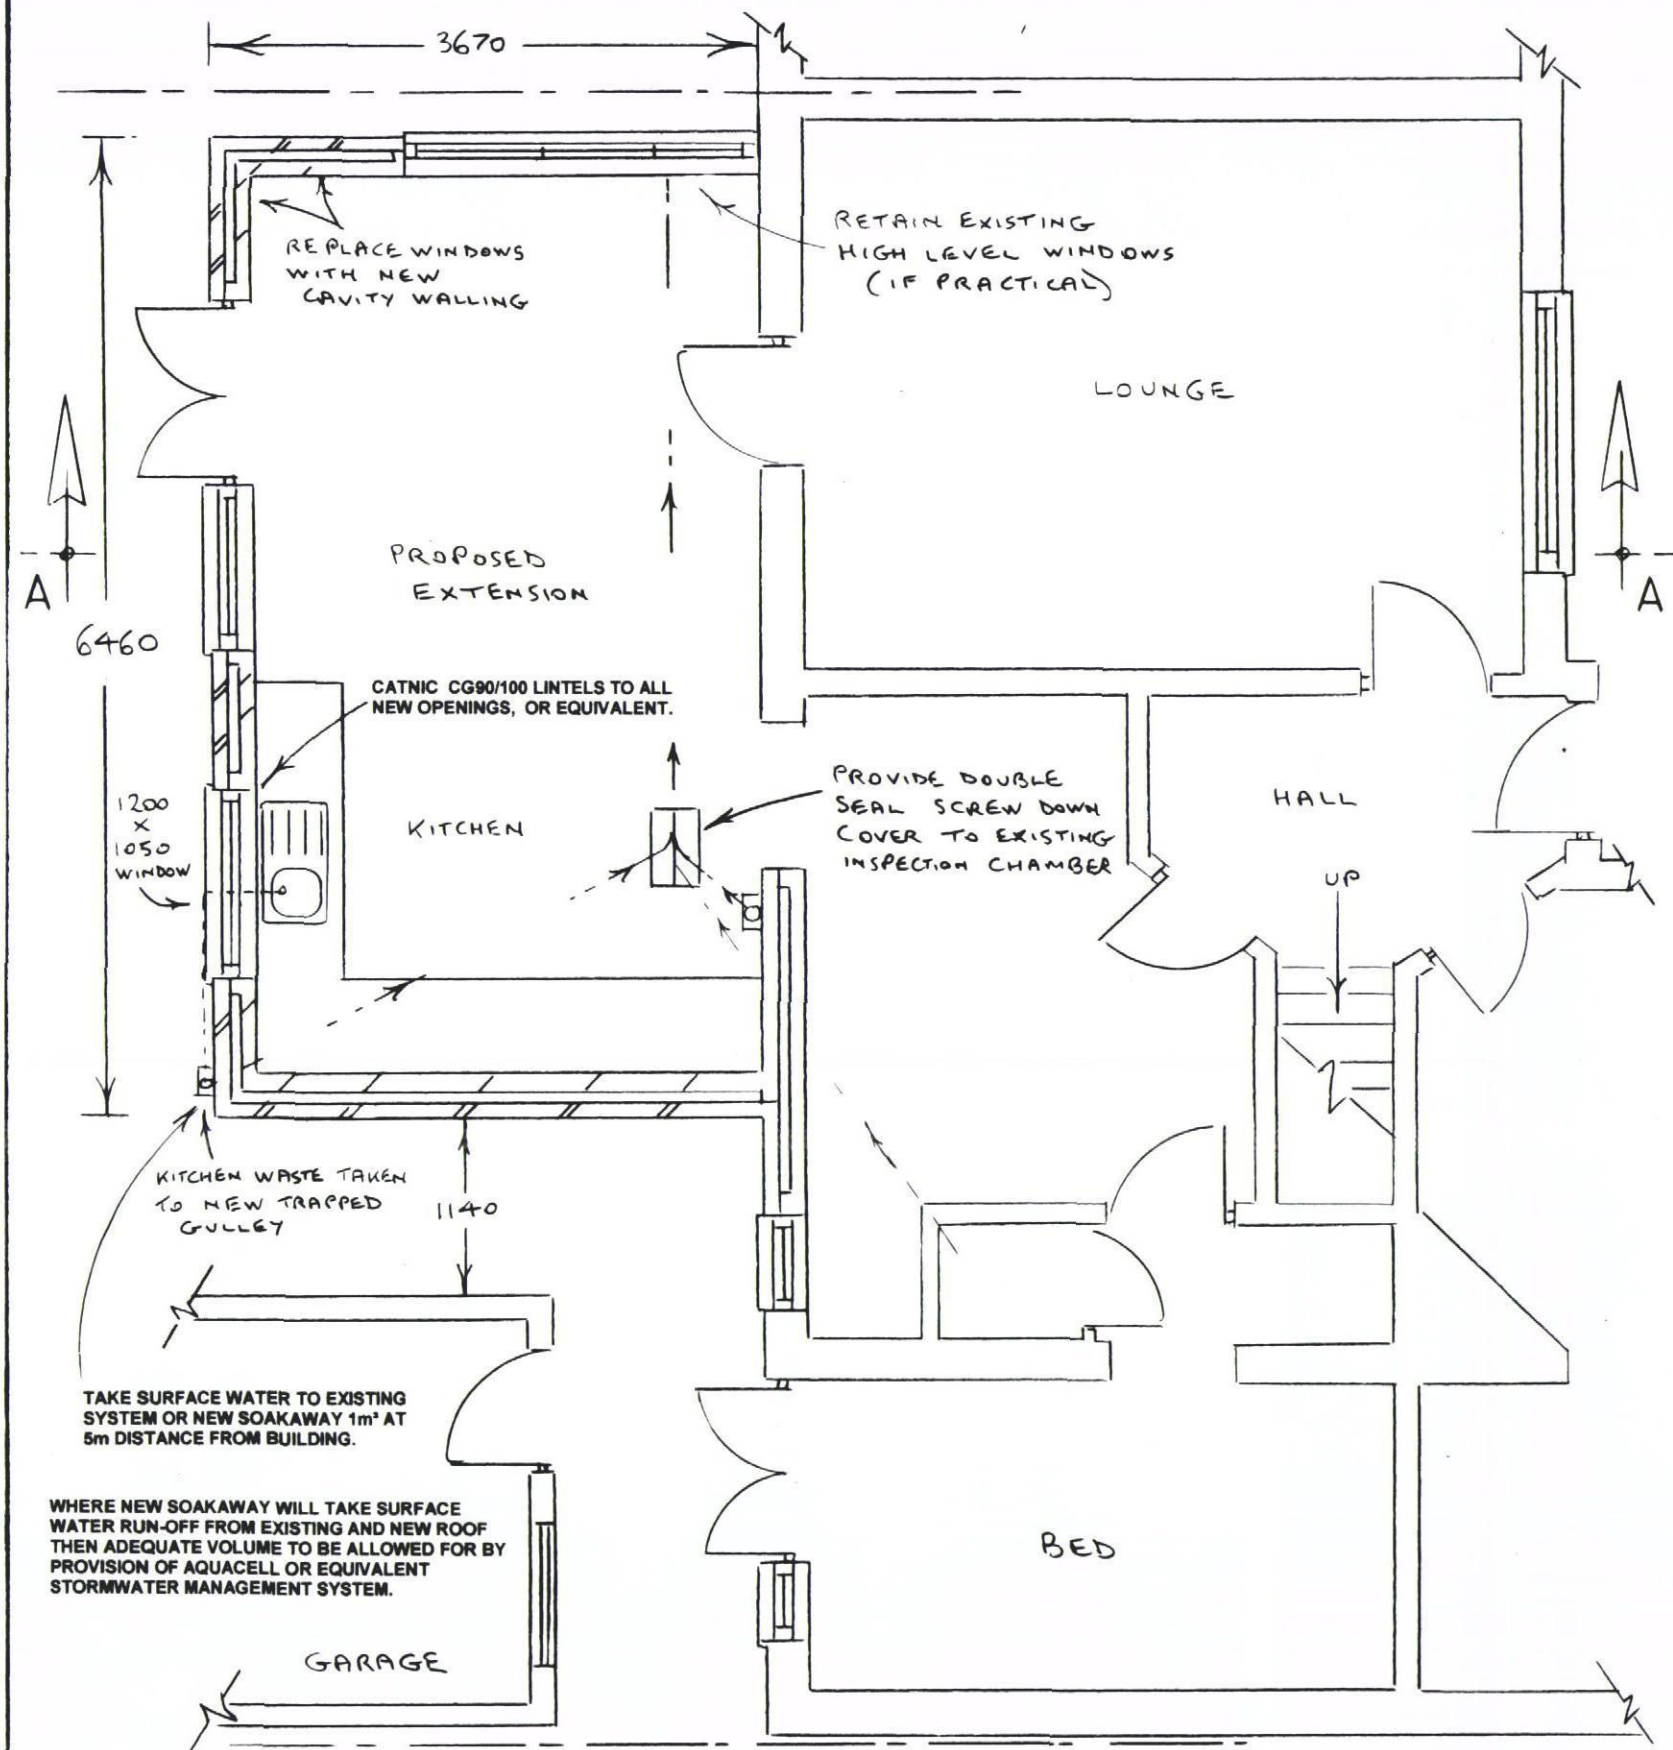

PROPOSED GROUND FLOOR 1:50

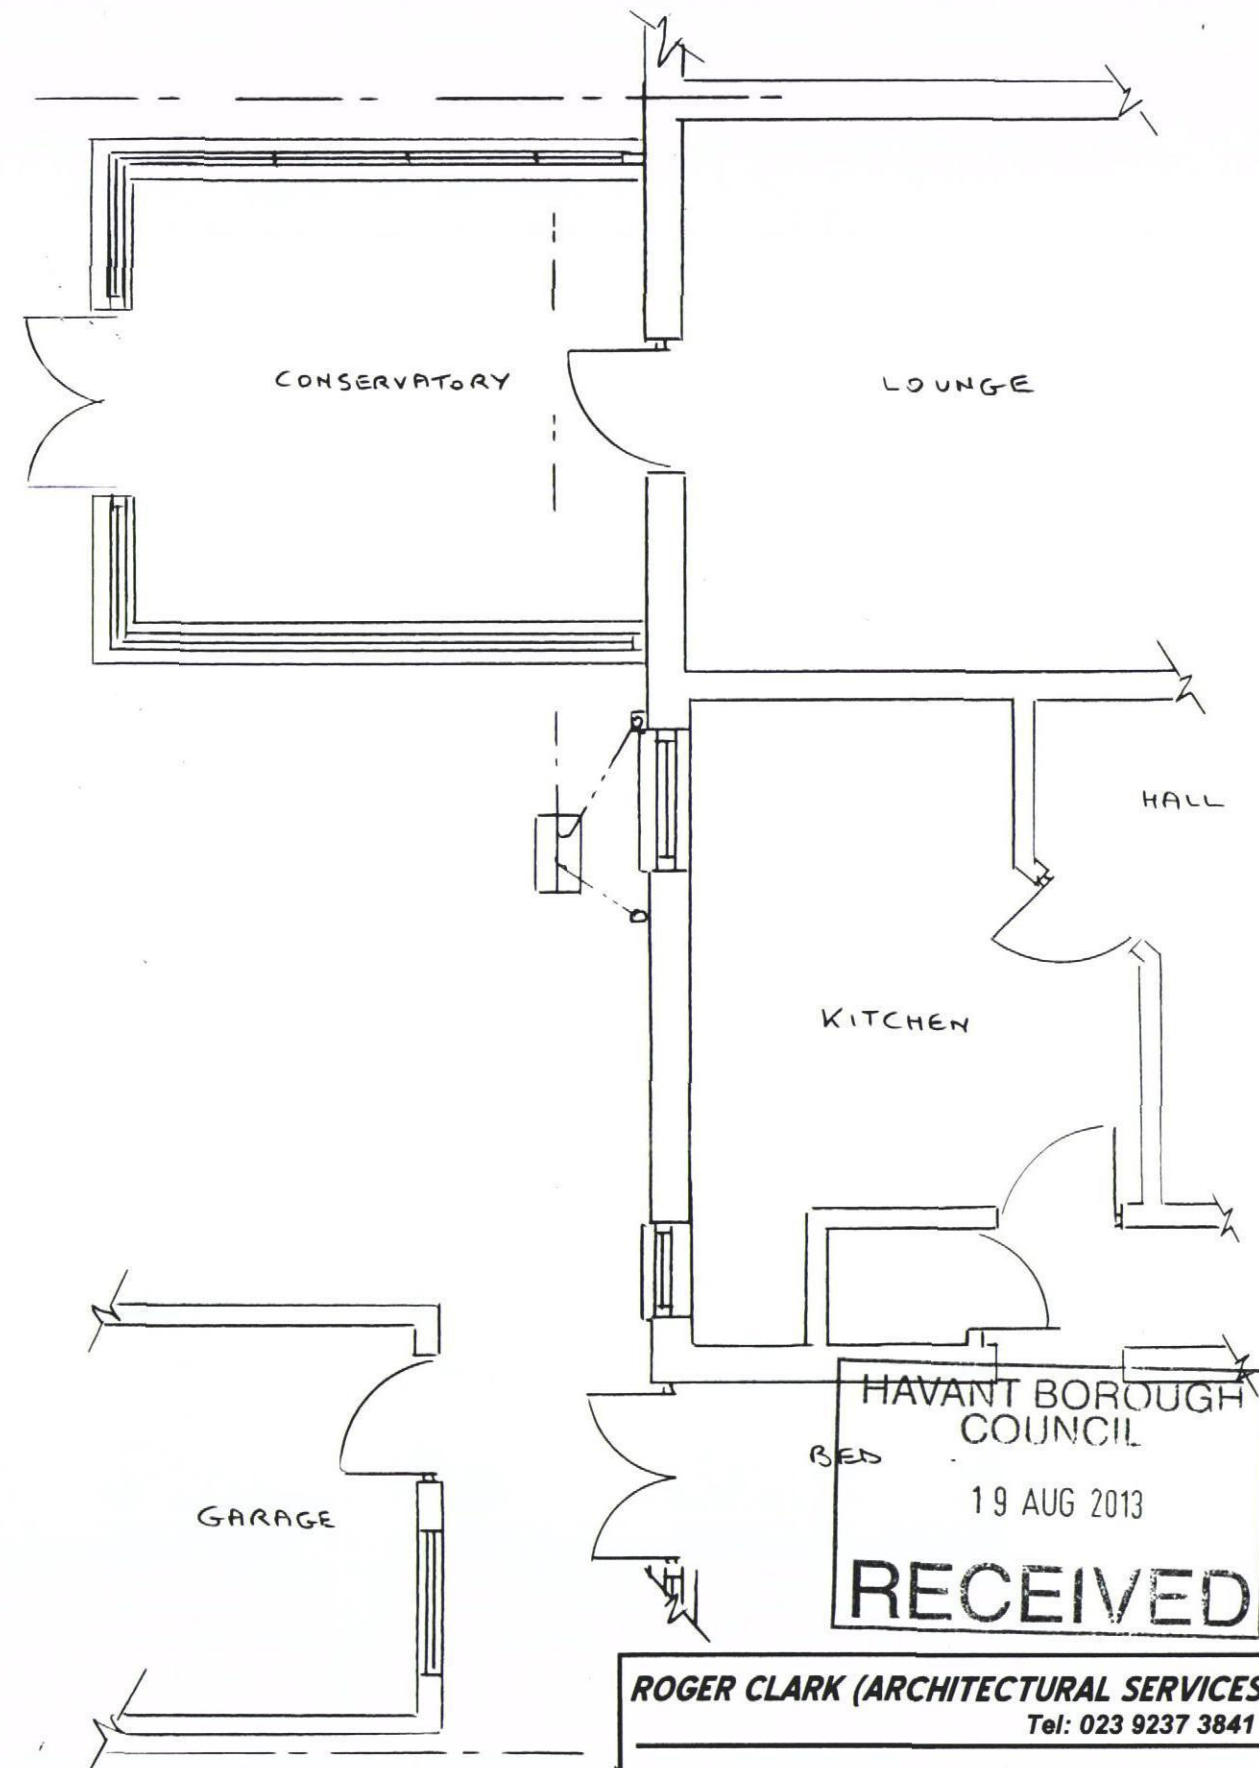

EXISTING GROUND FLOOR

HAVANT BOROUGH
COUNCIL
19 AUG 2013
RECEIVED

ROGER CLARK (ARCHITECTURAL SERVICES)

Tel: 023 9237 3841

PLAN No: 240/353 / 5

Floor Plans Scale: 1:50

Drawing:

PROPOSED EXTENSION

20 BOUNDARY WAY

HAVANT