




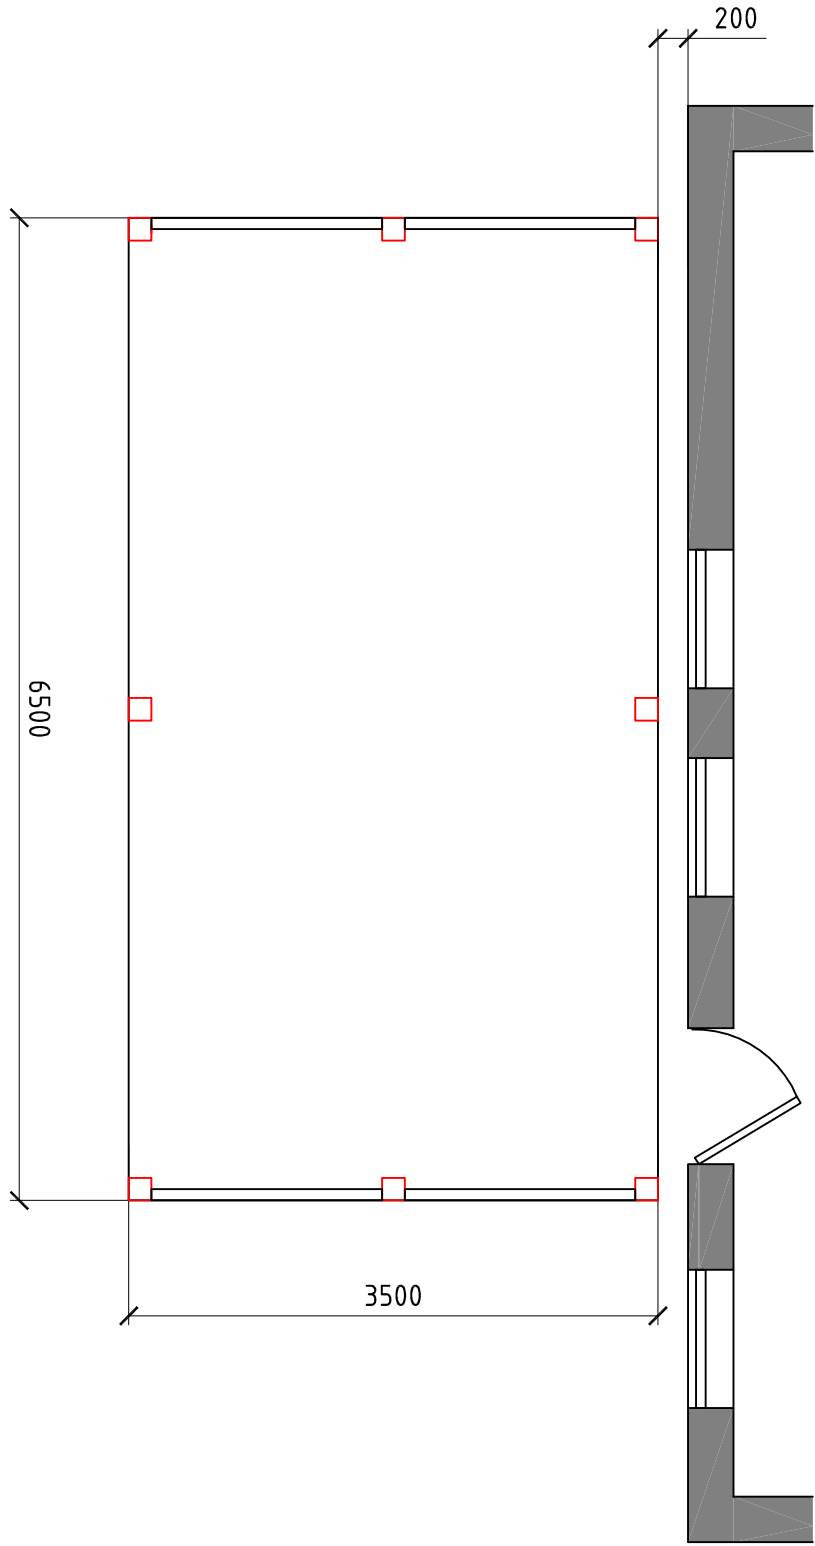



Proposed West Elevation

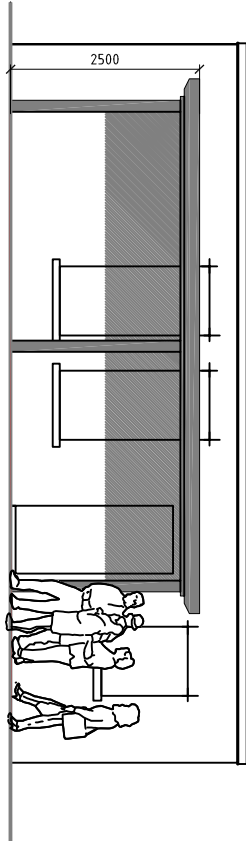


Existing West Elevation

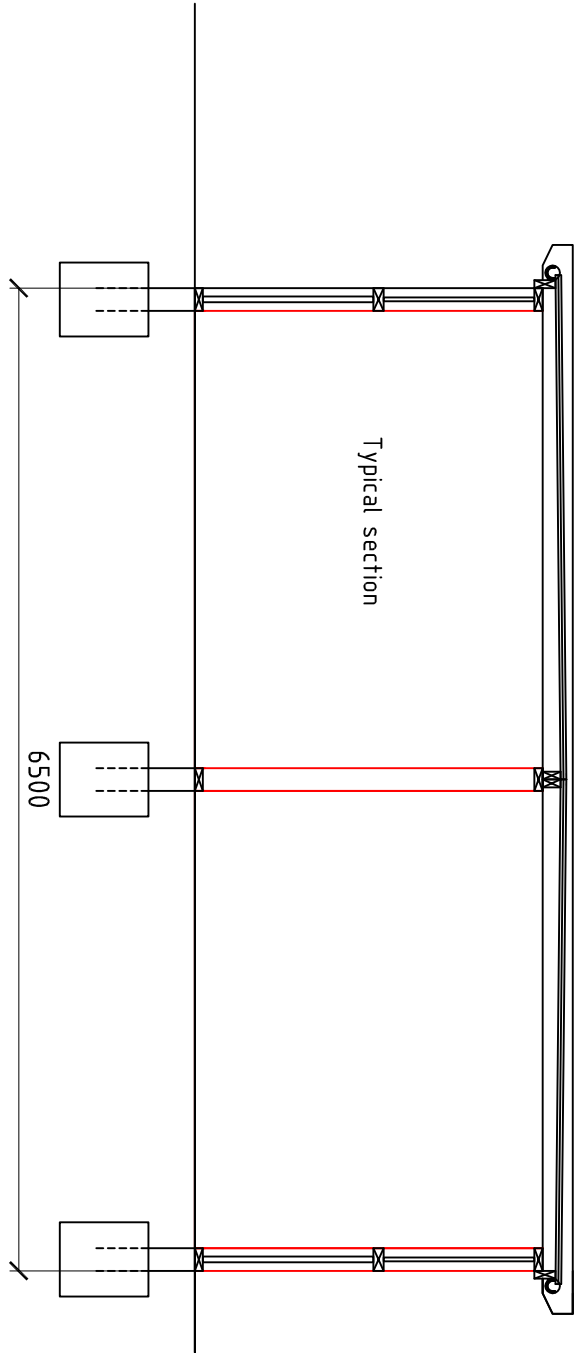


Proposed Shelter Position

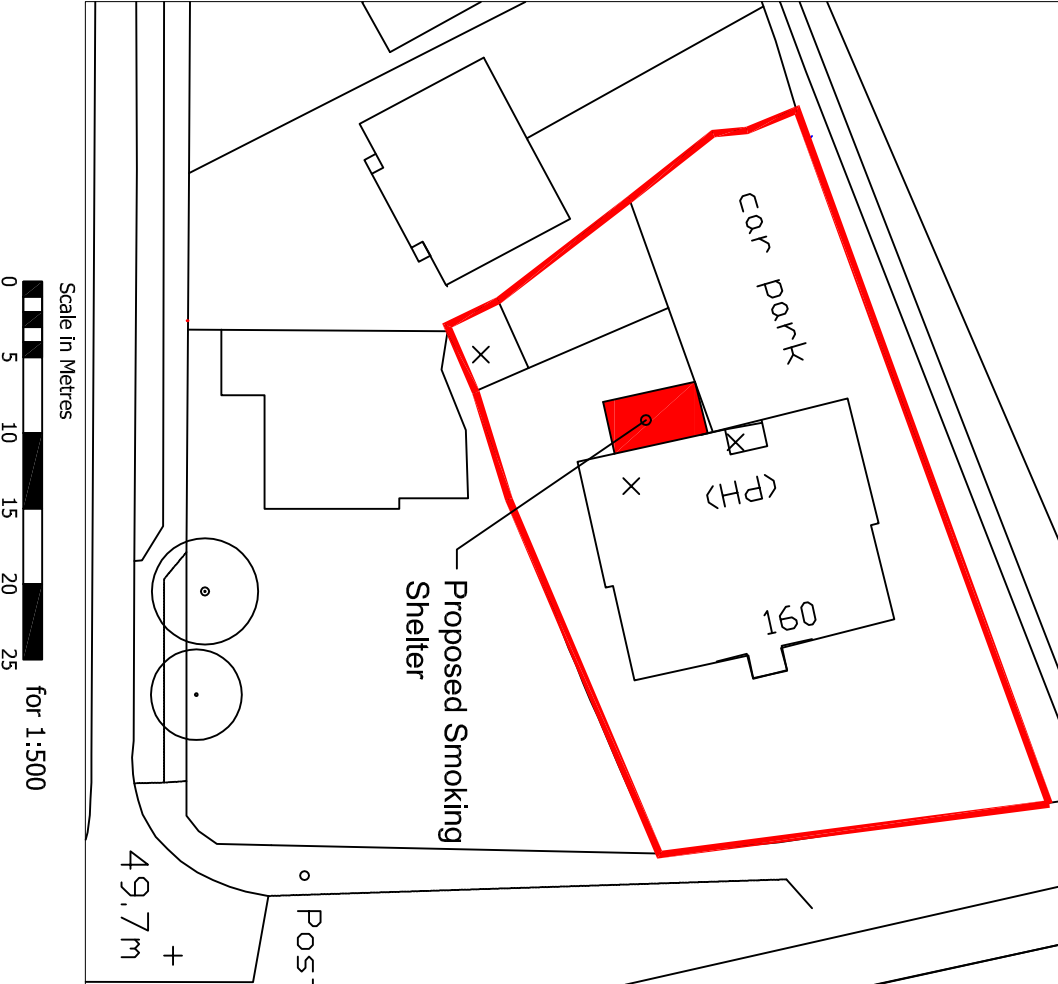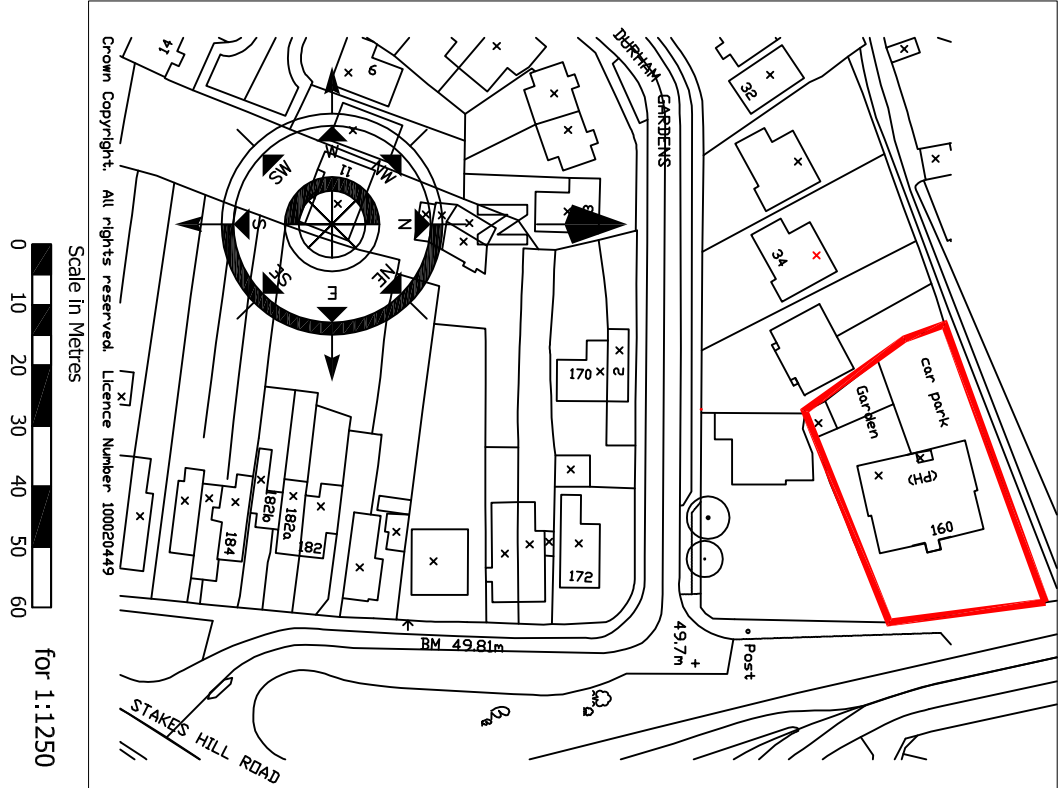

Proposed North Elevation

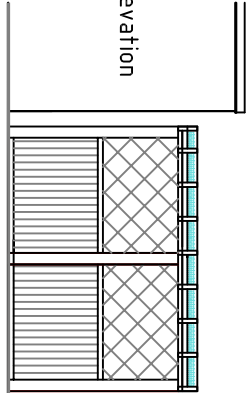

Proposed East Elevation

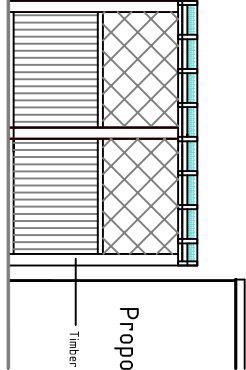

01	Revised position and structure	10-3-15	CPE
Revision	Description	Date	DRAWN

Project:

Fox & Hounds
Stakes Hill Road
Waterlooville
Hampshire

Drawing Title:

Location & Block Plan

Chris Flint Associates Ltd
CHARTERED SURVEYORS - PROJECT MANAGERS
DEVELOPMENT CONSULTANTS

Drawn By	Date	Checked By	Date	Approved By	Date
CF	19/01/15				
CFA	FULL	01	01	1:1250-500	100 - 50 @A2

PLANNING

2 Emerald Close Waterlooville Hants PO7 8NZ
tel: 023 92 432484 fax: 023 92 358554
Email: chrisflintassociates@gmail.com