


EAVANT BOROUGH COUNCIL
DEVELOPMENT CONTROL
30 APR 2014
RECEIVED

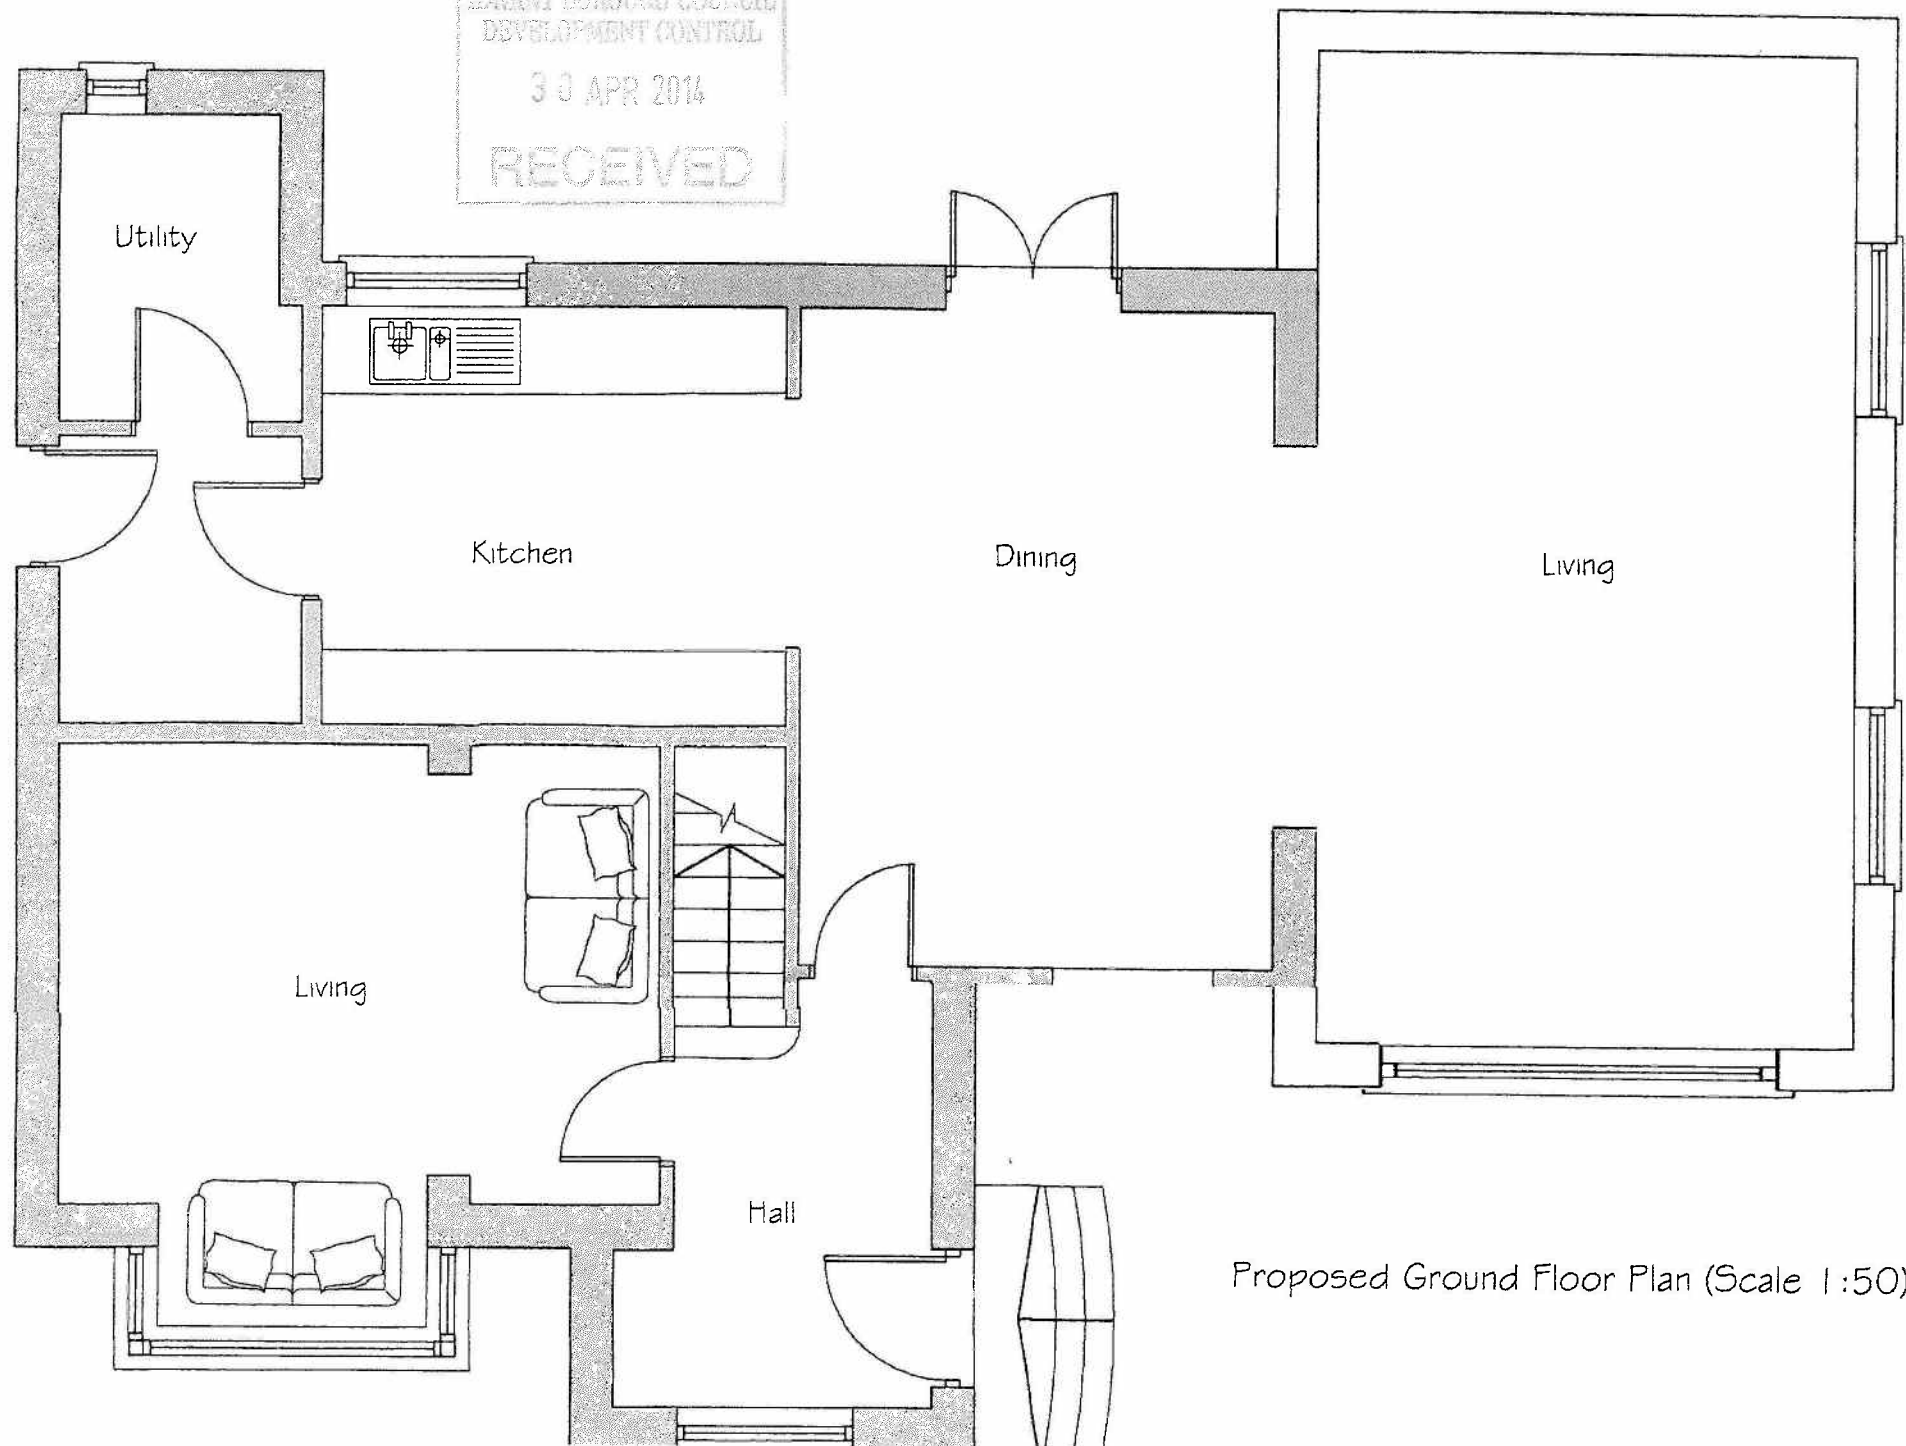

Proposed Ground Floor Plan (Scale 1:50)