



Not more than 9m to ridge

Brick colour cast stone

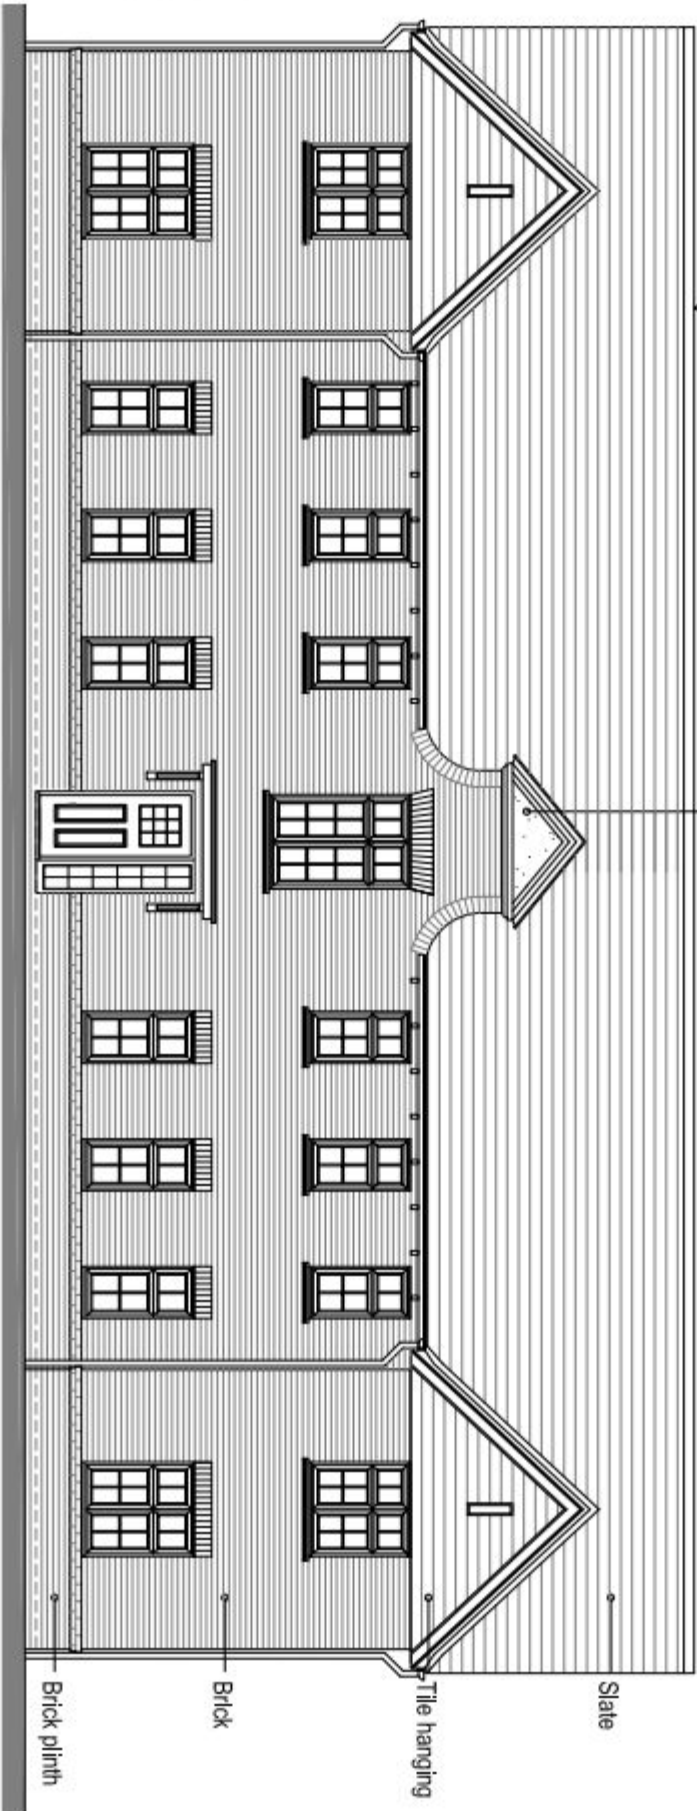

Front Elevation

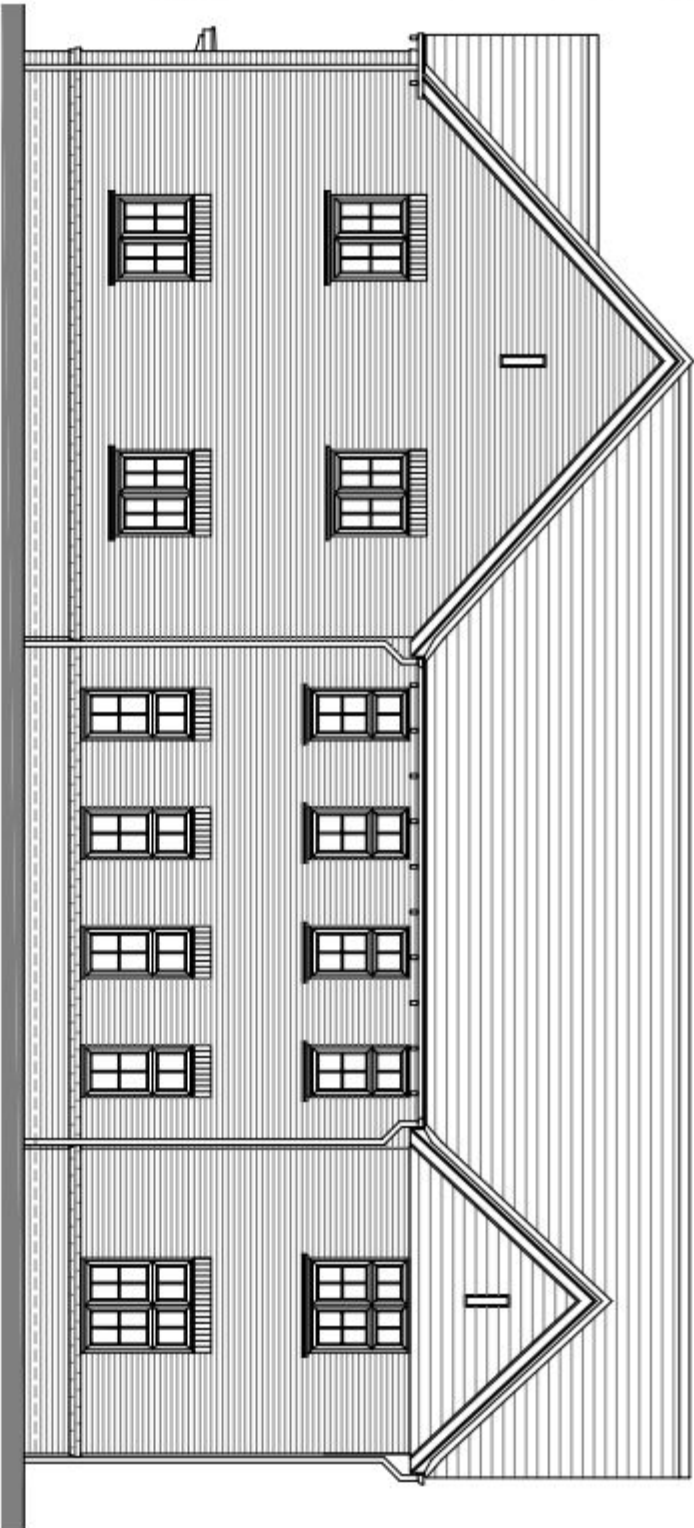

Side Elevation

scale 1:100



NOTES

Permission is granted to scale from this drawing for the purpose of Local Authority Planning Approval only. In all other circumstances DO NOT scale from this drawing. Please contact this office for any additional information required.

Contractors, Sub Contractors and Suppliers are to check all relevant dimensions and levels of the site and building before commencing any shop drawings or building work. Any discrepancies should be recorded to the Architect.


Where applicable this drawing is to be read in conjunction with the Consultants' drawings.

This drawing is the copyright of Tellow King Ltd & All rights reserved.

Ordnance Survey Data © Crown Copyright. All rights reserved. Licence No. 100007359

REV	DESCRIPTION	DATE	AUTH	CHKD
-----	-------------	------	------	------

PLANNING

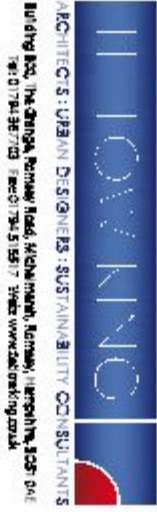

PROJECT

Berewood, Phase 2
Waterlooville
For: Redrow Homes (Southern)

DRAWING

Flats Block E
Plots 176-181
Elevations sheet 1 of 2

SCALE	DATE	AUTHOR	CHKD
1:100 @ A3	Jan 2014	AS	
JOB NO.	DRAWING NO.	REV	
REDR130524	P.176-181.e1		