


NOTES:


This drawing has been prepared for the purpose of Planning and/or Building Regulations approval only, and is not to be used for any other purpose.

All dimensions to be checked on site and any discrepancy notified to The Martin Ralph Group. Written dimensions are to be used in preference to scaled dimensions.

This drawing is the property of The Martin Ralph Group and must not be reproduced, in part or whole, or deviated from, without their permission.

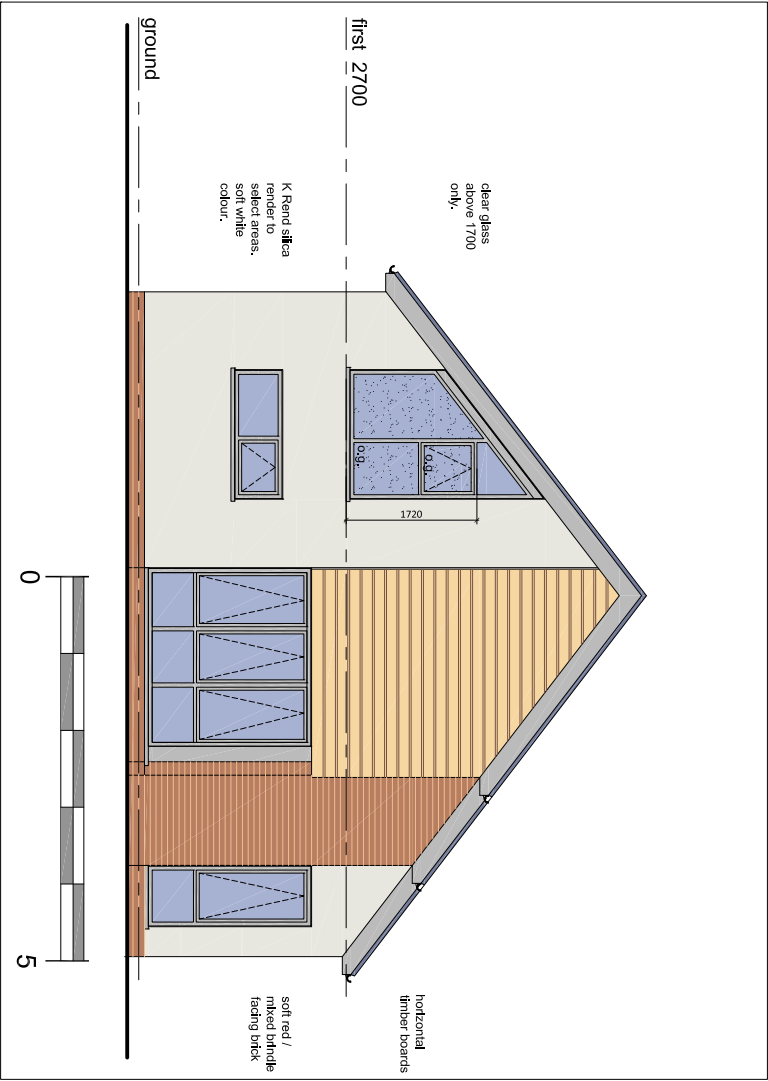


FRONT ELEVATION - Unit 1

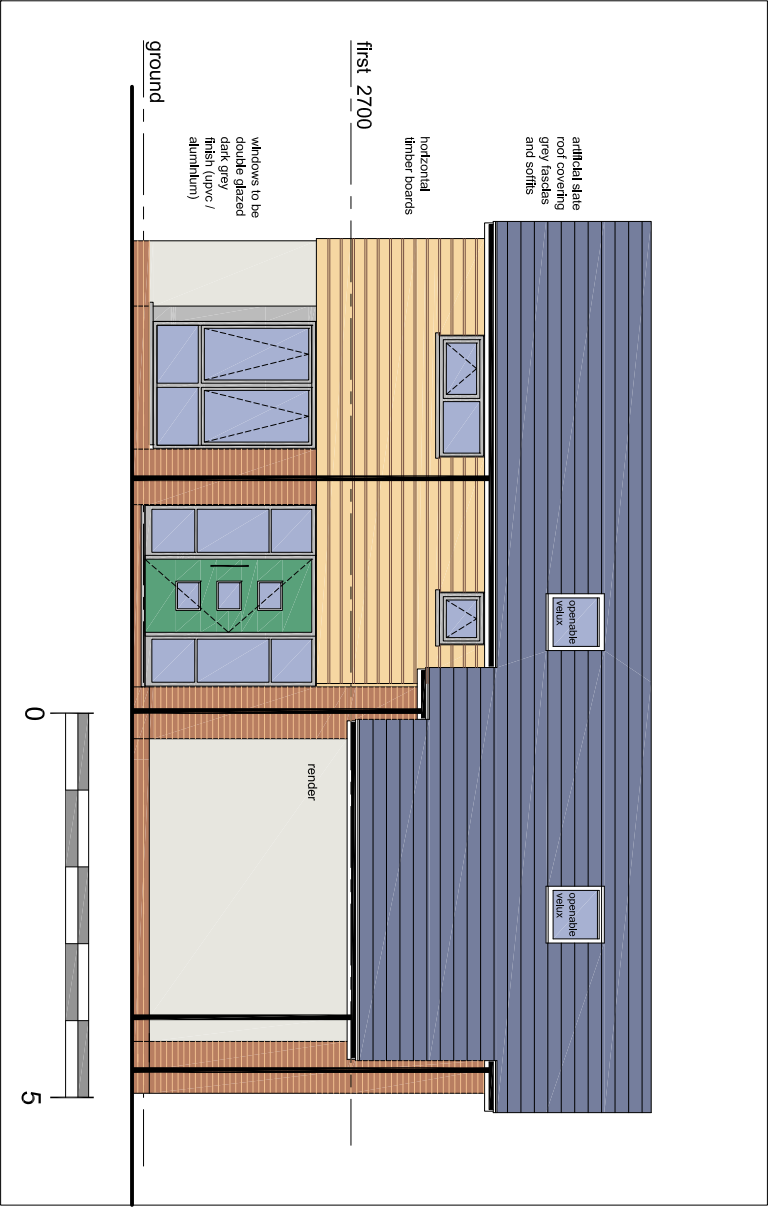

SIDE ELEVATION - Unit 1



REAR ELEVATION - Unit 1

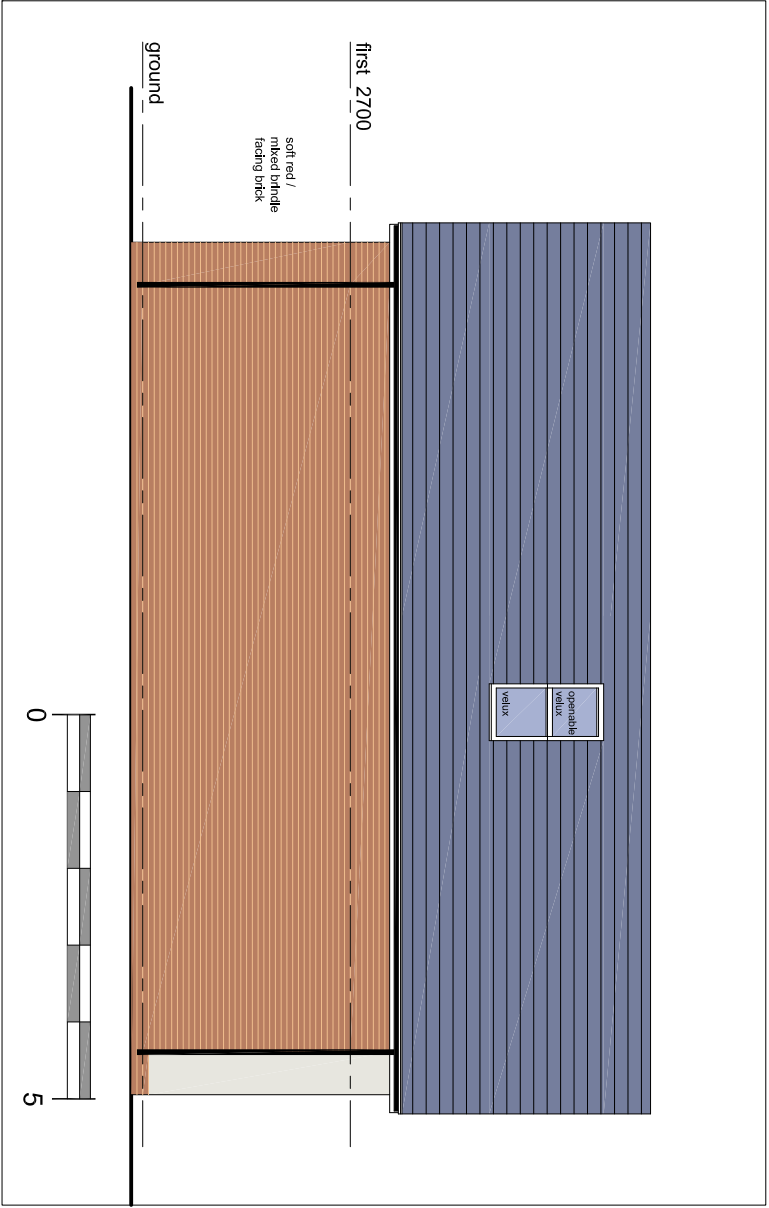

SIDE ELEVATION - Unit 1

Note:
Unit 2 is identical, but handed.

ELEVATIONS

48 HART PLAIN AVENUE, WATERLOOVILLE

AMENDMENTS		DATE
B	Note regarding handing added.	22.10.14
A	Elevations updated	09.10.14
CLIENT LANDMARK ESTATES LTD		
PROJECT RESIDENTIAL DEVELOPMENT 48 HART PLAIN AVENUE, WATERLOOVILLE		
DRAWING TITLE TYPICAL ELEVATIONS AS PROPOSED		
DATE 20.09.2014		
SCALE 1:100 @ A3		
DRAWING No. 14A_067 010		REVISION B



CHARTERED SURVEYORS
ARCHITECTS & ENGINEERS

MARTIN RALPH GROUP

11 Dragon House
Hussar Court
Brambles Business Park
Portsmouth
Hampshire
PO7 7SF

www.martinralph.co.uk
Info@martinralph.co.uk

T. 023 9226 7711
F. 023 9226 7712