




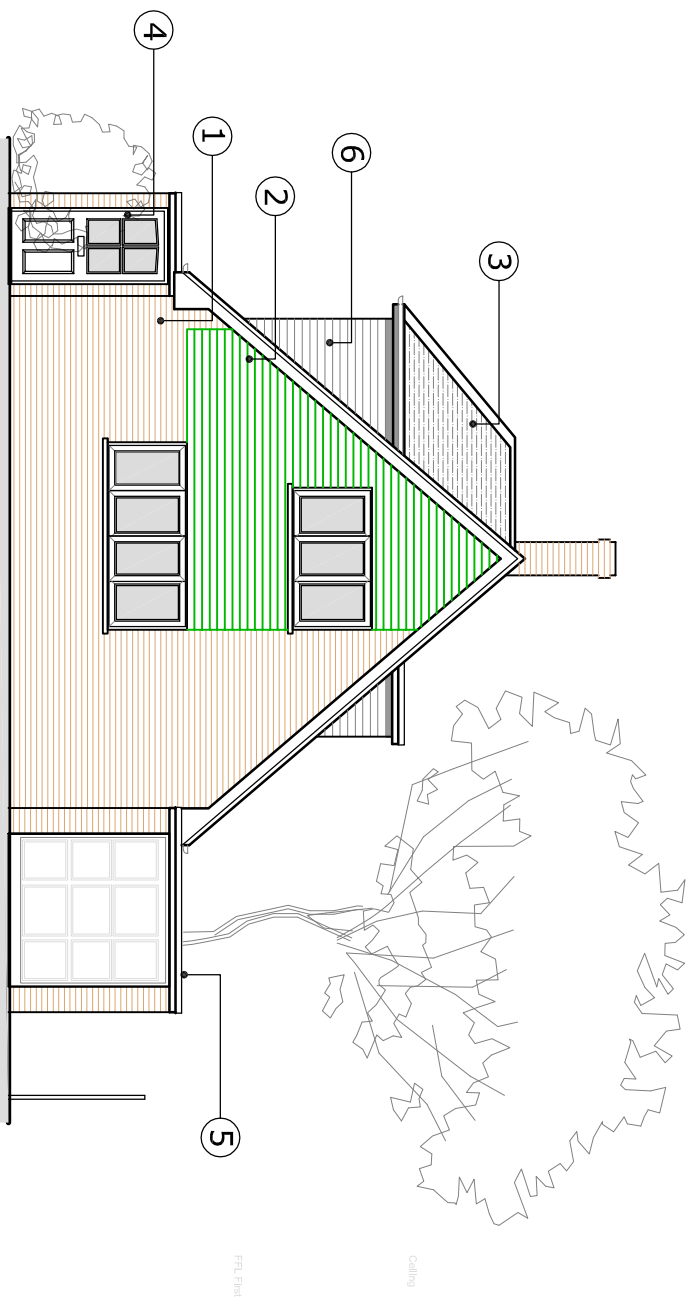


Existing Front Elevation (north west)
Scale 1:100

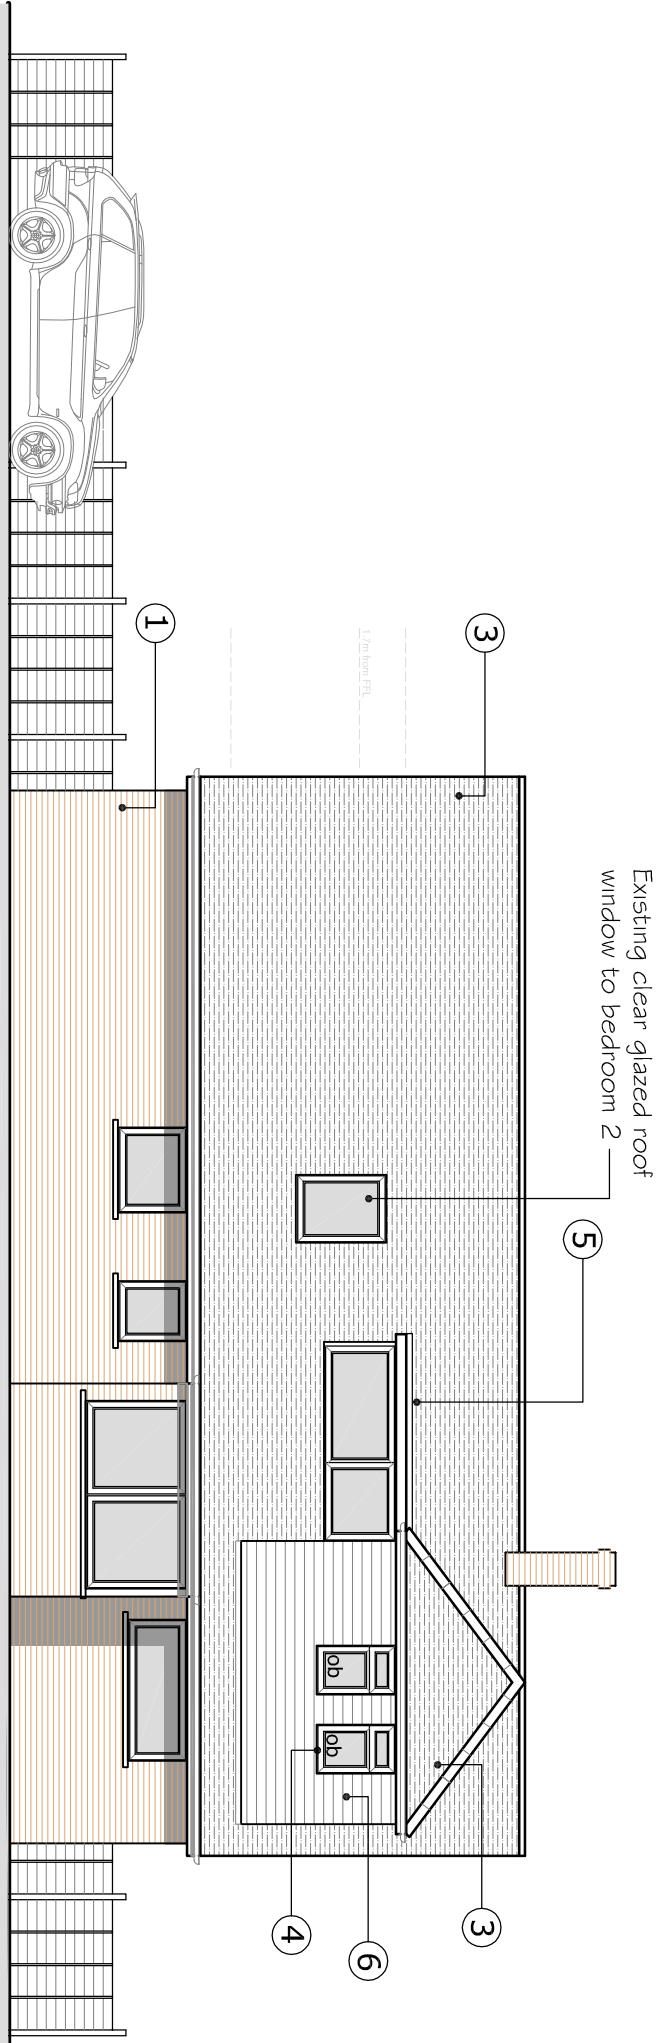

Existing Side Elevation (north east)
Scale 1:100

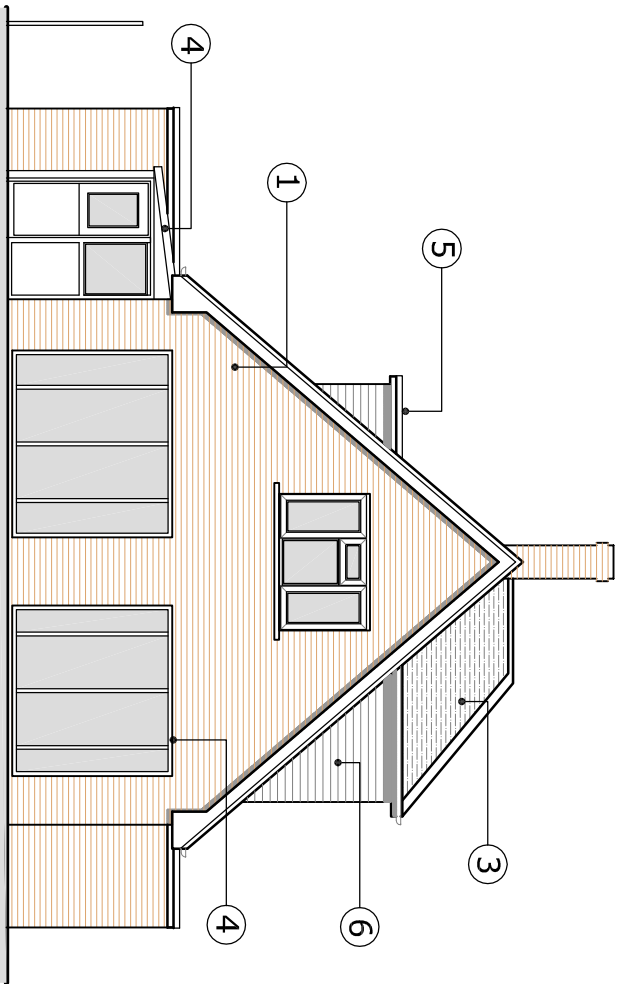

Existing Rear Elevation (south east)
Scale 1:100

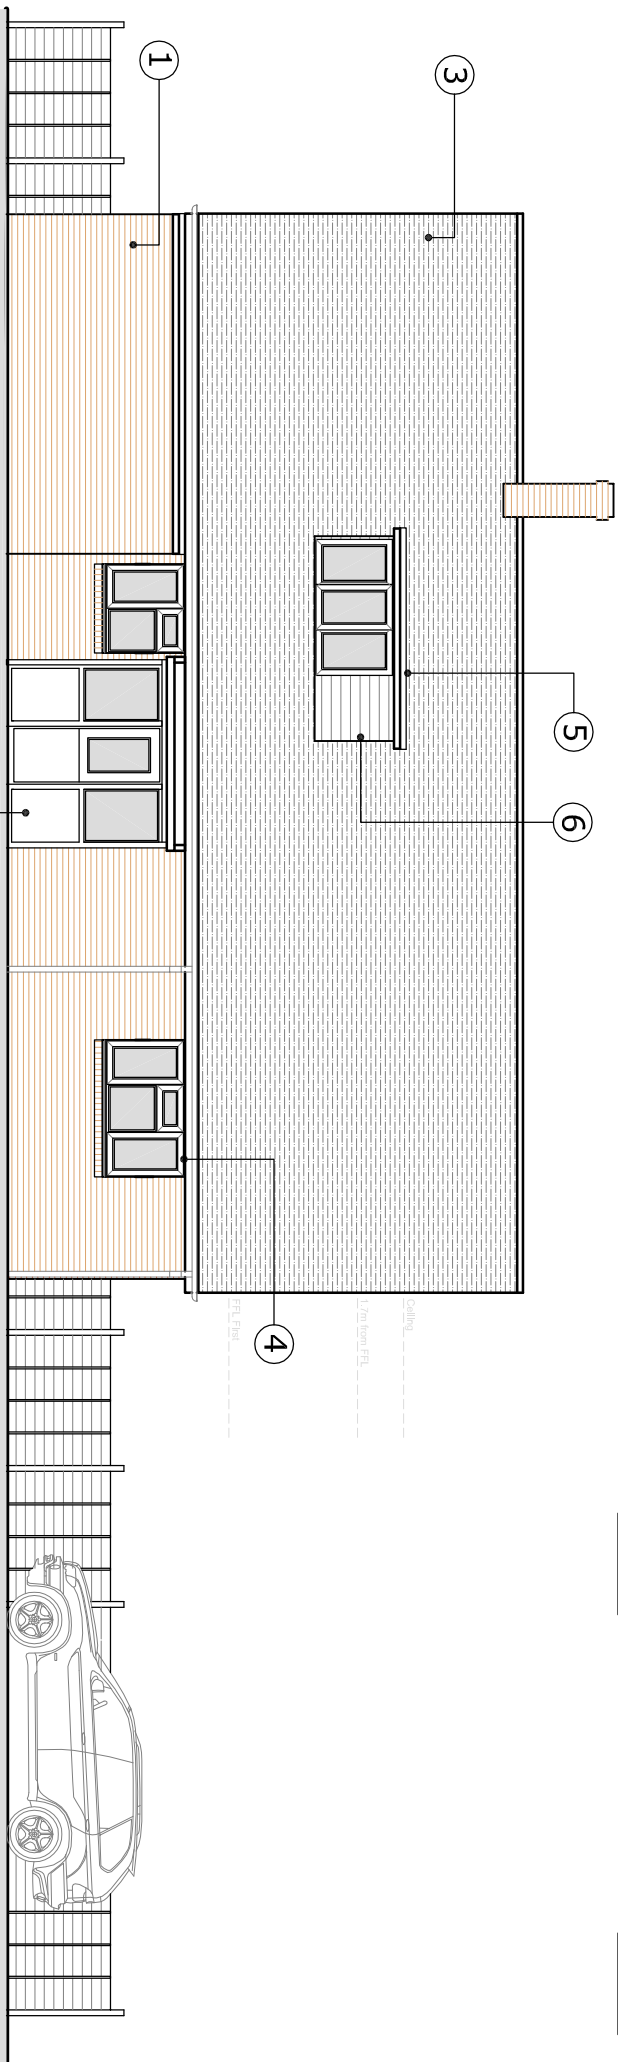

Existing Side Elevation (south west)
Scale 1:100

- Materials
- 1 Facing Brickwork
 - 2 Green Tile Hanging
 - 3 Brown Roof Tile
 - 4 UPVC / Windows or Doors
 - 5 Felt Flat Roof
 - 6 Brown Tile Hanging

		CLIENT		PROJECT		TITLE	
		Mr & Mrs Mpario		Roof extension to 8 Oaklands Grove Cowplain PO8 8PS		Existing Elevations	
						</	