




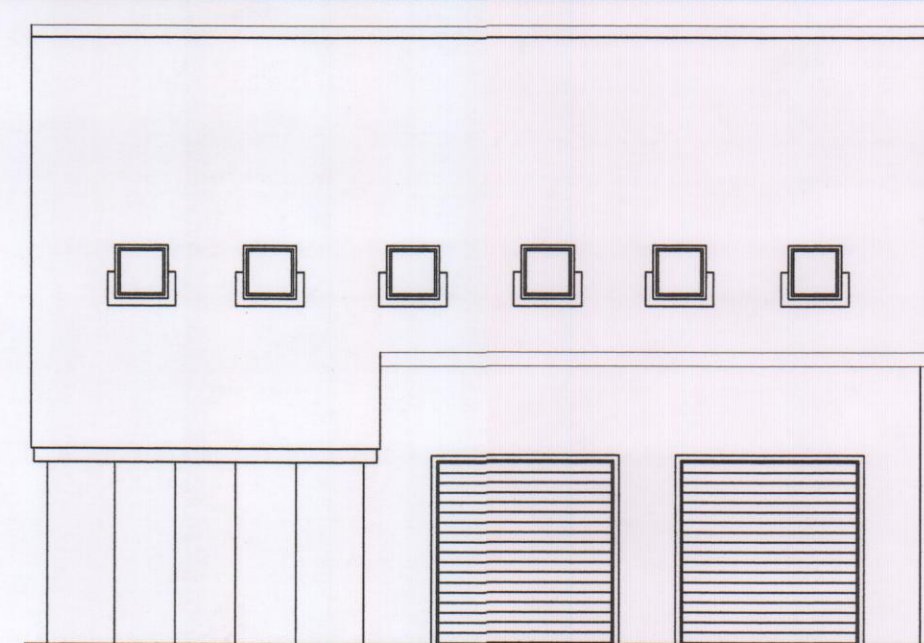


Proposed Front Elevation

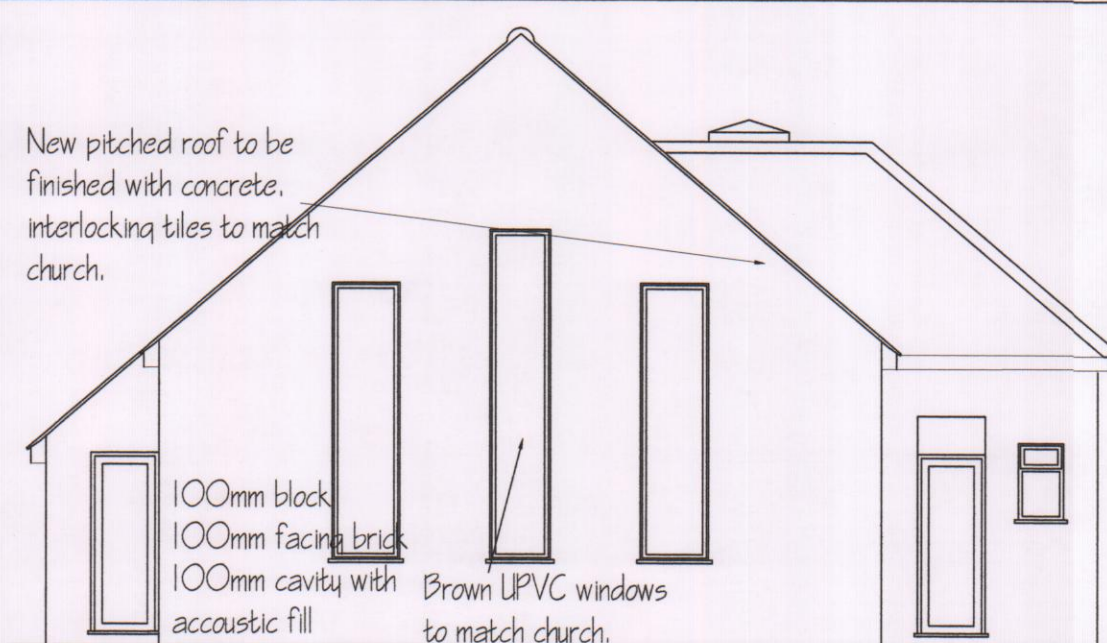


Proposed Side Elevation

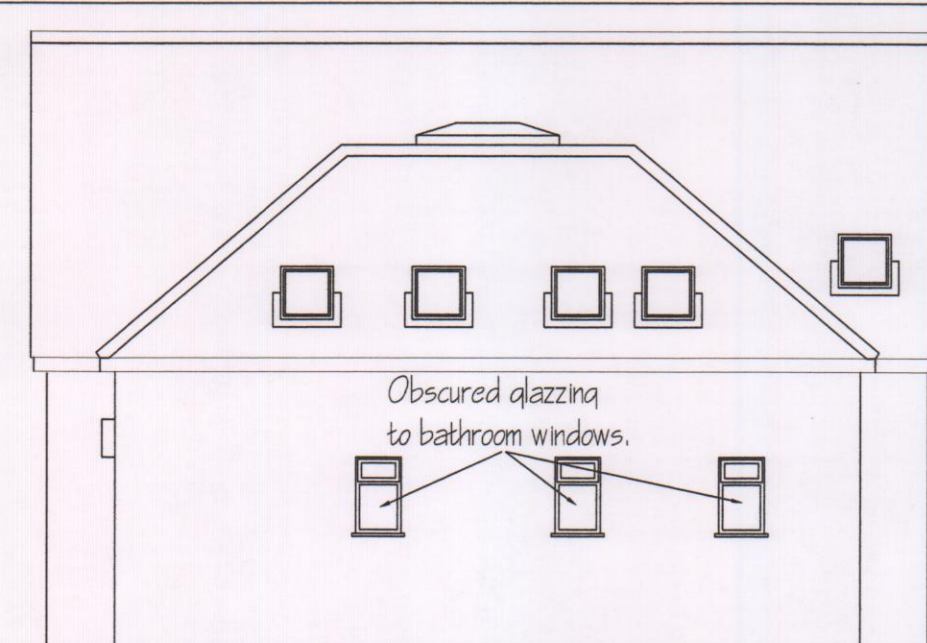


Proposed Rear Elevation

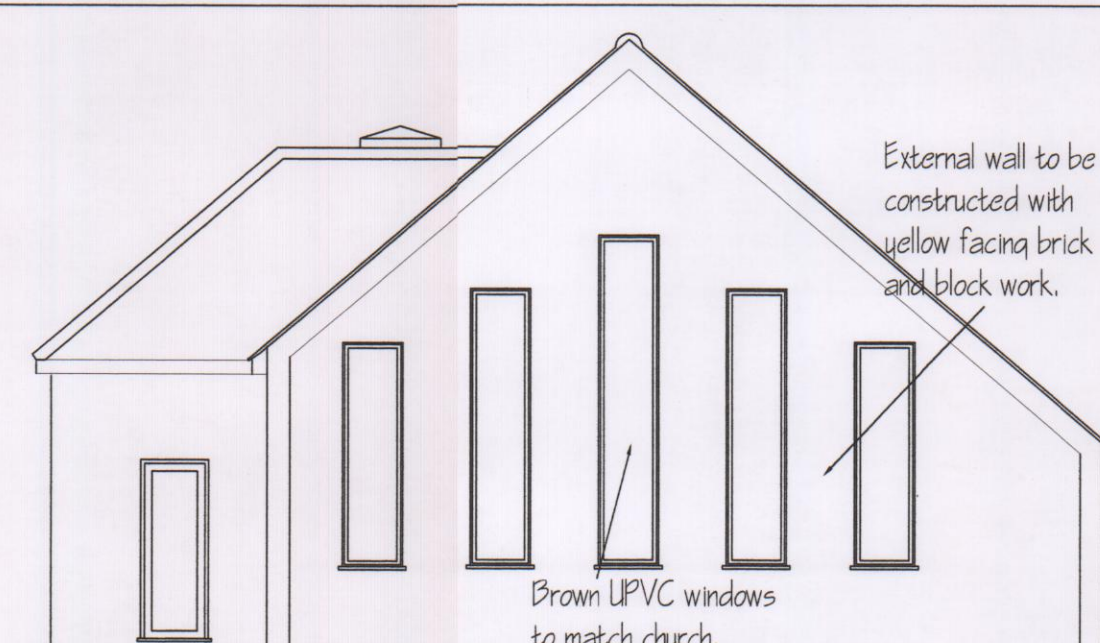


Proposed Side Elevation

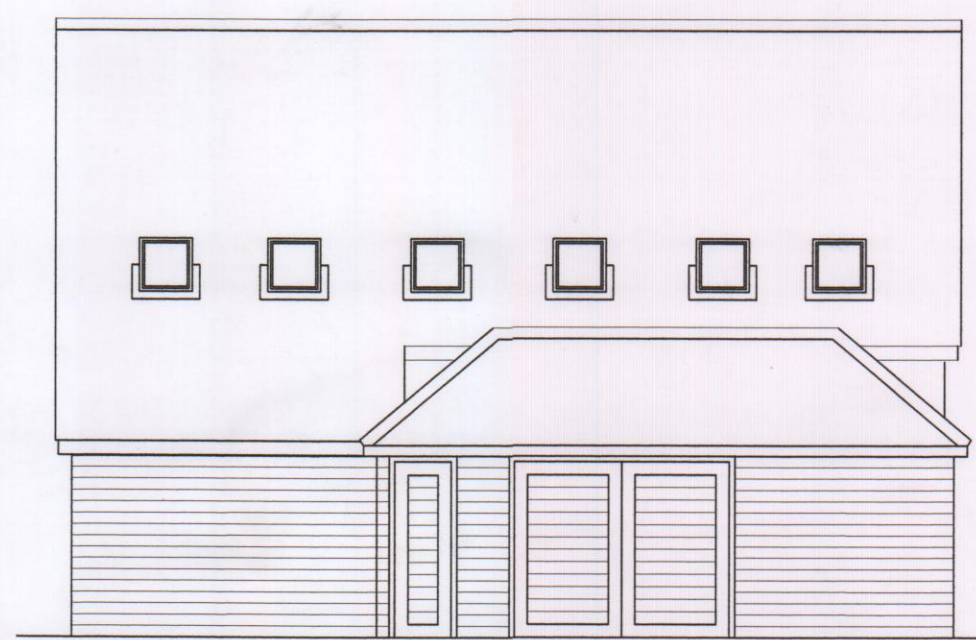


Proposed Lich Gate

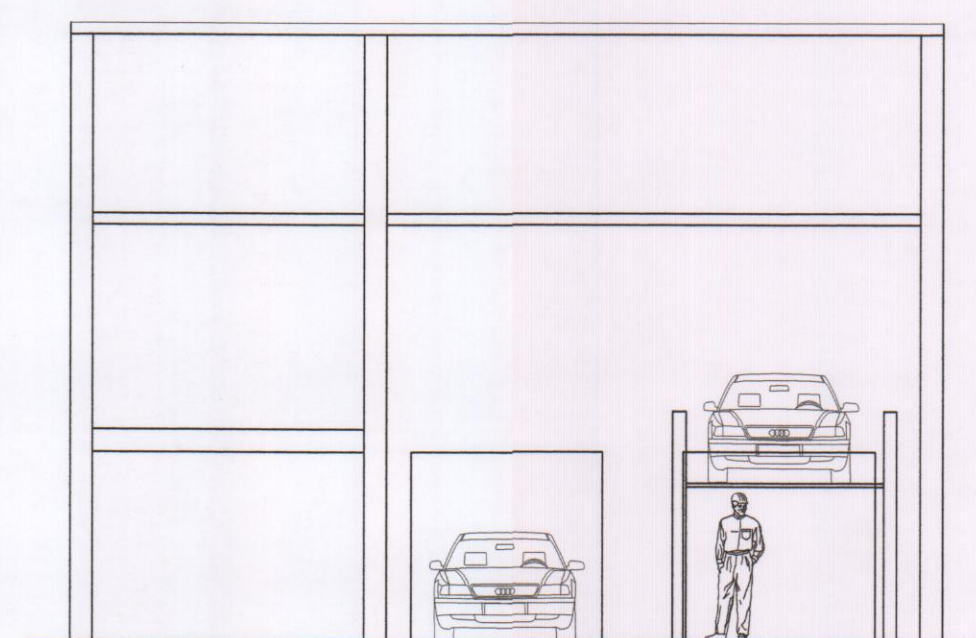


Section A-A

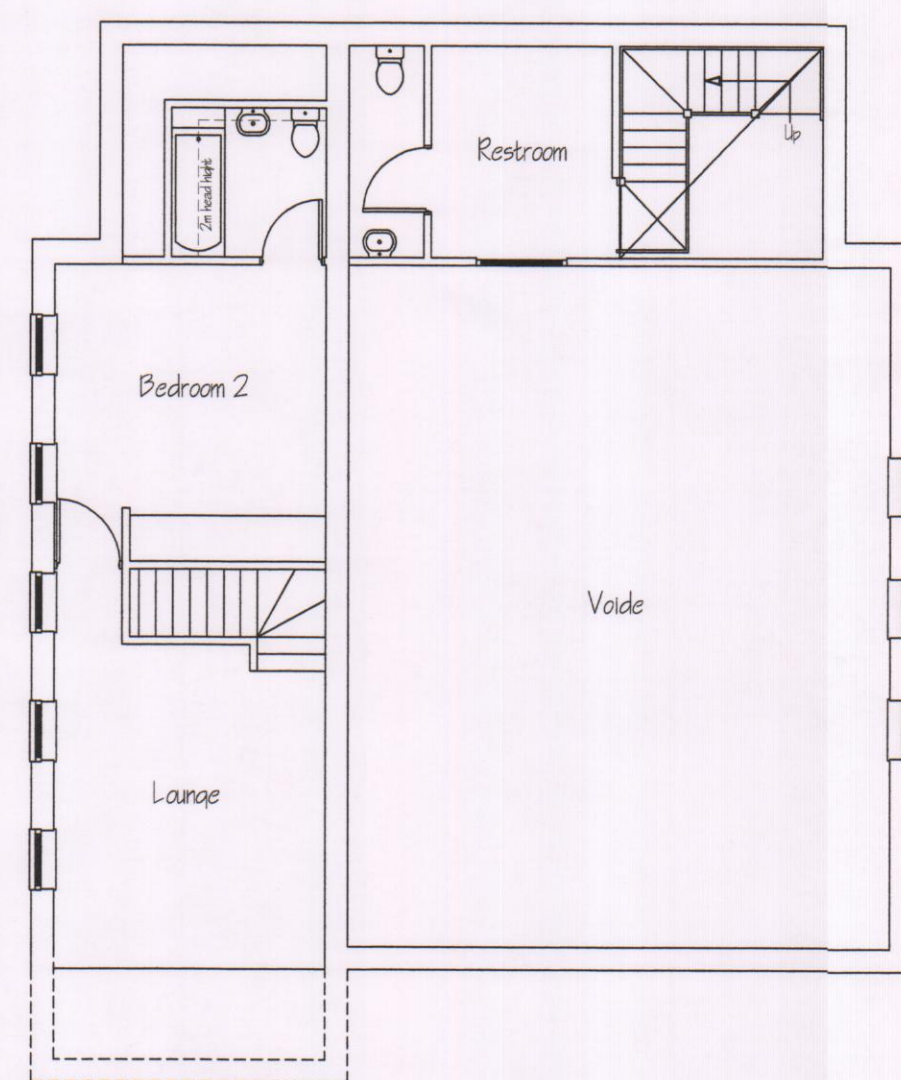


Proposed First Floor Plan

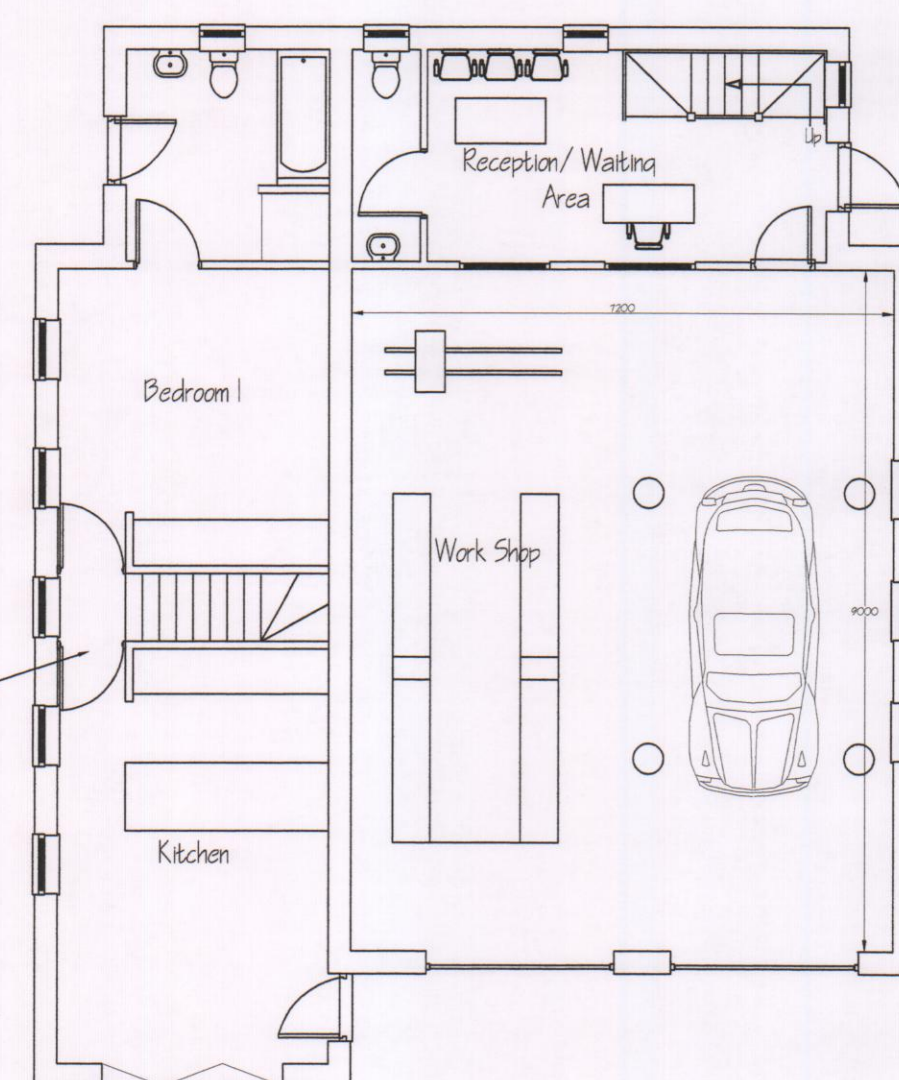


Proposed Ground Floor Plan

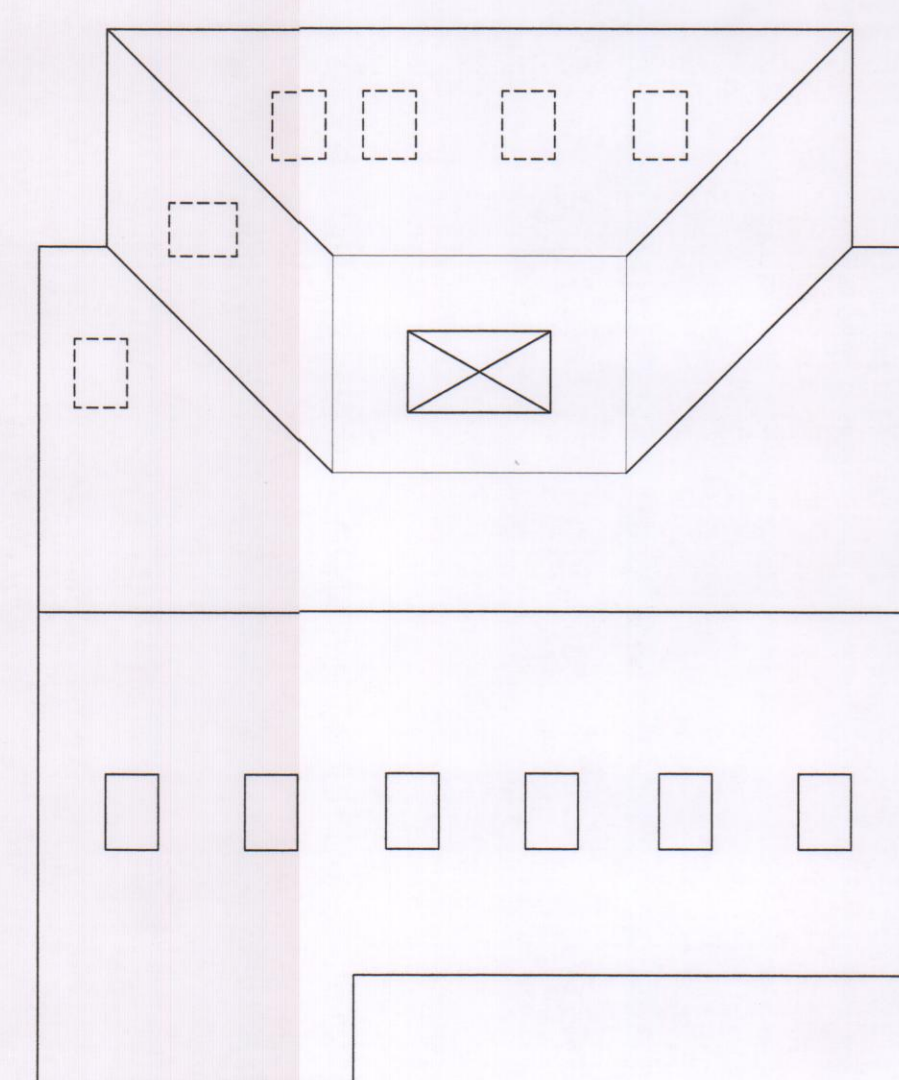

Proposed Roof Plan

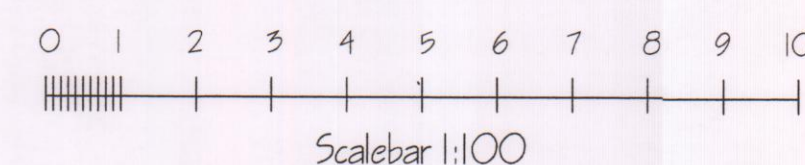


Whilst every care has been taken in the preparation of this drawing, its sole intention is to provide sufficient information to obtain Planning Permission and Building Regulation Approval. It is the builders responsibility to ensure fit and function and ensure all dimensions are checked and reported back if necessary.

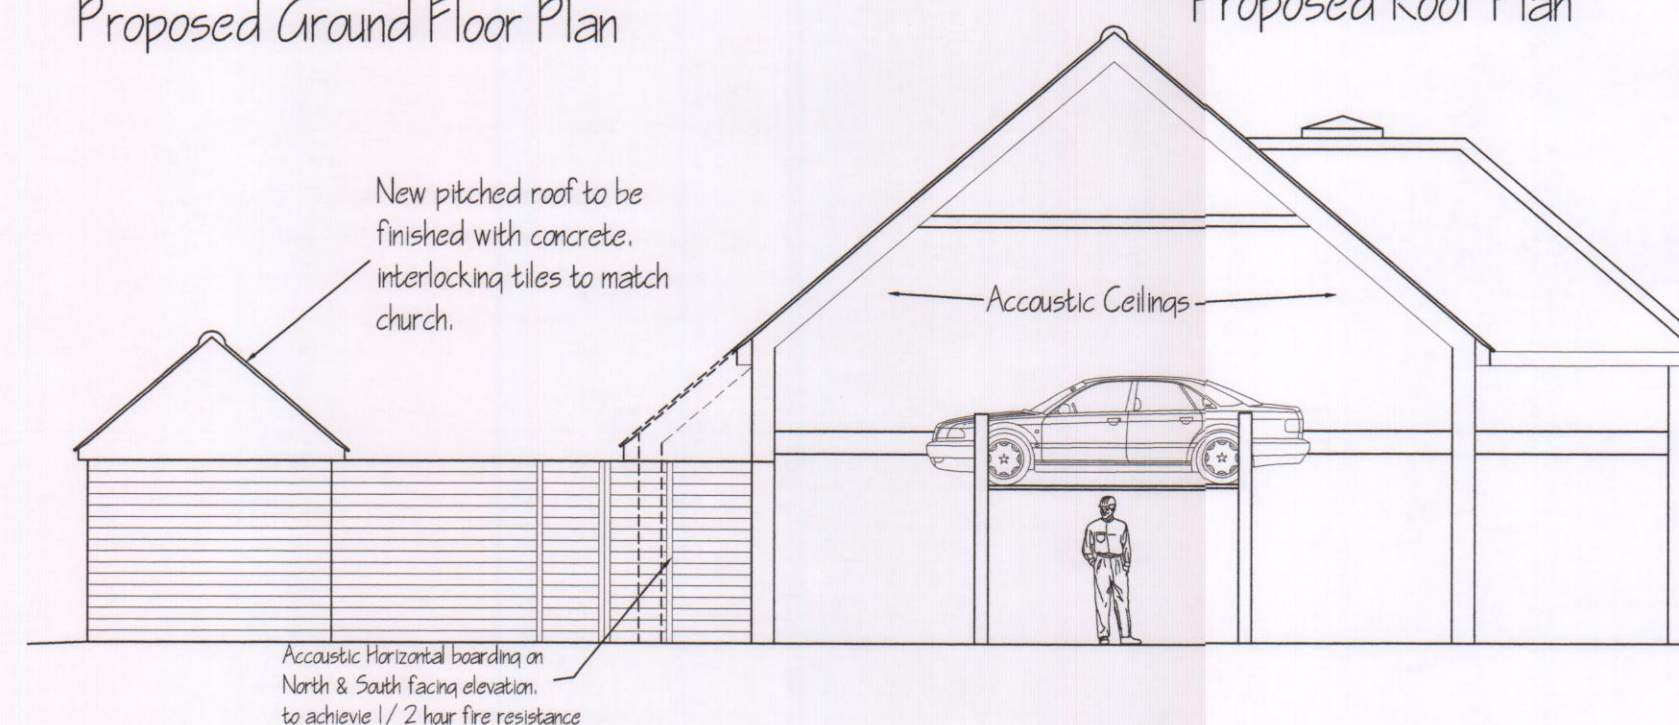

Acoustic Horizontal boarding on North & South facing elevation to achieve 1/2 hour fire resistance


Site Survey

Gulley Pot 9.600

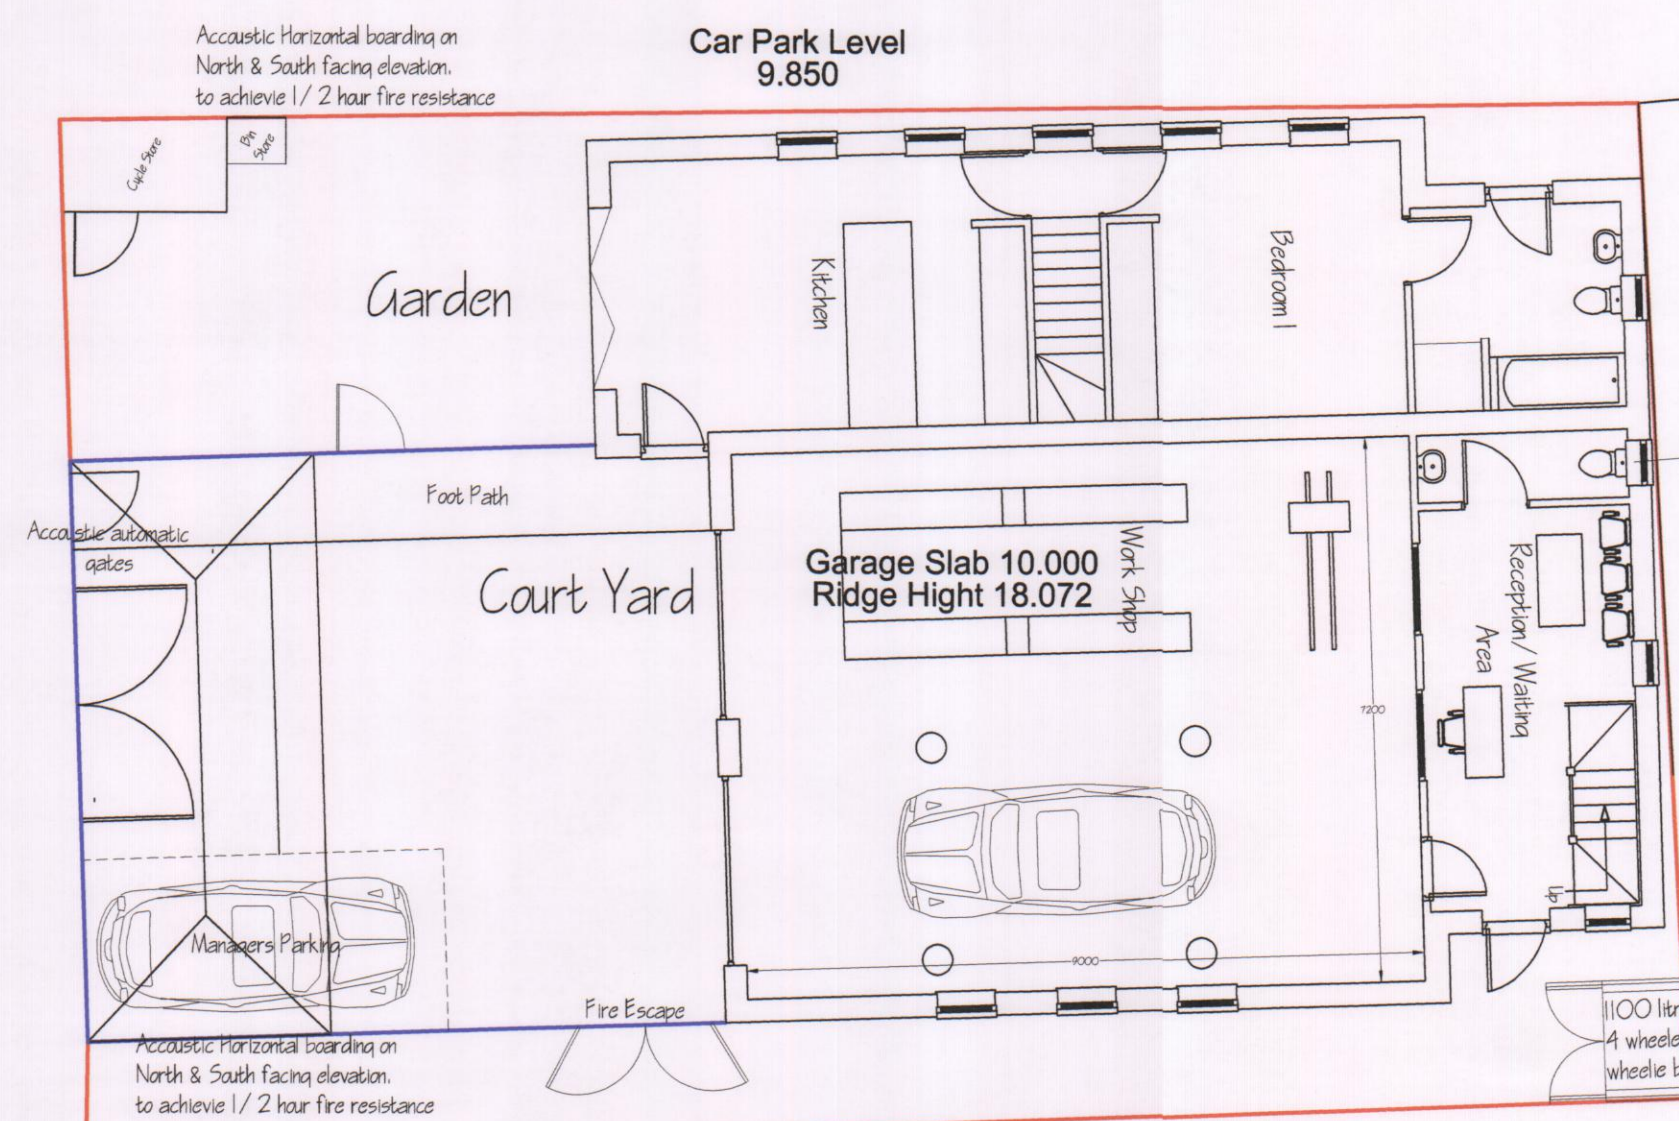

Church Slab 10.075 Church Ridge 18.3

Post Office Slab 10.00 Post Office Ridge 19.1

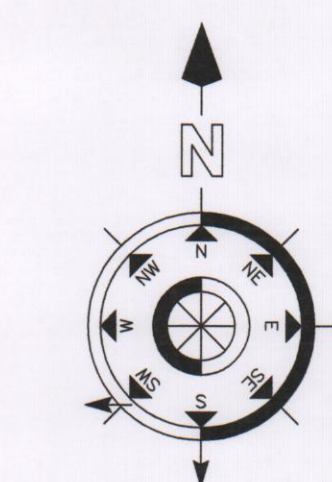

Group Licence No. 5750
© Crown Copyright 2009
Reproduction in whole or in part is prohibited without the prior permission of Ordnance Survey.

client	Mr Mark Simmons
drawing title	2 Bedroom Managers House
scheme	M.O.T Garage 3 Elm Grove HAYLING ISLAND PO11 9EA
date	5 October 14
Drawing No. 2	Scale 1:100
drawn by	Simon R

