

NOTES

Reproduced from the Ordnance Survey map with the permission of the Controller of Her Majesty's Stationary Office, © Crown Copyright
C A Cornish Architects
Licence No. AR161859

Subject to Statutory Approvals.

UNIT 1 GEA- 3920 sm


UNIT 2 GEA- 2296 sm

UNIT 3 GEA- 2440 sm

SITE AREA - 19,745 4.88 acres

COVERAGE - 44% (on GEA)


DENSITY - 49% (on GEA)

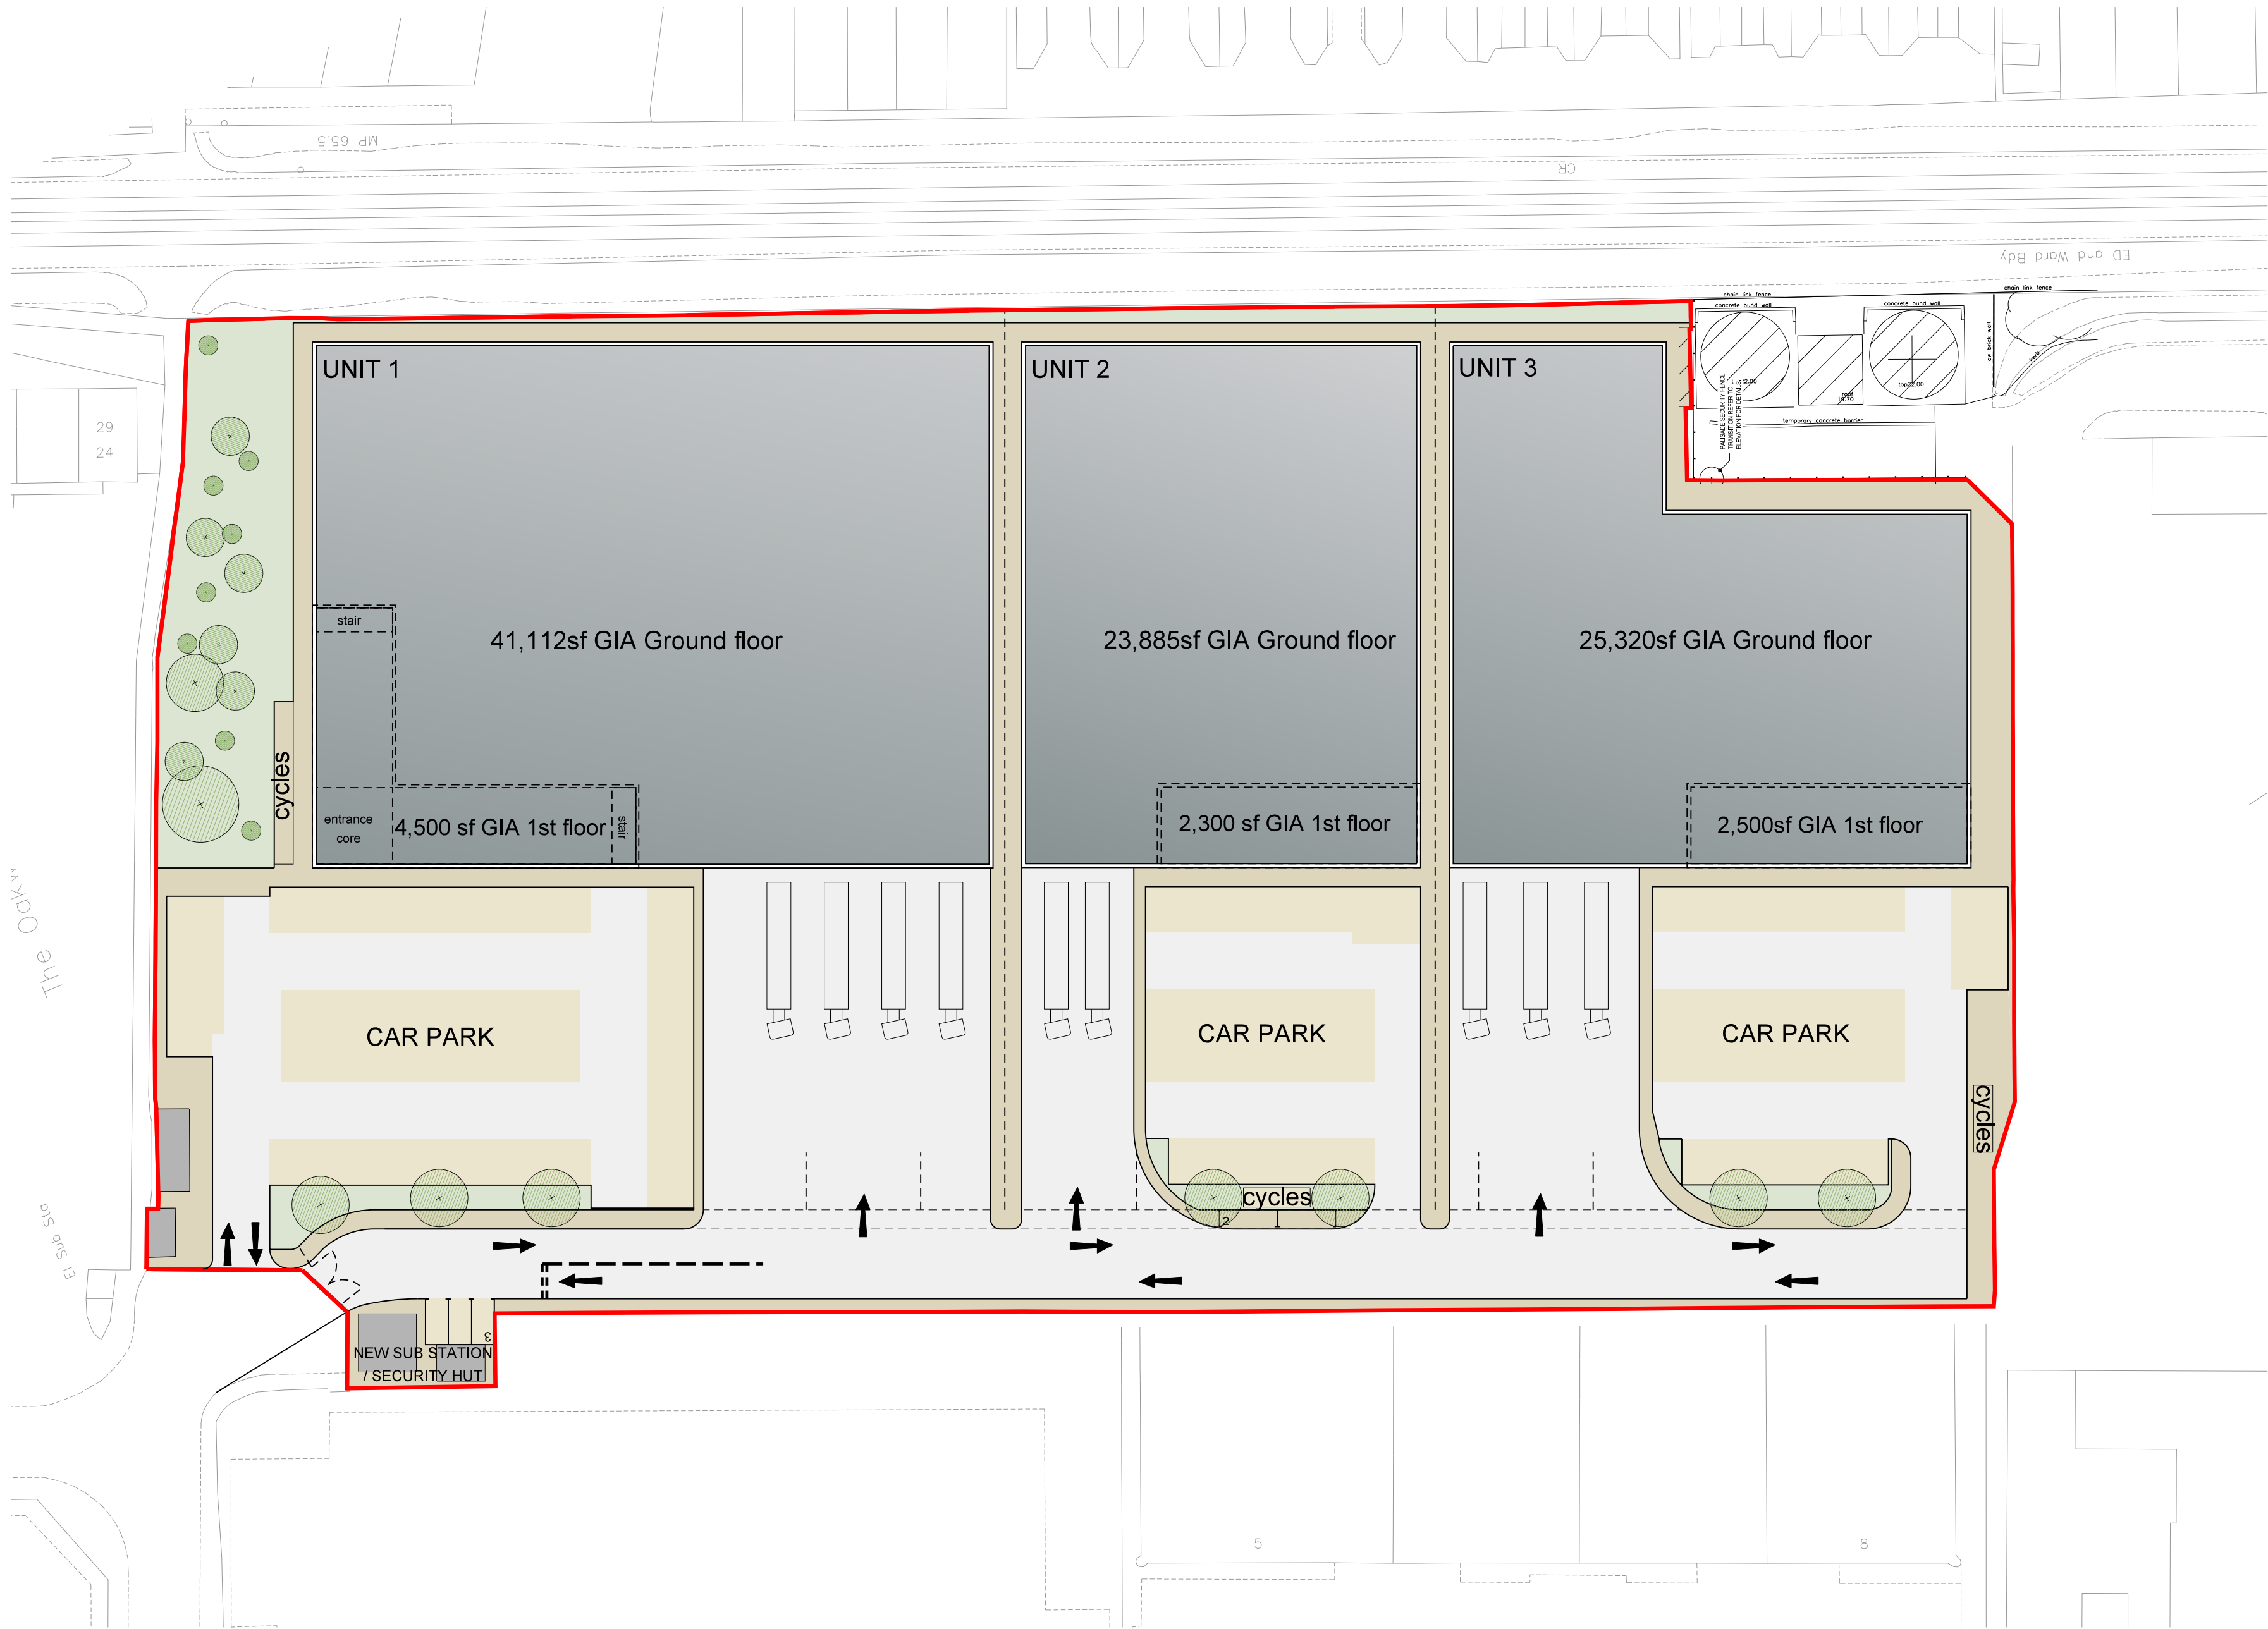

B	Scheme updated	CG	04.03.15
A	Scheme updated	CG	27.02.15
Rev	Description	Chkd	Date

Peer House
8 -14 Verulam Street
London WC1X 8LZ
tel +44(0)20 7400 2120
enquiries@cornisharchitects.com
www.cornisharchitects.com

cornisharchitects

 Project	STANBRIDGE ROAD HAVANT		
Drg Title	SITE PLAN SCHEME 3		
Status	PLANNING		
0  25 m			
Scale	1:500 @ A1	Date	17.02.15
Drg No	14021 / TP / 011	Rev	B

Copyright of Cornish Architects ©