




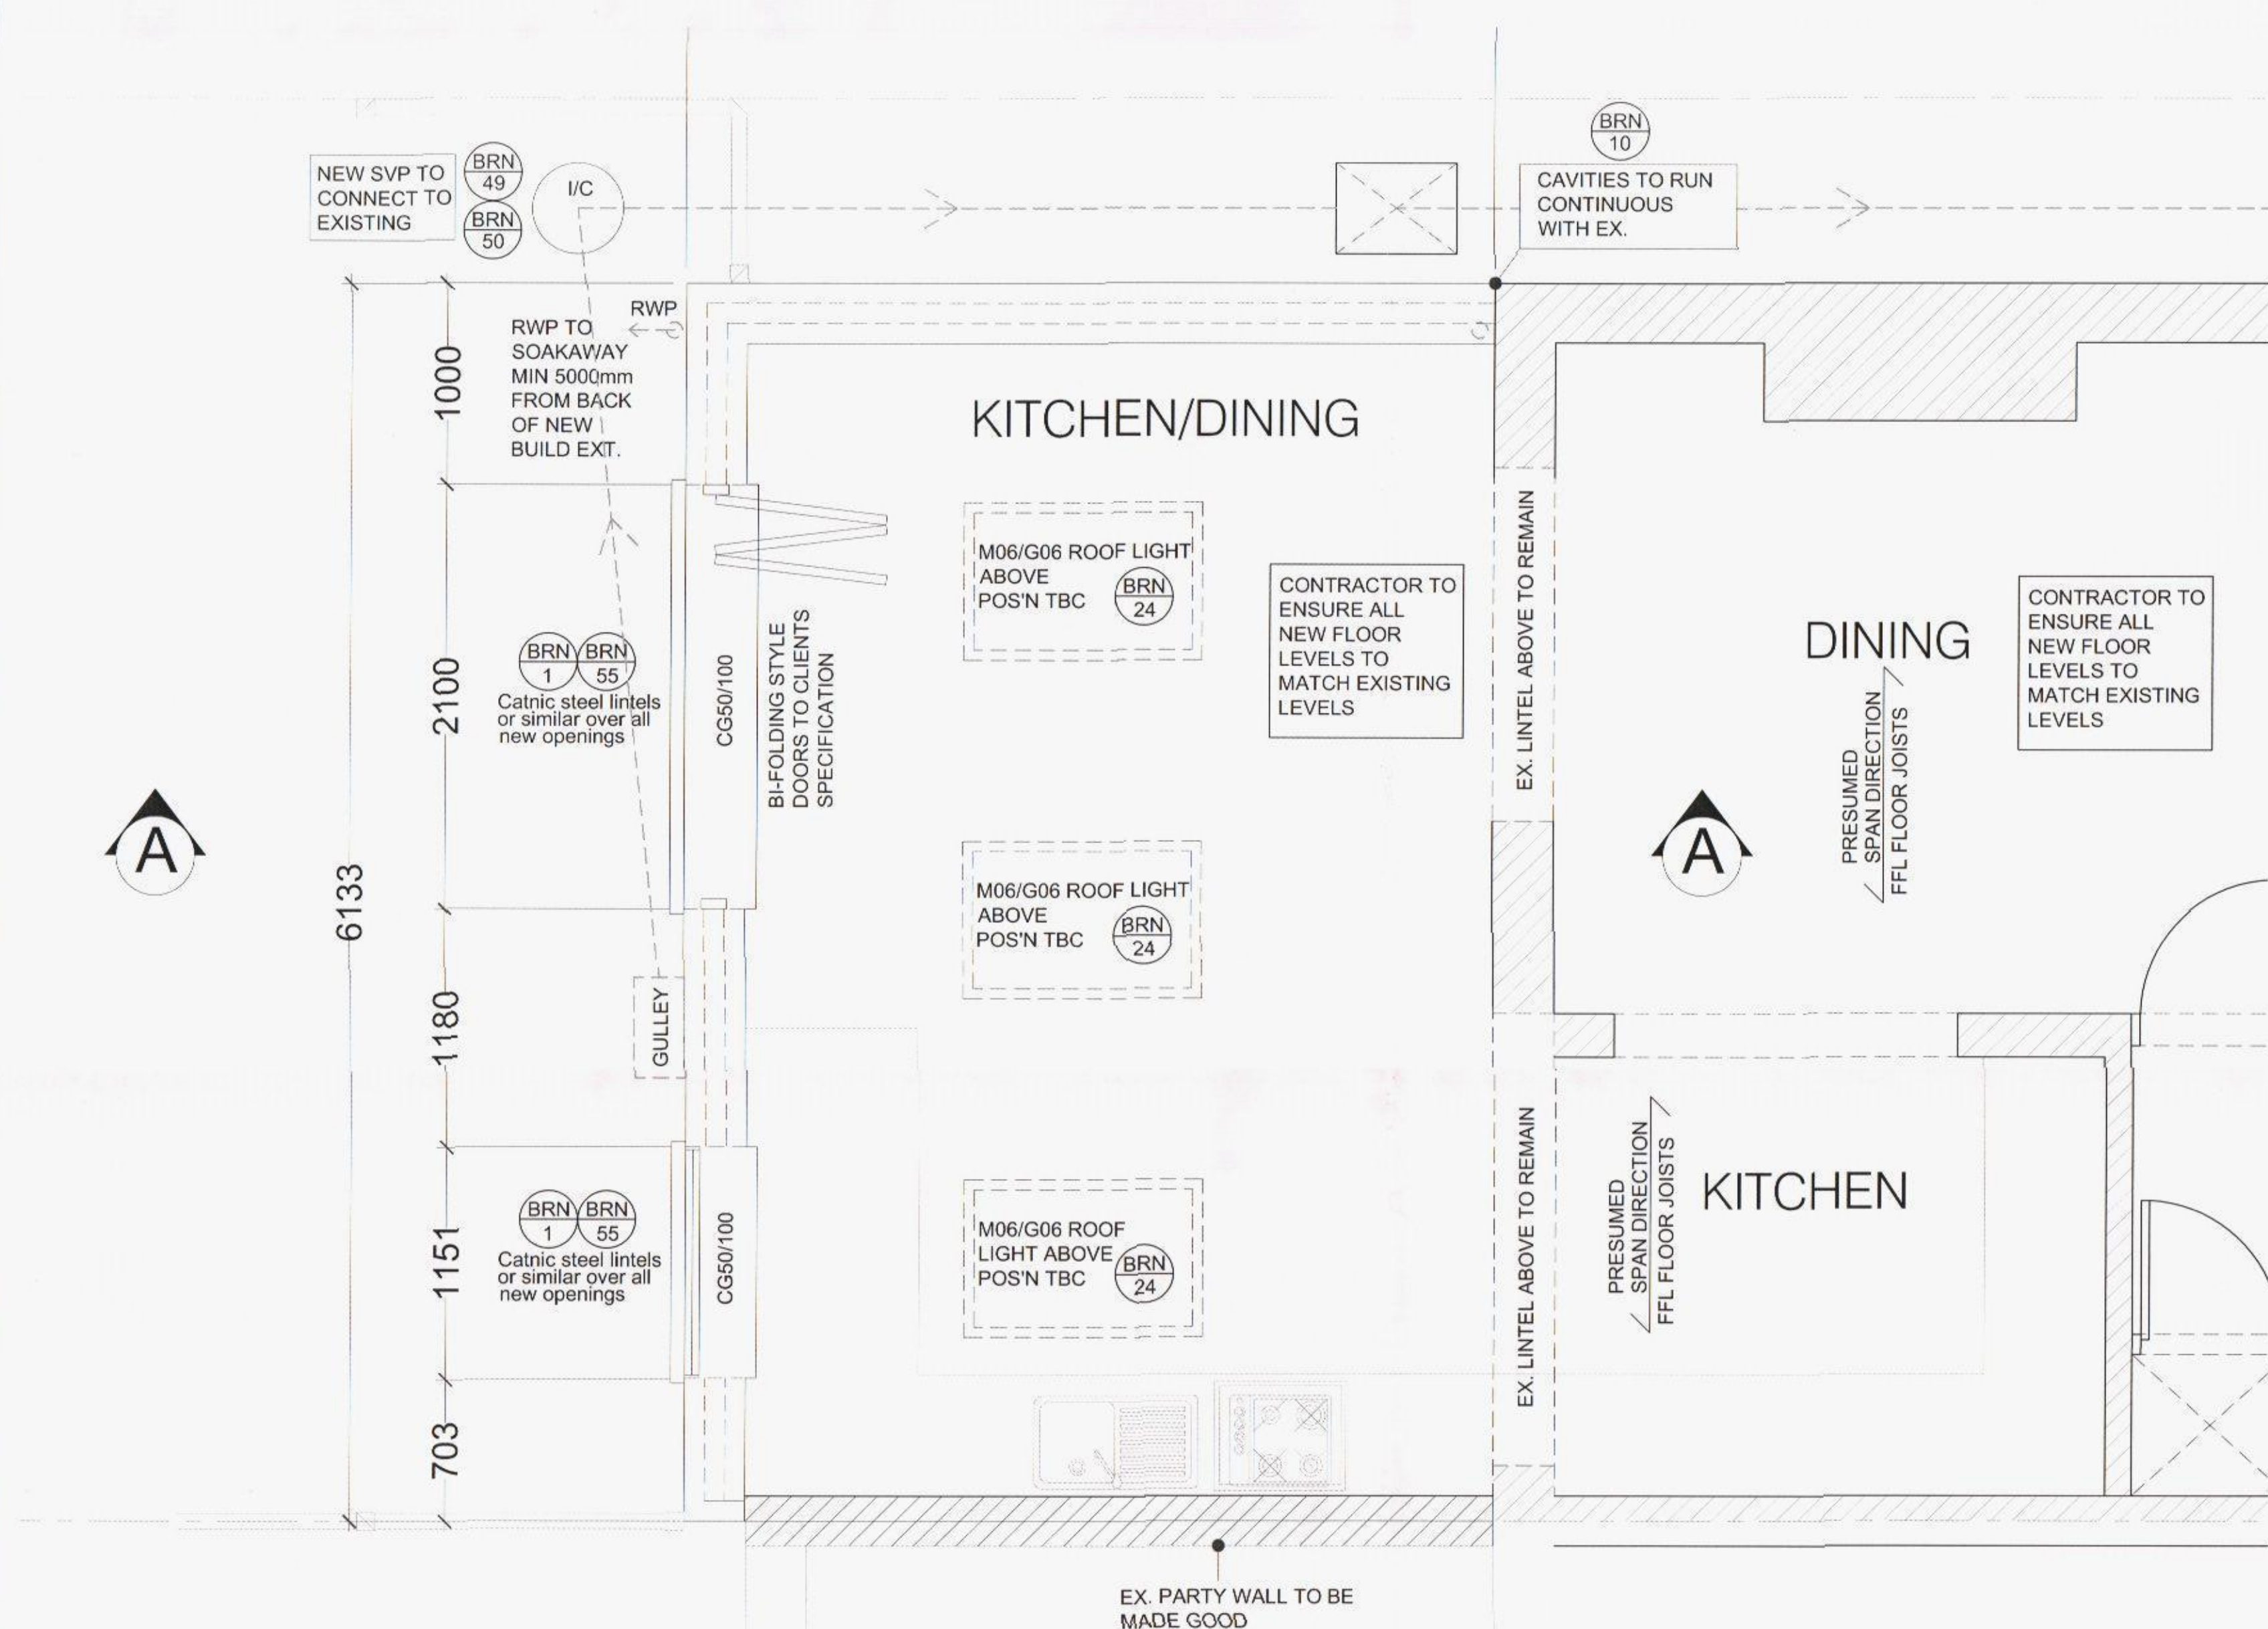


1 PROPOSED GRD FLOOR PLAN (PART)
1:25

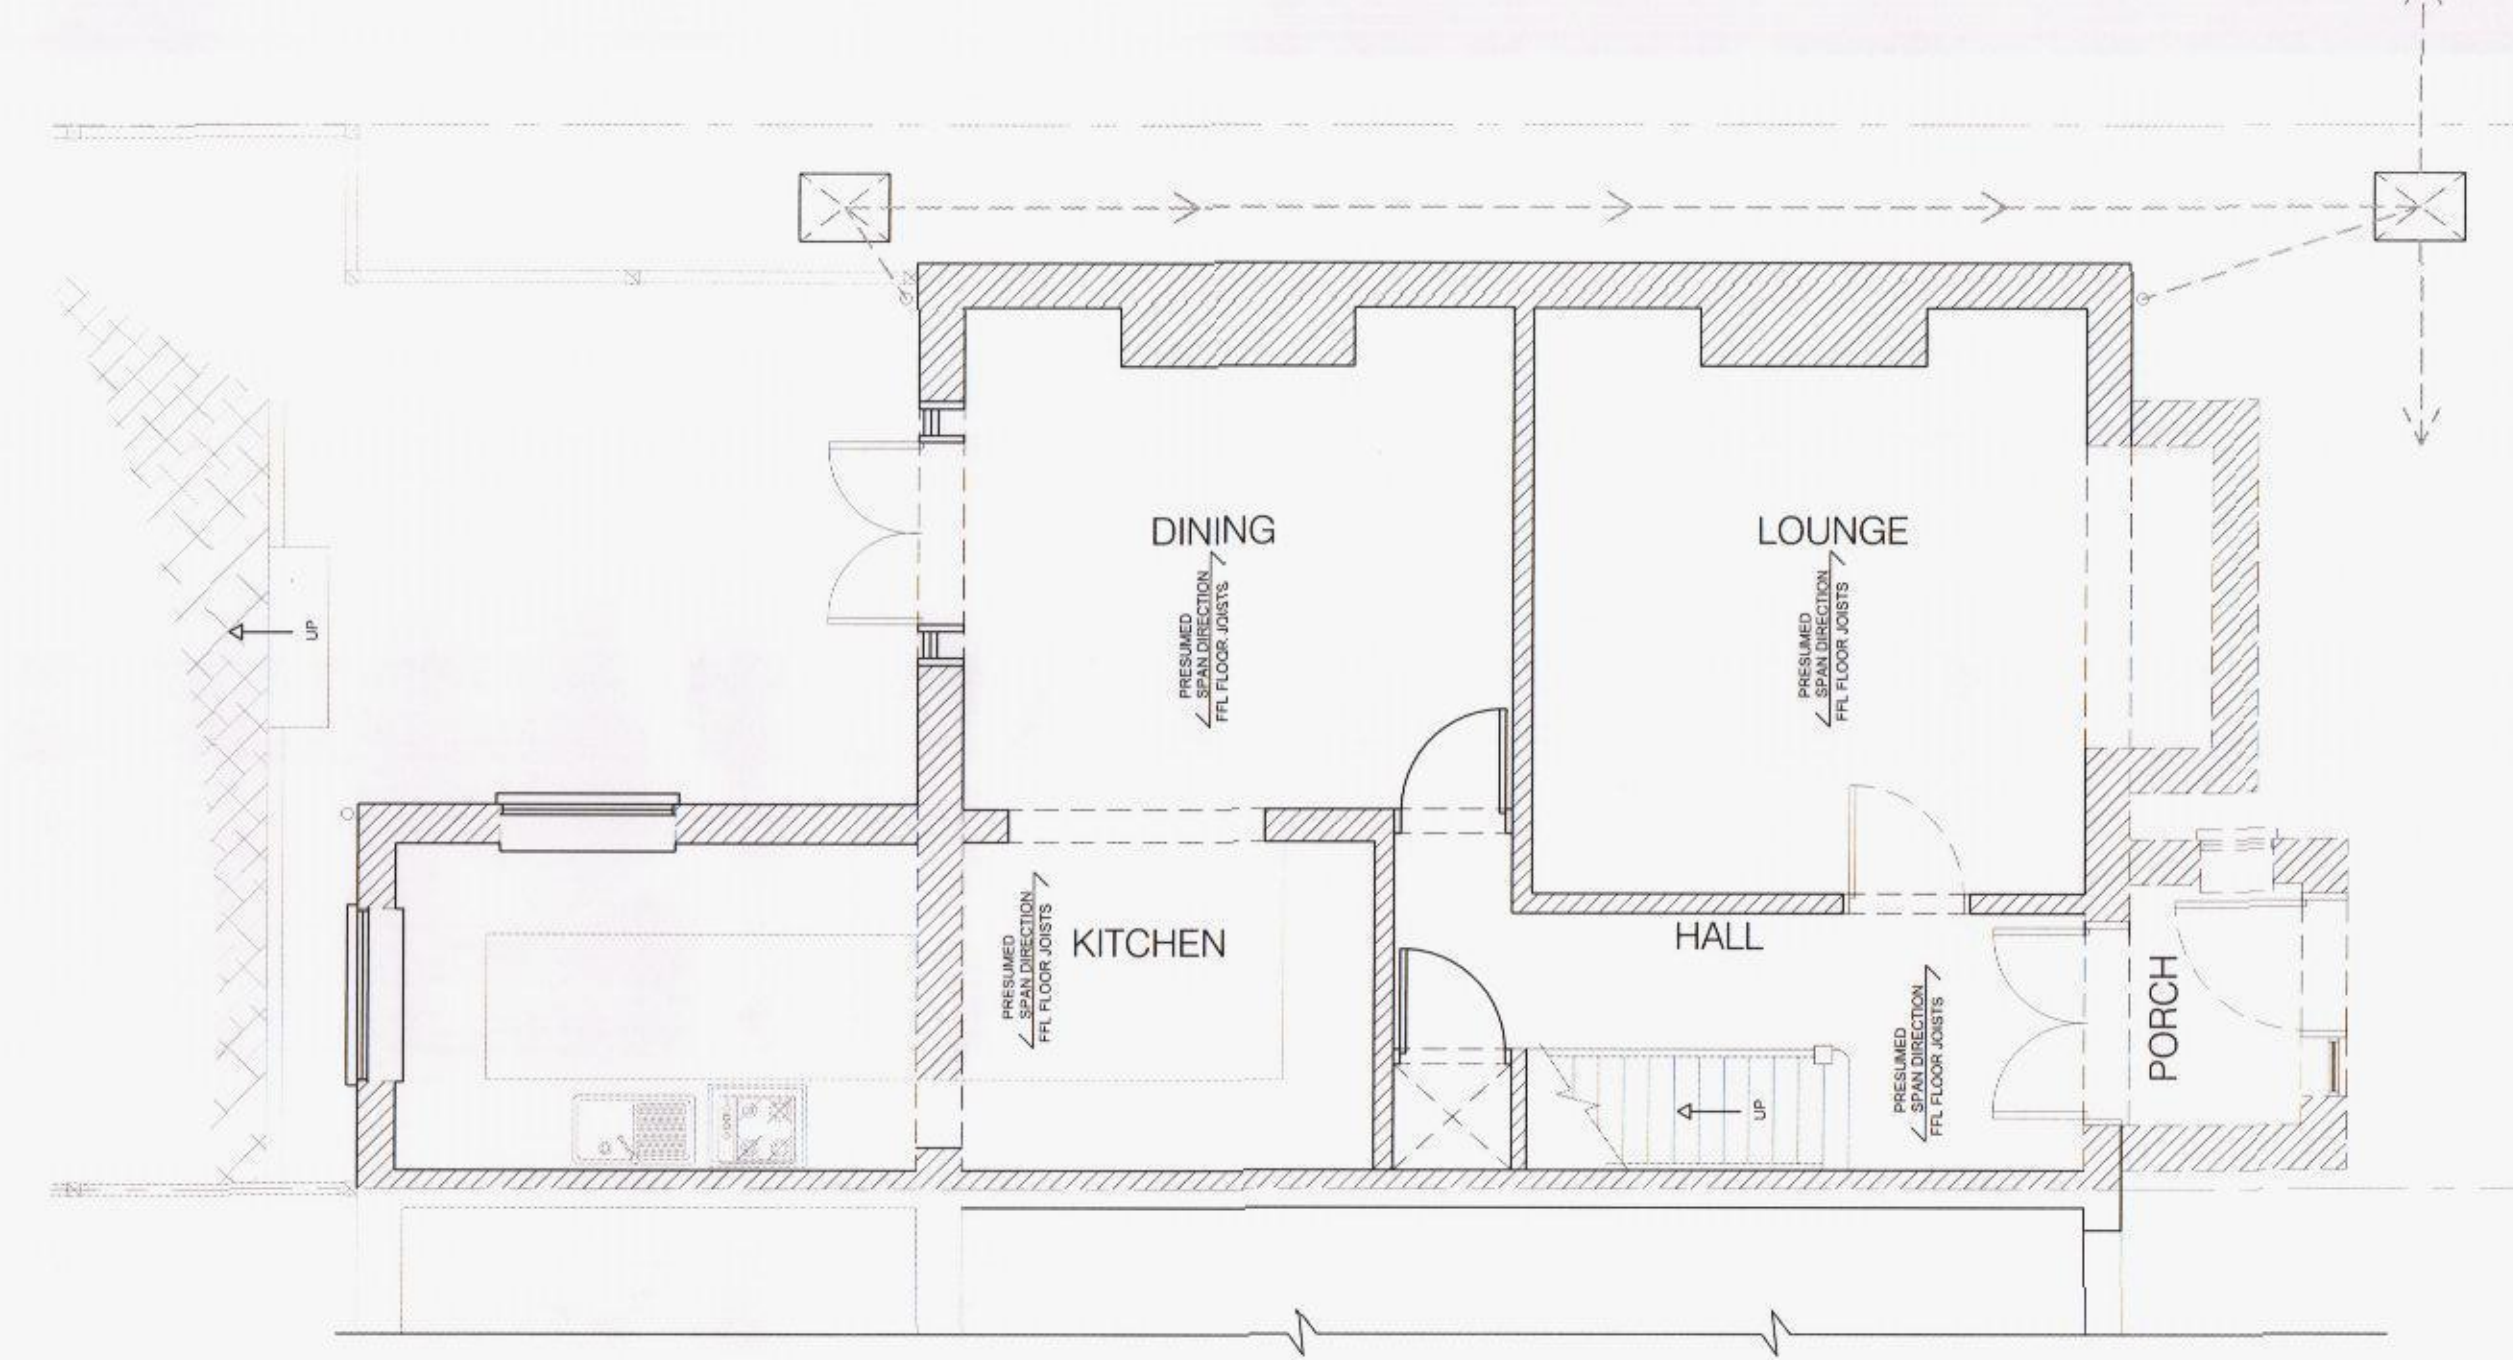


3 EXISTING GRD FLOOR PLAN
1:50

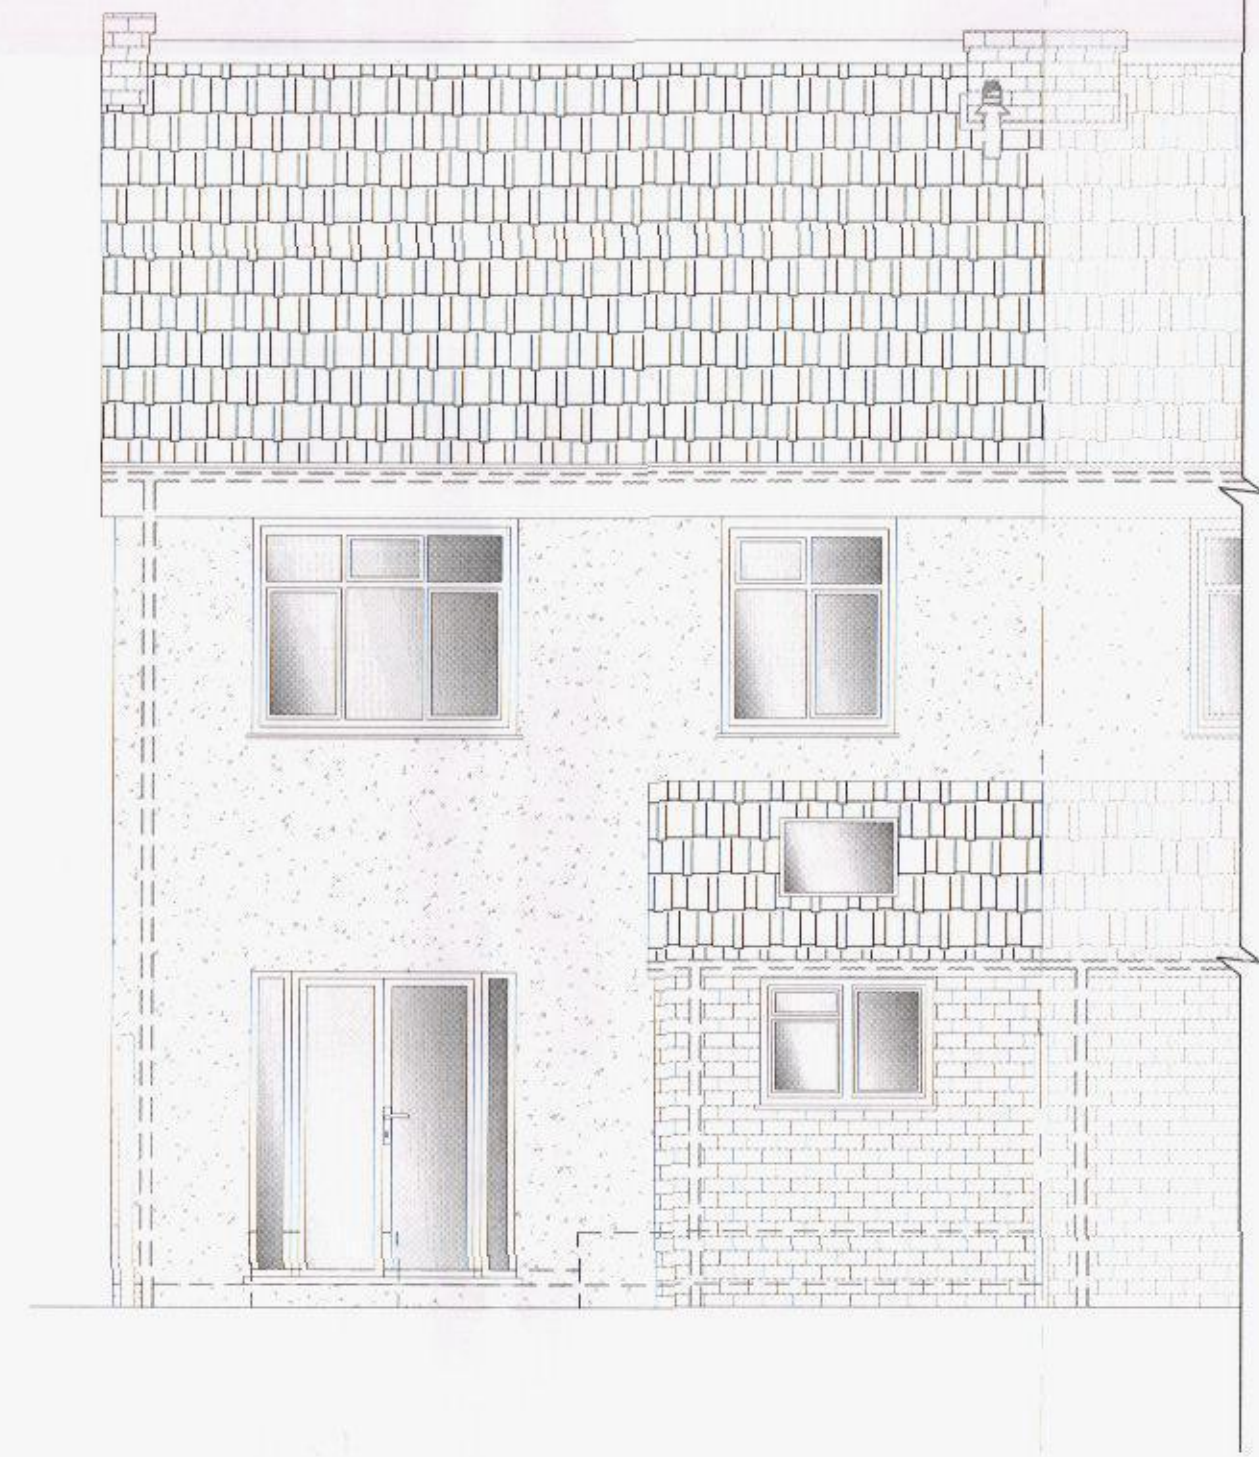


5 EXISTING REAR ELEVATION
1:50

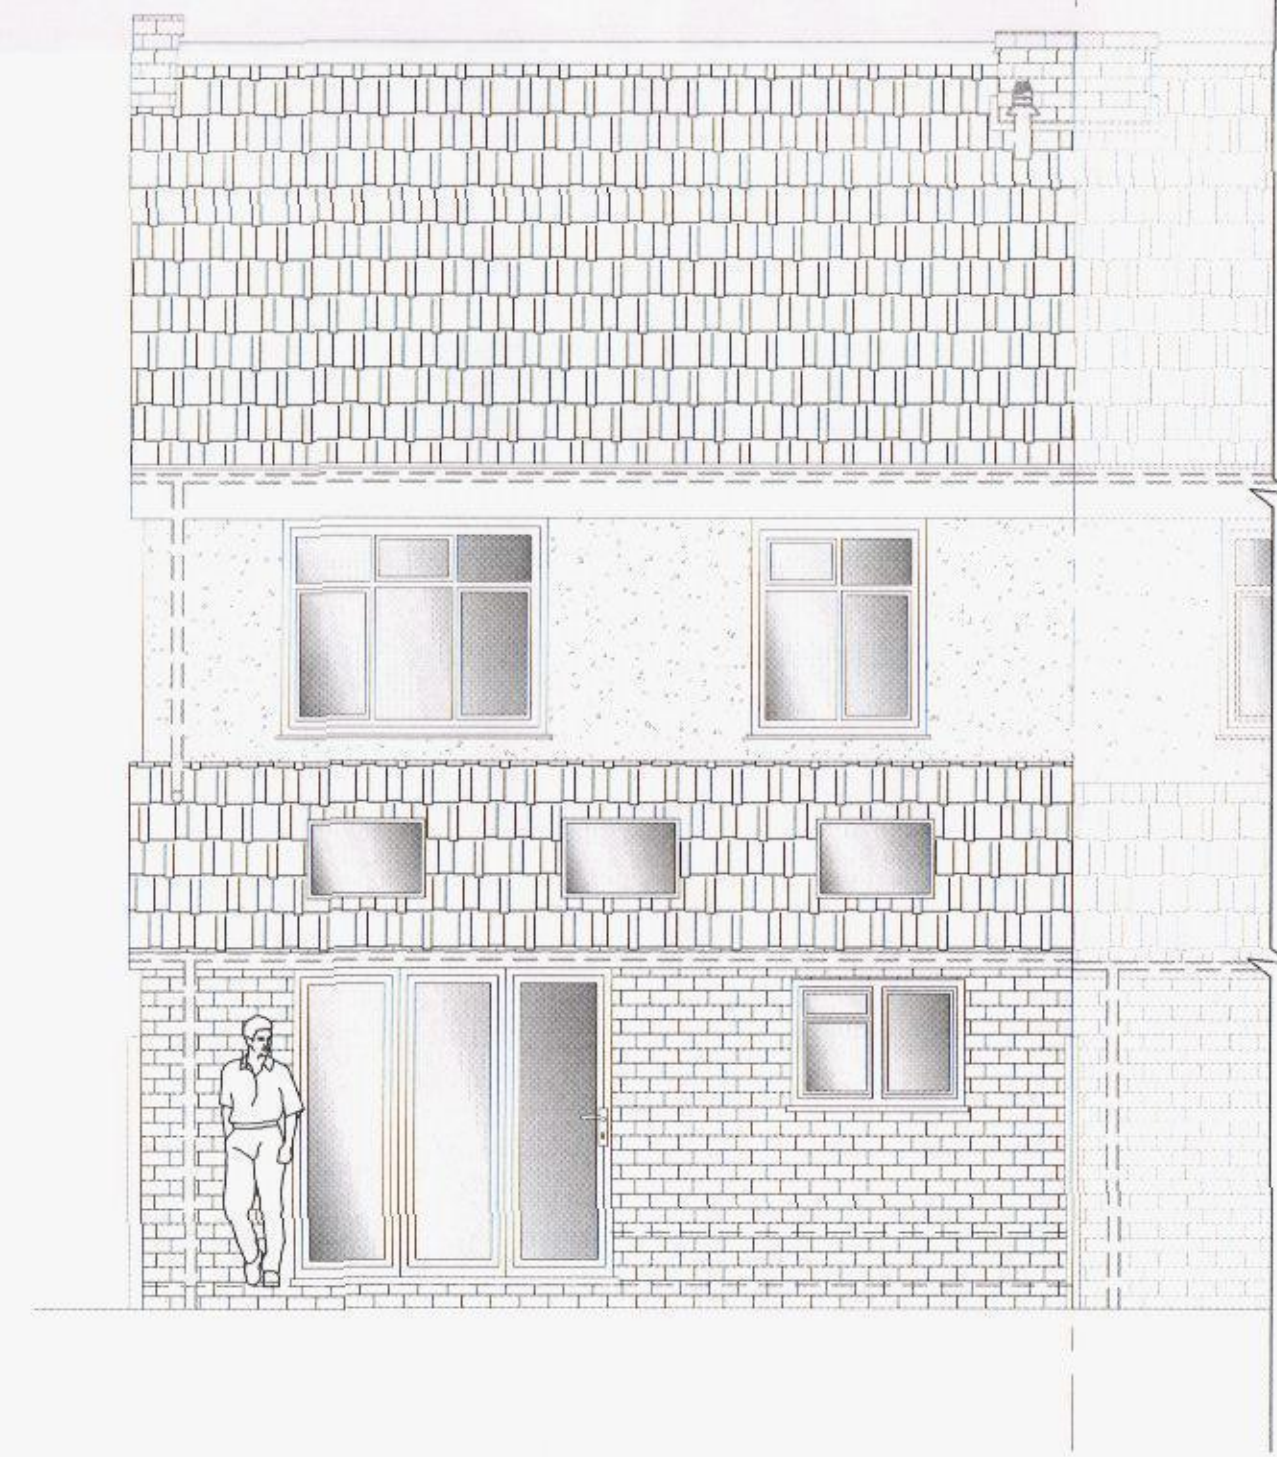


5 PROPOSED REAR ELEVATION
1:50

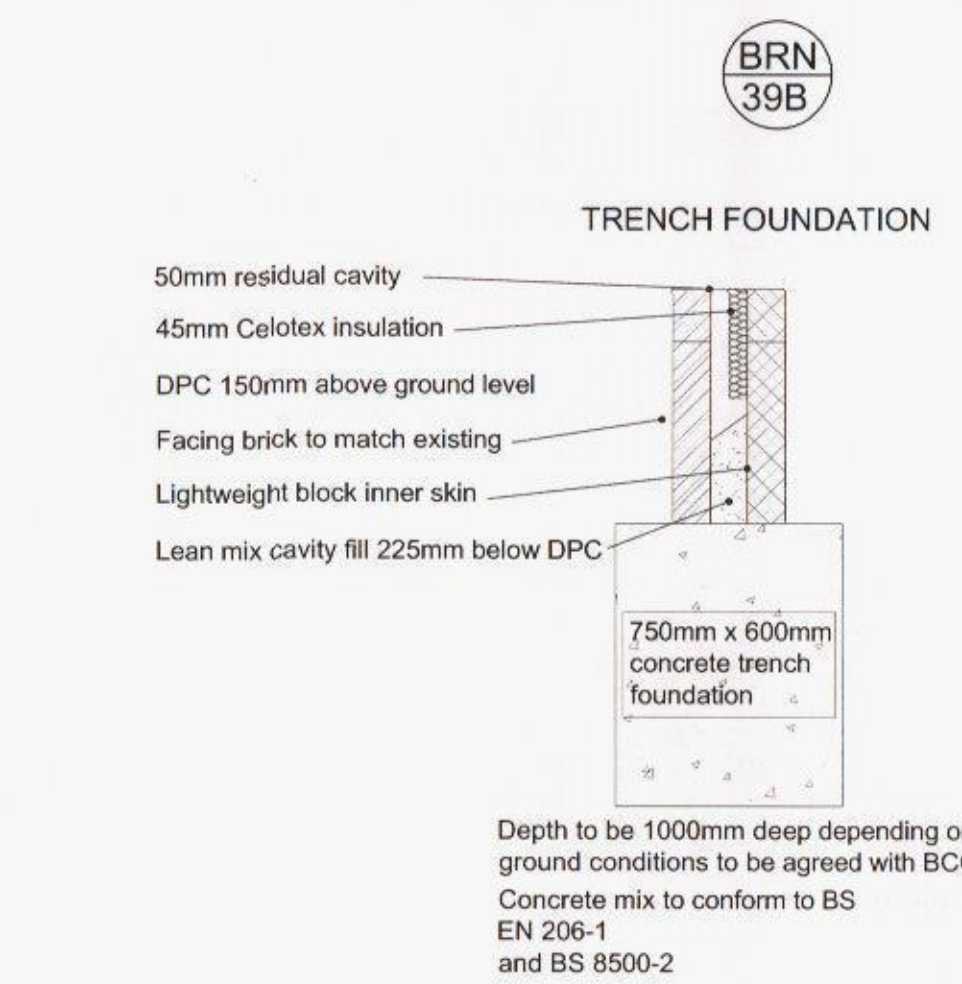


9 PROPOSED FOUNDATION DETAIL
1:20

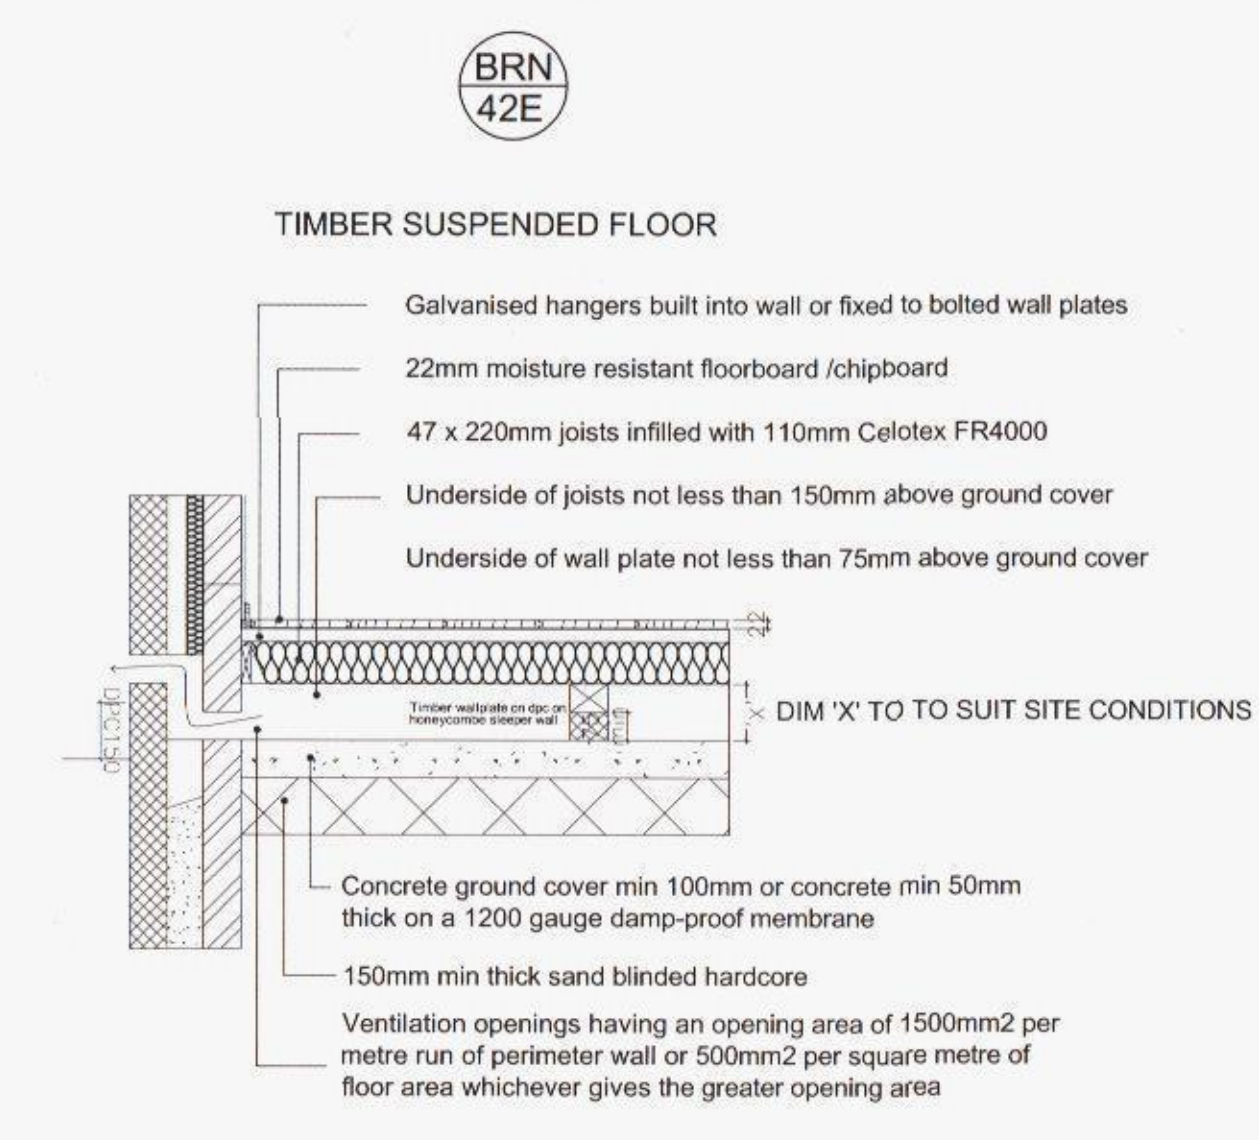


10 PROPOSED FLOOR SECTION
1:20

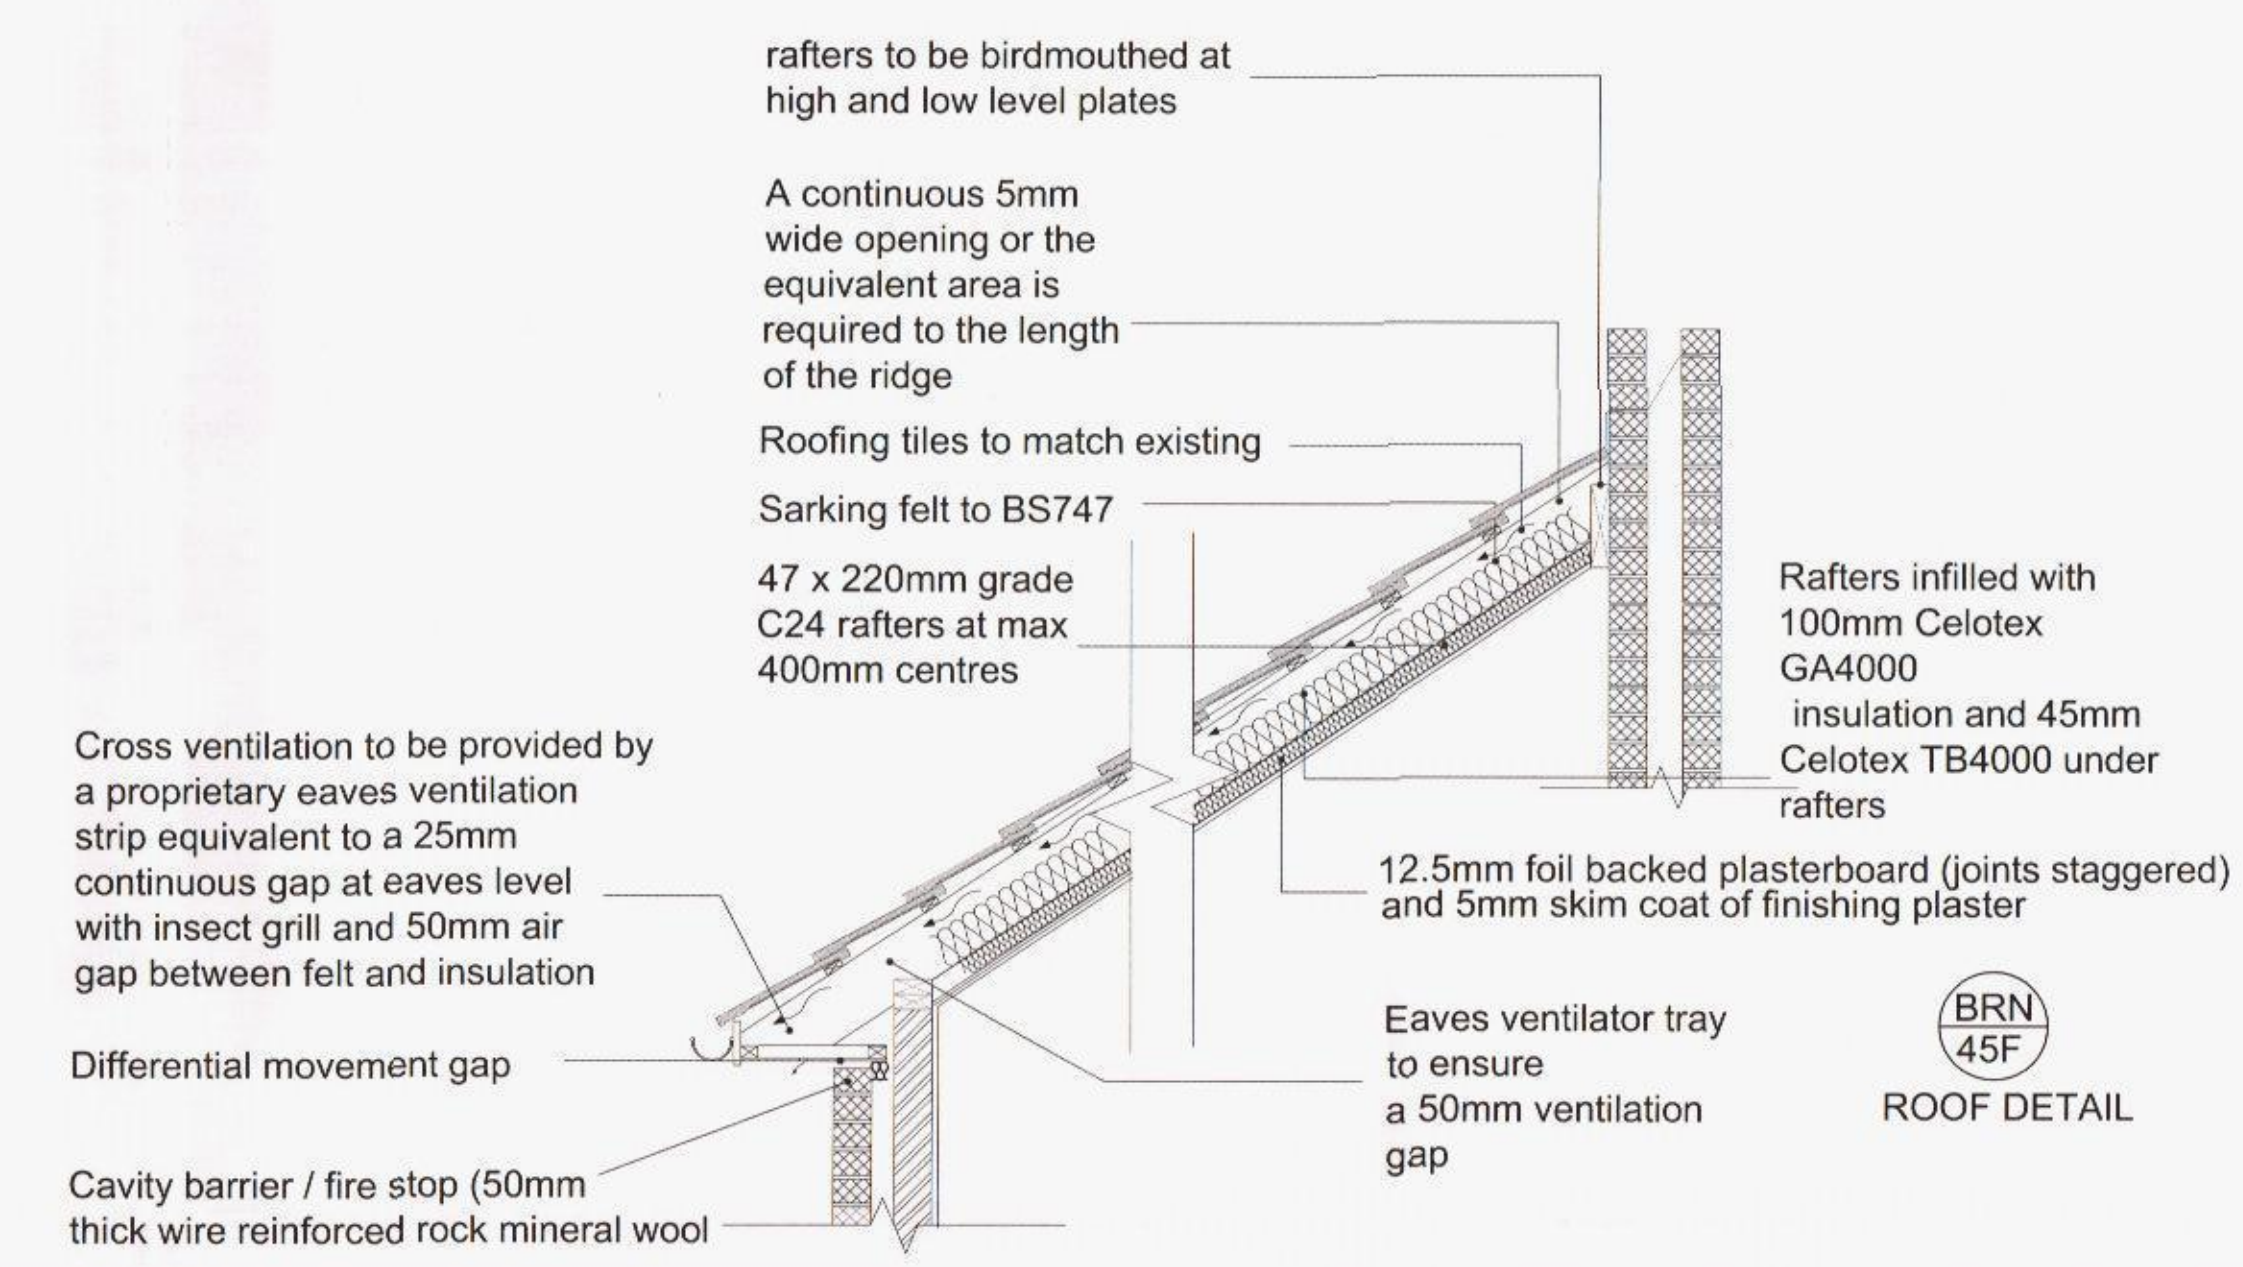


BRN 45F
ROOF DETAIL

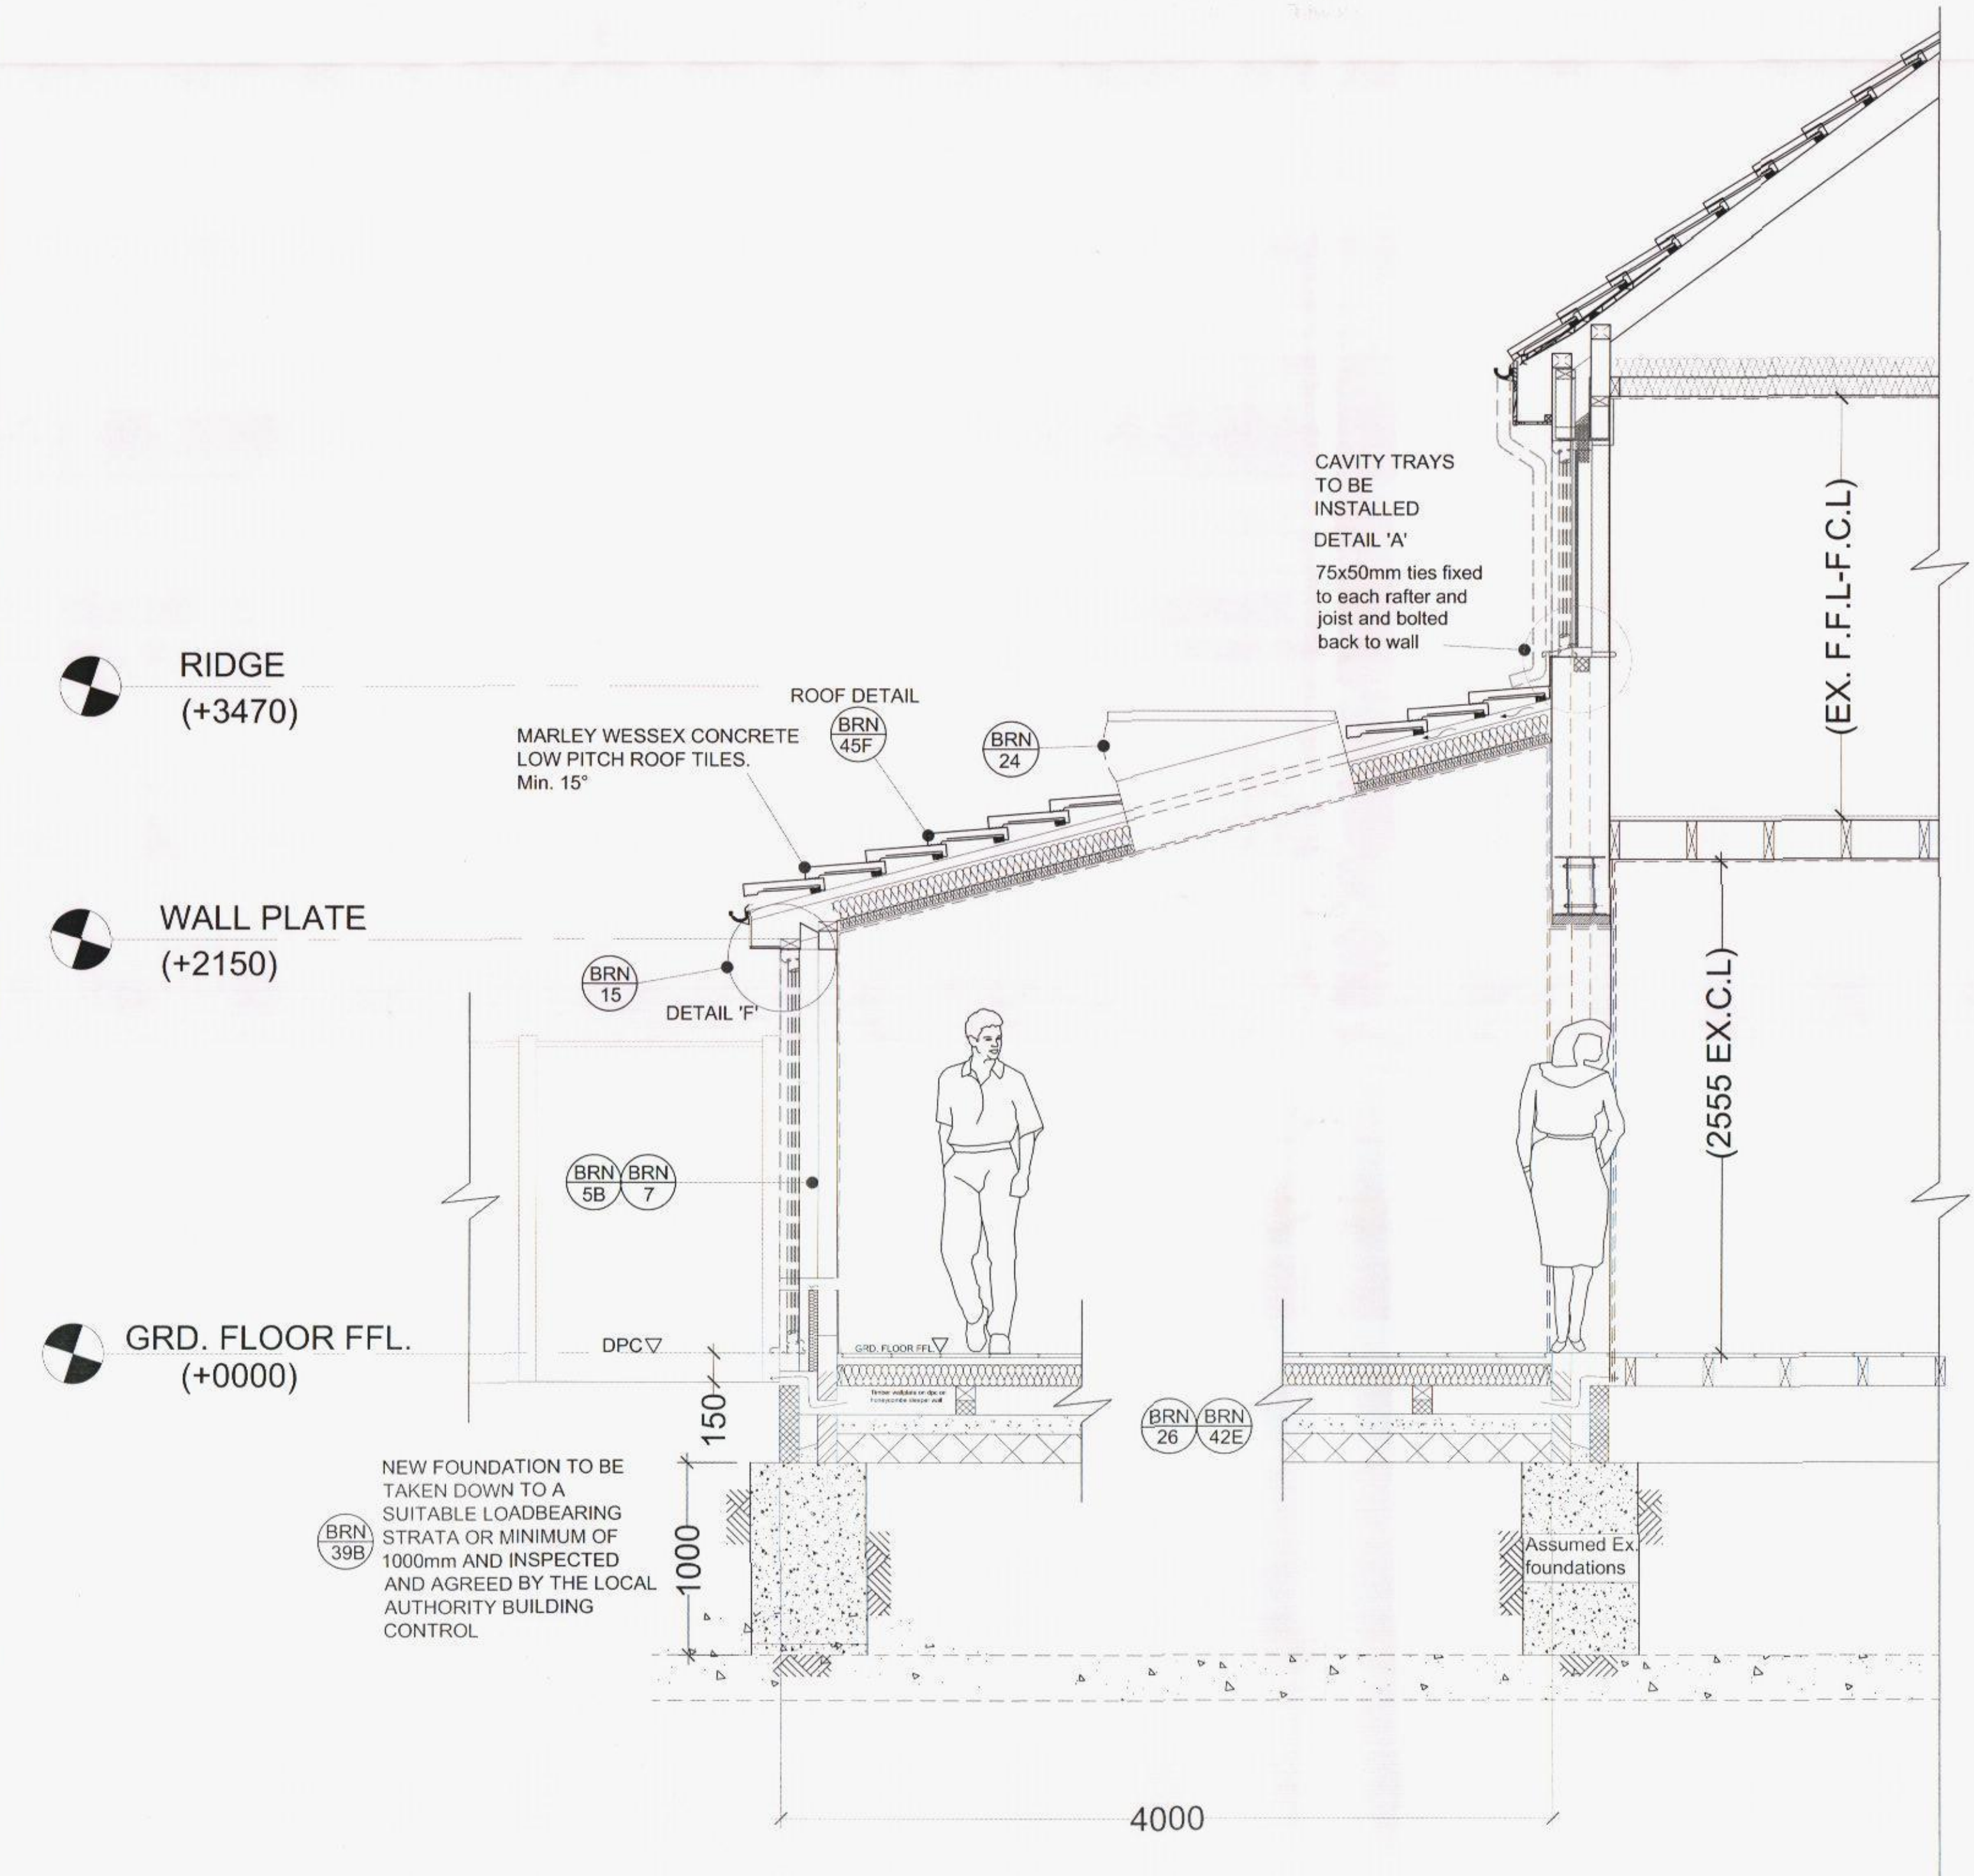


8 PROPOSED SECTION A-A
1:25

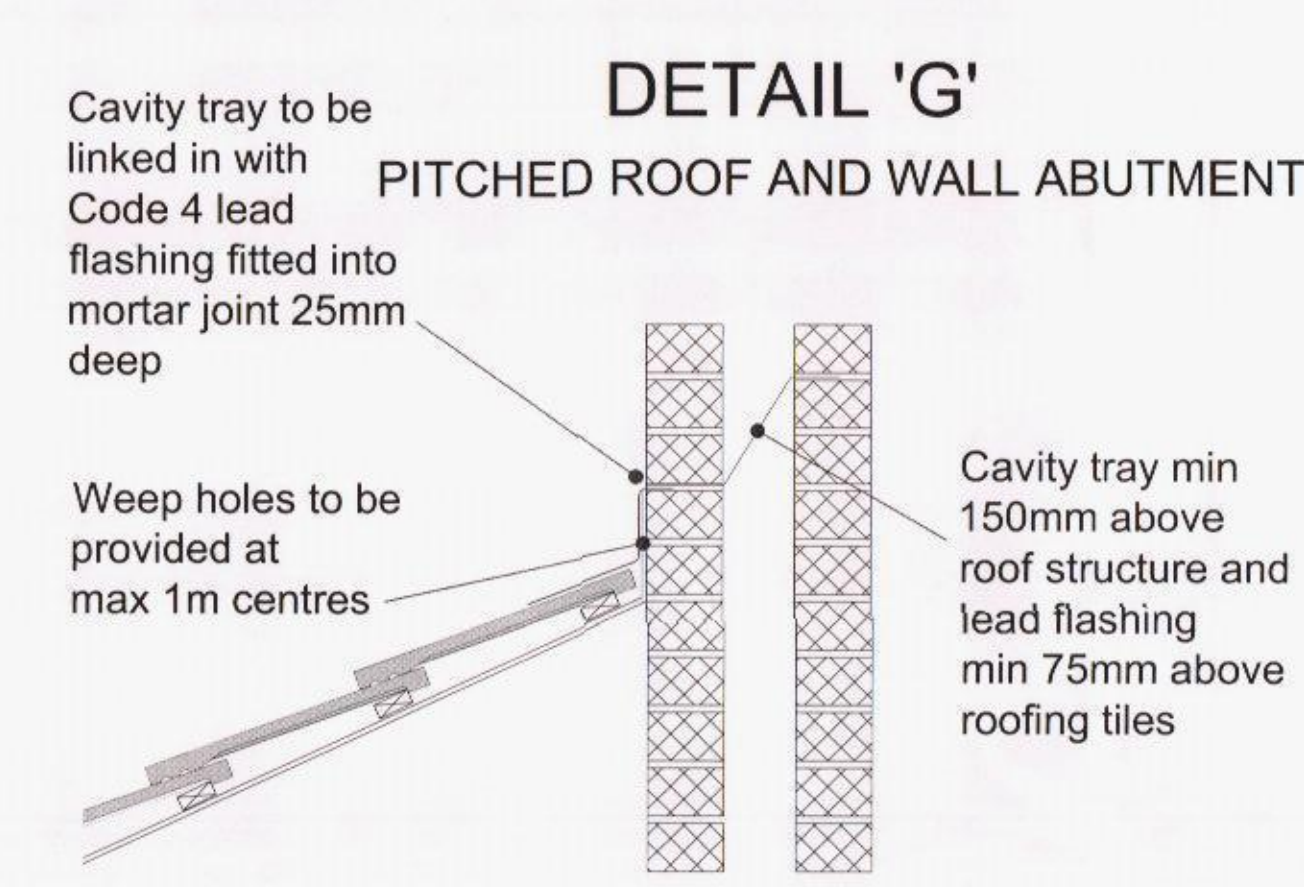


12 PROPOSED WALL ABUTMENT
1:10

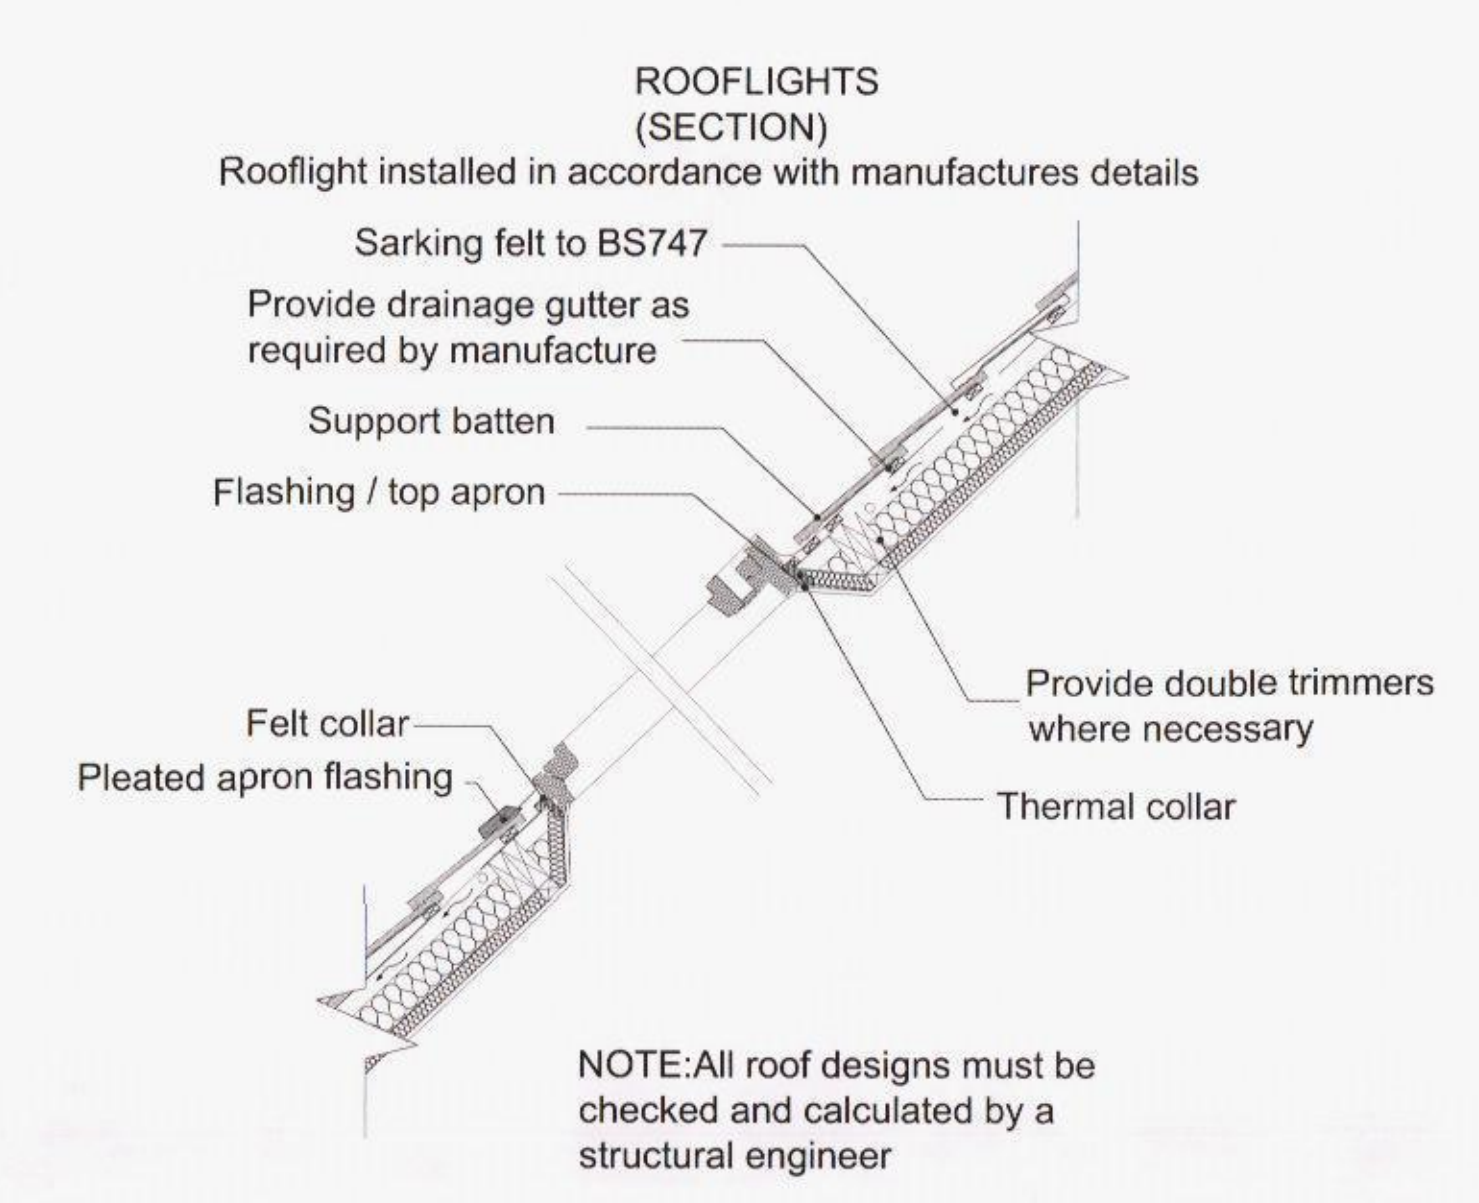

13 PROPOSED ROOF LIGHT SECTION
1:20

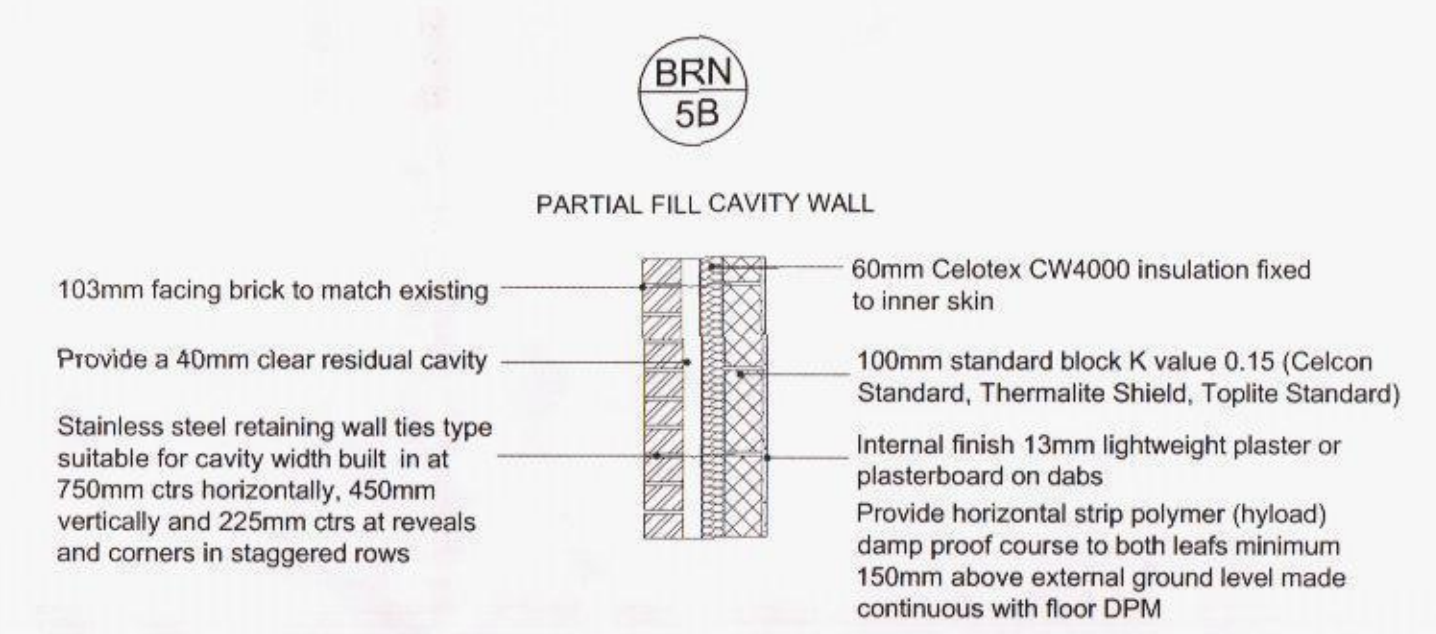

14 PROPOSED WALL SECTION THRU'
1:20

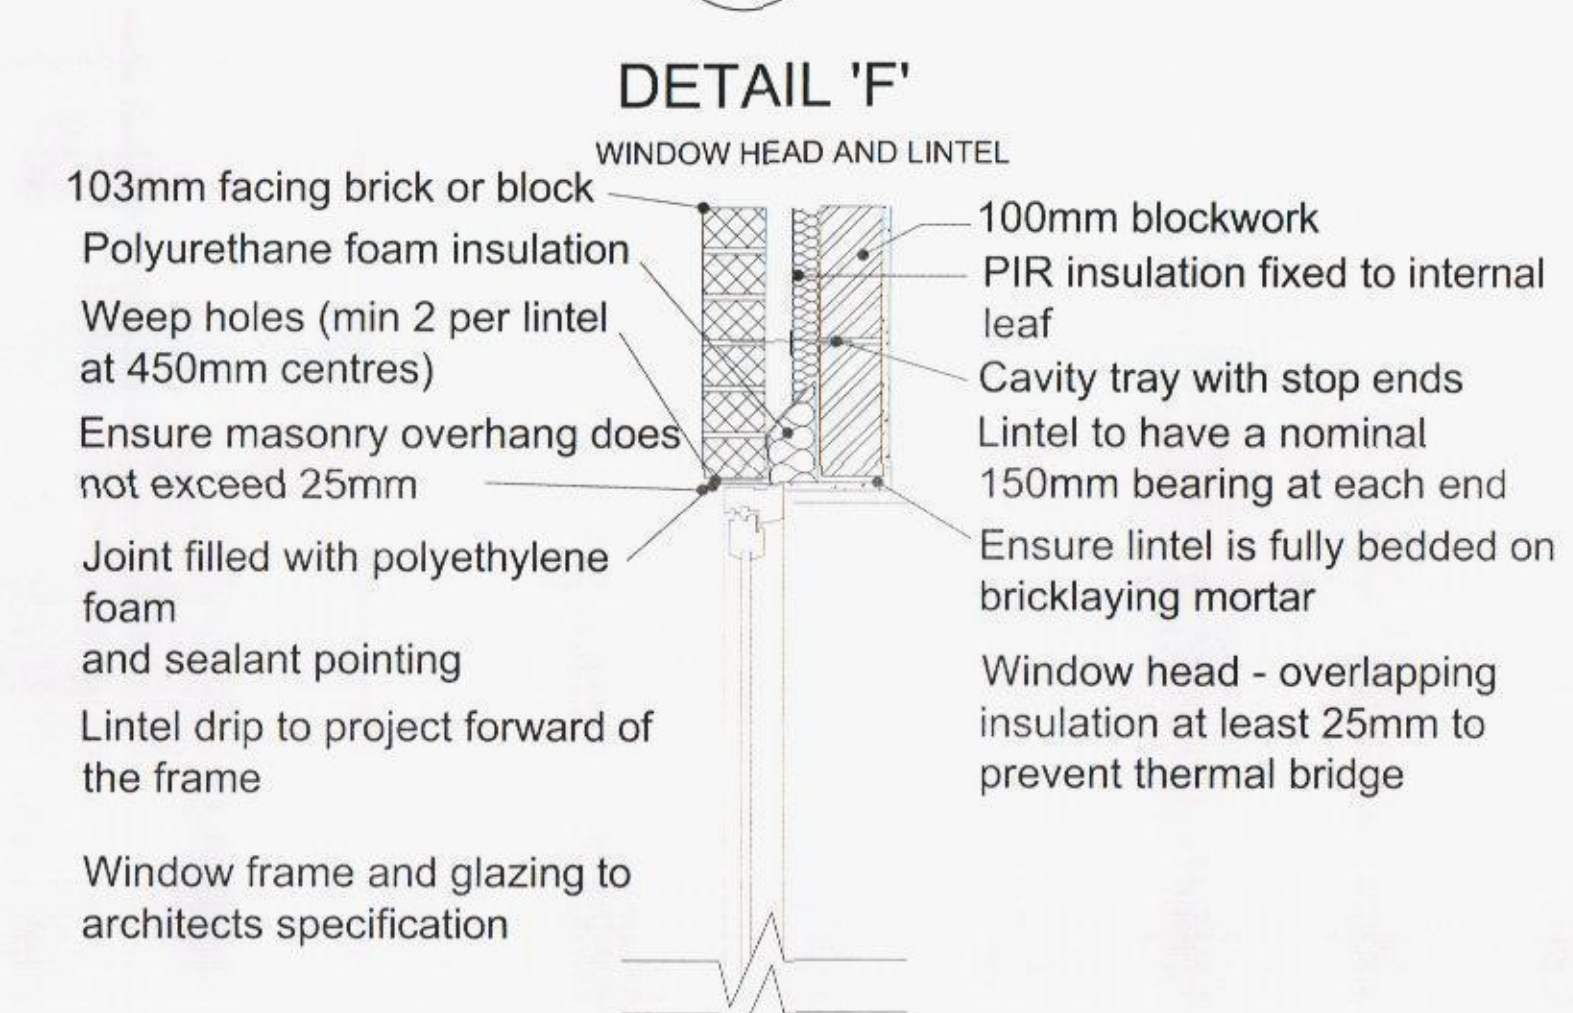

15 PROPOSED DETAIL 'F'
1:10

NOTE:
DRAWING: McLOED O1A TO BE USED IN CONJUNCTION WITH ASSOCIATED BUILDING REGULATIONS NOTES McLOED/BRN.
DIRECTIONAL NORTH ARROW SHOWN ON BLOCK & LOCATION PLANS McLOED/BLP.

BRN 1 DENOTES ATTACHED BUILDING REGULATION NOTES
DENOTES ITEM No.

MODIFICATIONS		ISSUE:	
TITLE PROPOSED SINGLE STOREY REAR EXTENSION			
CUSTOMER MR & MRS McLOED 3 HILLSIDE AVENUE, WIDLEY WATERLOOVILLE, HANTS, PO67 5BB			
DRAWN BY:		DRAWING NO: McLOED01A	
		1 OF 1	
		SCALE:	
		VARIES:	
		DATE:	
		02.07.2014	
		REVISION:	
		A A	

