

NOTES

Permission is granted to scale from this drawing for the purpose of Local Authority Planning Approval only. In all other circumstances DO NOT scale from this drawing. Please contact this office for any additional information required.



Contractors, Sub Contractors and Suppliers are to check all relevant dimensions and levels of the site and building before commencing any shop drawings or building work. Any discrepancies should be recorded to the Architect.

Where applicable this drawing is to be read in conjunction with the Consultants' drawings.

This drawing is the copyright of Tellow King Ltd & All rights reserved.

Ordnance Survey Data © Crown Copyright. All rights reserved. Licence No. 100007359

REV	DESCRIPTION	DATE	AUTH	CHKD
-----	-------------	------	------	------

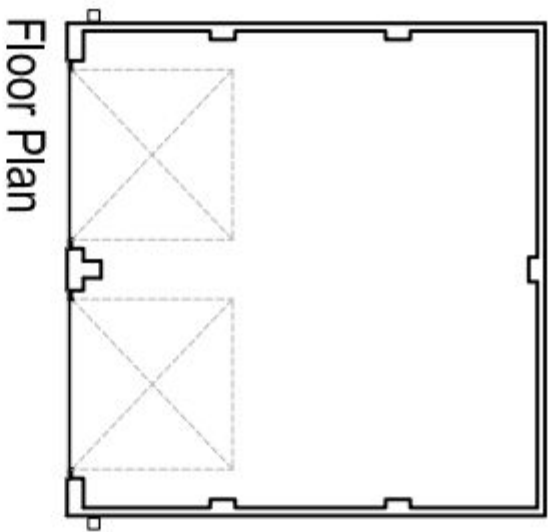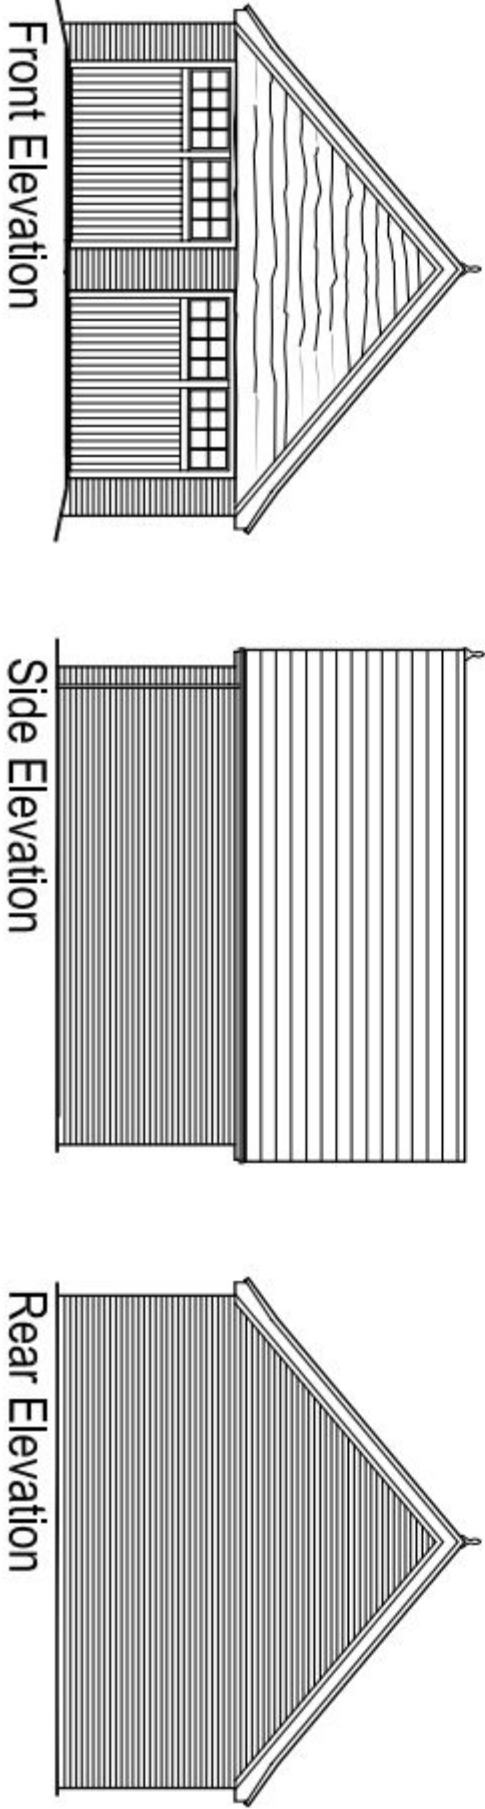

SUPERSEDED



PLOT No. -1

PLANNING

Tellow King
ARCHITECTS : URBAN DESIGNERS : SUSTAINABILITY CONSULTANTS
Building 800, The Otway Farmway, Hales, Melbourn, Cambs, Huntingly, 2525 ONE
Tel: 01763 567703 Fax: 01763 519517 Email: enquiries@tellowking.co.uk

PROJECT

Berewood Phase 2

Waterpoville

Redrow Homes (Southern Counties)

DRAWING

Double Garage

Floor Plans & Elevations

SCALE	DATE	AUTHOR	CHKD
1:100 @ A3	Dec '13	RDP	
JOB NO.	DRAWING NO.	REV	
REDR130524	GAR03.pe		