



HAVANT BOROUGH
COUNCIL
03 JAN 2014
RECEIVED

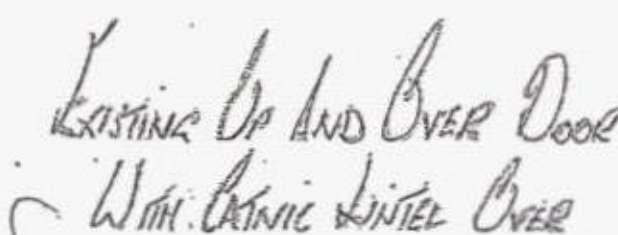

Existing Last Elevation Date 1:50




EXISTING WEST ELEVATIONS SCALE 1:50

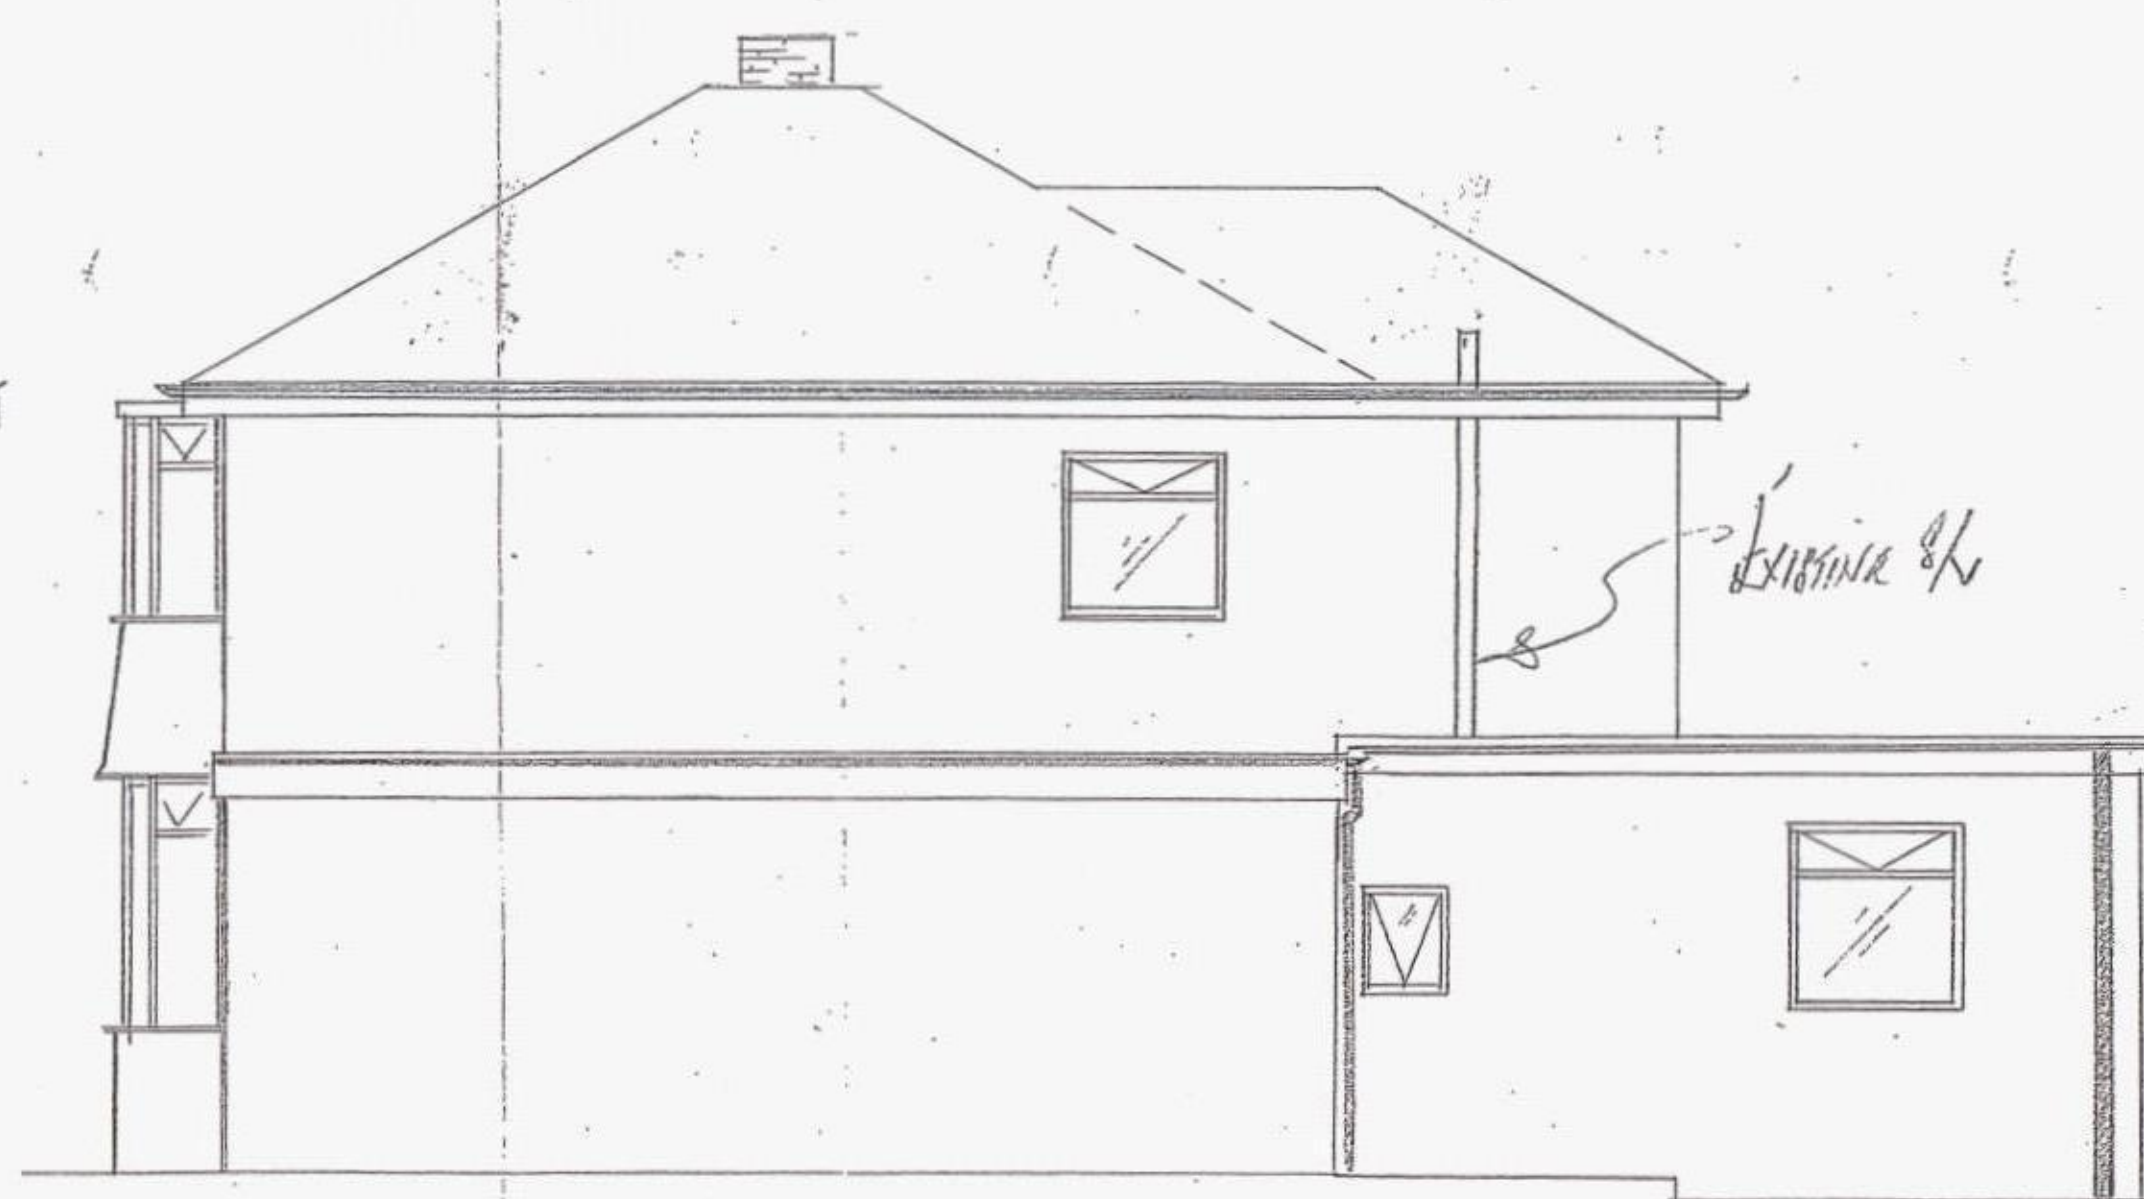


EXISTING NORTH ELEVATION




Existing Ground Floor Plan Scale 1:50

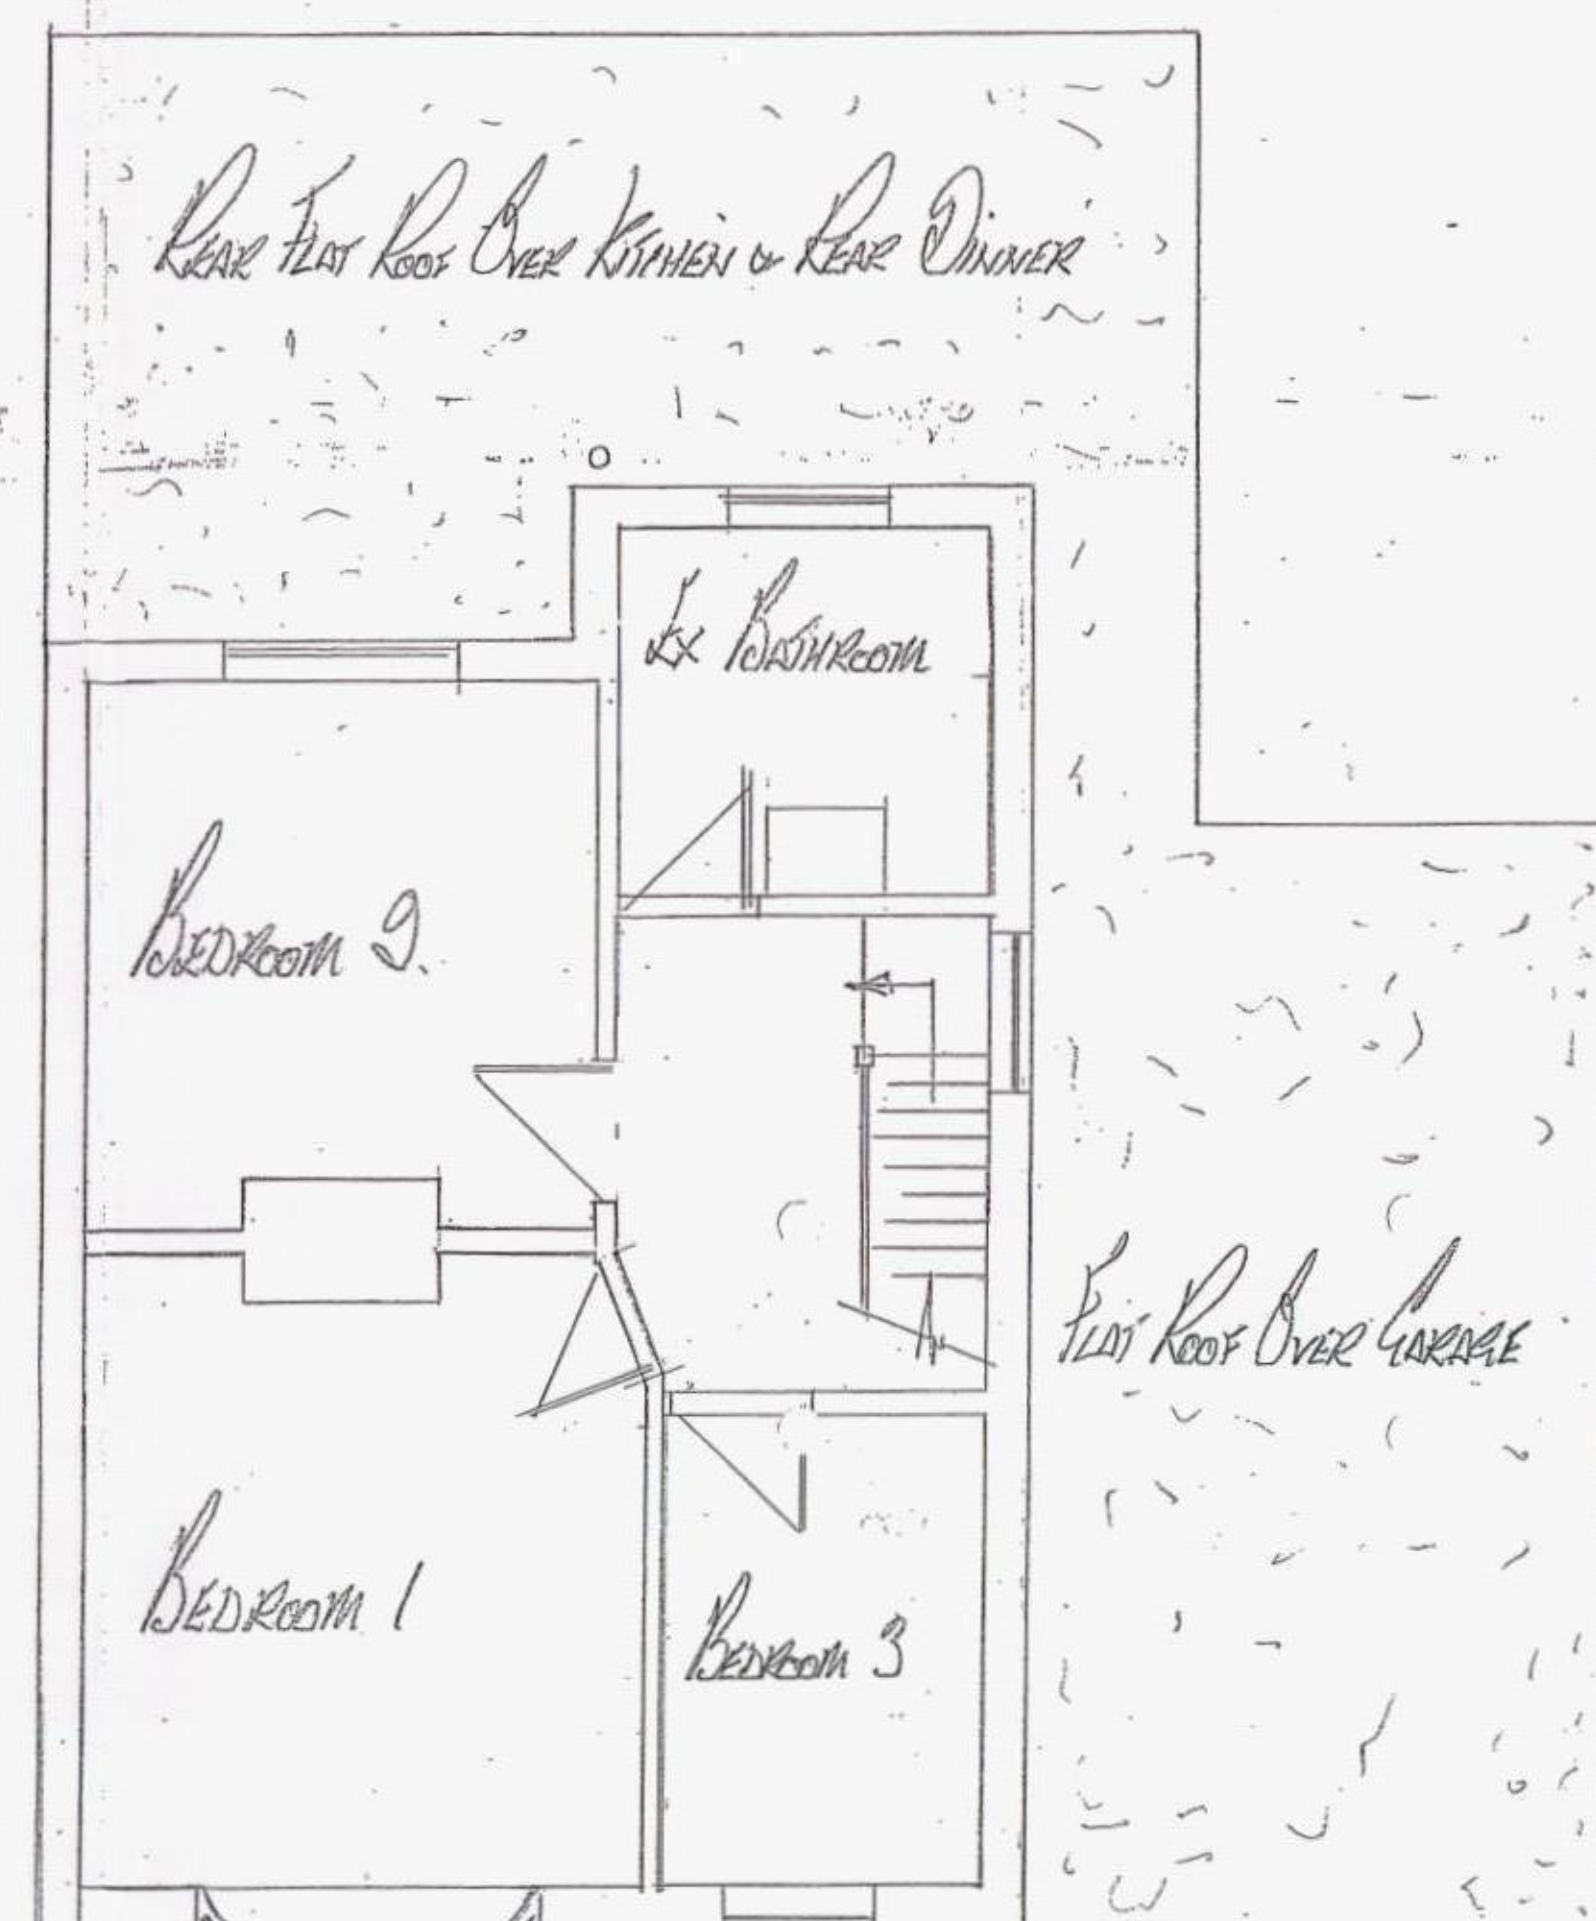


Existing First Floor Plan June 1:50

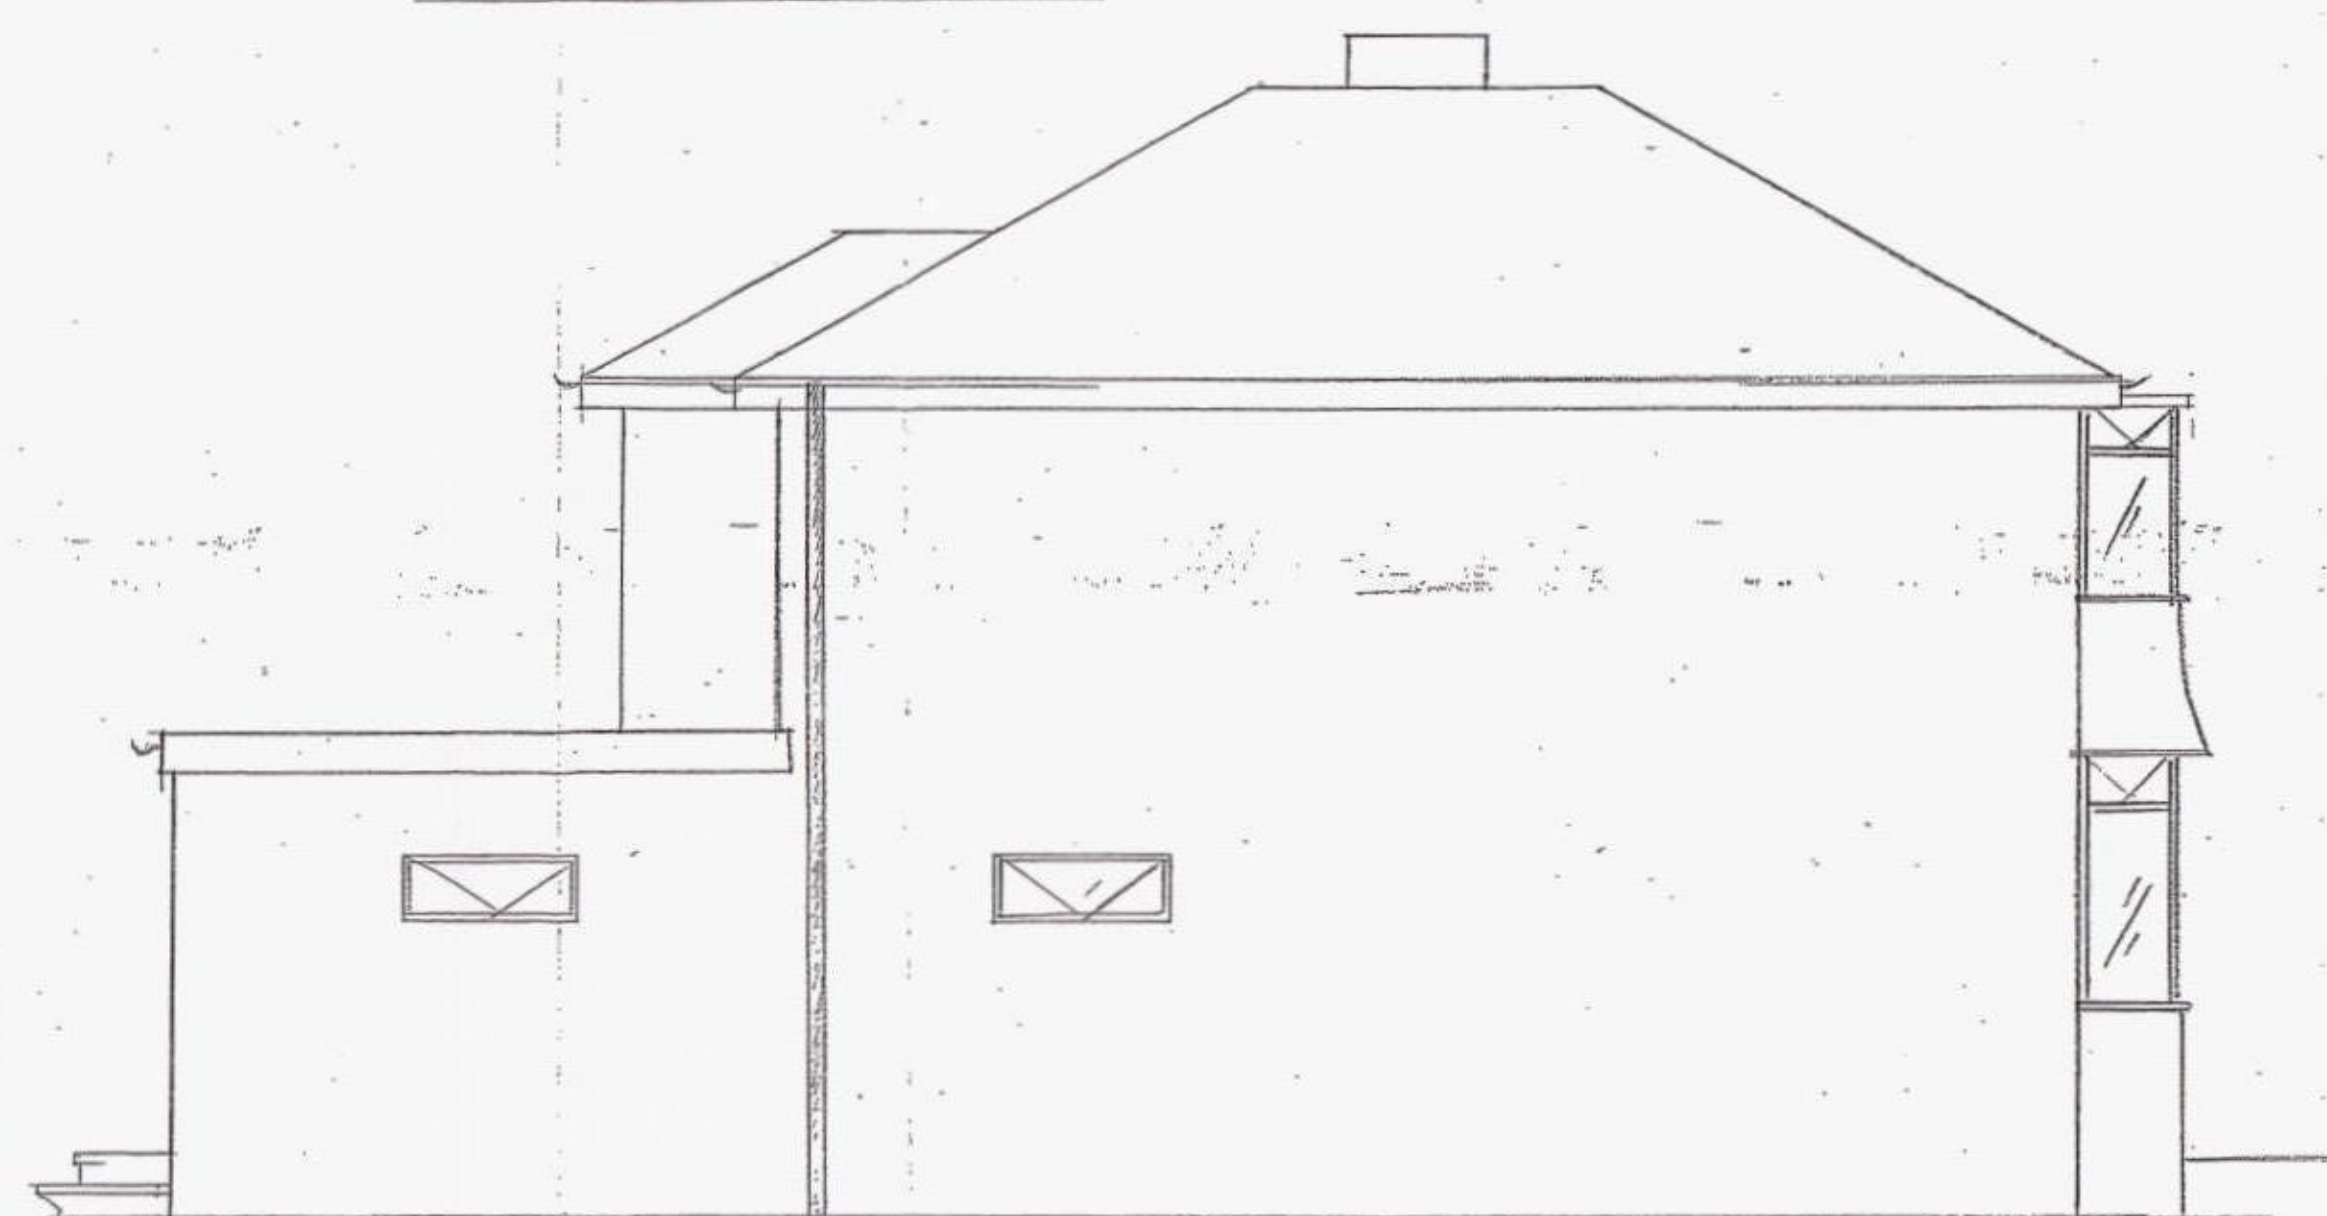

LEXINGTON SOUTH LEVATION

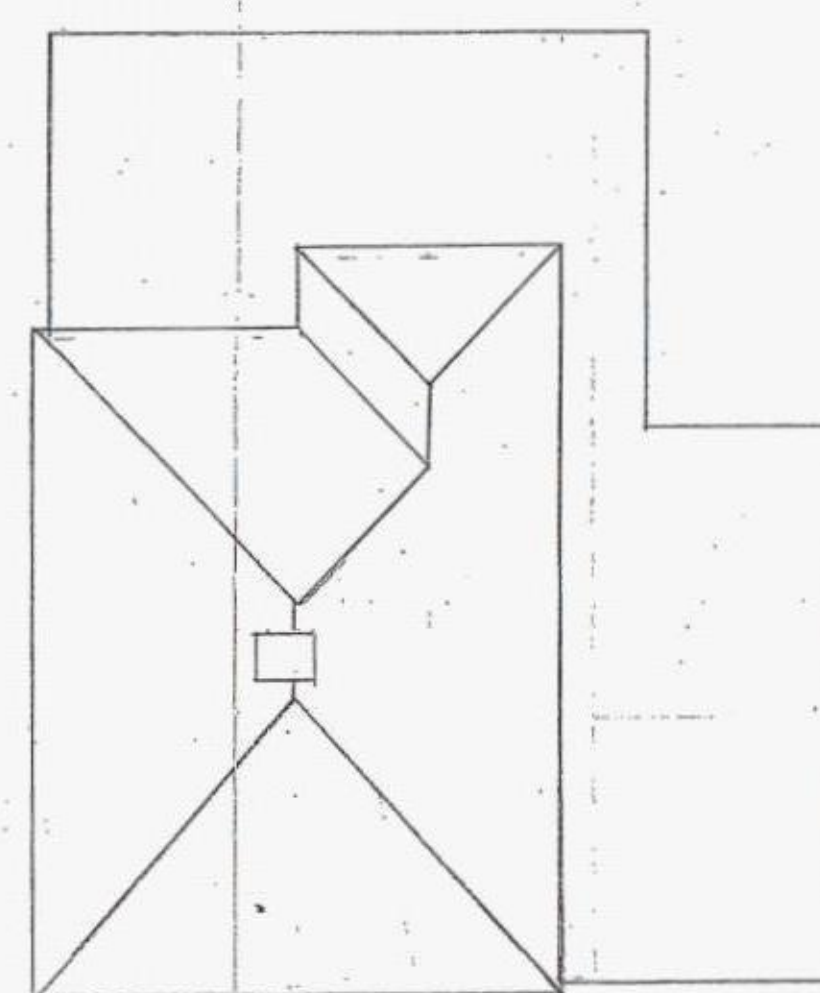

PLAN EXISTING ROOF AREA
GROUND FLAT ROOF AREA. SCALE 1:100

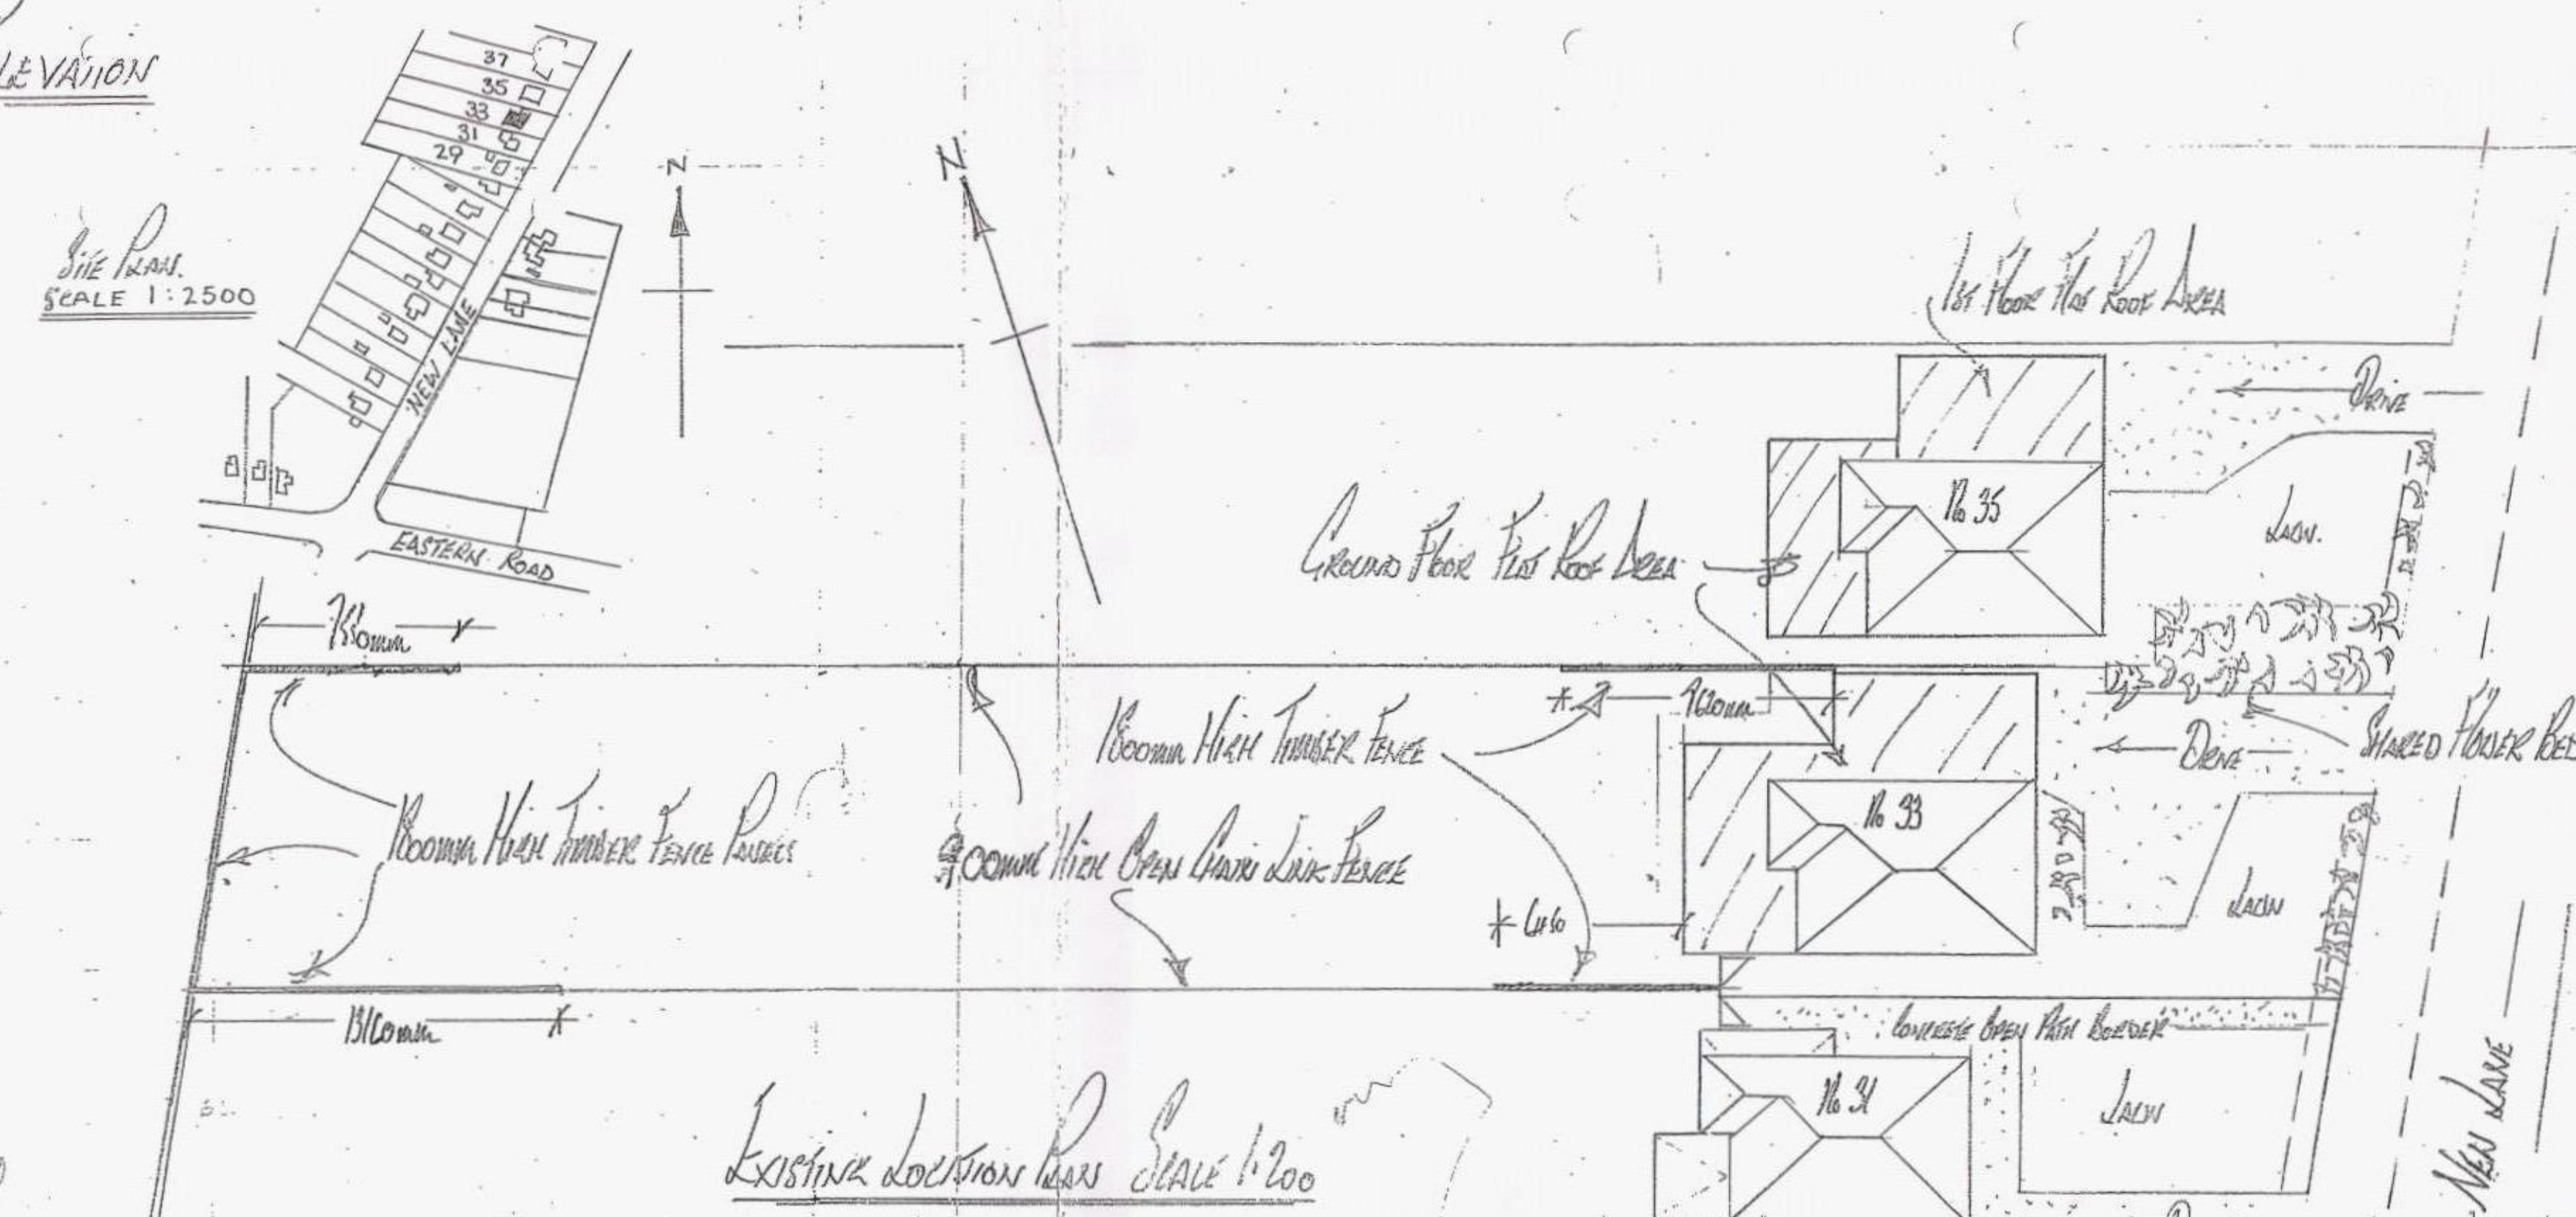

Existing Location Map Scale 1:200

EXISTING ROADS - ELEVATIONS:- 33 NEW LONG. HAVANT.

Sept 1:50