

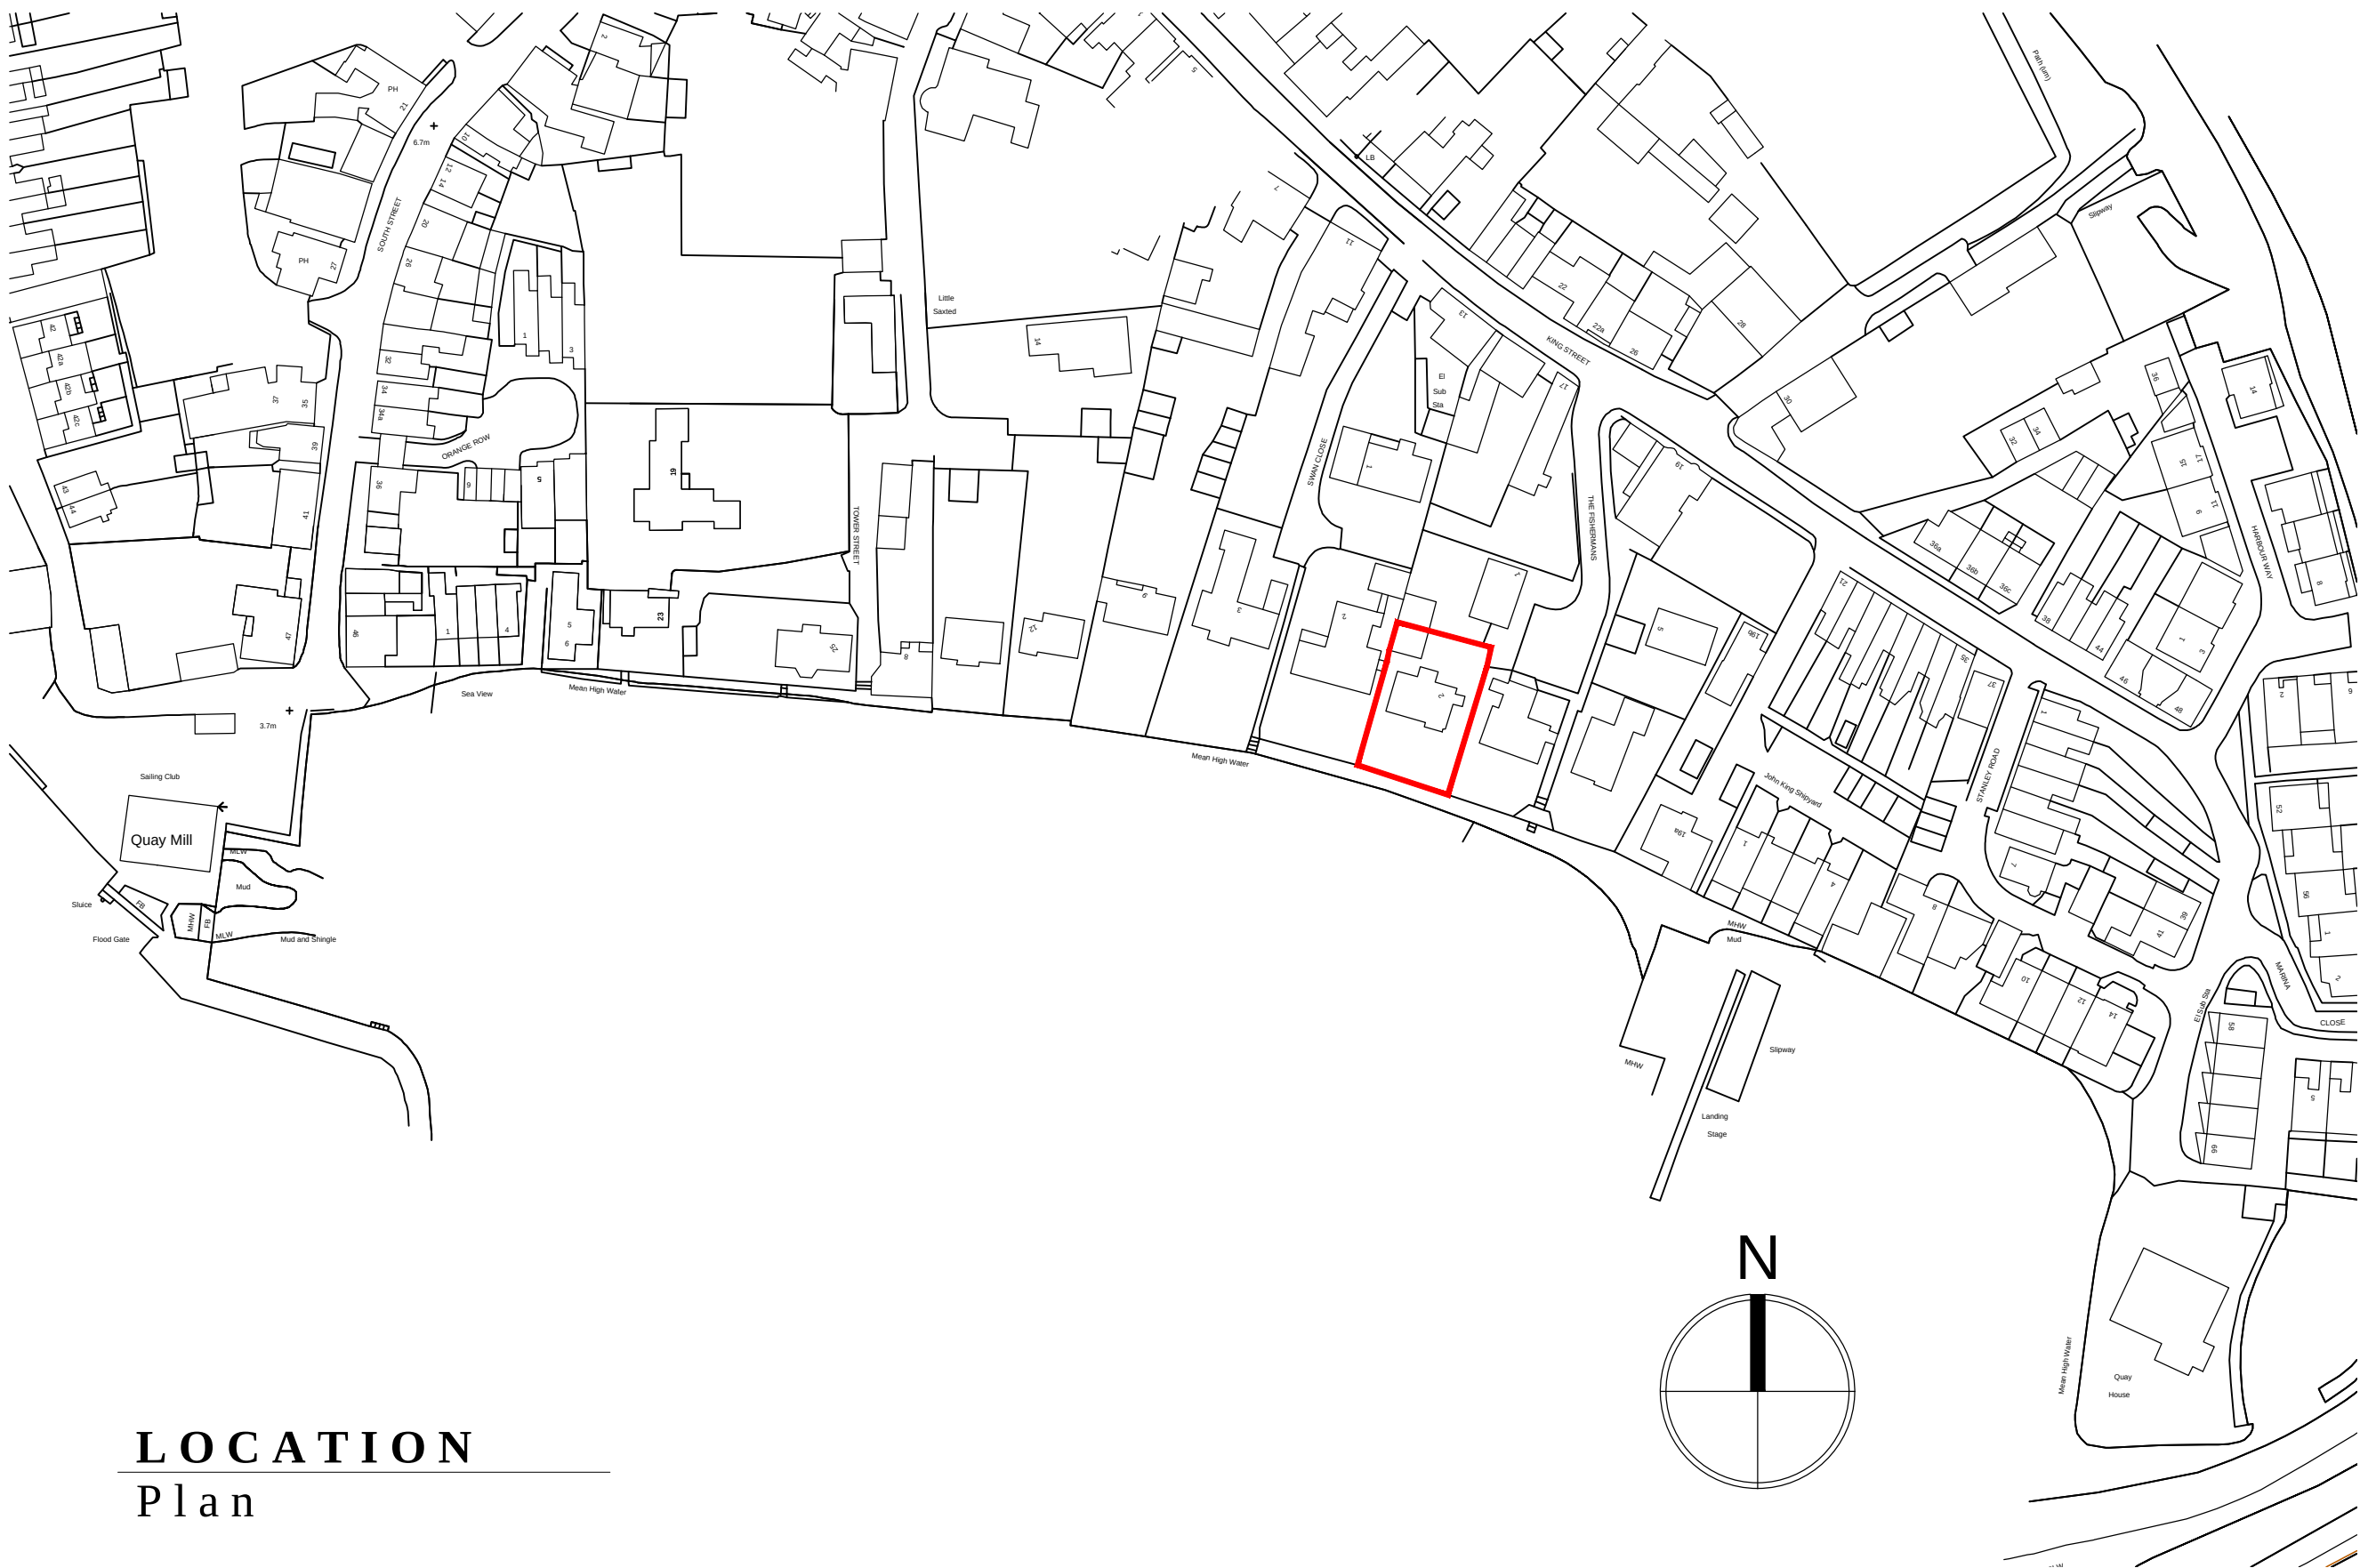


2 The Fishermans - Emsworth

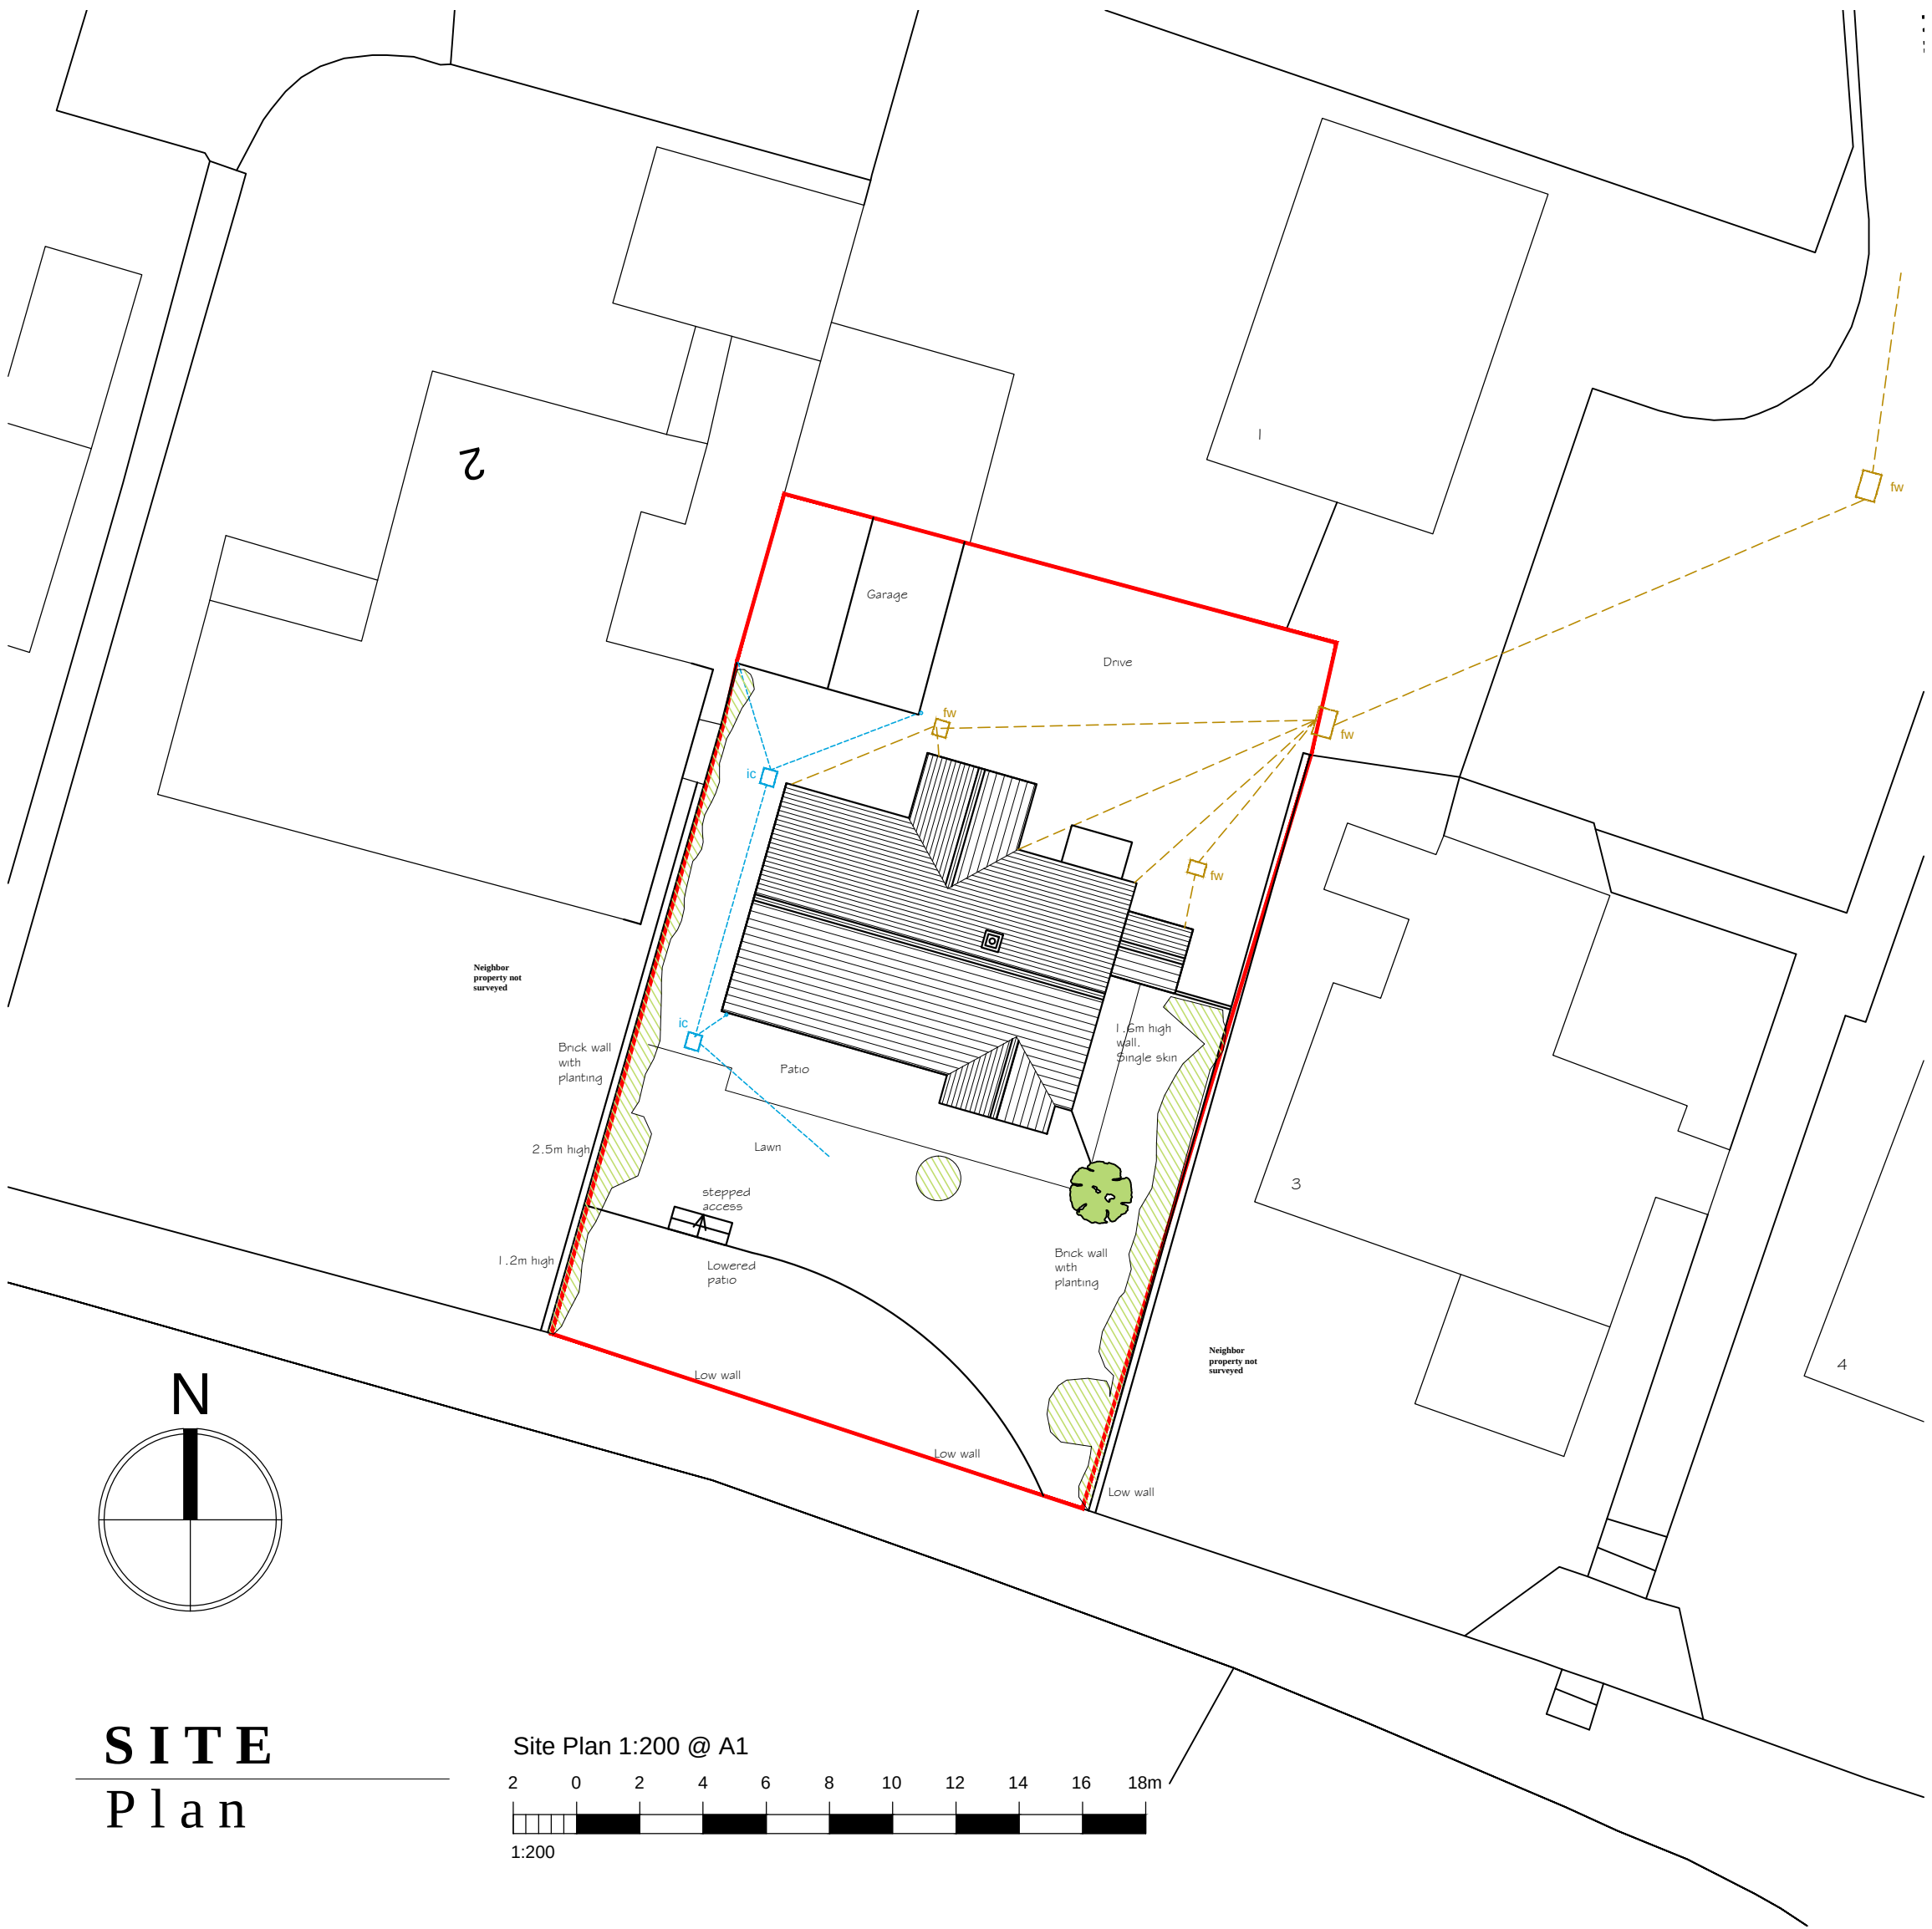

Ordnance Survey (c) Crown Copyright 2010. All rights reserved. Licence number 100020449

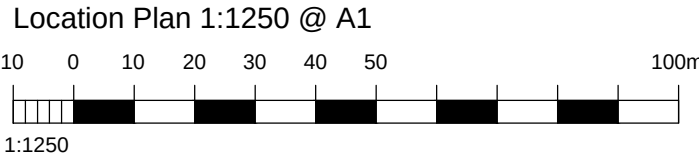

NOTES:





Dimensions to be checked on site before commencing work. Any discrepancies shall be reported to the architect immediately.

Do not scale from these drawings except for planning purposes.

Use figured dimensions only.

Where applicable this drawing is to be read in conjunction with other consultants' drawings.

All drawings to be read in conjunction with specification and all other drawings including structural engineer and mechanical and electrical drawings / specification

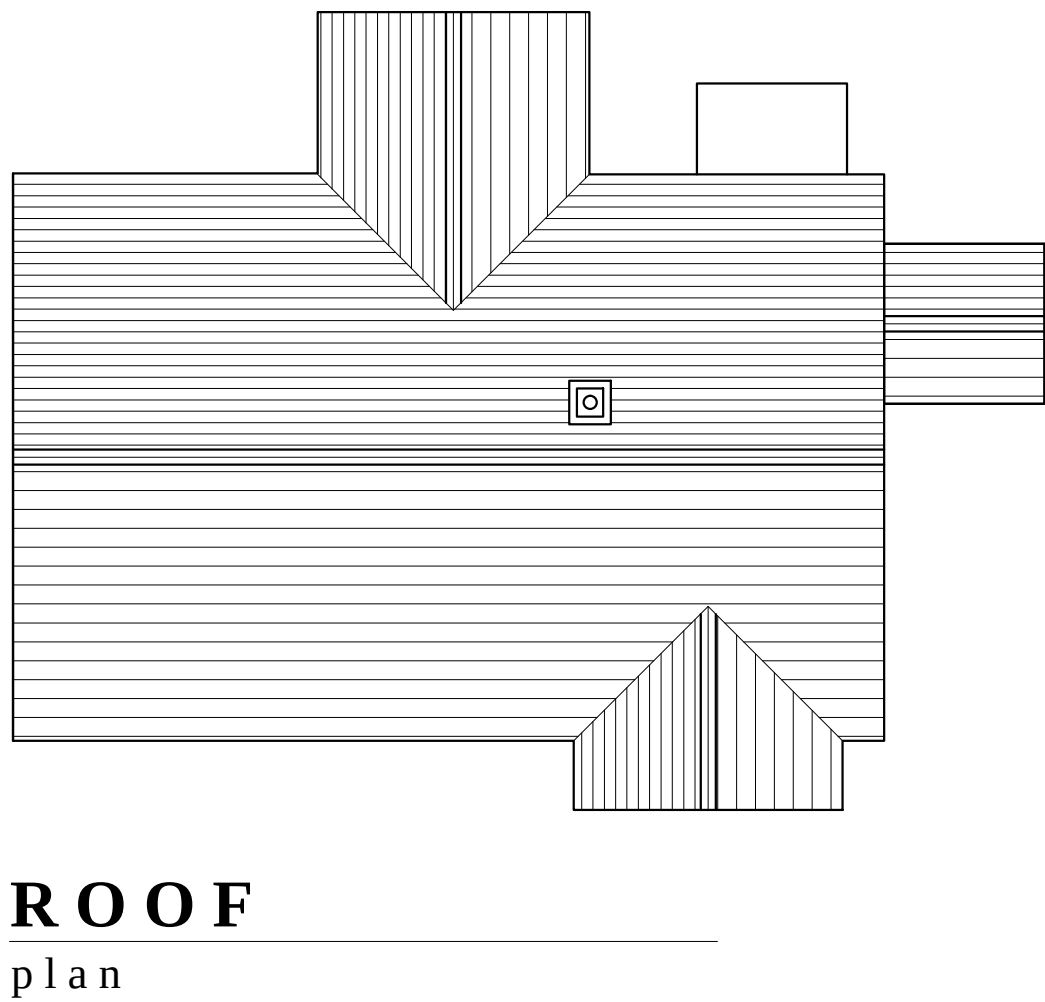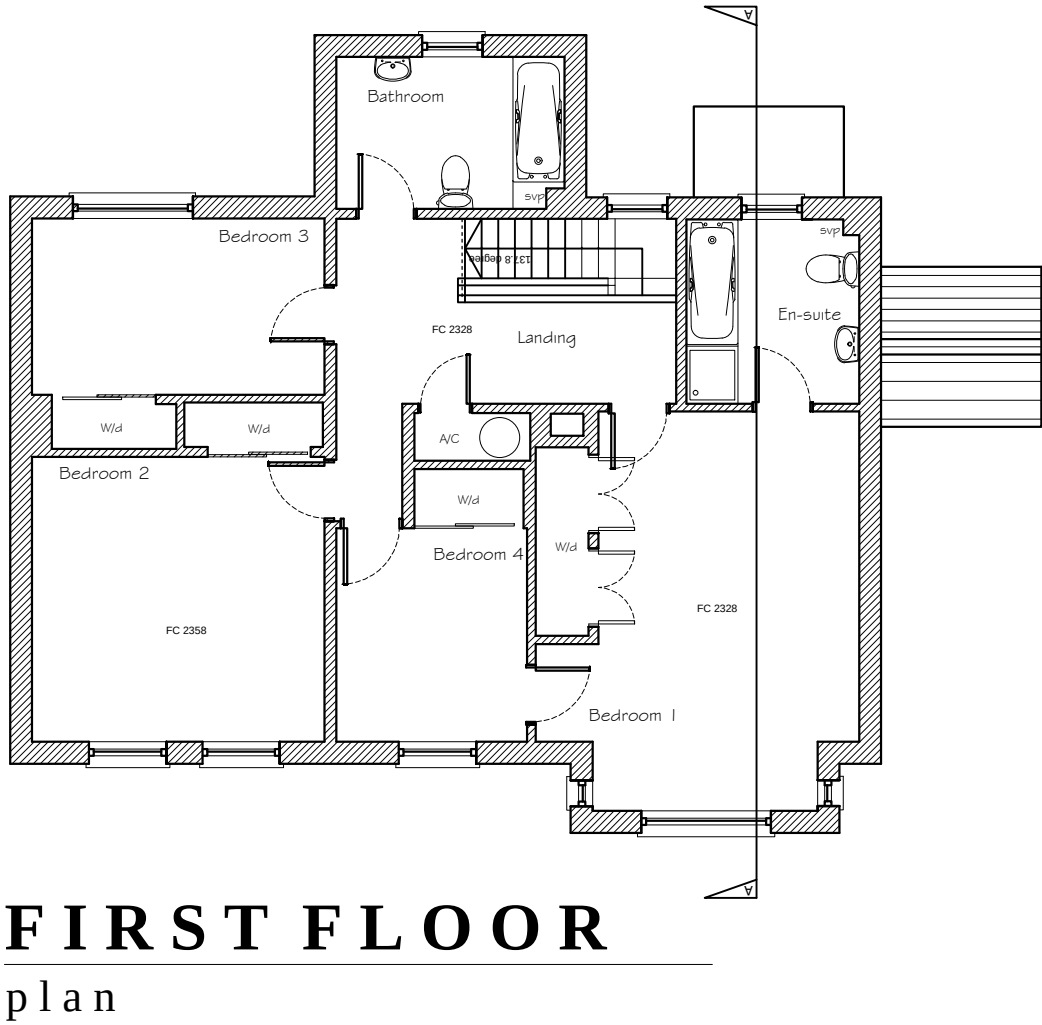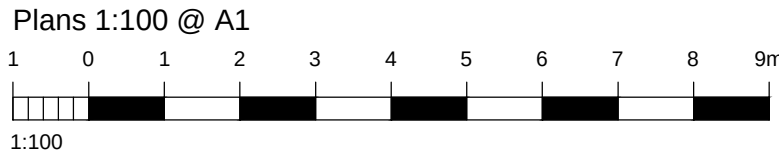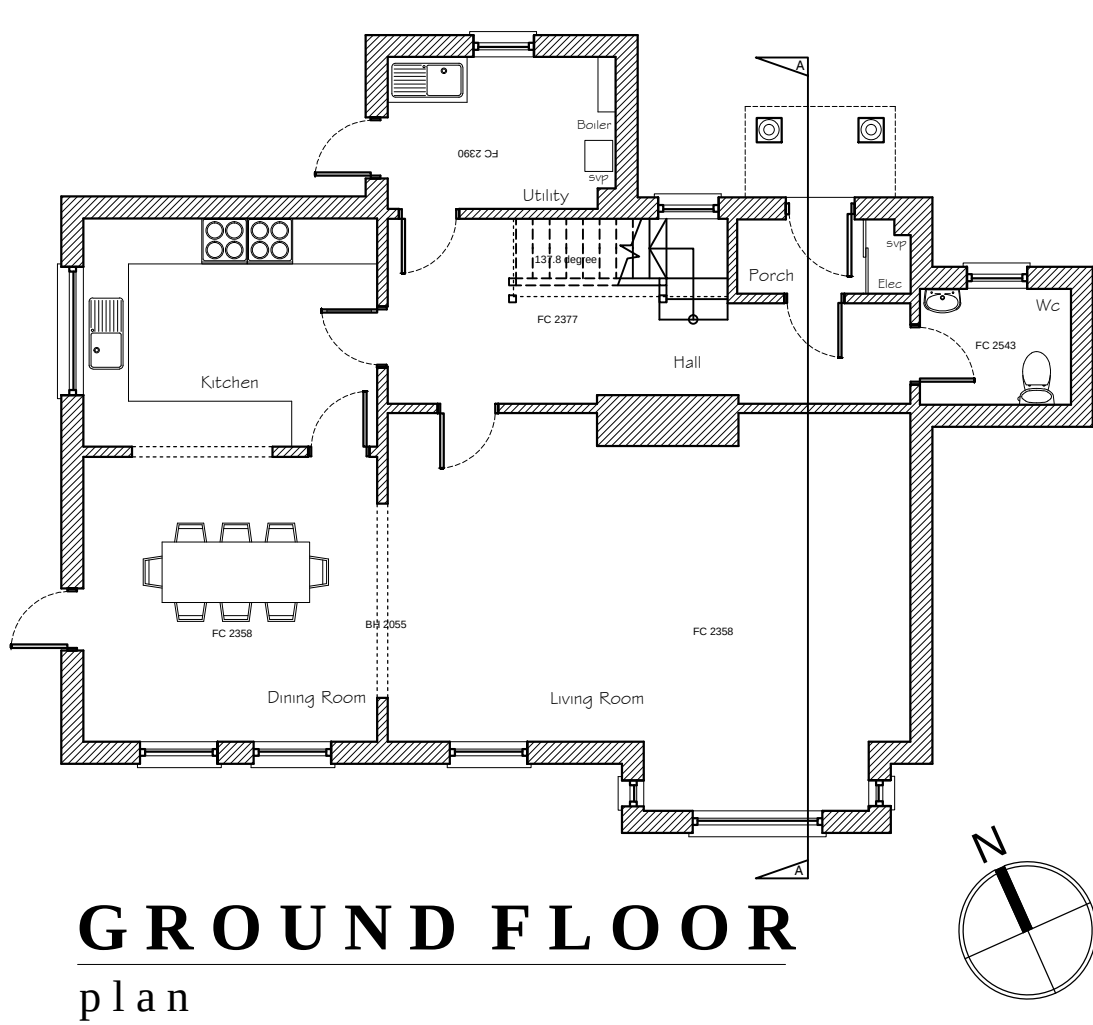

REV	DATE	AMENDMENT	DRAWN
hdarchitects Helver Davies Architects Ltd 1 The Old Flour Mill, Emsworth, PO10 7BT 01243 370 715 www.hdarchitects.co.uk mail@hdarchitects.co.uk			
CLIENT Mr & Mrs John and Sue Trembath			
PROJECT 2 Fishermans, Emsworth Hampshire PO10 7BS			
DRAWING Location Plan Existing Plans Existing Site Plan		SCALE 1:1250 1:100 1:200	
DATE February 2015		DRAWN K.J.L.	
DRAWING NUMBER 14-163/01_Planning		REVISION •	