






proposed front elevation.

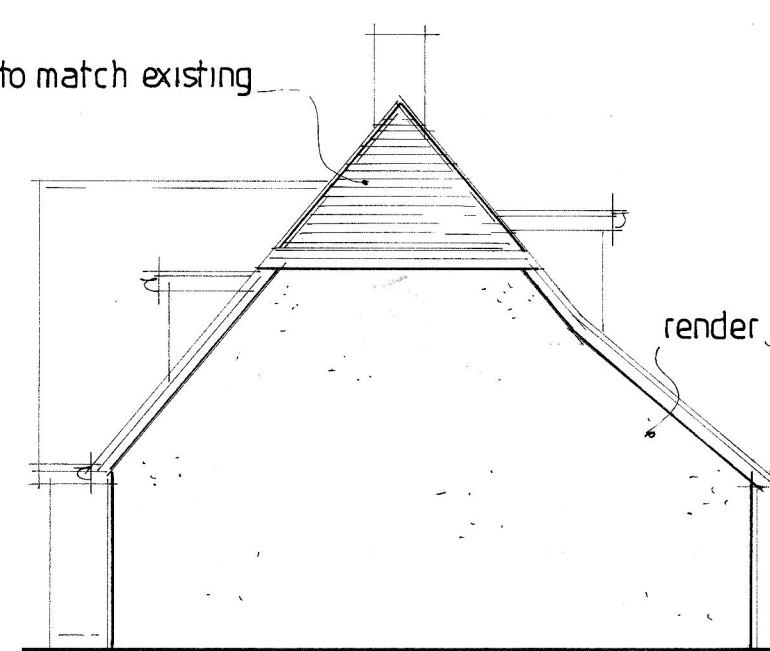


proposed side elevation.

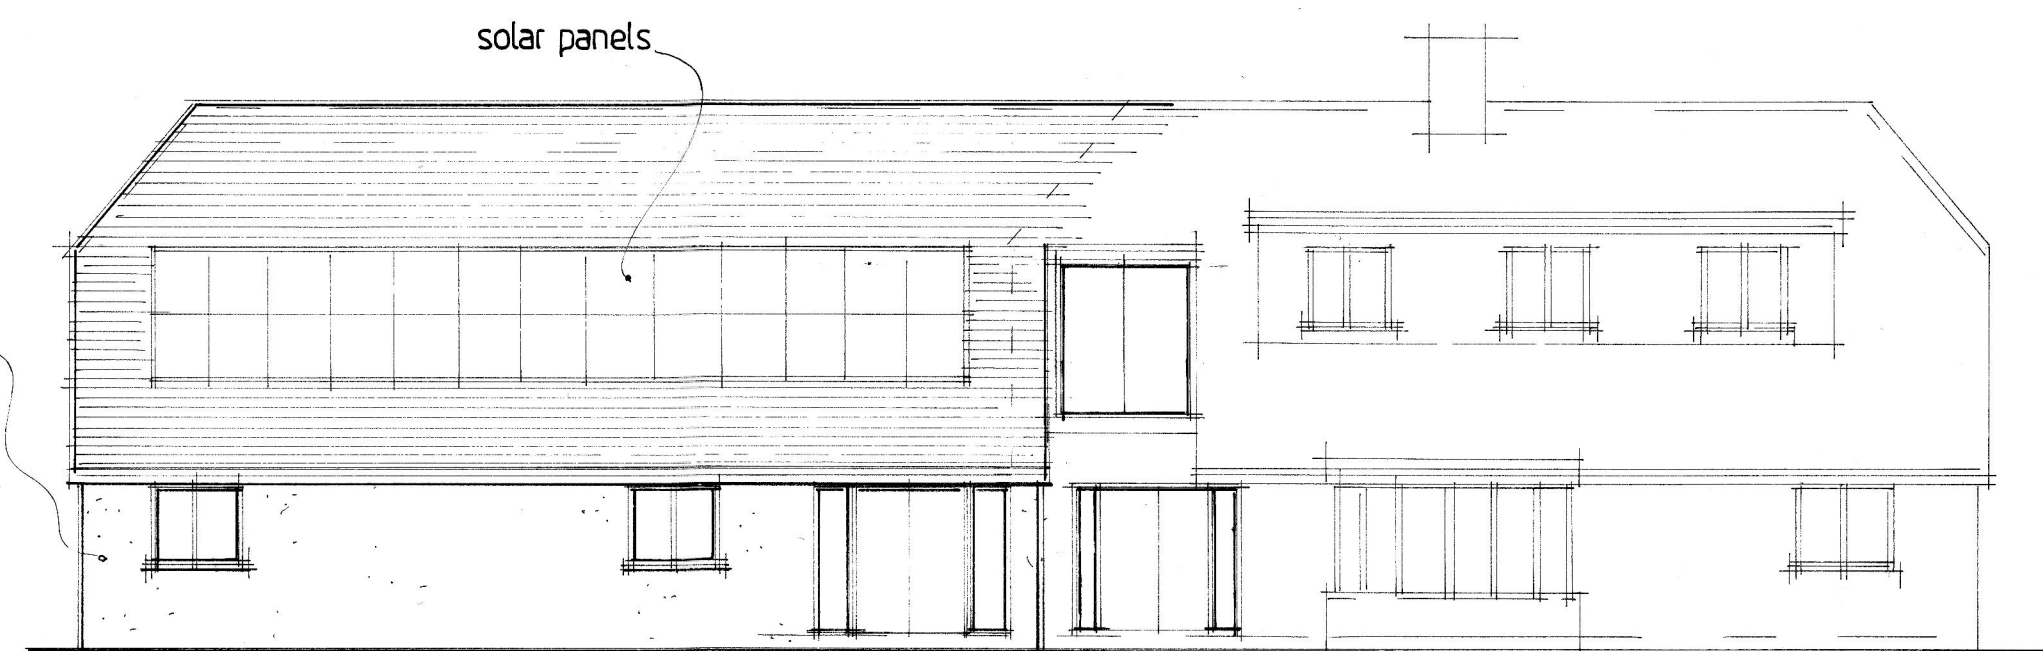


proposed rear elevation.

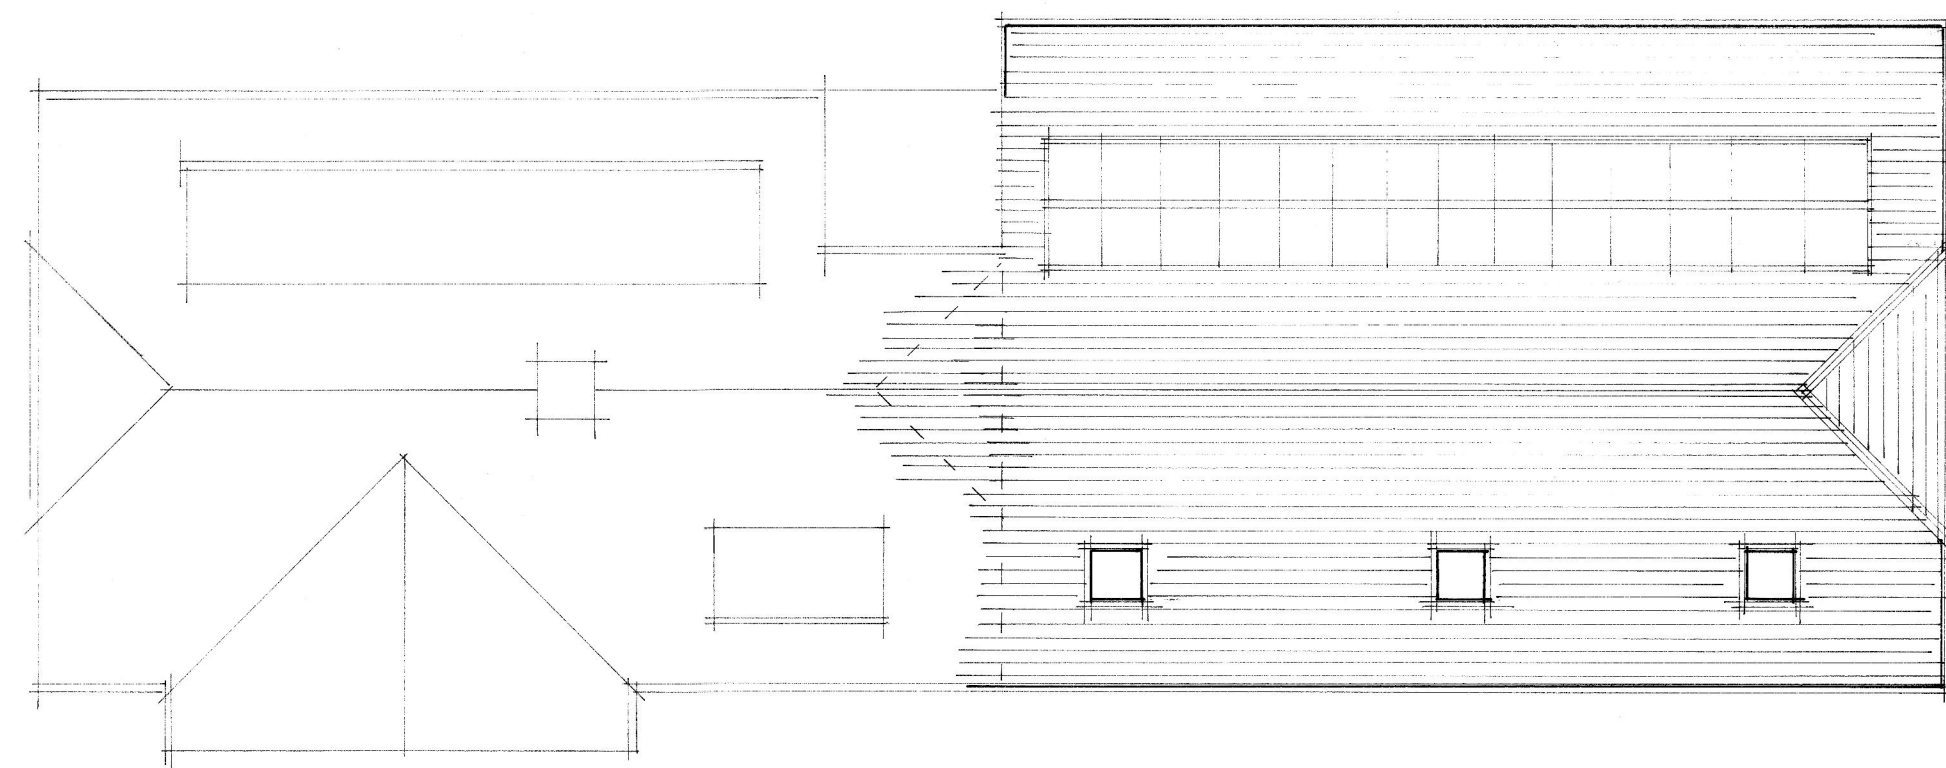

proposed roof plan.

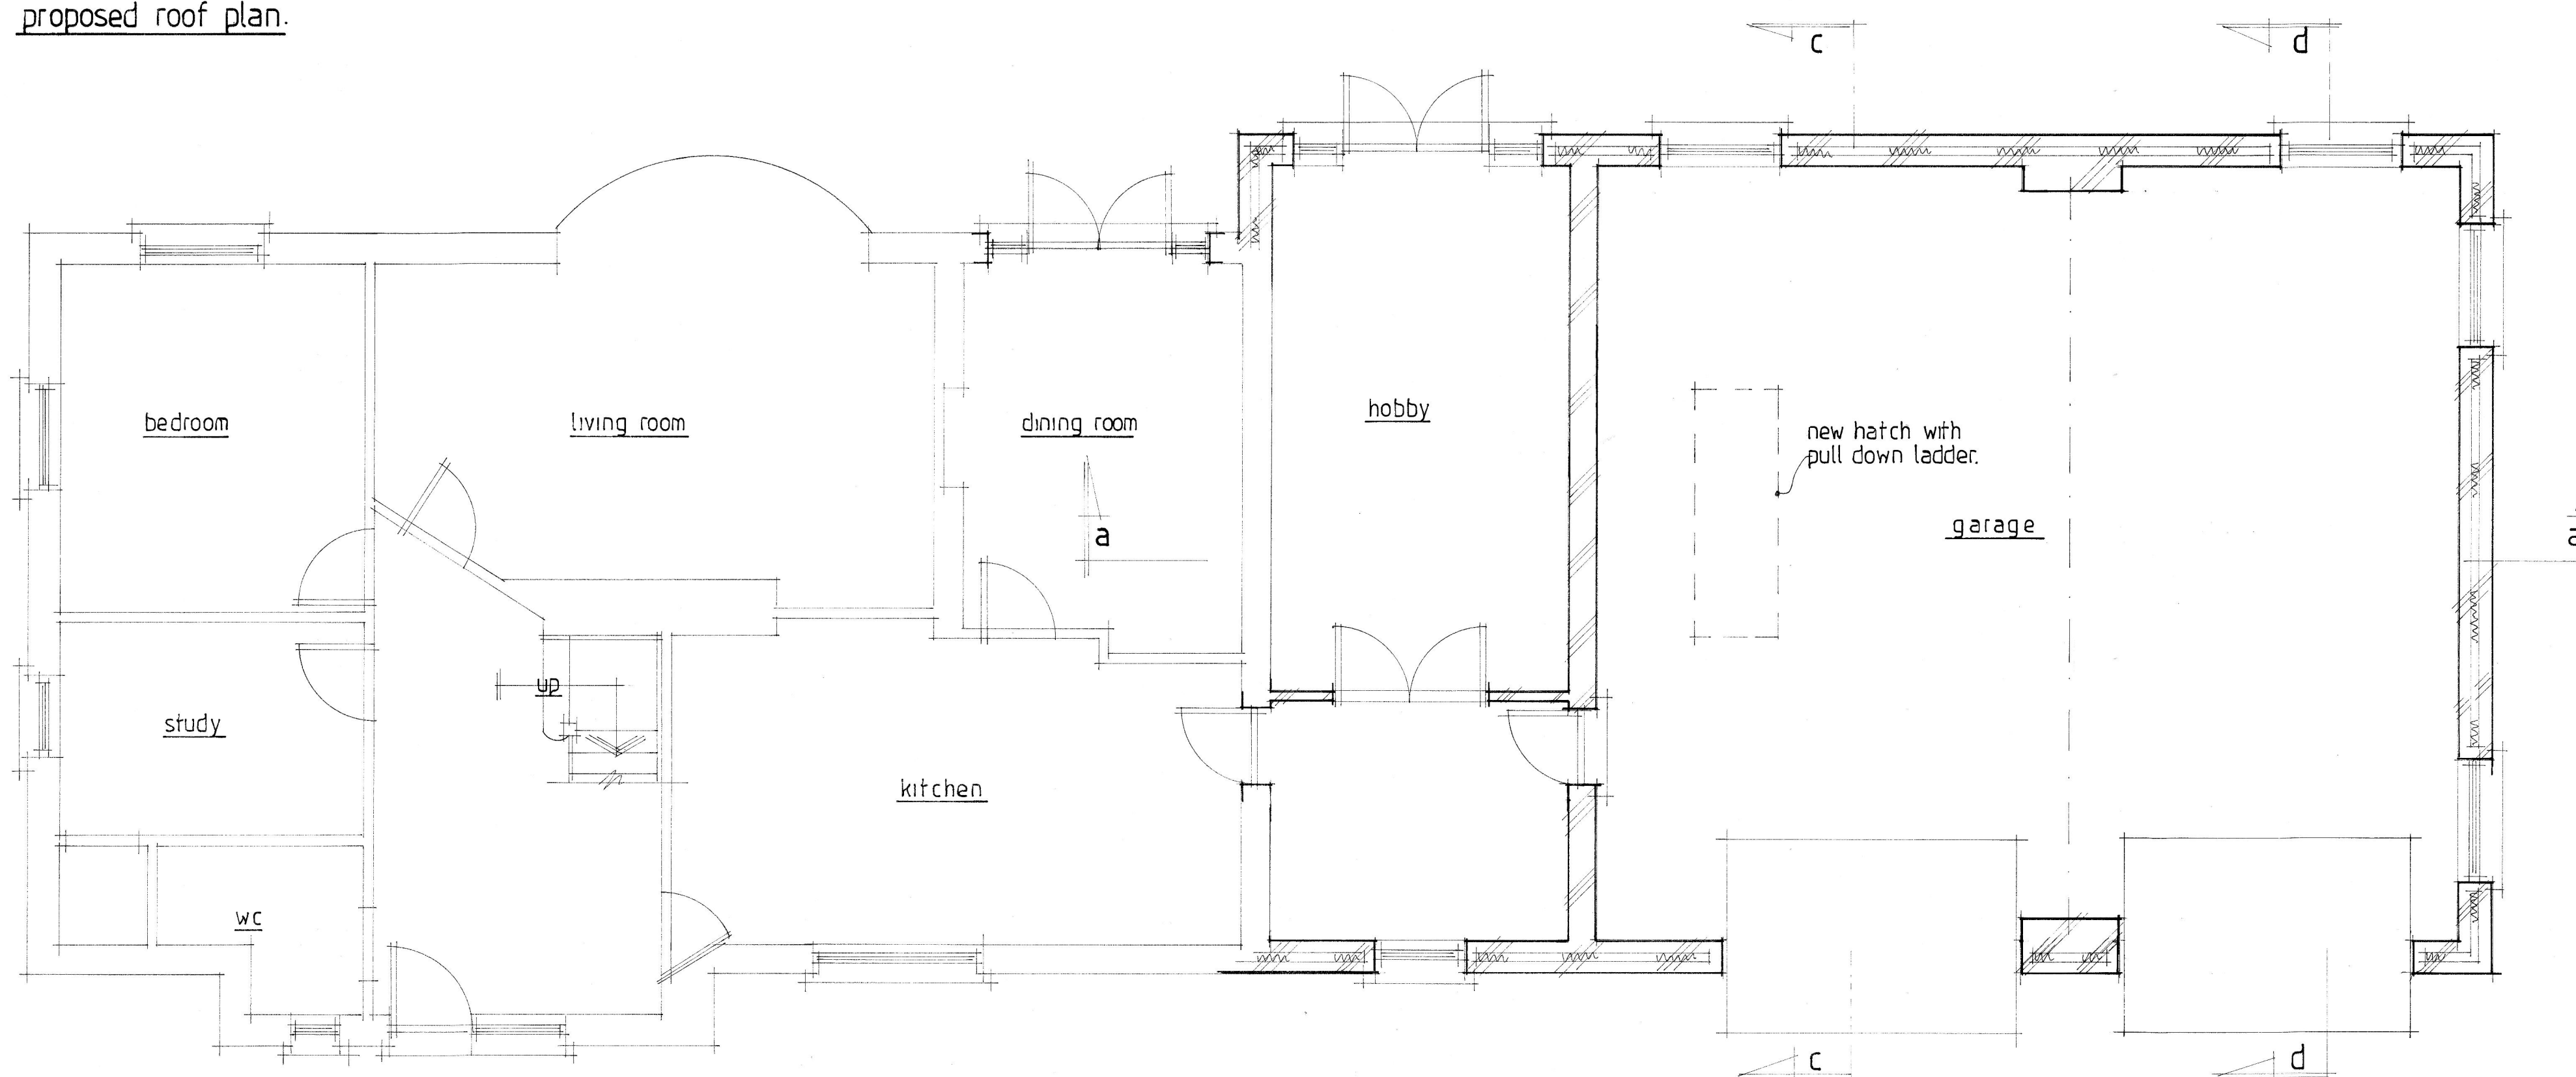

proposed ground floor plan.

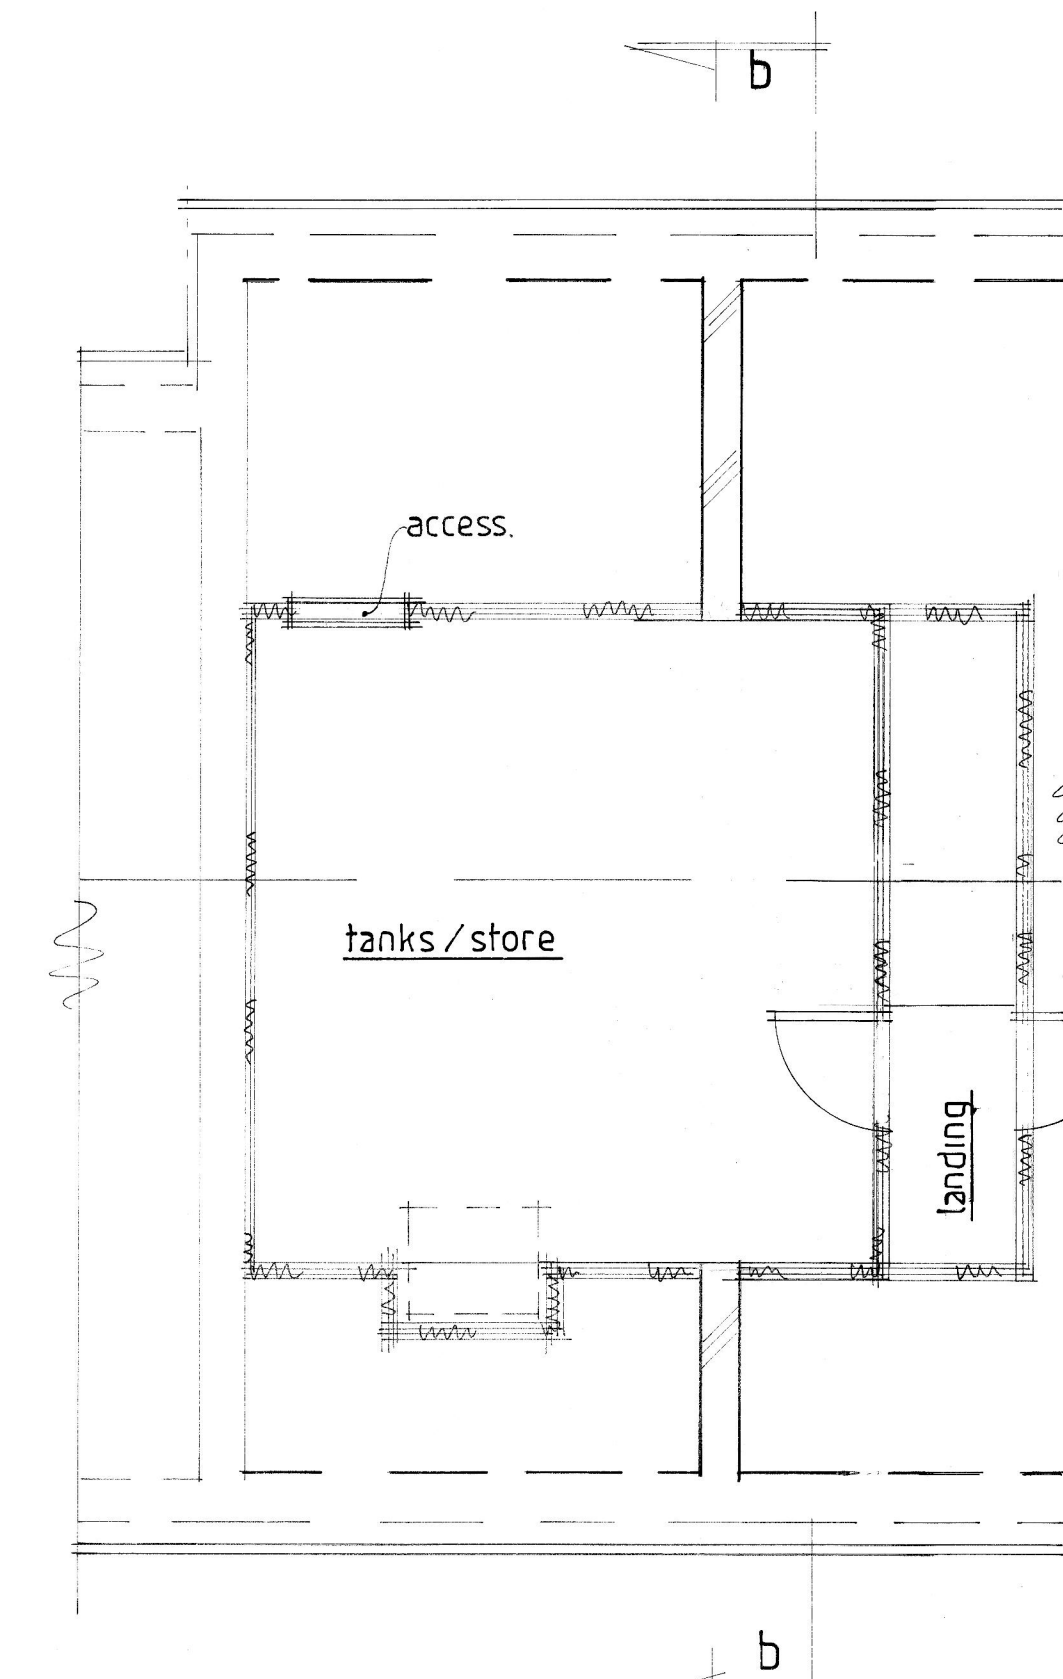

proposed first floor plan.

B	JULY 13	PLANNING AMENDS.
A	JUNE 2013	CLIENT AMENDMENTS.
	Date	Revision

© copyright

THORNS-YOUNG
ARCHITECTURAL

THORNS-YOUNG LTD
CHARTERED BUILDING CONSULTANTS
232 London Road, North End, Portsmouth PO2 9JQ
Tel: (023) 9267 2883 Fax: (023) 9268 3357
Website: www.thornsyounge.co.uk

Client
mr & mrs crossley

Job Title
**44 long copse lane
emsworth**

Drawing Title
**proposed floor plan, roof
plan & elevations**

Scale **1:100, 1:50** :at A1

Date **june '2013** Drawn by **sa**

Dwg. No. **6072-13 2.** Rev. **A**