



FRONT

SIDE

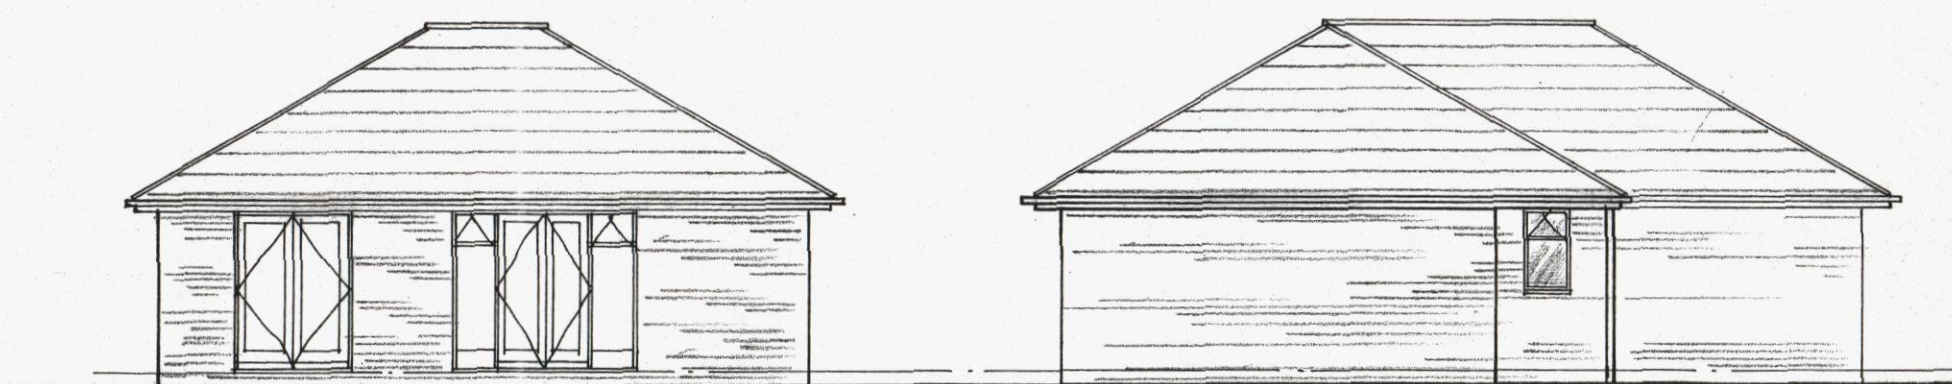


REAR

SIDE

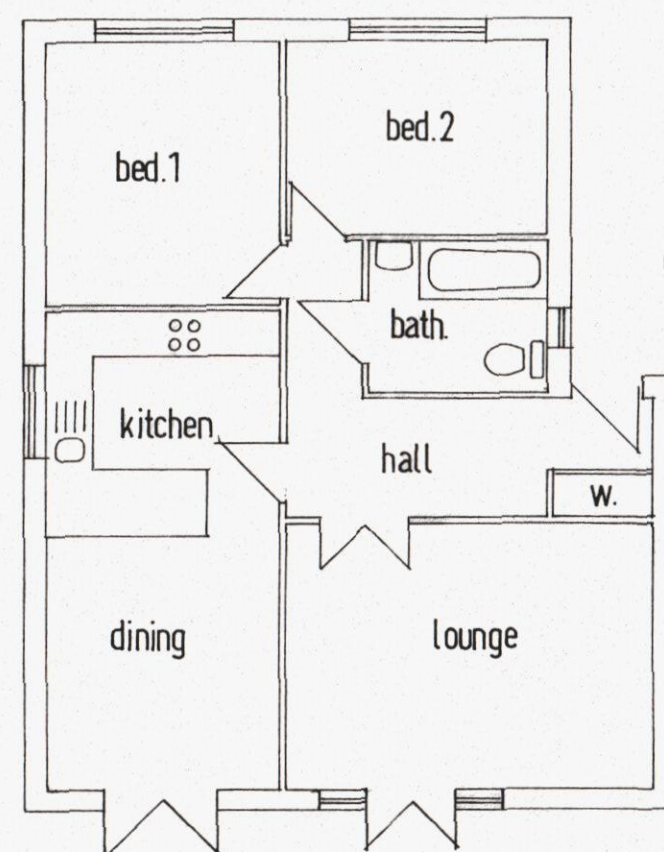

FLOOR PLAN

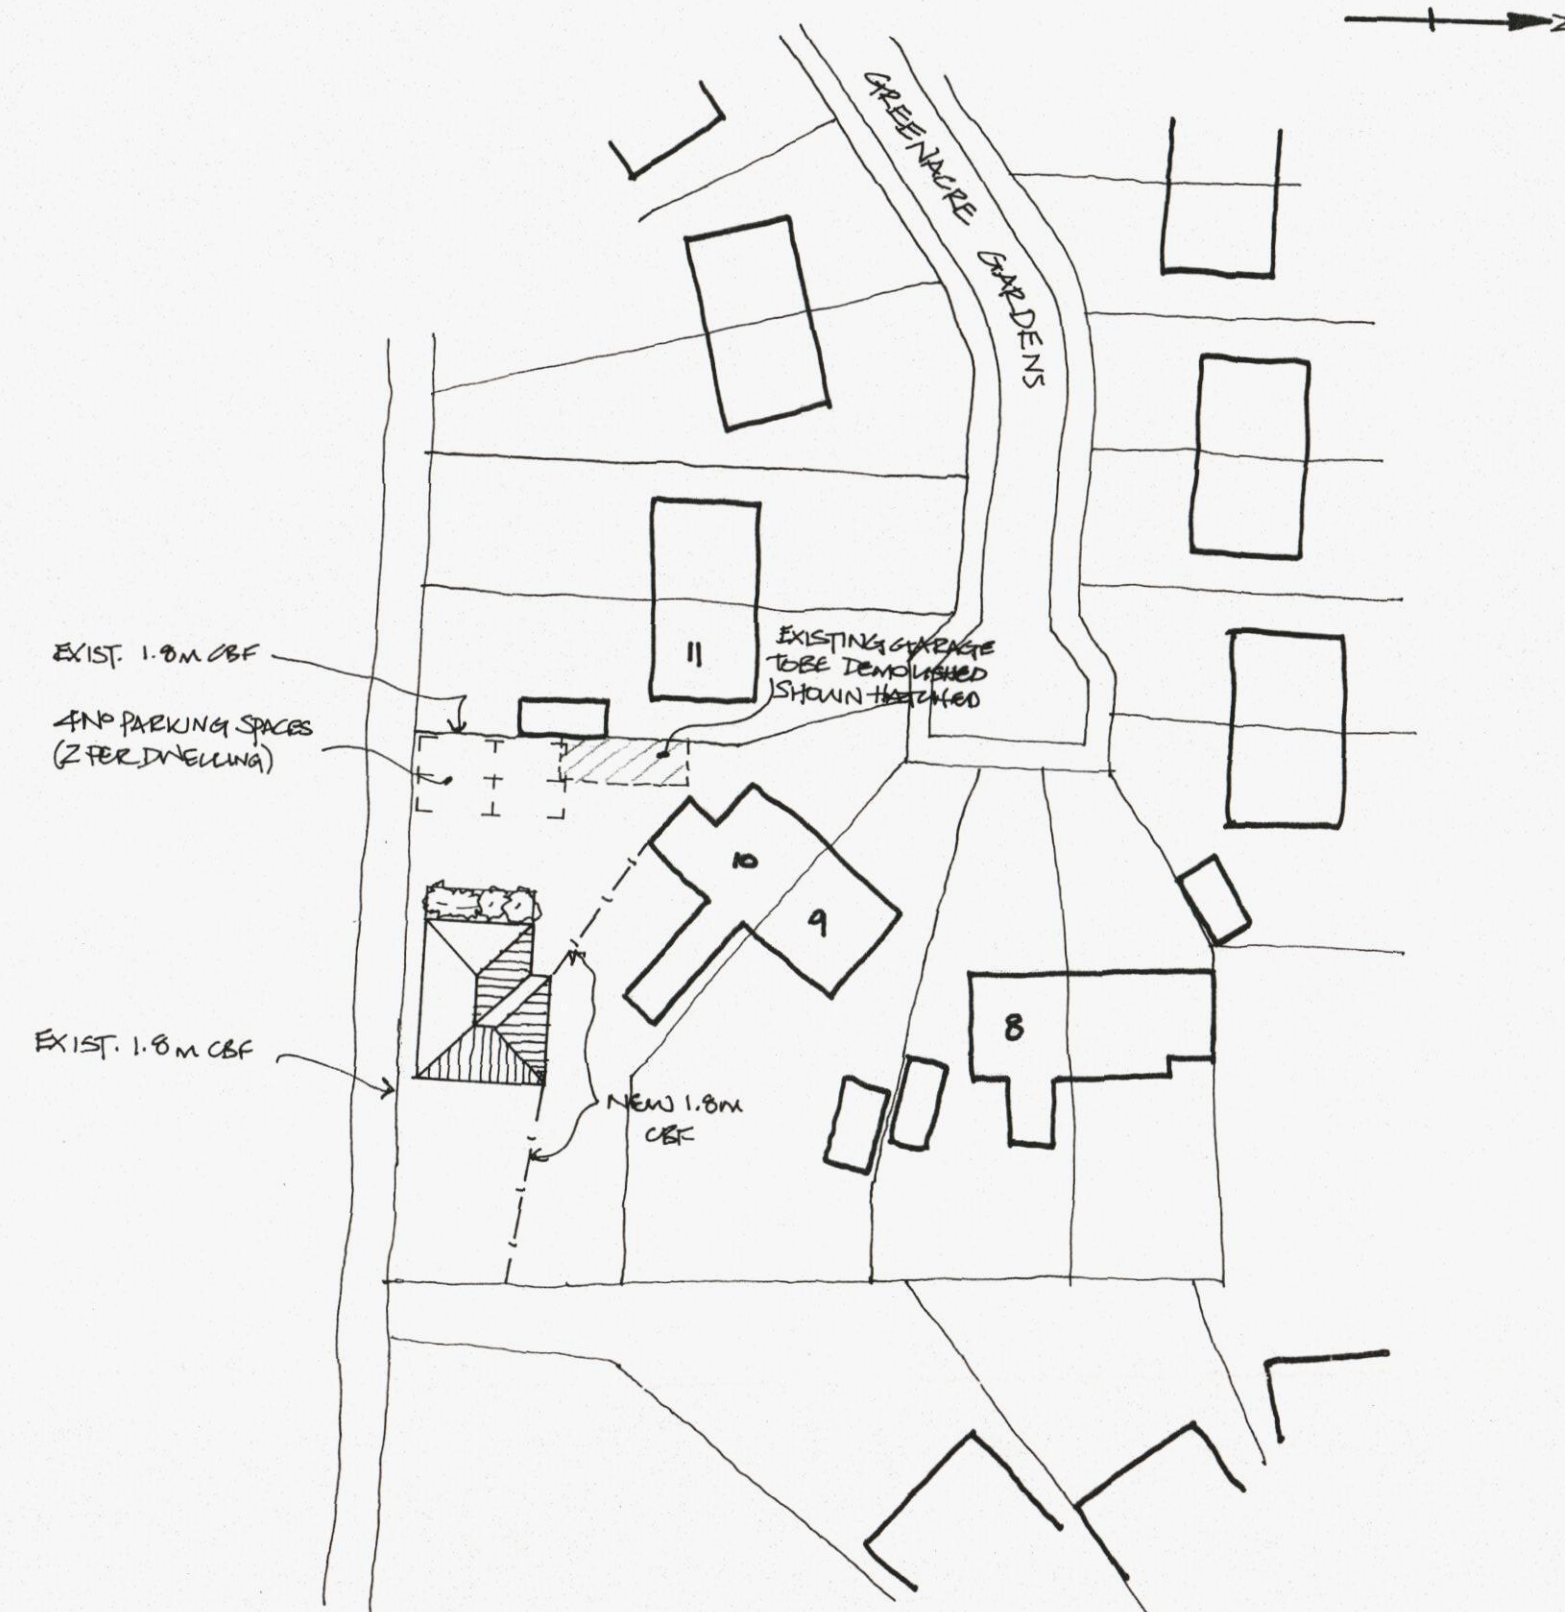

SITE PLAN

SCALE 1:500



LOCATION PLAN

SCALE 1:1250

OS LG NO 100046326

DEREK TREAGUS ASSOCIATES
ARCHITECTURAL SERVICES
No 3 The Townhouse, 20 Nelson Road, Southsea, HANTS PO5 2AS
Tel 07956 624094
derek.treagus@ntlworld.com

Project

**NEW DWELLING
ADJACENT TO
10 GREENACRE GARDENS
WATERLOOVILLE,
HAMPSHIRE.**

Client

Mr & Mrs Ventham

Title

PLANNING DRAWING

Date

Sept 2012

Drawn

DT

Scale

1:500, 1:100, 1:1250

Dwg. No.

12.124.01

Rev

