


NOTES:

Dimensions to be checked on site before commencing work. Any discrepancies shall be reported to the architect immediately.

Do not scale from these drawings except for planning purposes. Use figured dimensions only.


Where applicable this drawing is to be read in conjunction with other consultants' drawings.

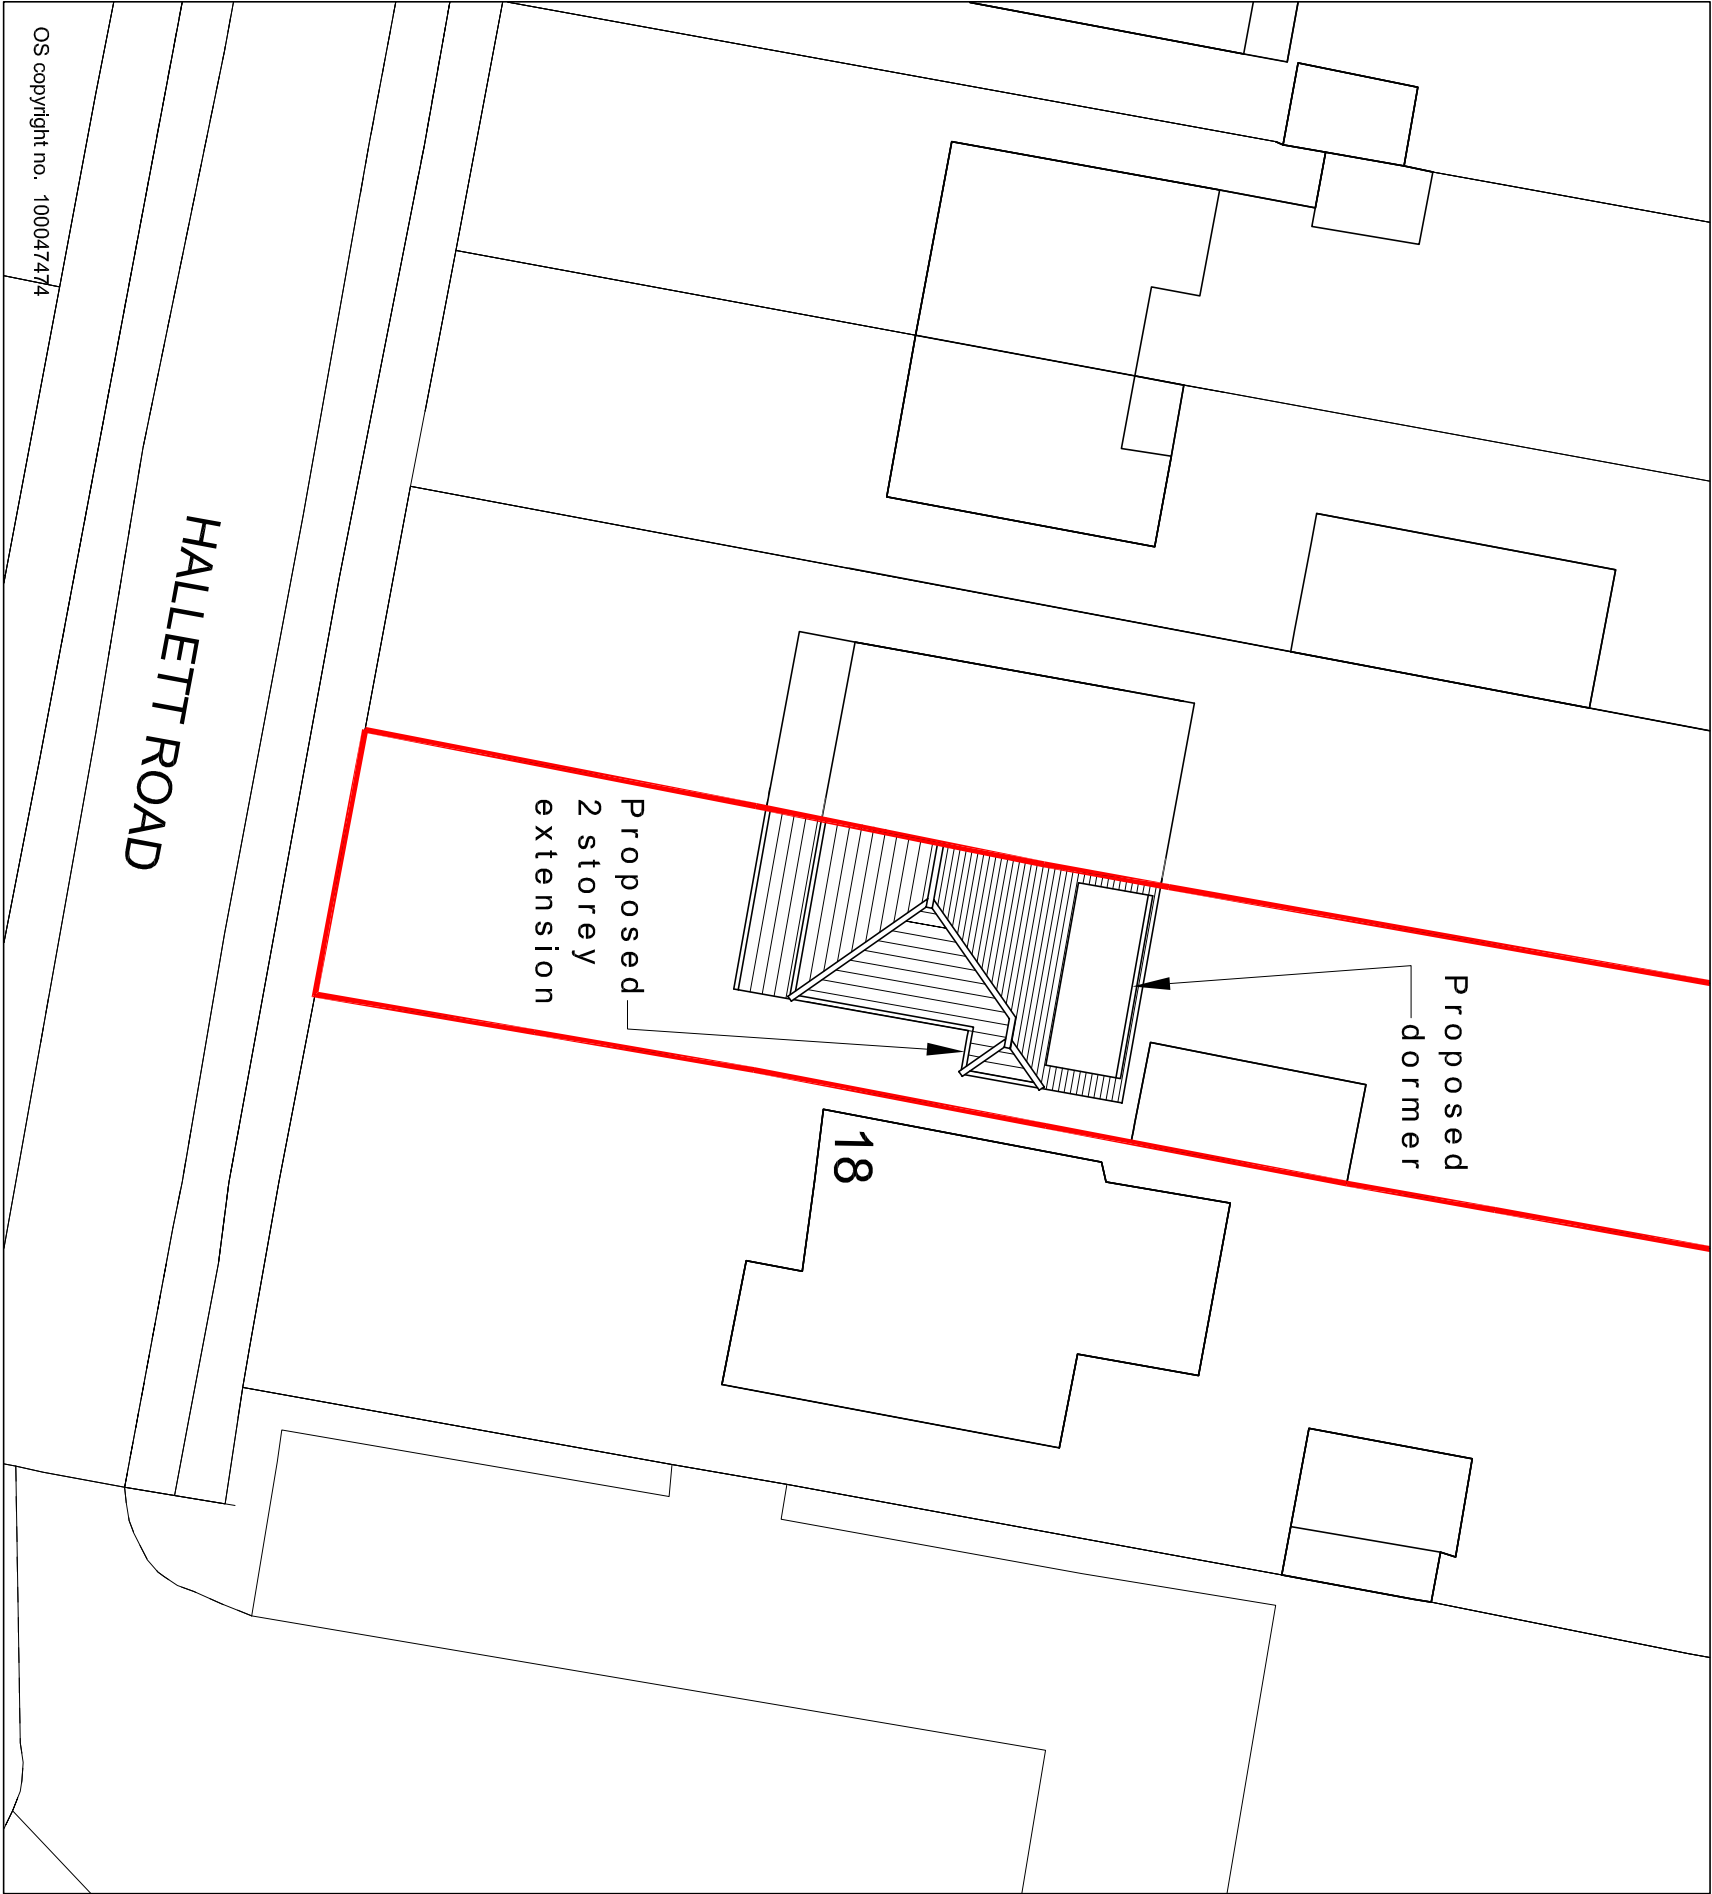

Proposed site plan scale 1:250



Location plan scale 1:1250

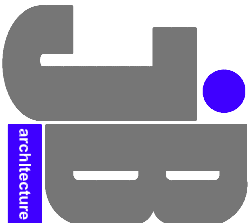

TEL: 01243 373620 M: 07769904282
E: jimmy@jb-architecture.co.uk
Web: www.jb-architecture.co.uk

JIMMY BESSANT ARCHITECTURE

DATE	NOTE	DATE

For MR & MRS PALMER

Project
PROPOSED SIDE EXTENSION
AT 16 HALLETT ROAD
DENVILLES
PO9 2PJ

Title
SITE & LOCATION PLAN

Date	Drawn	Scale	Checked
NOV 2014	JB	As shown @ A3	-
Job Number	Drawing Number	Revision	
PL28.15	41		