

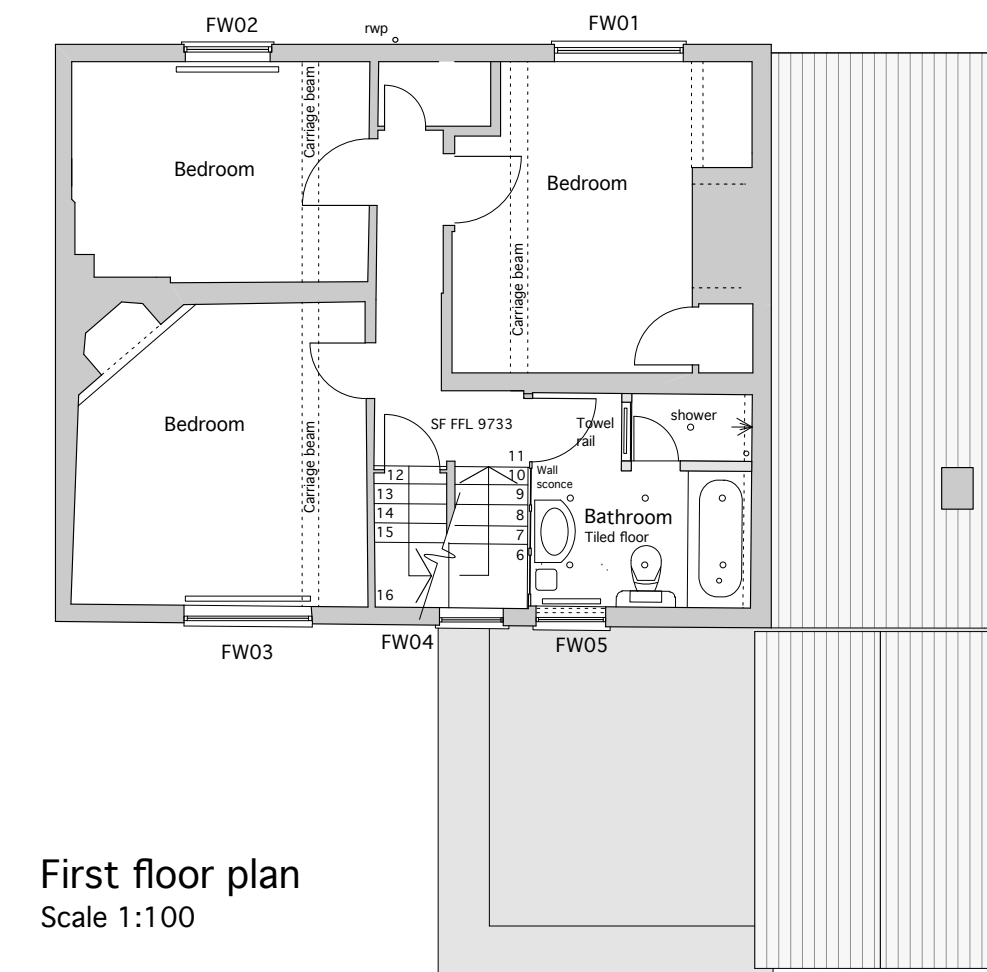


### Proposals to install a bath in the ground floor Wc

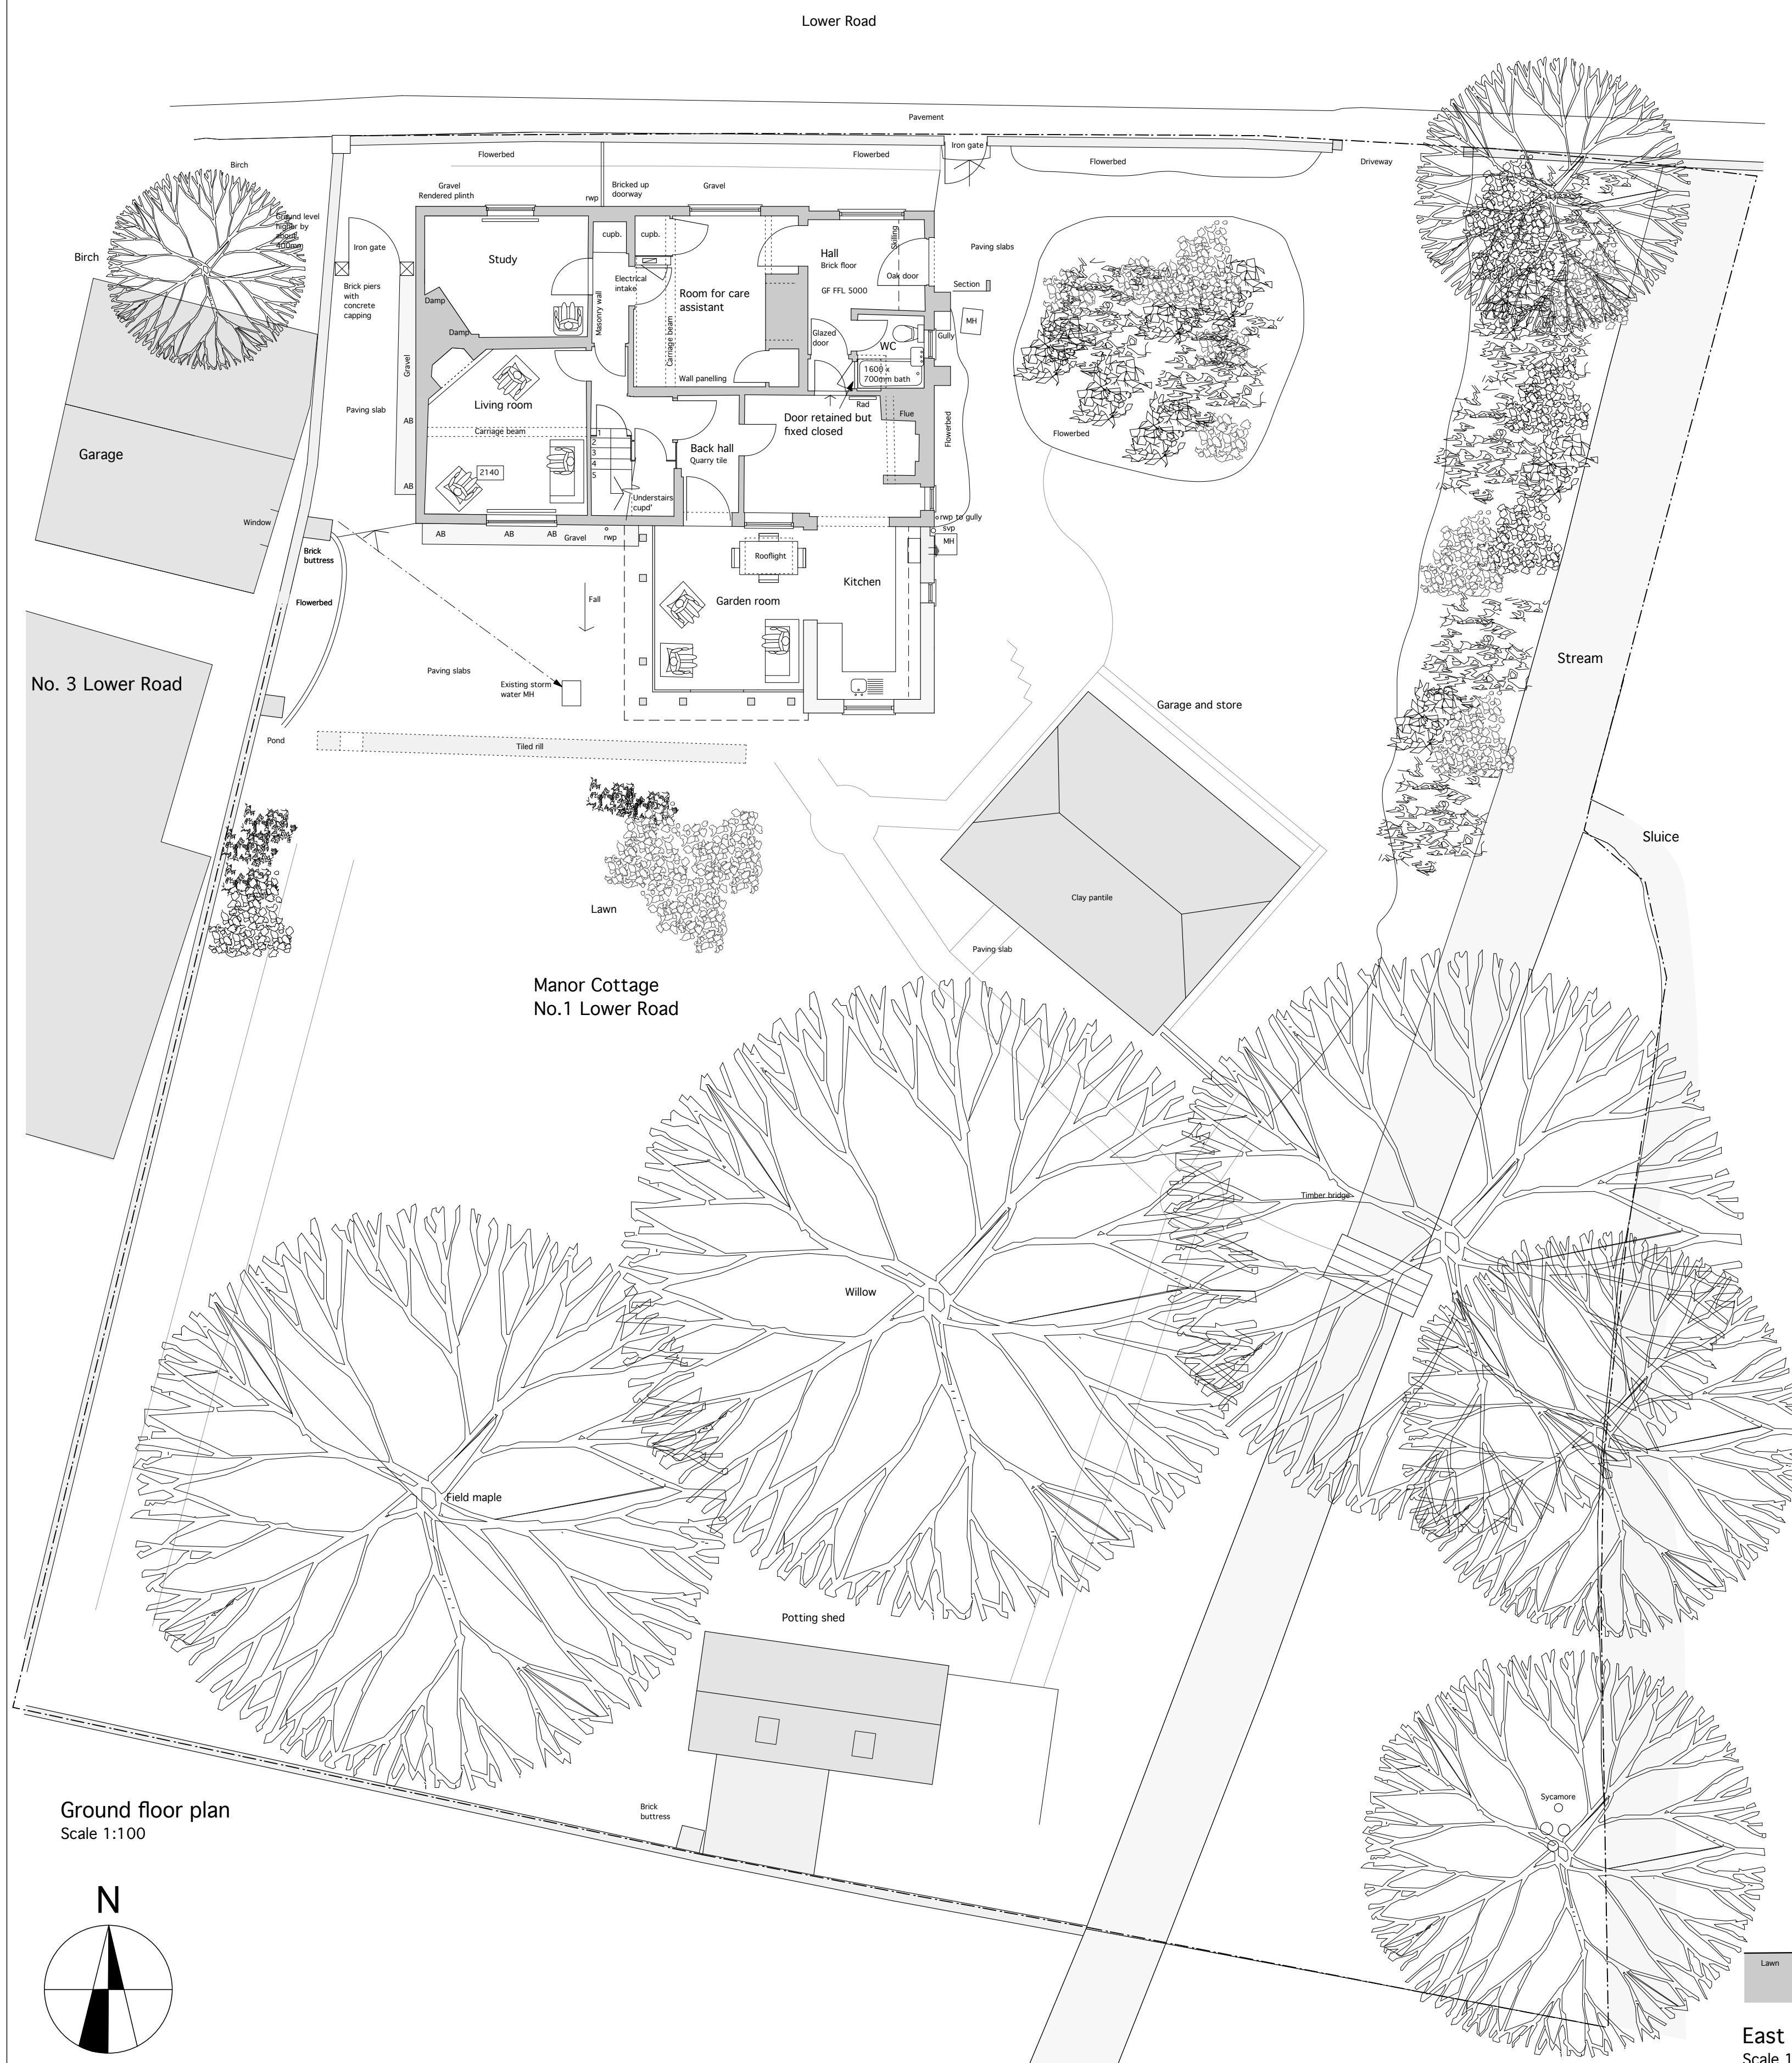

First floor plan  
Scale 1:100

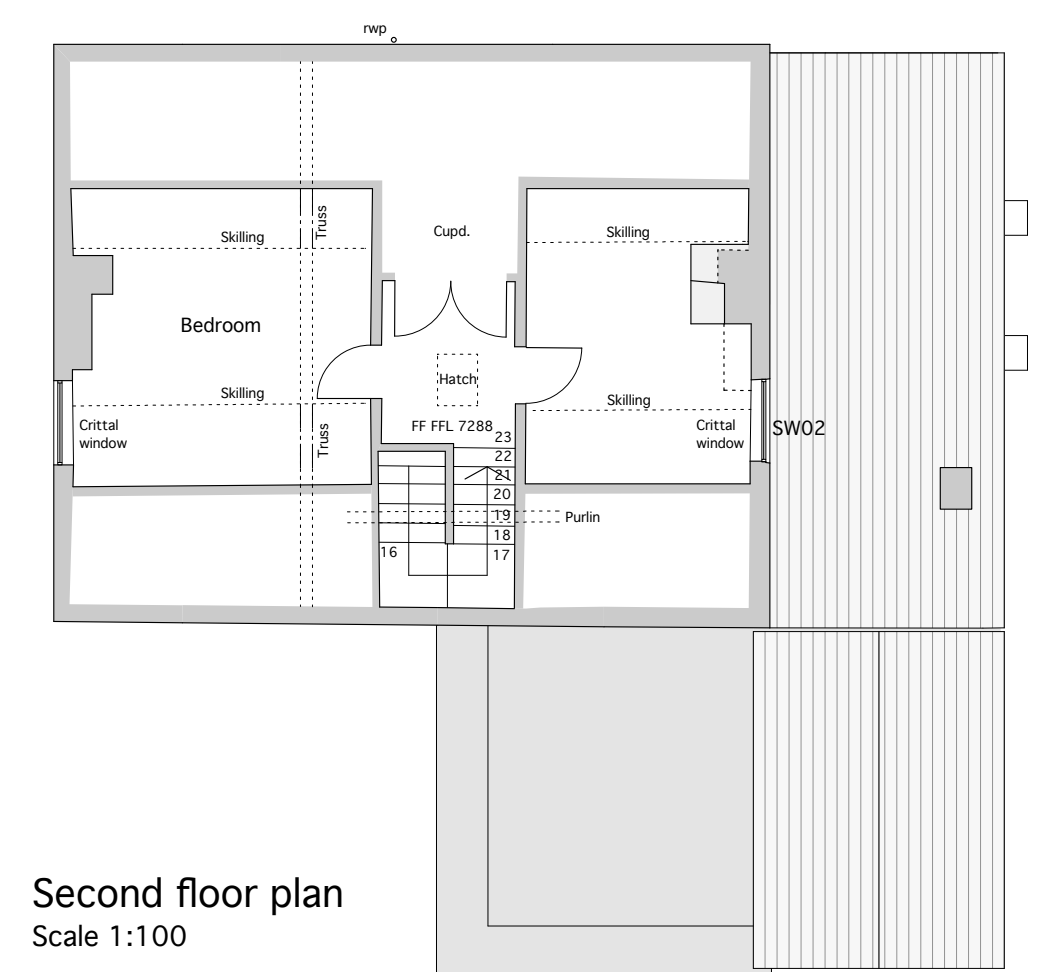

Second floor plan  
Scale 1:100



West elevation  
Scale 1:100



South elevation  
Scale 1:100



East elevation  
Scale 1:100



North elevation  
Scale 1:100