




HAVANT BOROUGH
COUNCIL
- 8 JAN 2015
RECEIVED

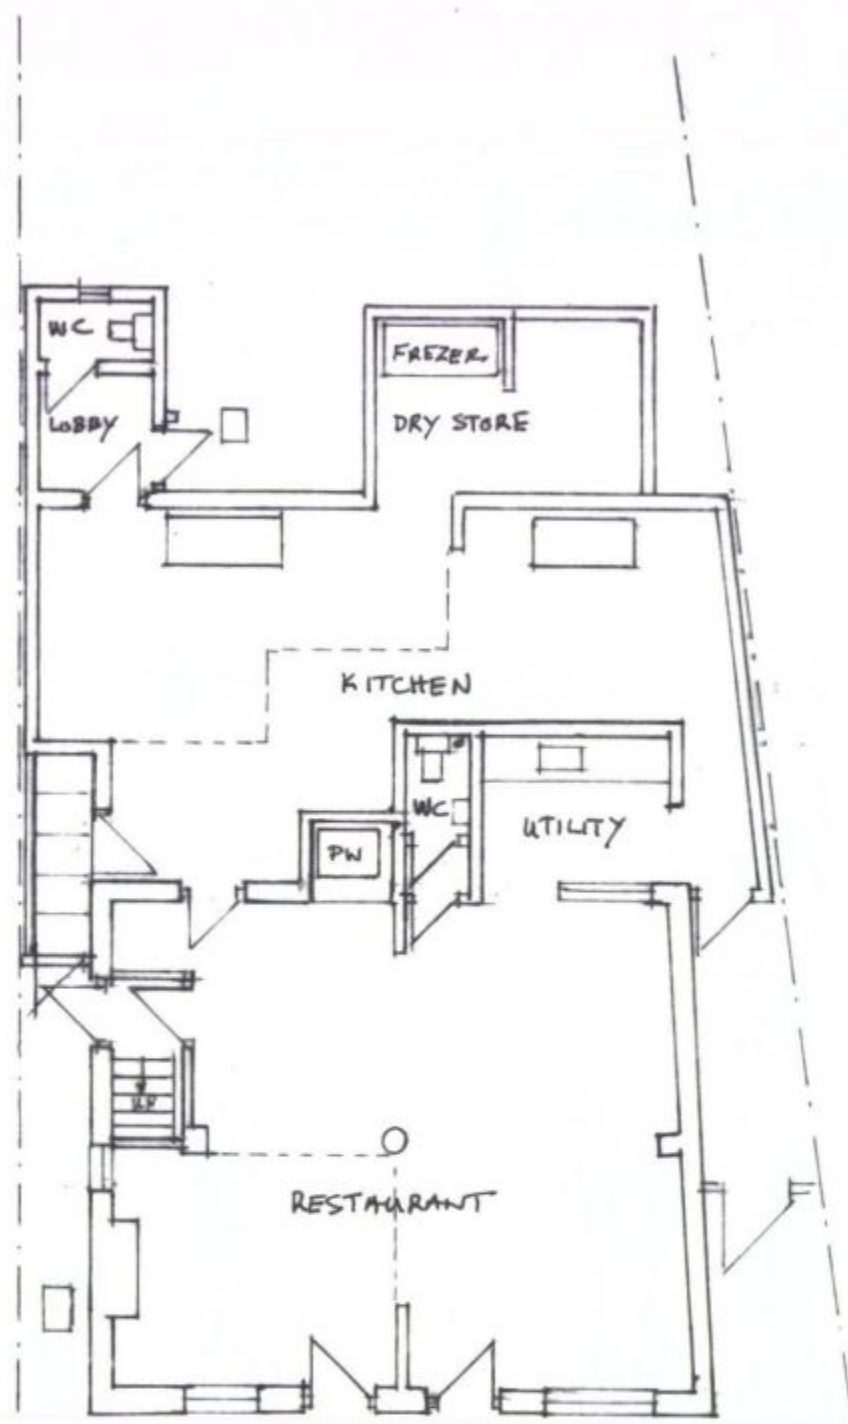

GROUND

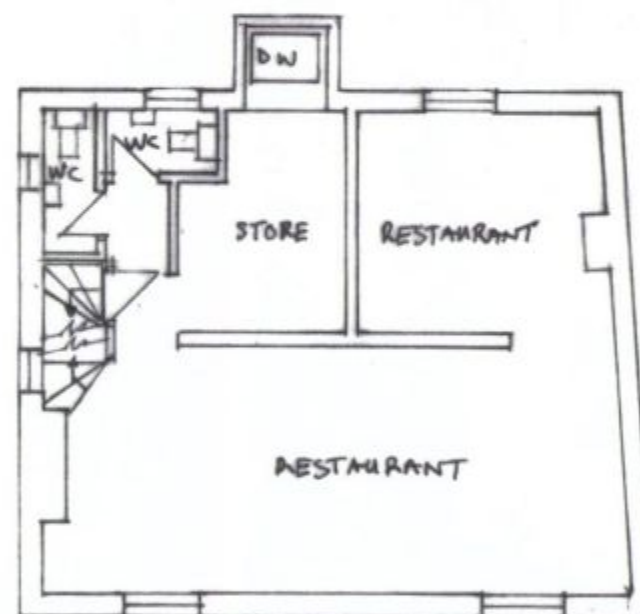


FIRST

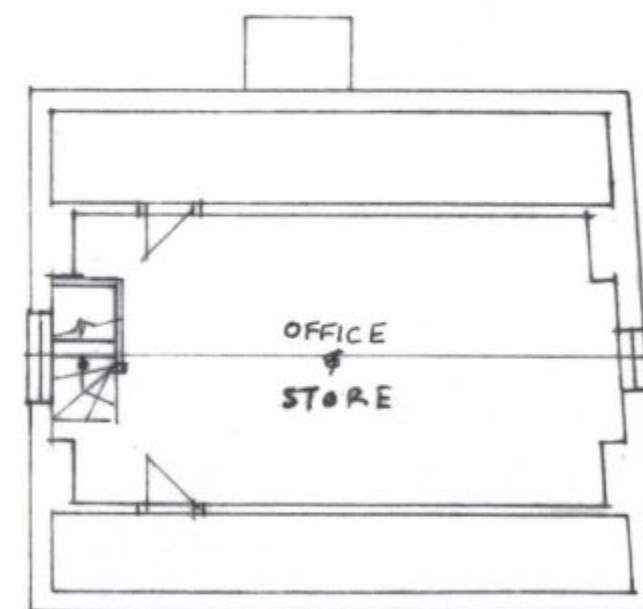

SECOND

EXISTING FLOOR PLANS

SCALE: 1:100 @ A3

 

PROJECT: Proposed Extensions & Alterations

DRAWING: Existing Floor Plans SCALE: 1: 100

ADDRESS: 36-38 North Street Emsworth PO10 7DG

CLIENT: Mr M Gupta TELE: [REDACTED]