

NOTES

GENERAL NOTES:
1. THIS DRAWING IS TO BE READ IN CONJUNCTION WITH THE OTHER RELEVANT CONSULTANTS DRAWINGS.
2. ALL FINISHES ARE TO CONFORM TO THE CURRENT BUILDING REGULATIONS.
3. REFER TO A SEPARATE DOCUMENT FOR THE DESIGNERS RISK ASSESSMENT.
4. ALL WORKS OR MATERIALS INDICATED ON THIS DRAWING ARE TO BE TO THE LATEST RELEVANT BRITISH STANDARDS AND CARRIED OUT IN ACCORDANCE WITH THE BRITISH STANDARDS CODES OF PRACTICE OR RECOGNIZED INSTITUTE OR TRADE ASSOCIATION RECOMMENDATIONS AND PUBLICATIONS.



k - looking towards the steel support



a - looking towards the stair half landing window and the existing ladies toilet door



b - corridor view, the door on LHS to be relocated



c - looking towards the original windows



d - existing fireplace detail. (to be retained).



e - looking towards the office



f - existing fireplace detail. (to be retained).



e - looking towards the partitioned wall for fire compartmentation which will be removed




i - photo looking towards the fire escape door which will be blocked-up; existing rooflights to be replaced with new.




h - looking from the steps to the extension doorway (which will be blocked up)



j - photo looking towards the wall features which will be retained. New staircase to be installed adjacent to them.

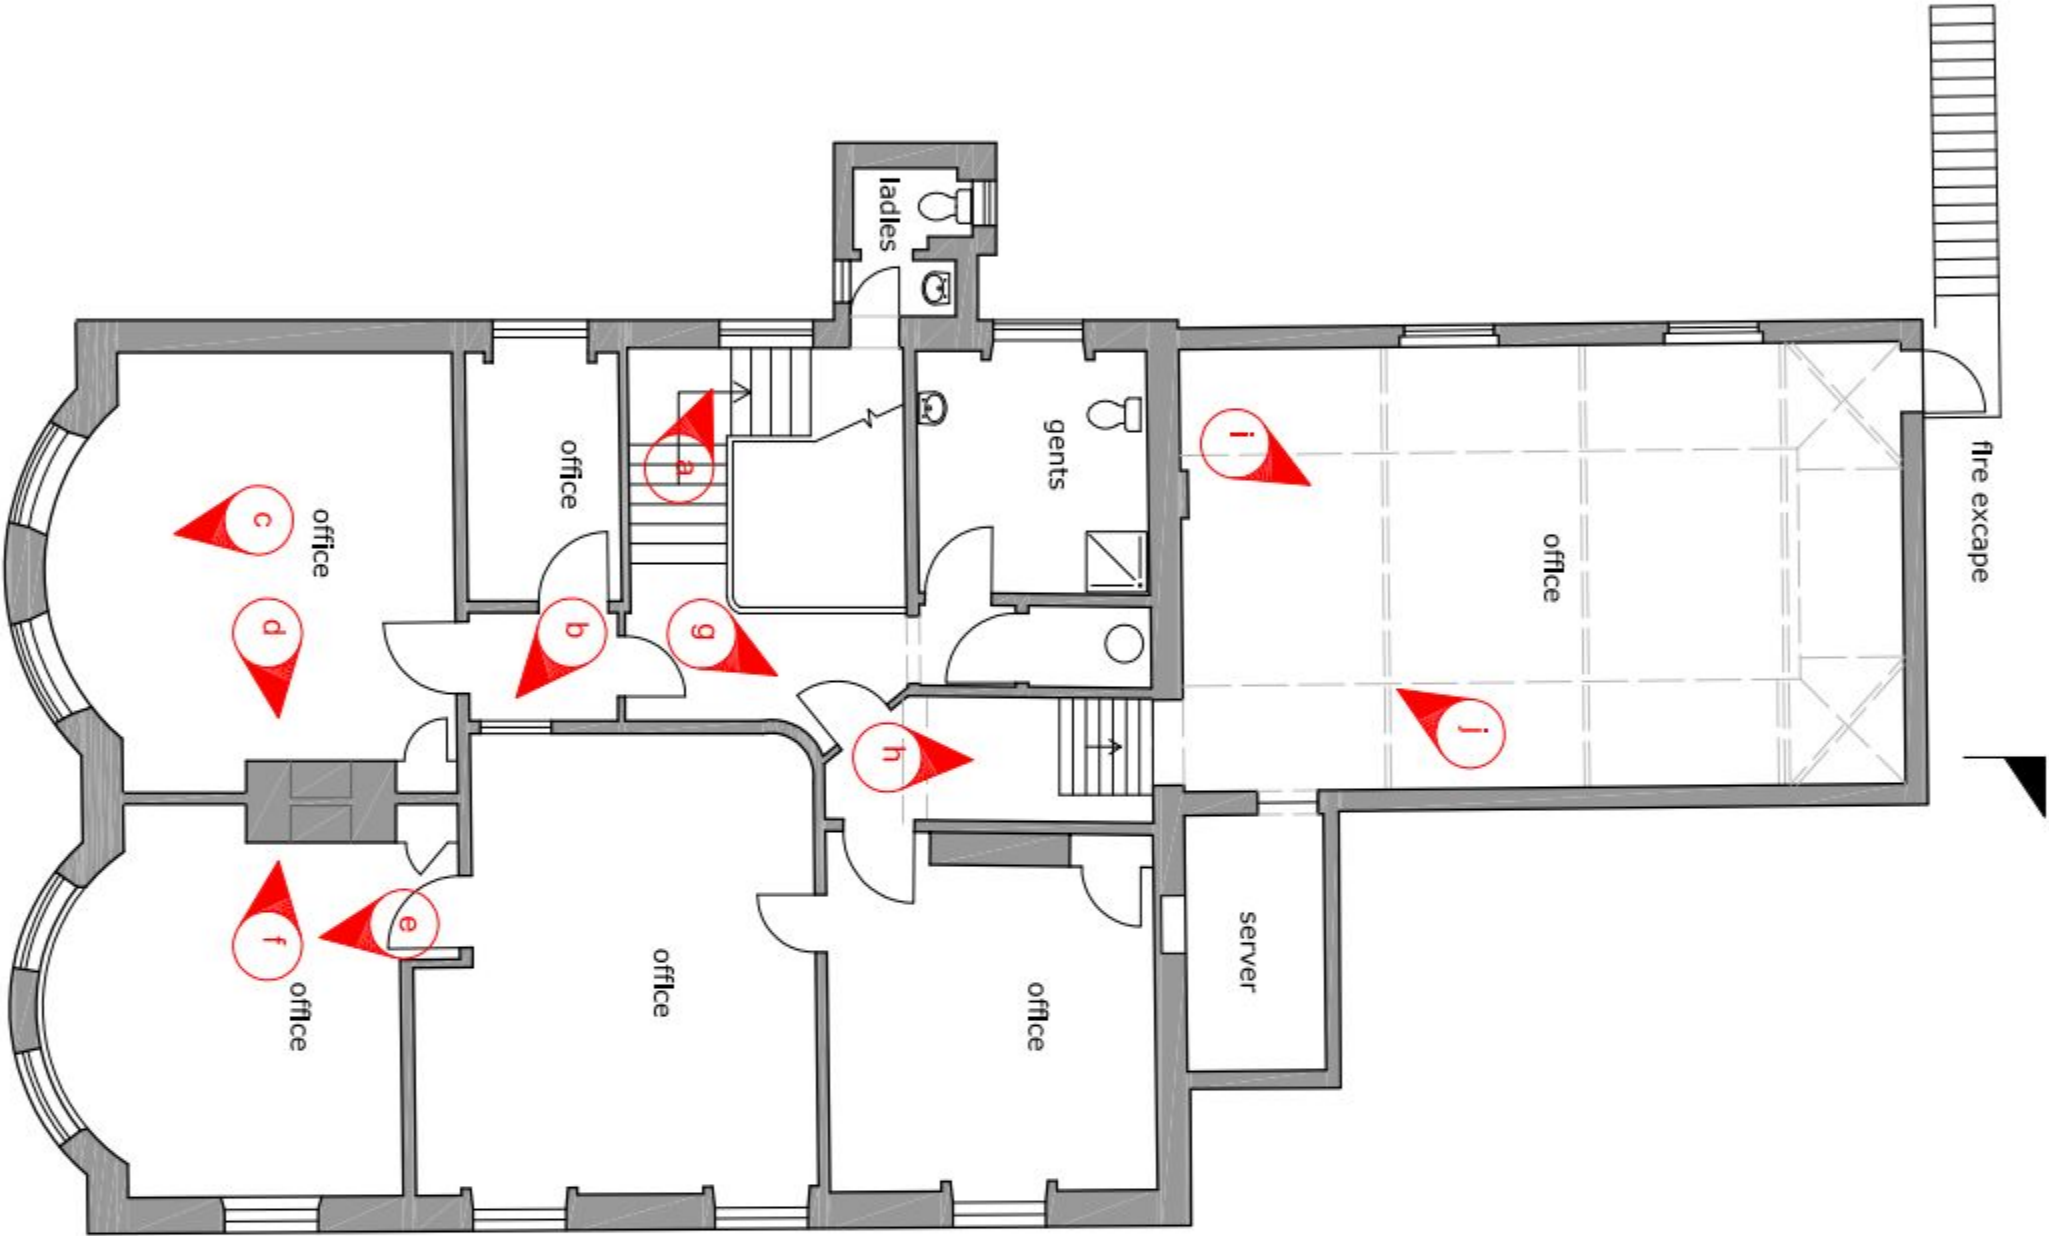

Existing First Floor Plan (1:100)

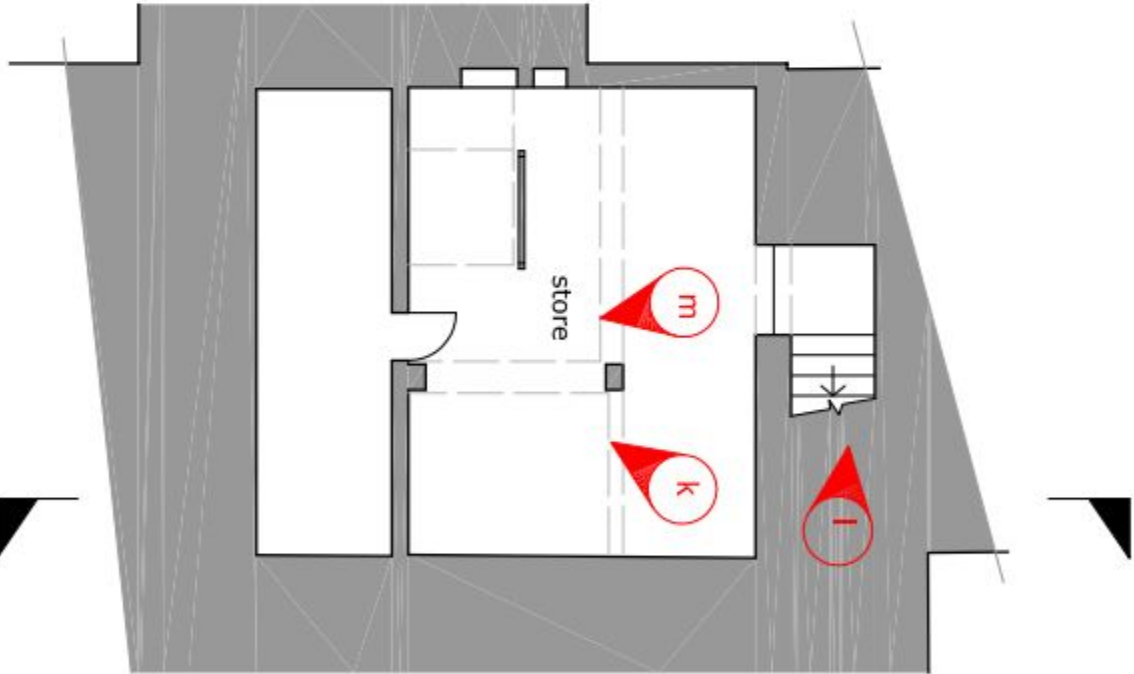

Existing Basement Floor Plan (1:100)

PLANNING

PLC
Brankesmore House
Queens Crescent, Southsea
Portsmouth PO5 3HT
Hampshire England
Tel: (023) 927 55 333
Fax: (023) 927 55 222
E-Mail: admin@plcarchitects.com
ARCHITECTS Web: www.plcarchitects.com

Client :
THE OWEN AGENCY LTD

Project :
**HALL PLACE, SOUTH STREET,
CONVERSION TO FORM RESIDENTIAL
DWELLINGS**

Drawing Title :
**PHOTOGRAPHIC RECORD OF EXISTING
FEATURES-
FIRST AND BASEMENT FLOOR**

Drawn By	Date	Checked By	Date	Approved By	Date
DB	APR14	PP	APR14		
Drawing No.	13.1946.111	Revision:	-	Scale:	1/100@A2
PLC ARCHITECTS © COPYRIGHT RESERVED 2013 NOT TO BE SCALED. DIMENSIONS TO BE CHECKED ON SITE SCALING ONLY FOR LOCAL AUTHORITY PURPOSES					