

Housetype HT9C

4 Bed / 6 Person

Total GIA : 115sqm (measured inside face of blockwork)


Plot Nos : 44

Tenure : Open market


HAVANT BOROUGH
COUNCIL

18 AUG 2014


RECEIVED

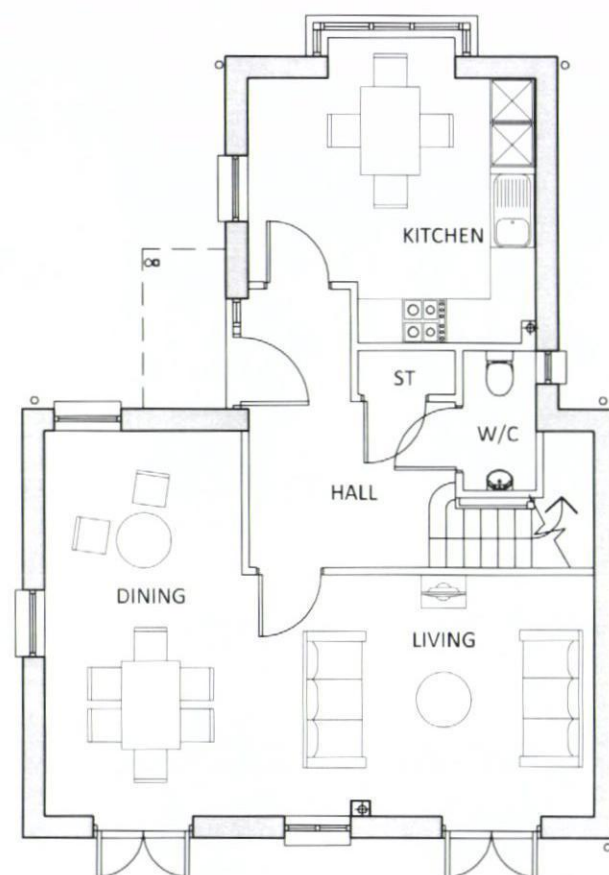

01
45 Ground Floor Plan
GIA - 58.5sqm

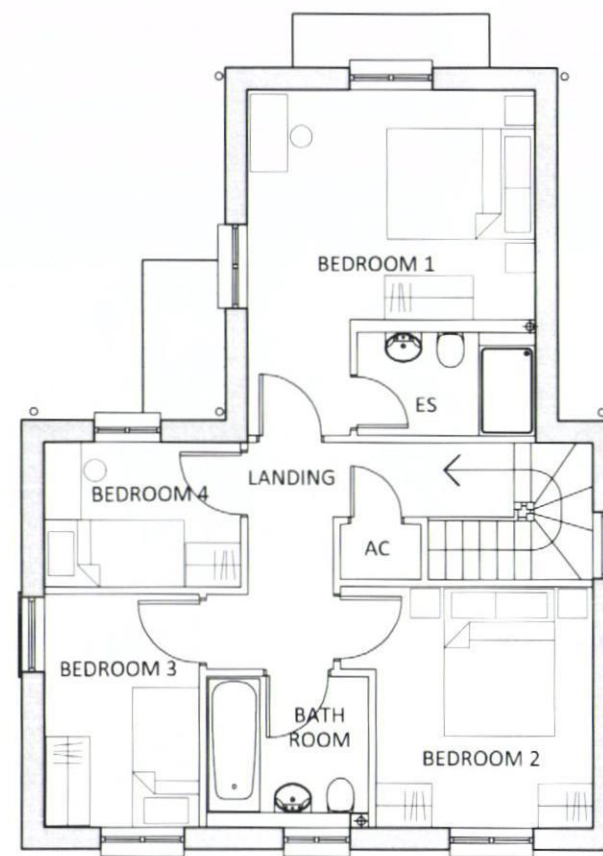

02
45 First Floor Plan
GIA - 57.6sqm

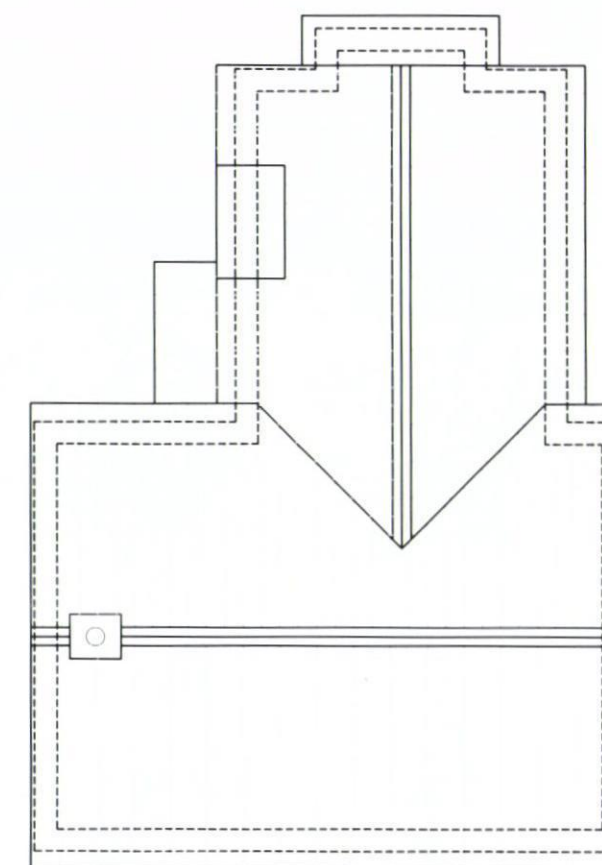

03
45 Roof Plan

General Notes

Refer to site layout for handing of units.

This drawing has been produced for use on this specific project.
This drawing reflects standards agreed for this project and legislative standards current at the time of its production.
Any future changes to these drawings will require review in accordance with changing legislation.

For elevations of houses within the proposed layout, please refer to site section drawings.

External material product refs, colours and finishes all subject to agreement with Planning Authority.

Refer to drawing no 14021/61 for garage details.

Refer to dwg no 14021/62 for car barns and cycle stores.

B	15/08/14	Planning Issue	WB	MD
A	07/08/14	Issued for Client Comment	LC	DH
Rev	Date	Details	Drawn	Checked

PLANNING			
Project/Client	Project No	14021	
Bartons Road	Dwg No	45	
Havant	Rev	B	
Drawing	Scale	1:100 @A3	
Housetype 9C	Drawn By	LC	Date
48 Open Market	Checked By	DH	05/08/14
Plans - Plot 44			



15 Glasshouse Studios, Fryern Court Road, Fordingbridge
Hampshire, SP6 1QX
T: (01425) 655806/653639

© BrightSpace Architects Ltd. Contractors must work only to agreed dimensions which are to be checked on site.
Registered Office: 17 Northover Rd, Pennington, Southampton, Hampshire, SO41 9LJ. Registered Number: 07399008

For handing of house types refer to site layout drawing no 14021/02

0 1 2 3 4 5m
Scale 1:100