






Existing First Floor Plan

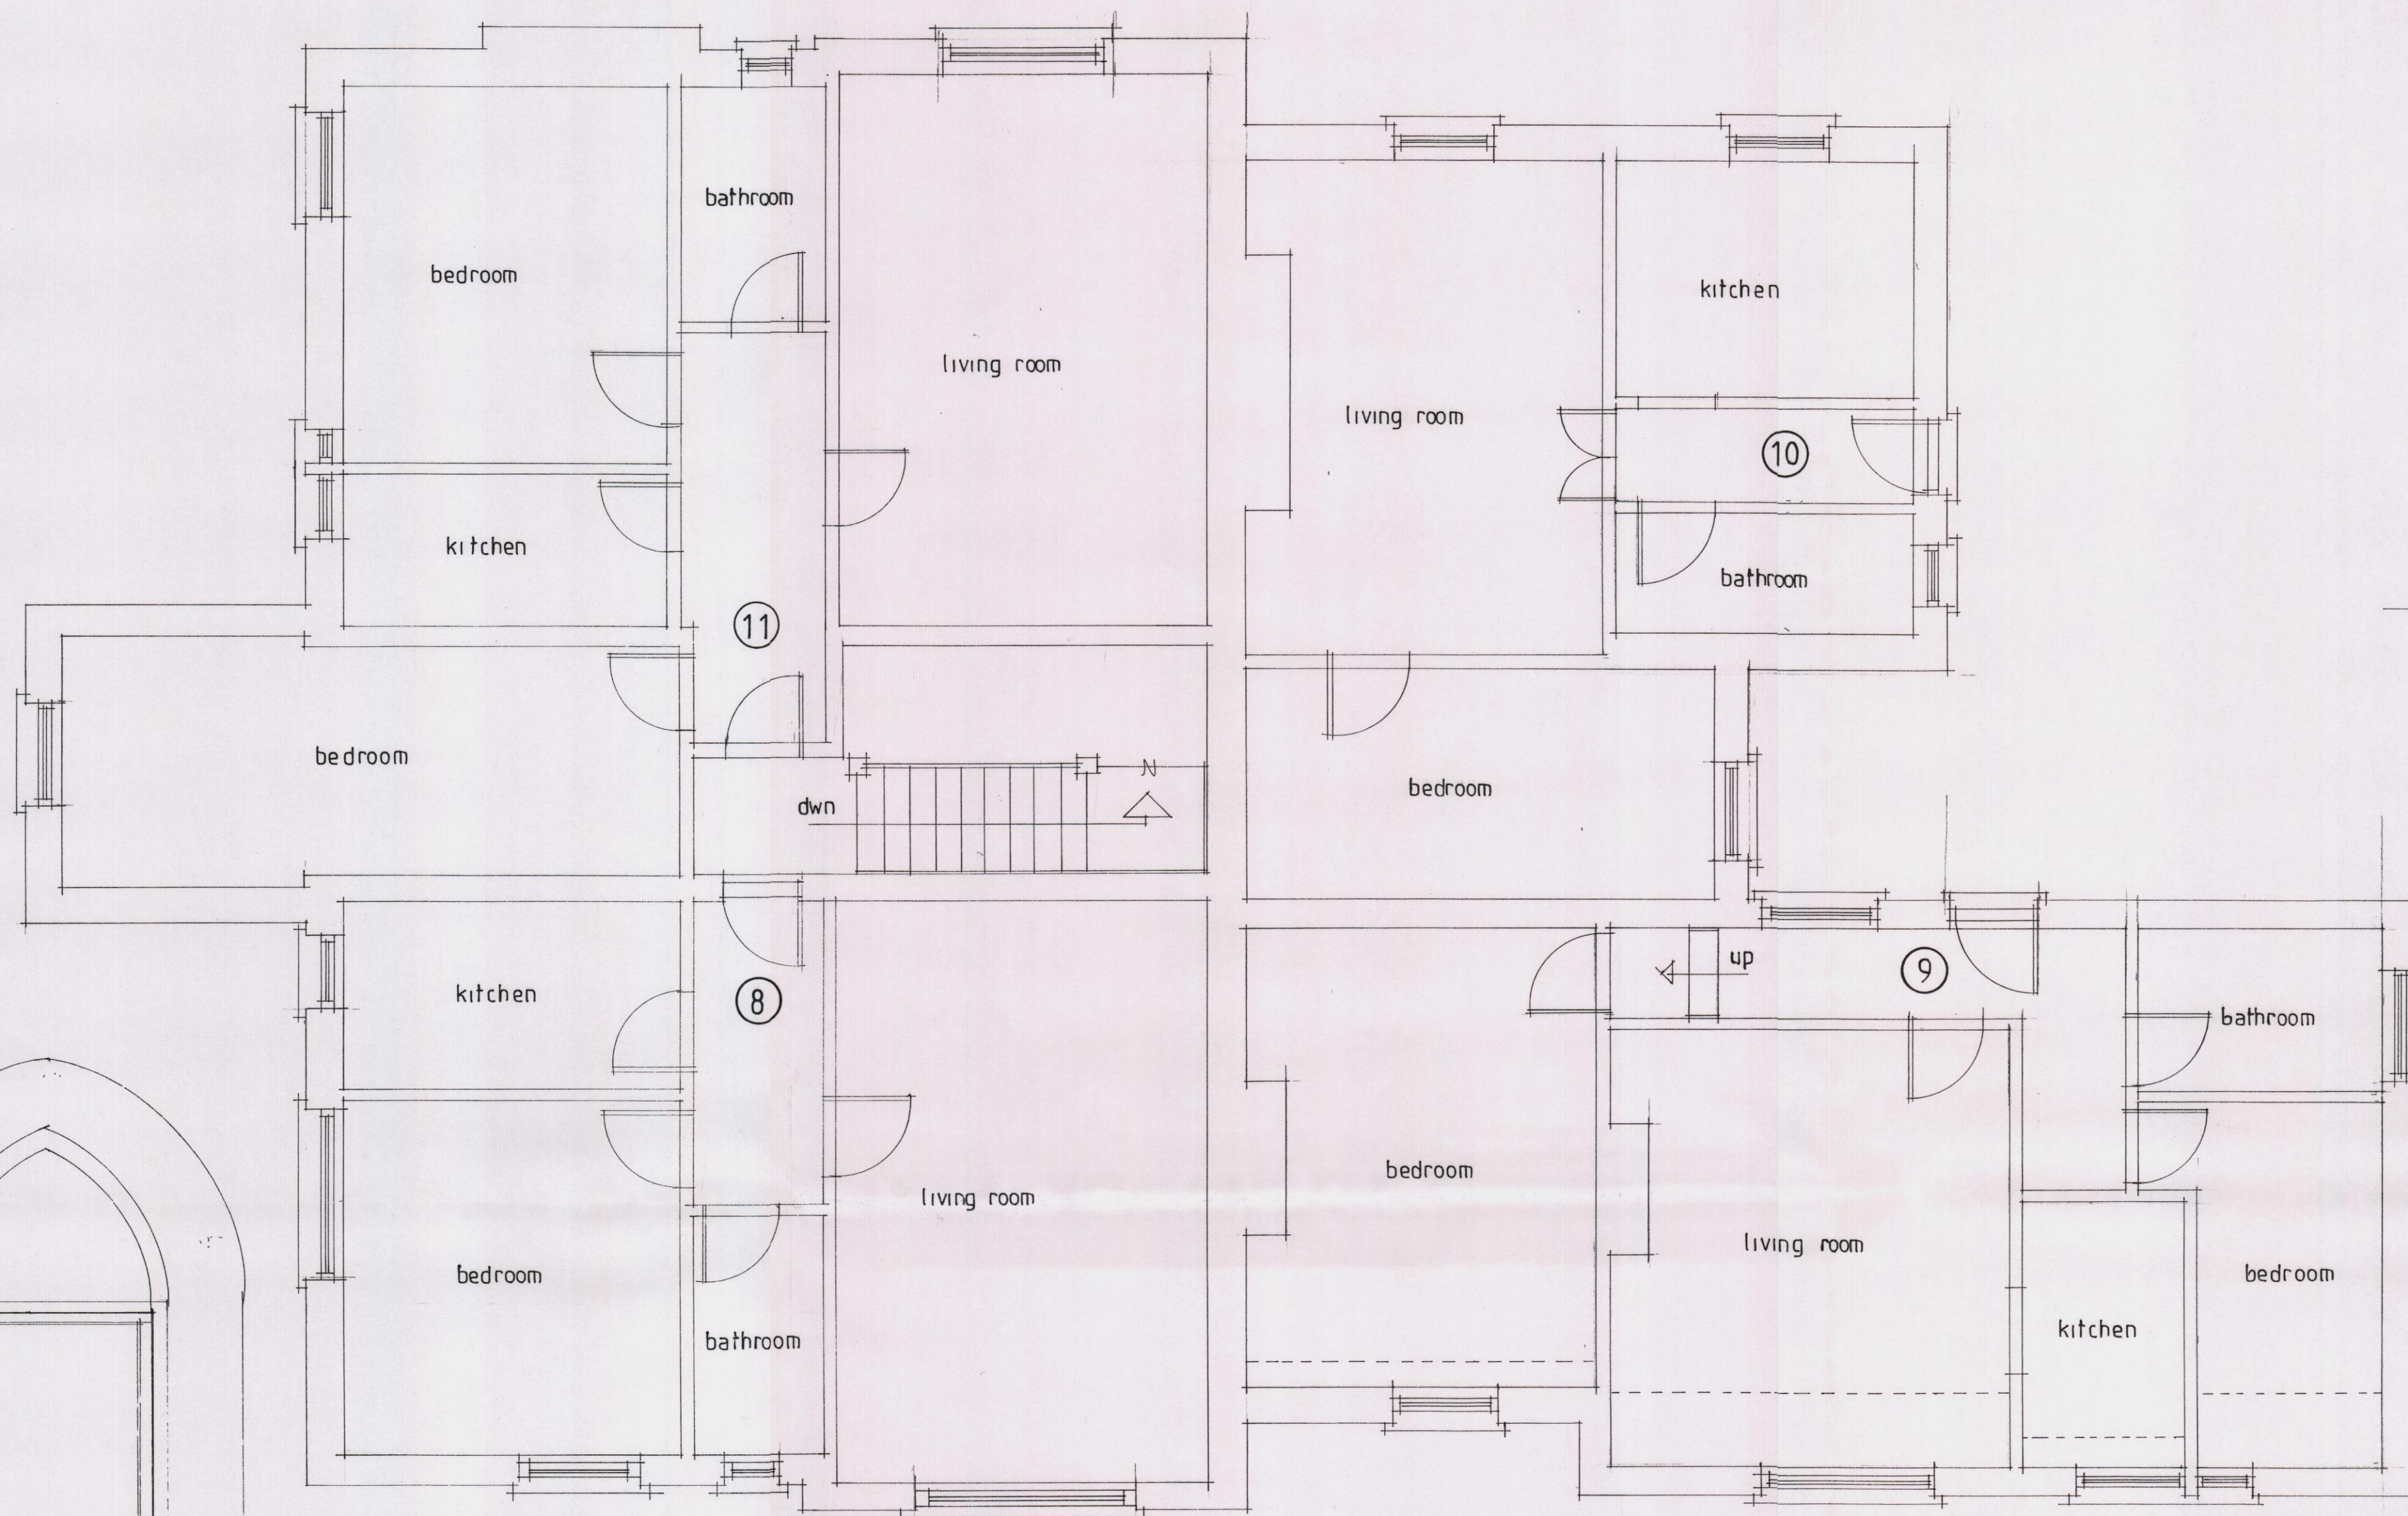

Part proposed first floor plan

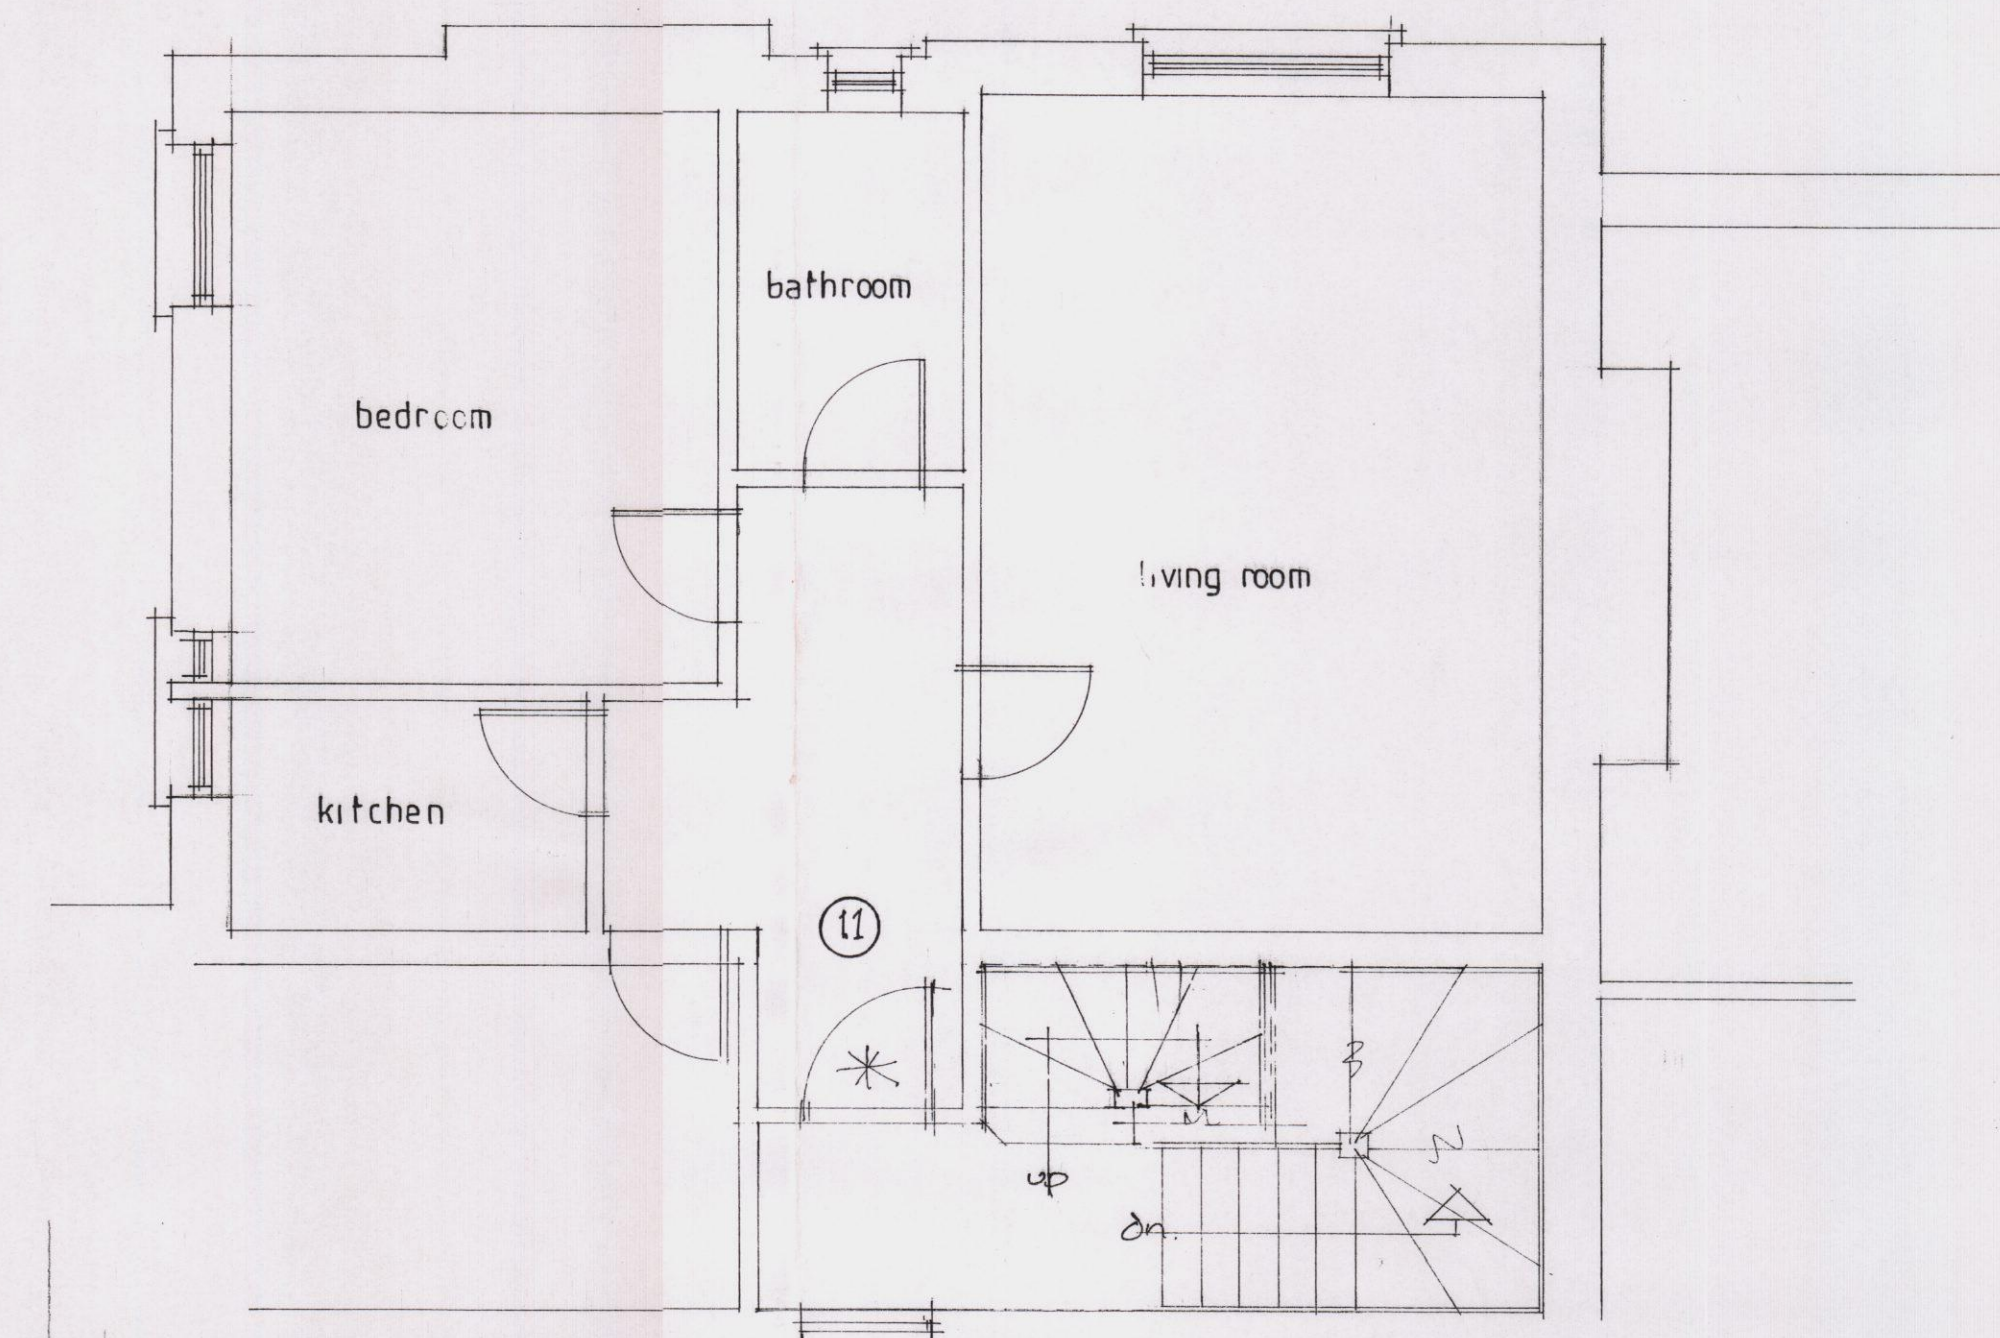

Proposed rear

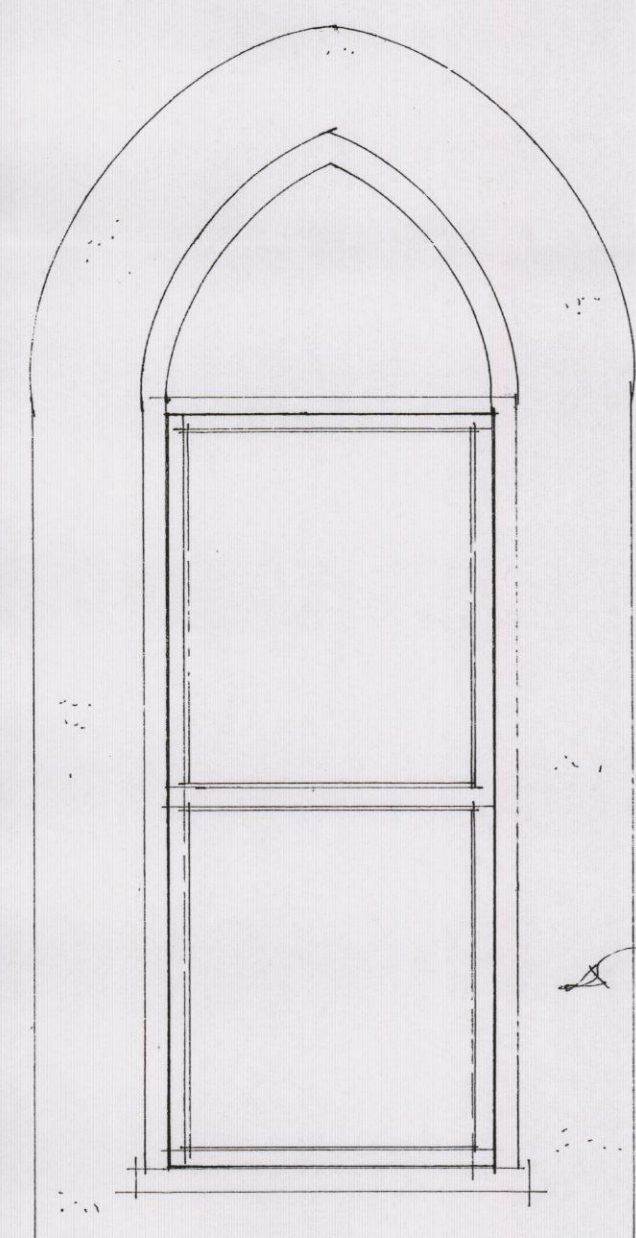

MARGIN OF FLAT REDUCED

CURVED TOP WINDOWS 1:10



Proposed side



Proposed side



Proposed front

C. J. H. M. Bingley added

B	NOV 23	ED. rev. plan
A	NOV 20	Revise drawing
	Date	Revision

© copyright

THORNS-YOUNG
ARCHITECTURAL

THORNS-YOUNG LTD
CHARTERED BUILDING CONSULTANTS
232 London Road, North End, Portsmouth PO12 9LQ
Tel: (023) 9267 2883 Fax: (023) 9266 1157
Website: www.thornsyong.co.uk

Client
Mr P Harrison

Job Title
**Hopfield House
Maralyn Avenue**

Drawing Title
Proposed Plans

Scale **1:50**

Date **FEB 2013** Drawn by **RN**

Drg. No. **6023-13-3**

Rev. **3**