





Proposed Rear Elevation

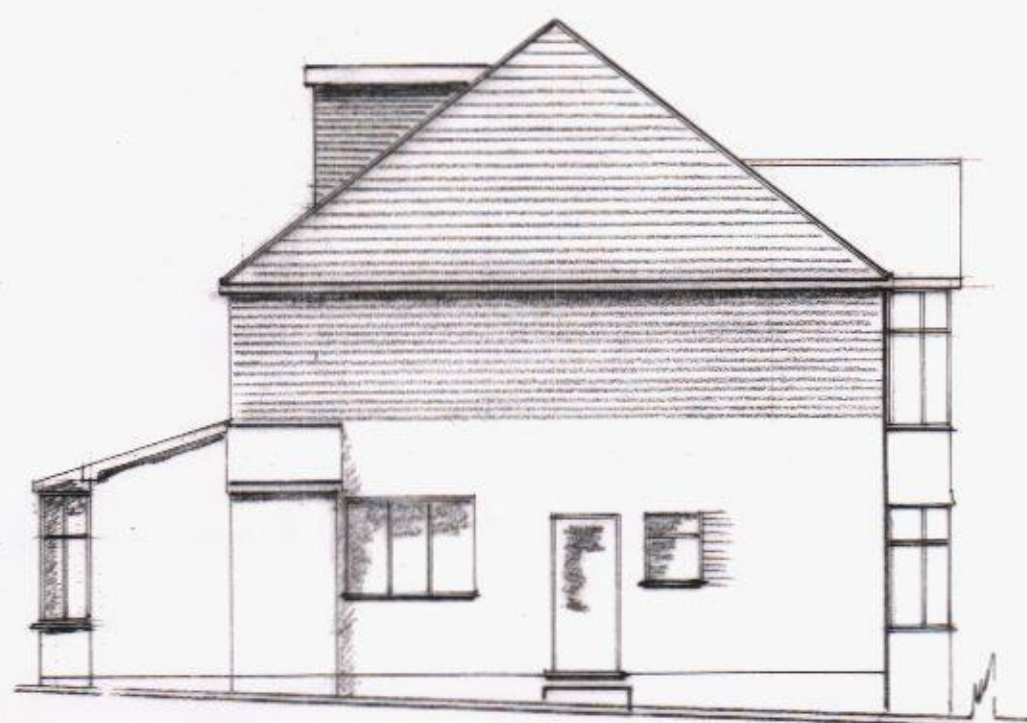


Side Elevation




Proposed Front Elevation

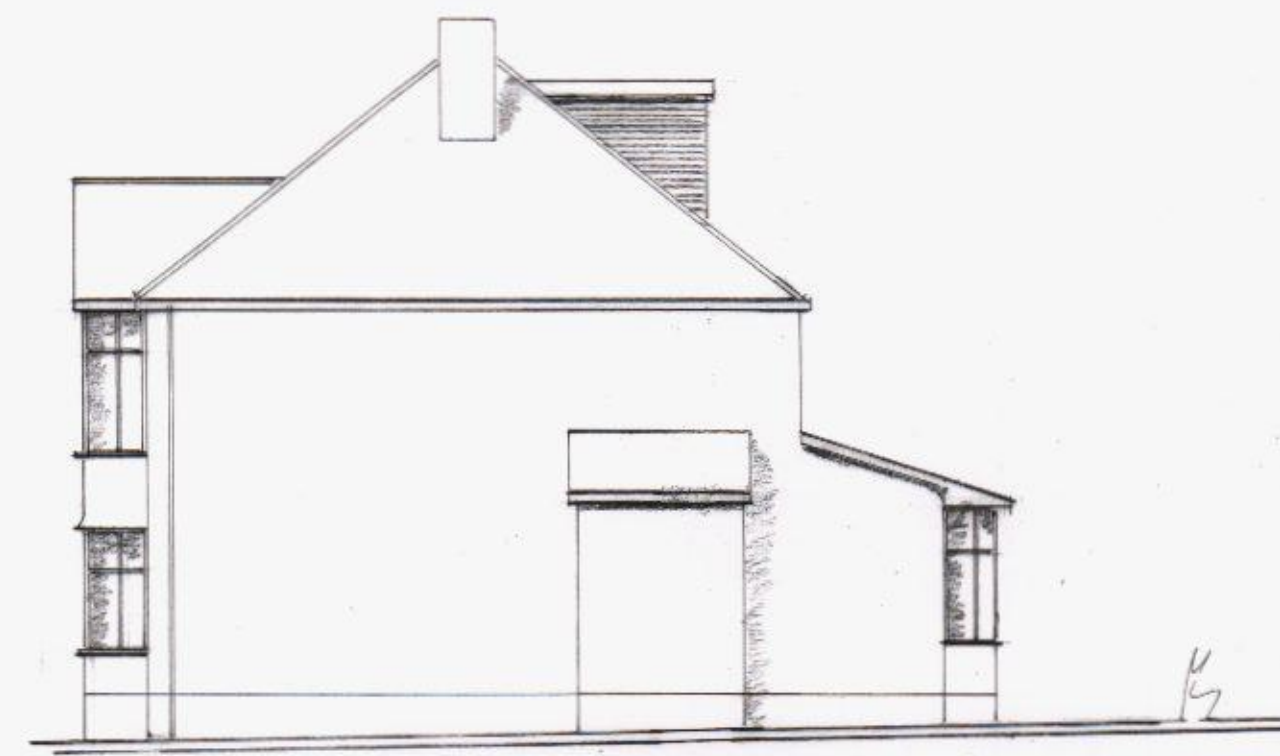


Side Elevation

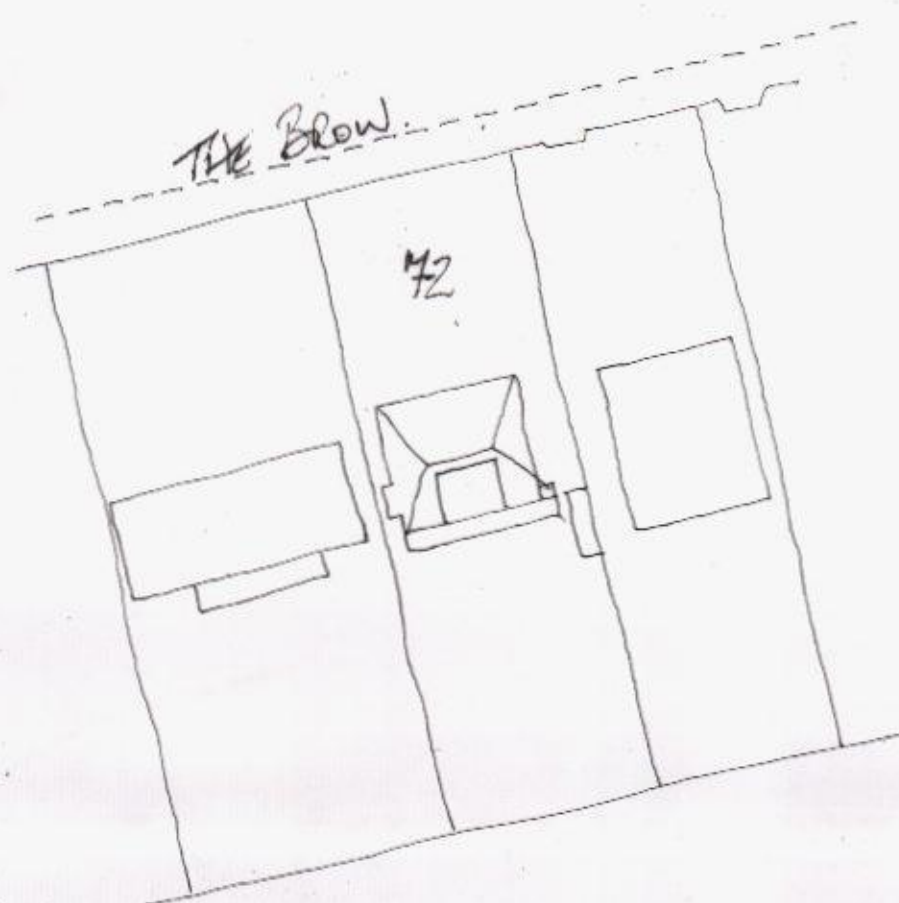

Block & Roof Plan 1:500

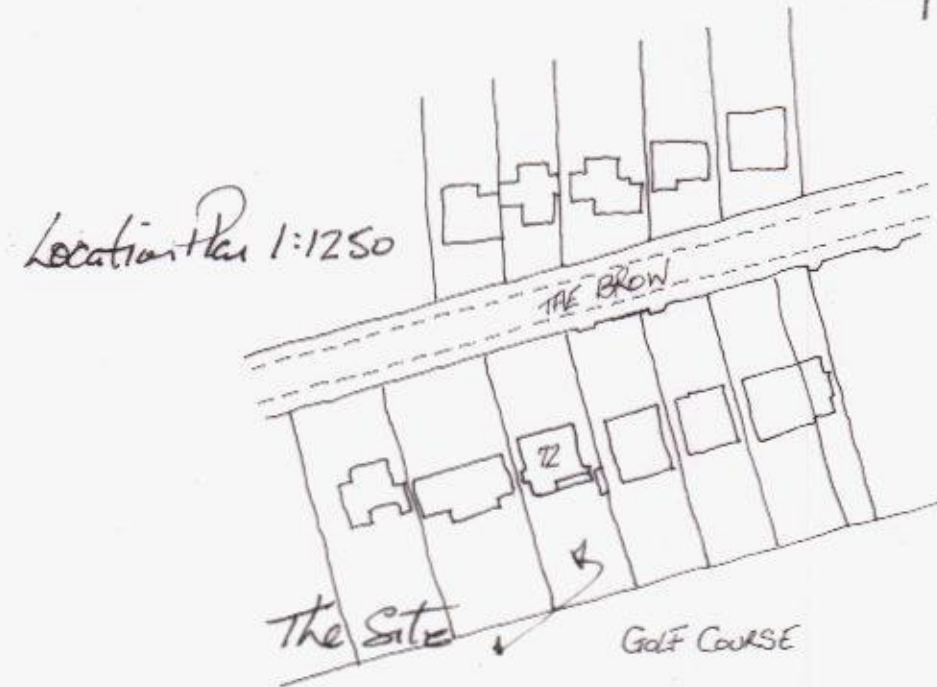


Location Plan 1:1250

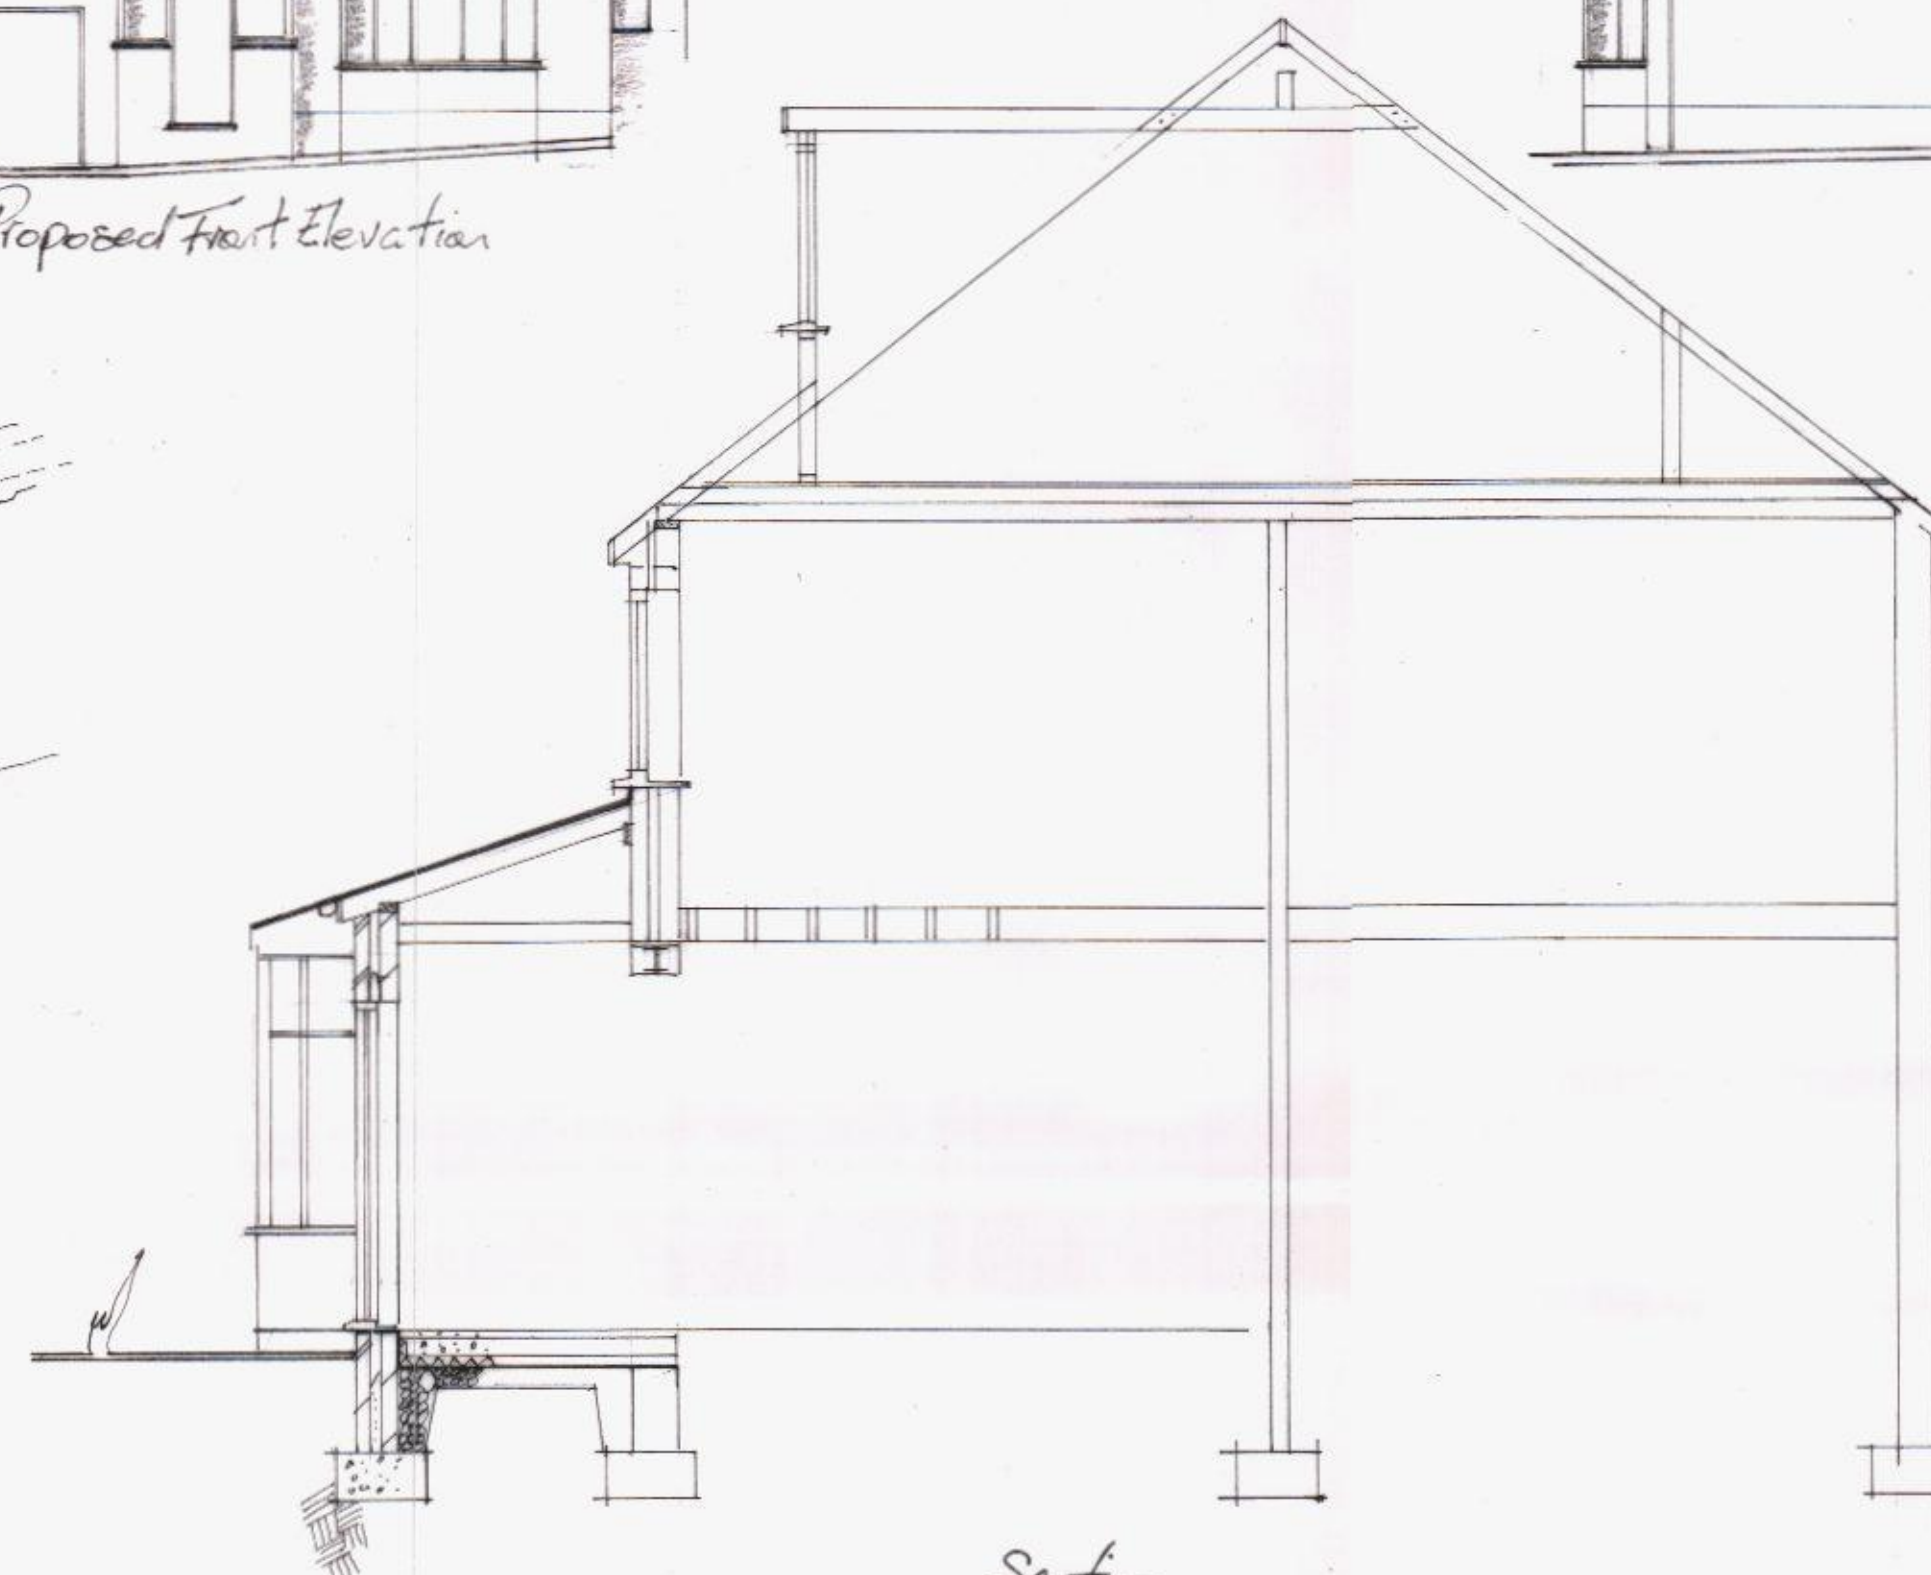


Section


Client	MR & MRS. J. HOWARD.
Job Title	PROPOSED FIRST FLOOR EXTENSION WITH REAR DORMER - 72 THE BROW WIDLEY.
Drawing Title	Proposed Plans & Elevations.
Scale	1:50 & 1:100.
Date	MARCH '14
Drawn by	

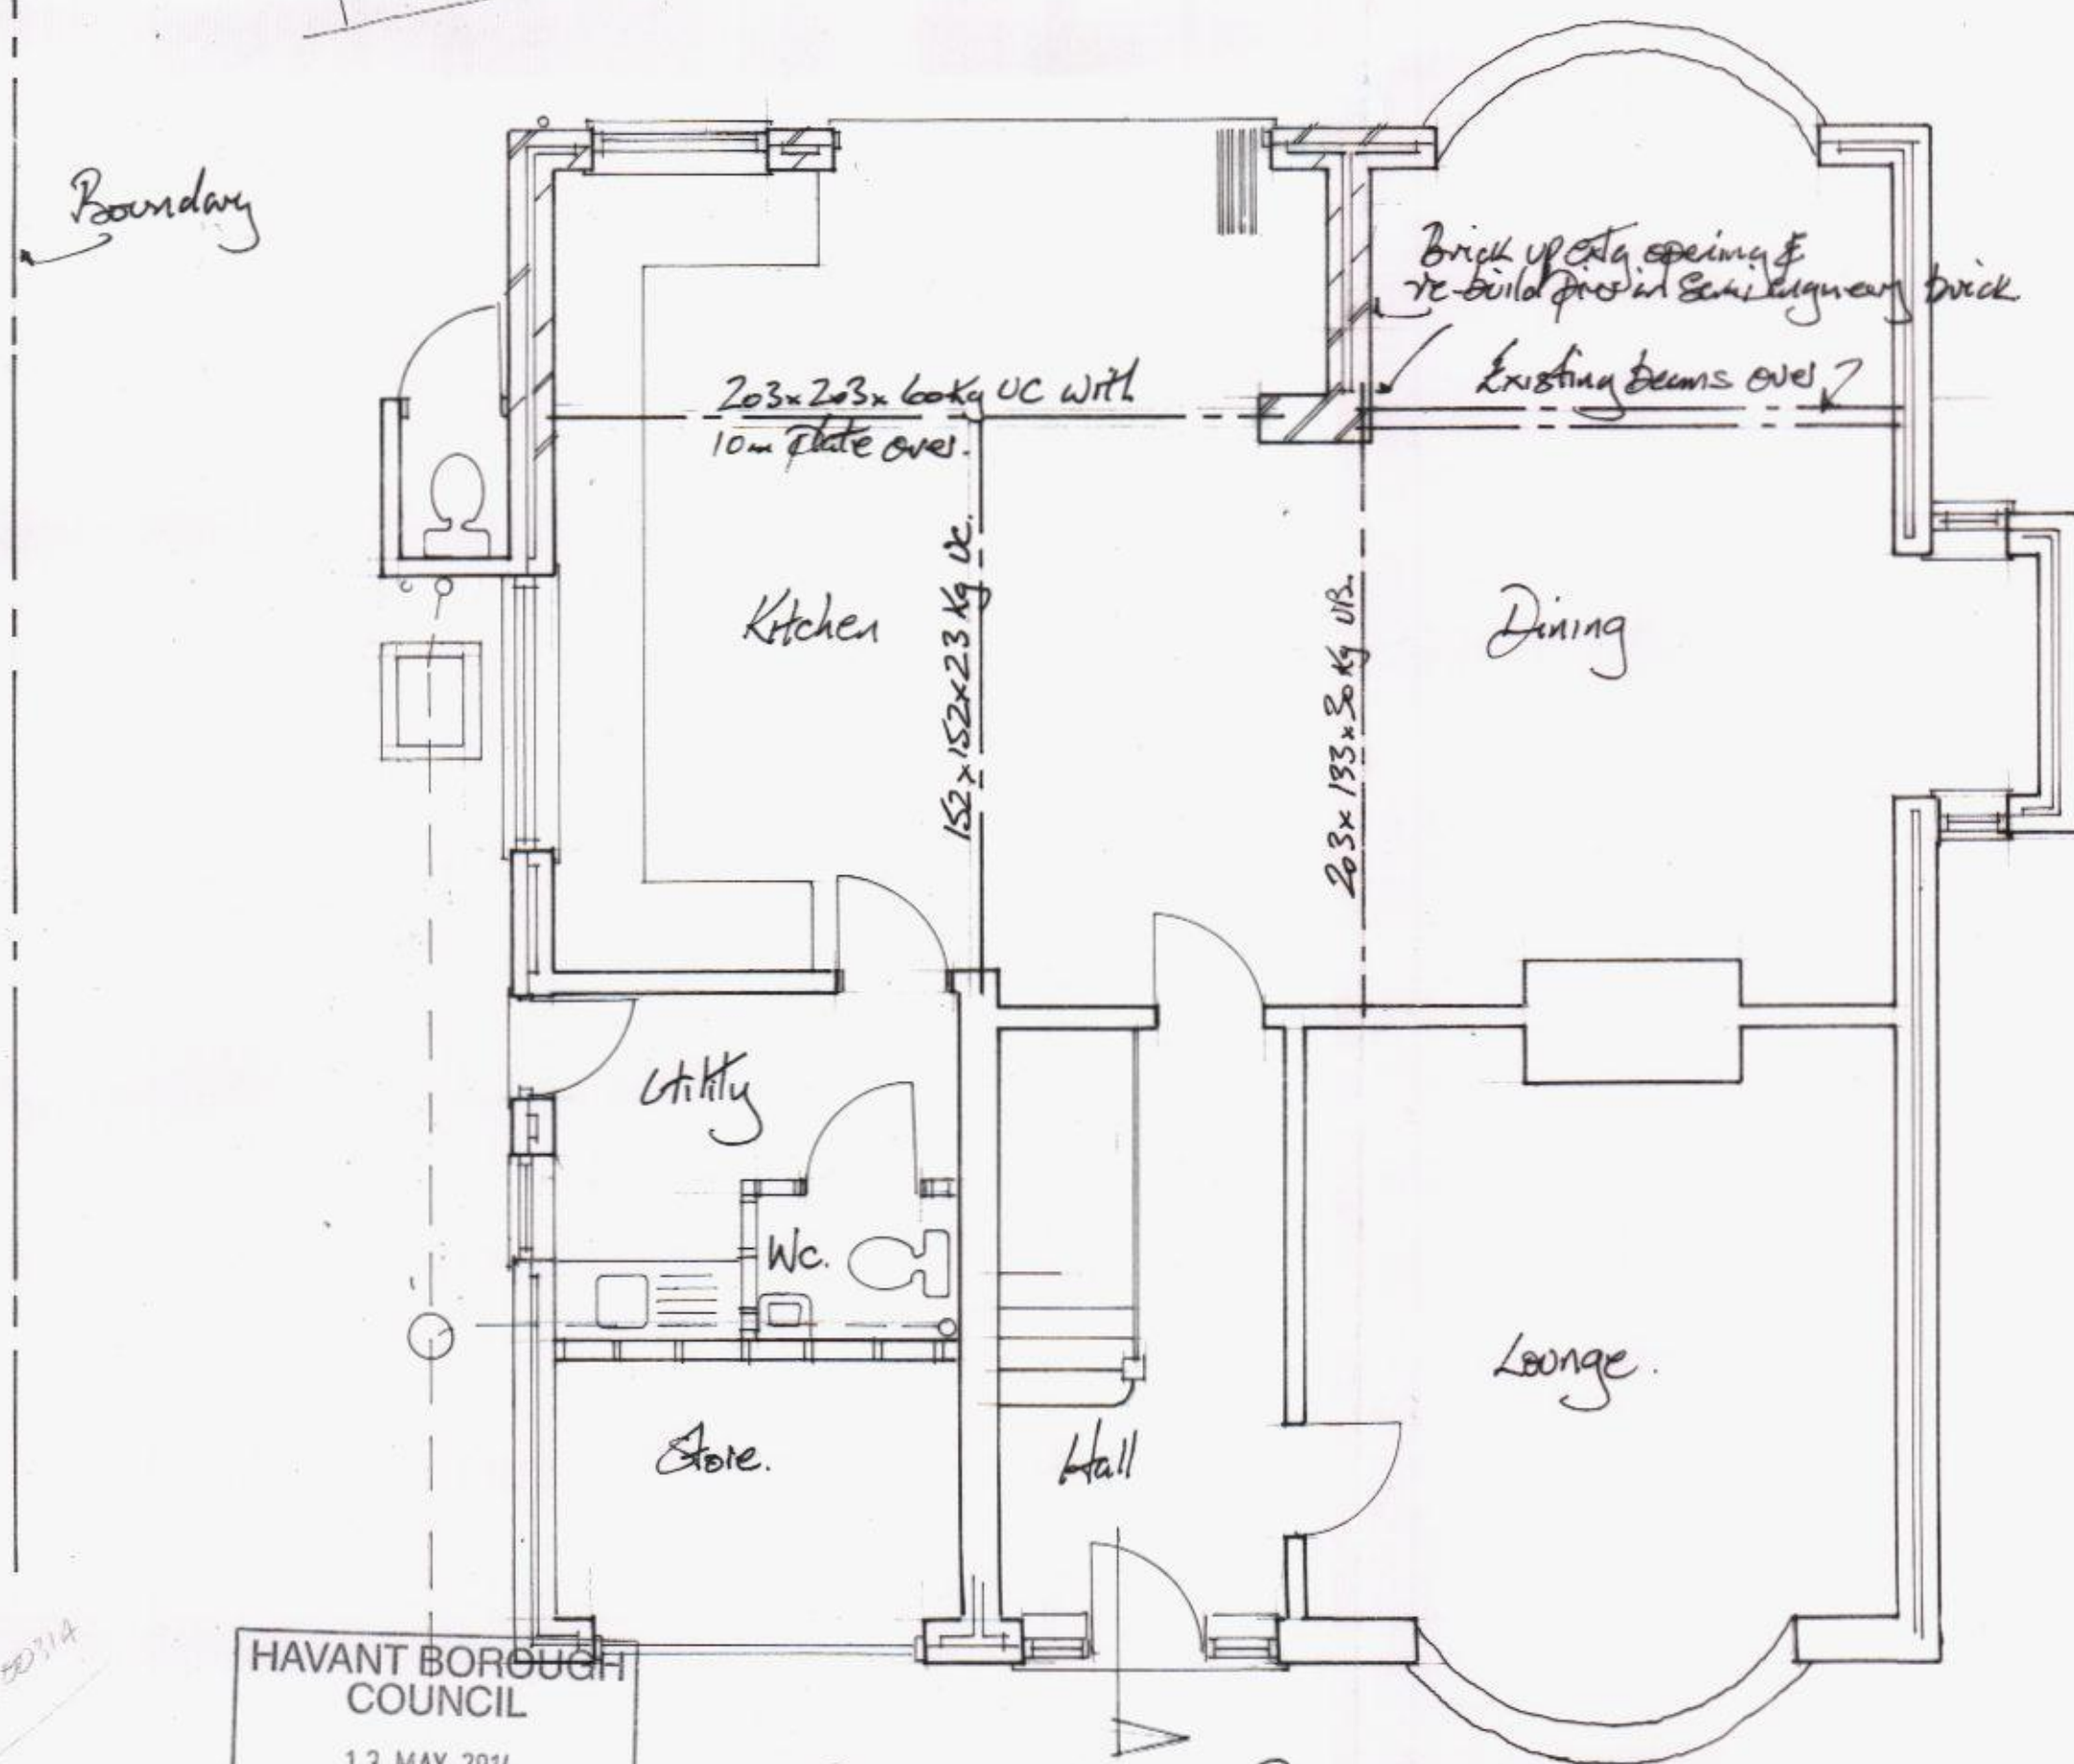

Proposed Ground Floor Plan

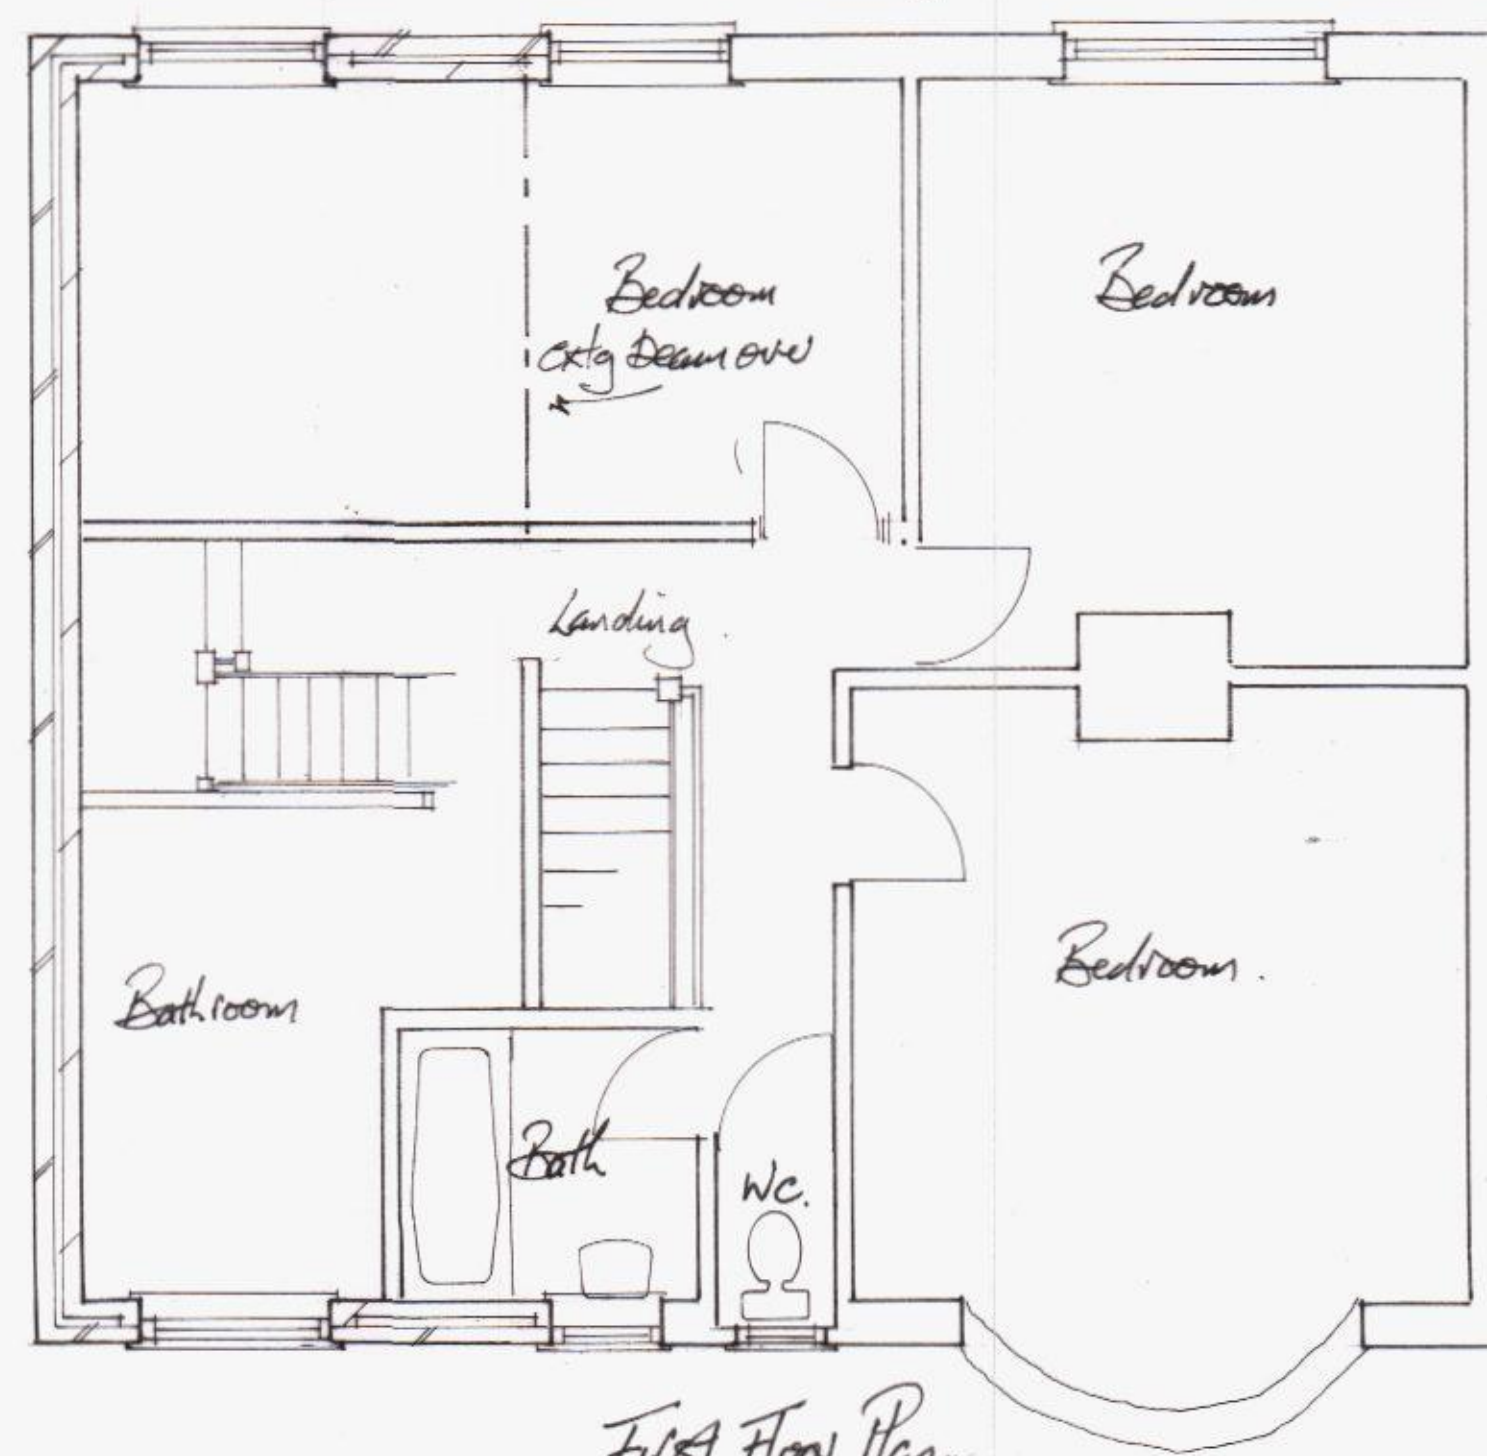

First Floor Plan

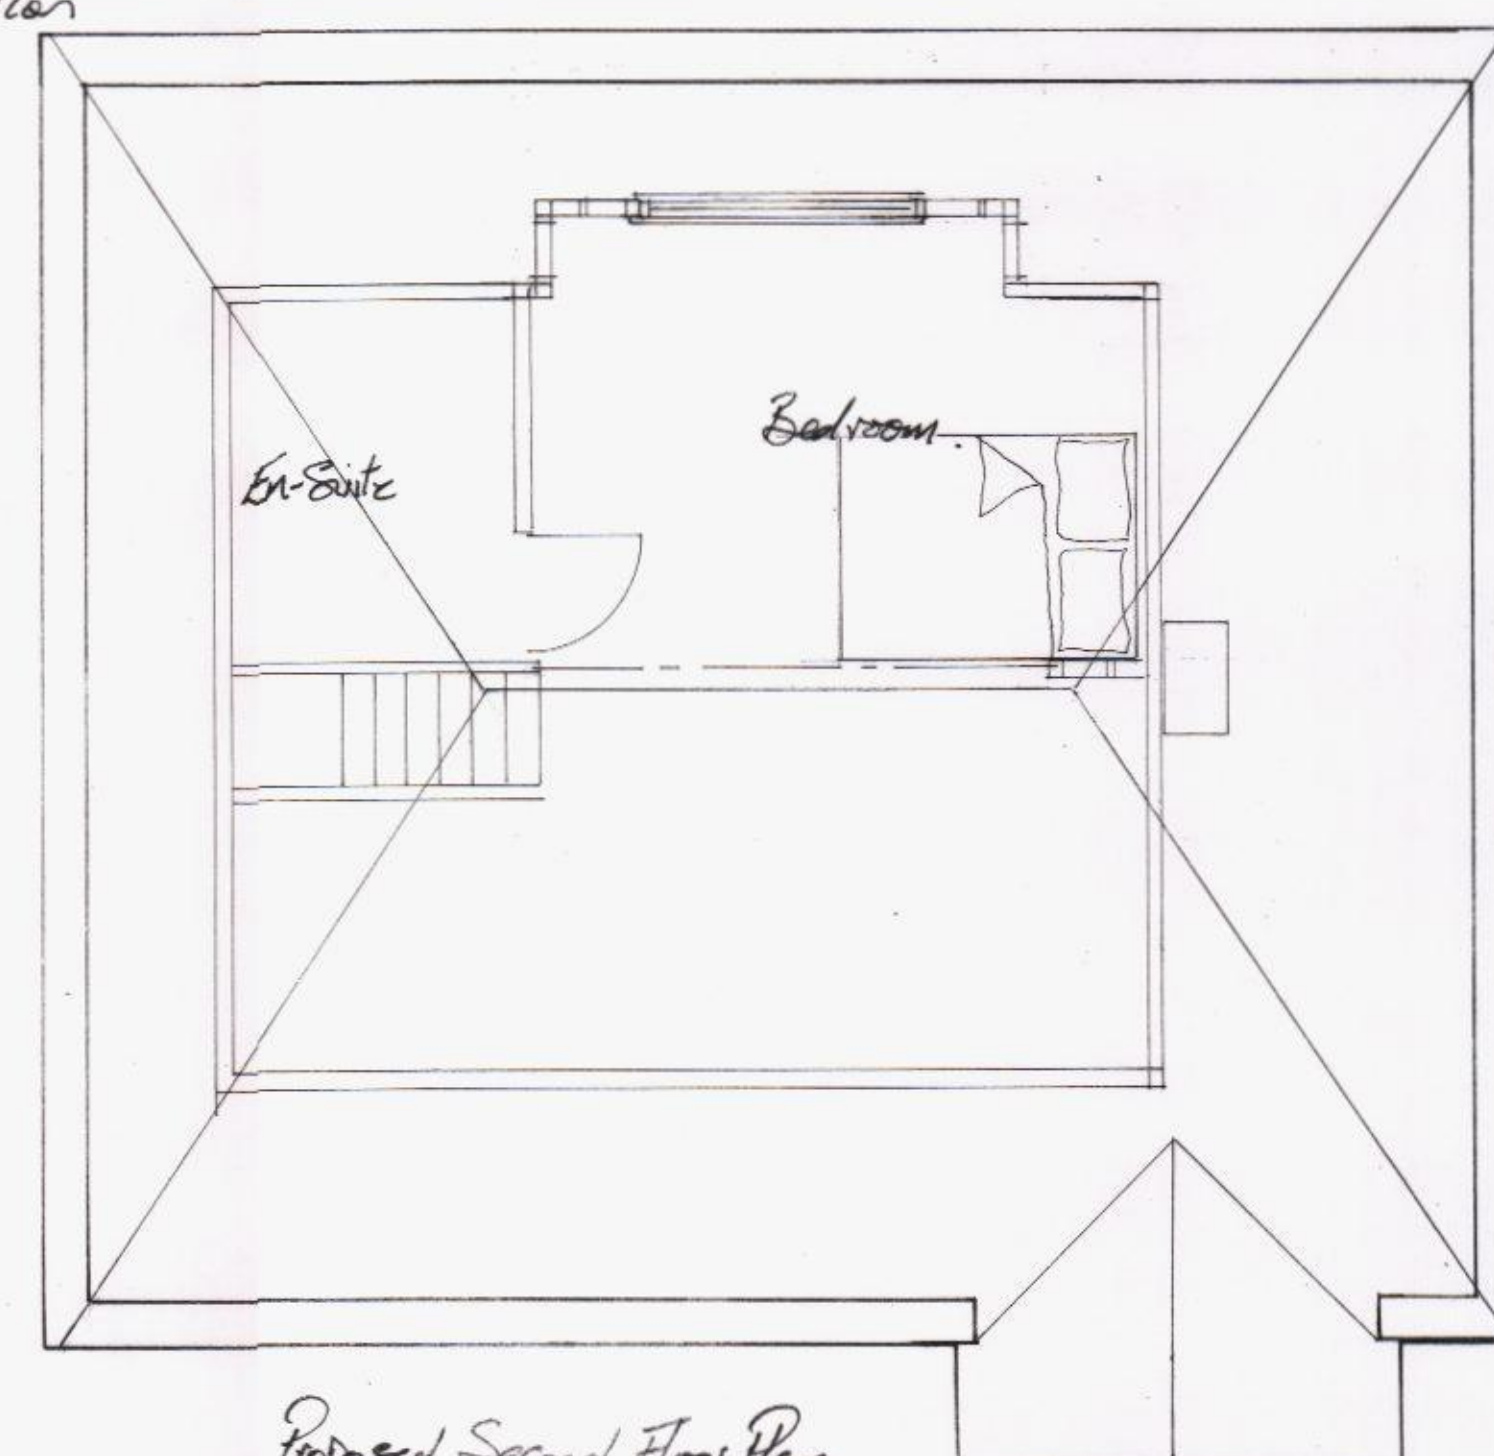

Proposed Second Floor Plan

HAVANT BOROUGH
COUNCIL
13 MAY 2014
RECEIVED