




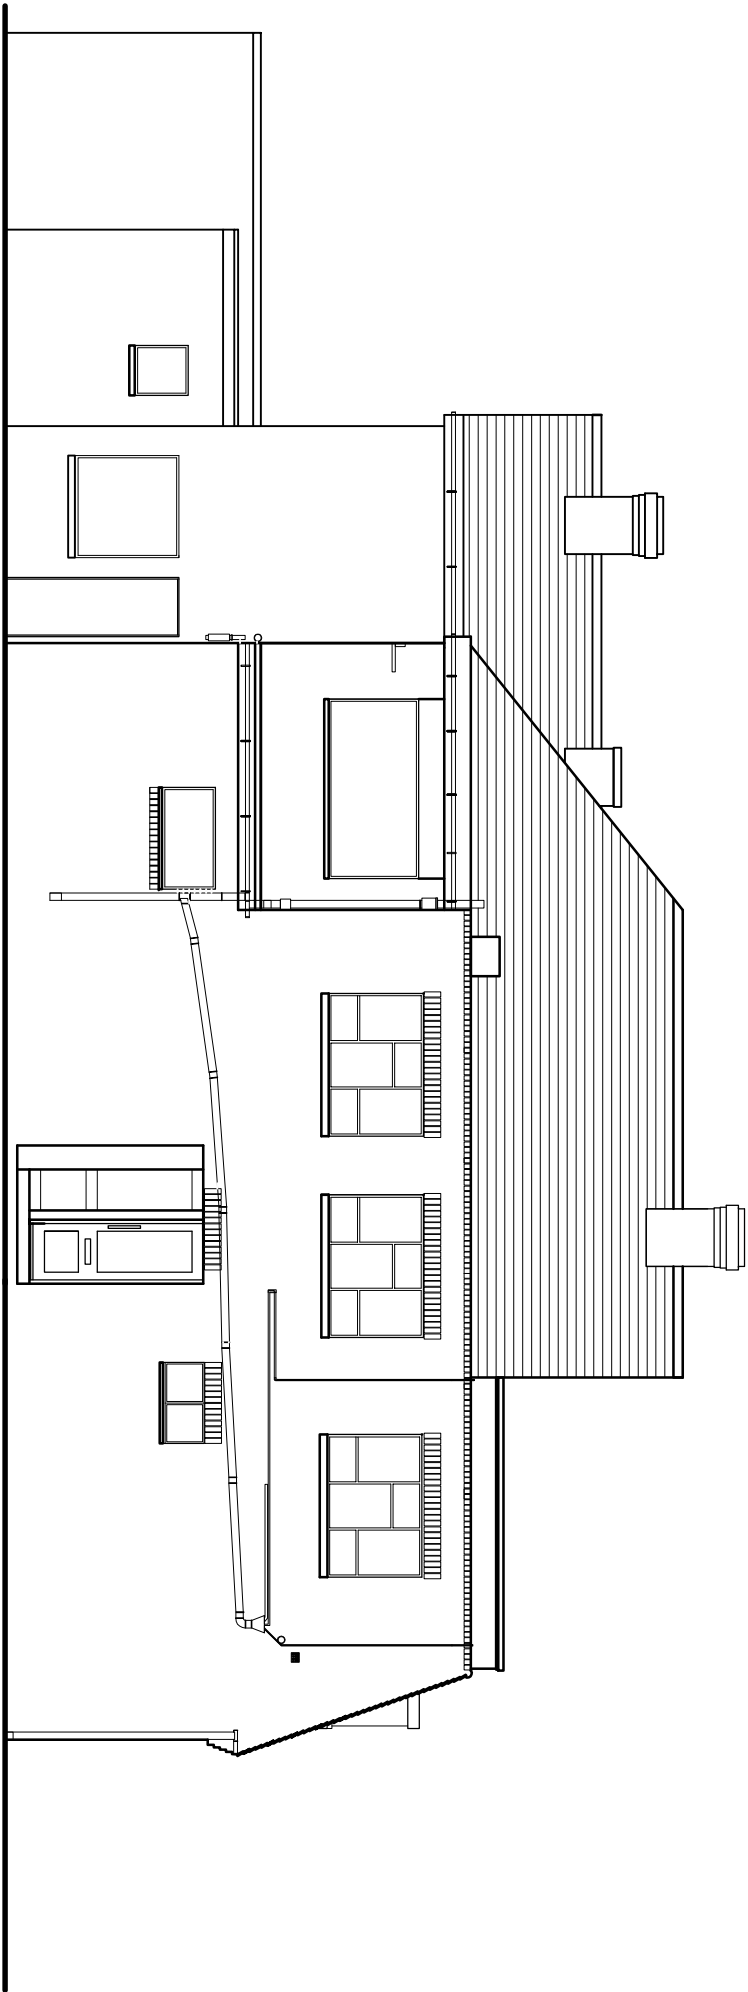

Existing Side Elevation, Park Lane

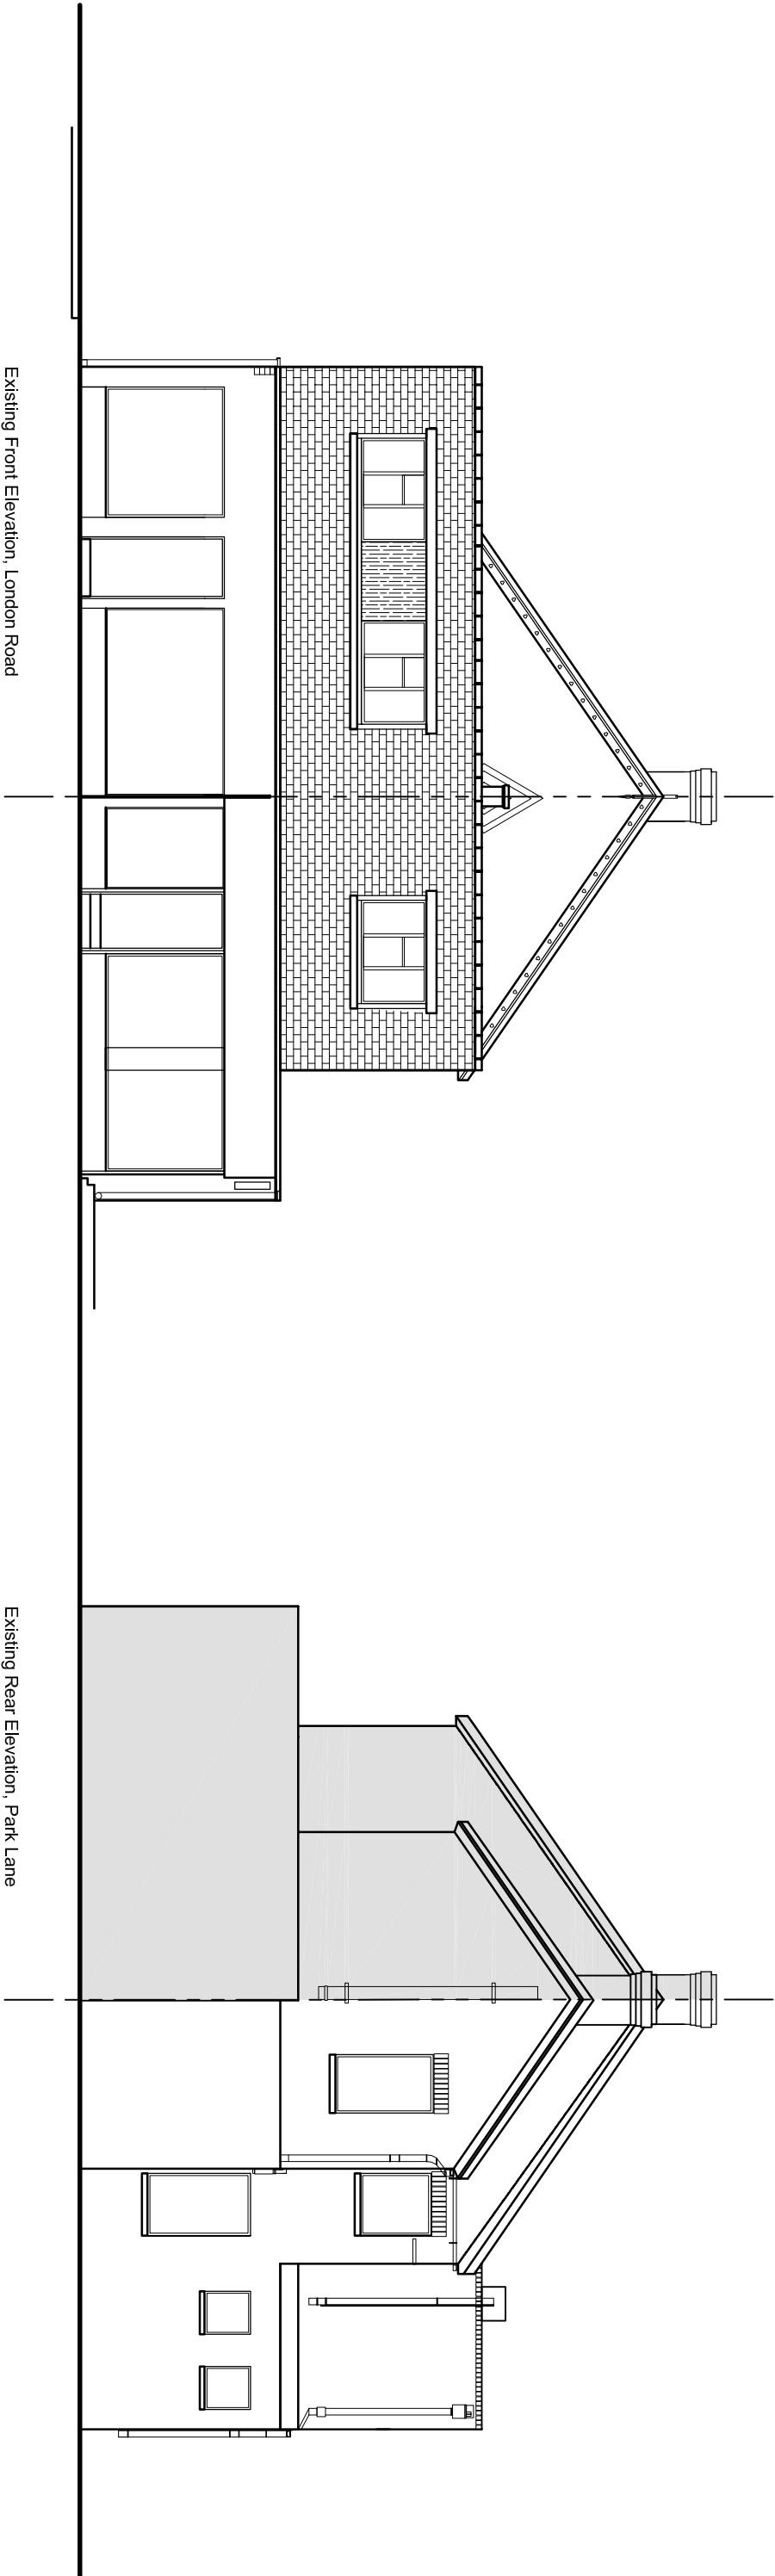

Existing Front Elevation, London Road

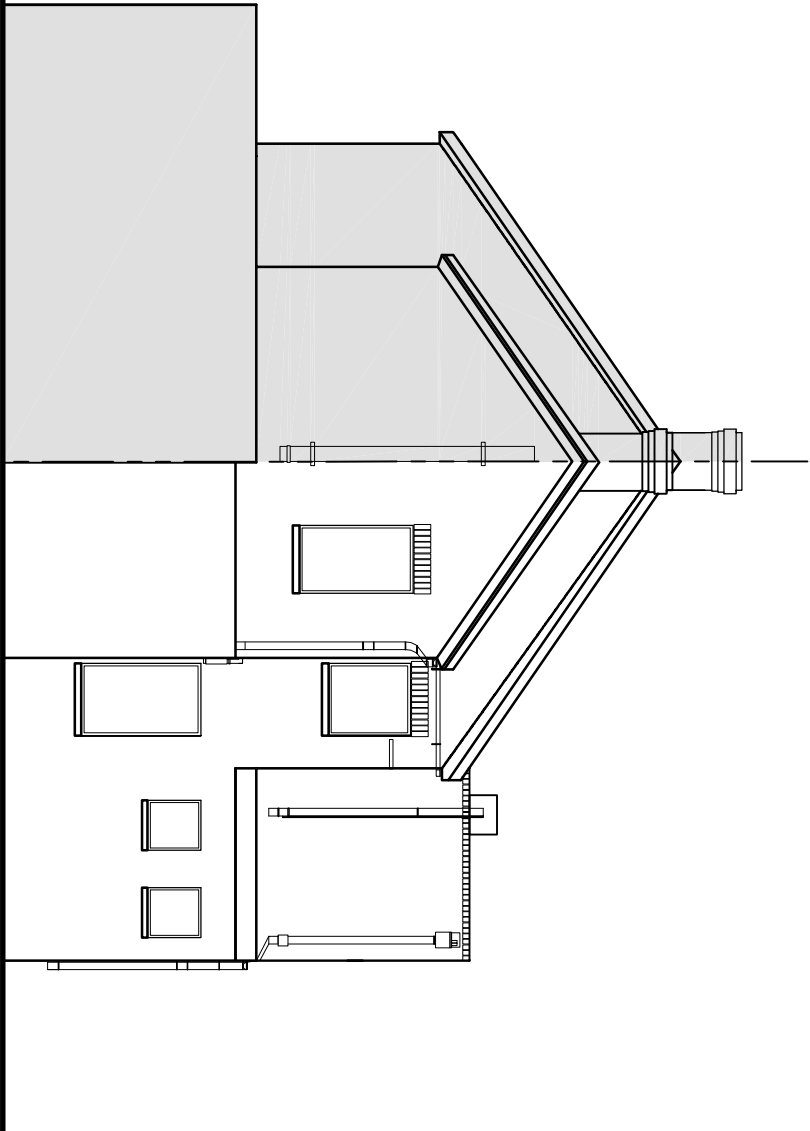

Existing Rear Elevation, Park Lane

notes:

revisions:

revisions:



NOTE: The contractor is responsible for checking all site dimensions and levels. These should be checked prior to the ordering of any components and before the commencement of the works. All discrepancies should be brought to the attention of the Contract Administrator

0

100mm @A3

Southern Cooperative Properties

Conversion & Extension

37 London Road, Cowplain

drawing information

title: Existing Elevations

status: Planning
date: May 14
scale: 1:100
drawn: AH
chkd: SB



PWP Architects Ltd, 67 South Street, Havant, Hampshire PO9 1BZ
t: 02392 482484 f: 02392 481152
e: dave@pwp-architects.com
w: www.pwp-architects.com

job: 5135 dwg: 1301 rev: A